

COLUMBIA HEIGHTS-
WEST PARK AREA
See A 4282.6

Massillon Trunk Sewer
Proposed Trunk Sewer
Suggested Lateral Sewer
Existing Lateral Sewer

Future Pump and
Force Main
To carry Sewage to
Future Treatment
Works - $\frac{1}{3}$ Mile down



SEWERAGE OF AREAS ADJACENT TO
MASSILLON-OHIO


FOREST AVENUE

APPROXIMATE SCALE 1 INCH = 400 FEET

SEWERAGE OF AREAS ADJACENT TO
MASSILLON-OHIO
EAST END
TRUNKS Nos 3-3A-3B-3C


SCALES: 1 INCH = 400 FEET = 40 FEET

PROFILES

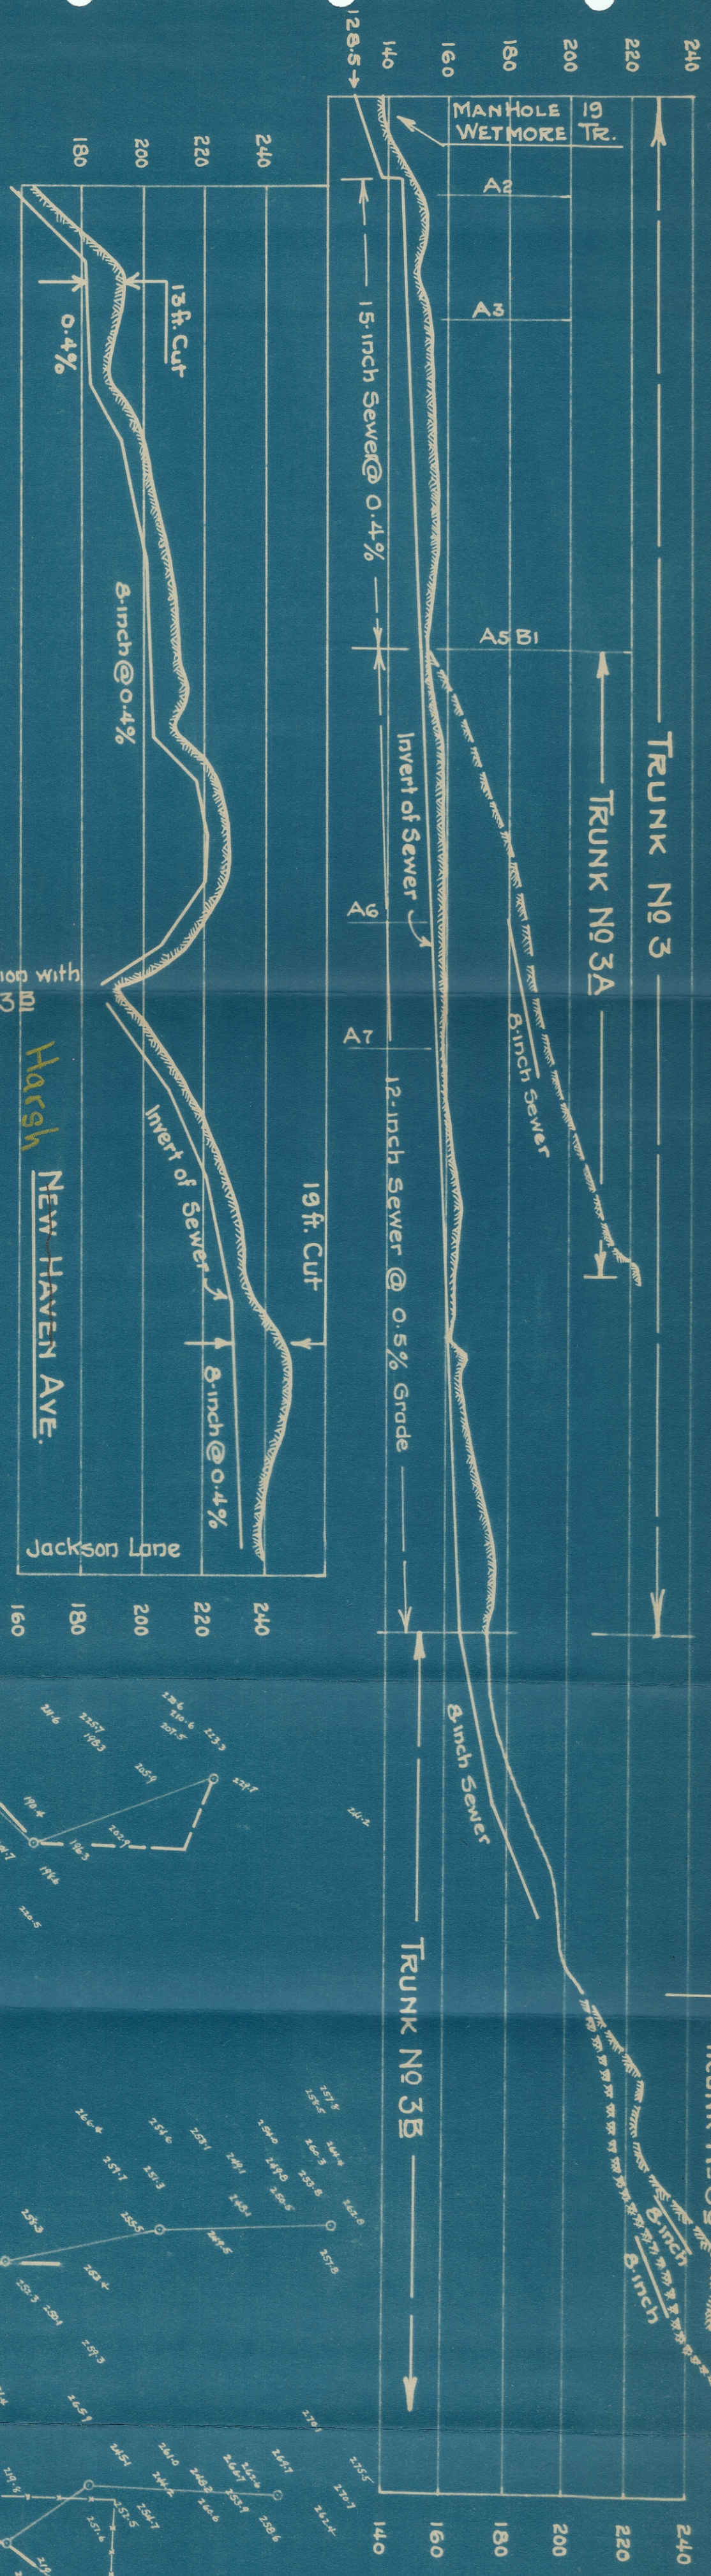

The New Haven Avenue Profile is introduced only to show the direction and influence of Local Drainage. This Sewer is not included in the Estimates of Cost.



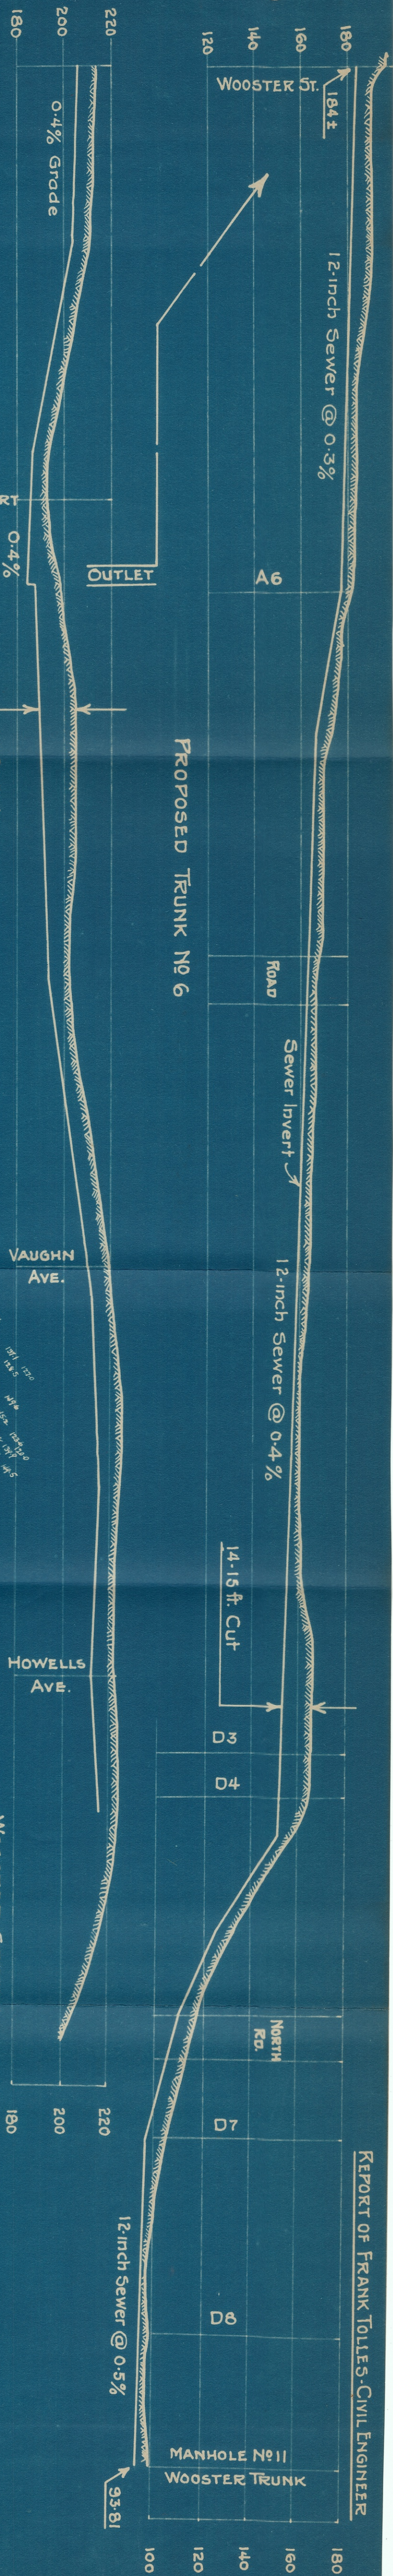

The Wooster Street Profile is introduced only to show the direction and influence of Local Drainage. This Sewerage is not included in the Estimates of Cost



PROFILES


SEWERAGE OF AREAS ADJACENT TO MASSILLON-OHIO BROOKFIELD TRUNK No 6

SCALES: 1 INCH = 400 FEET = 40 FEET

Data from
Surveys by Engr. Dept. Massillon
Road Improvement Plans.



The North Akron Street Profile is introduced only to show the influence of local drainage. It does not appear in the Estimates



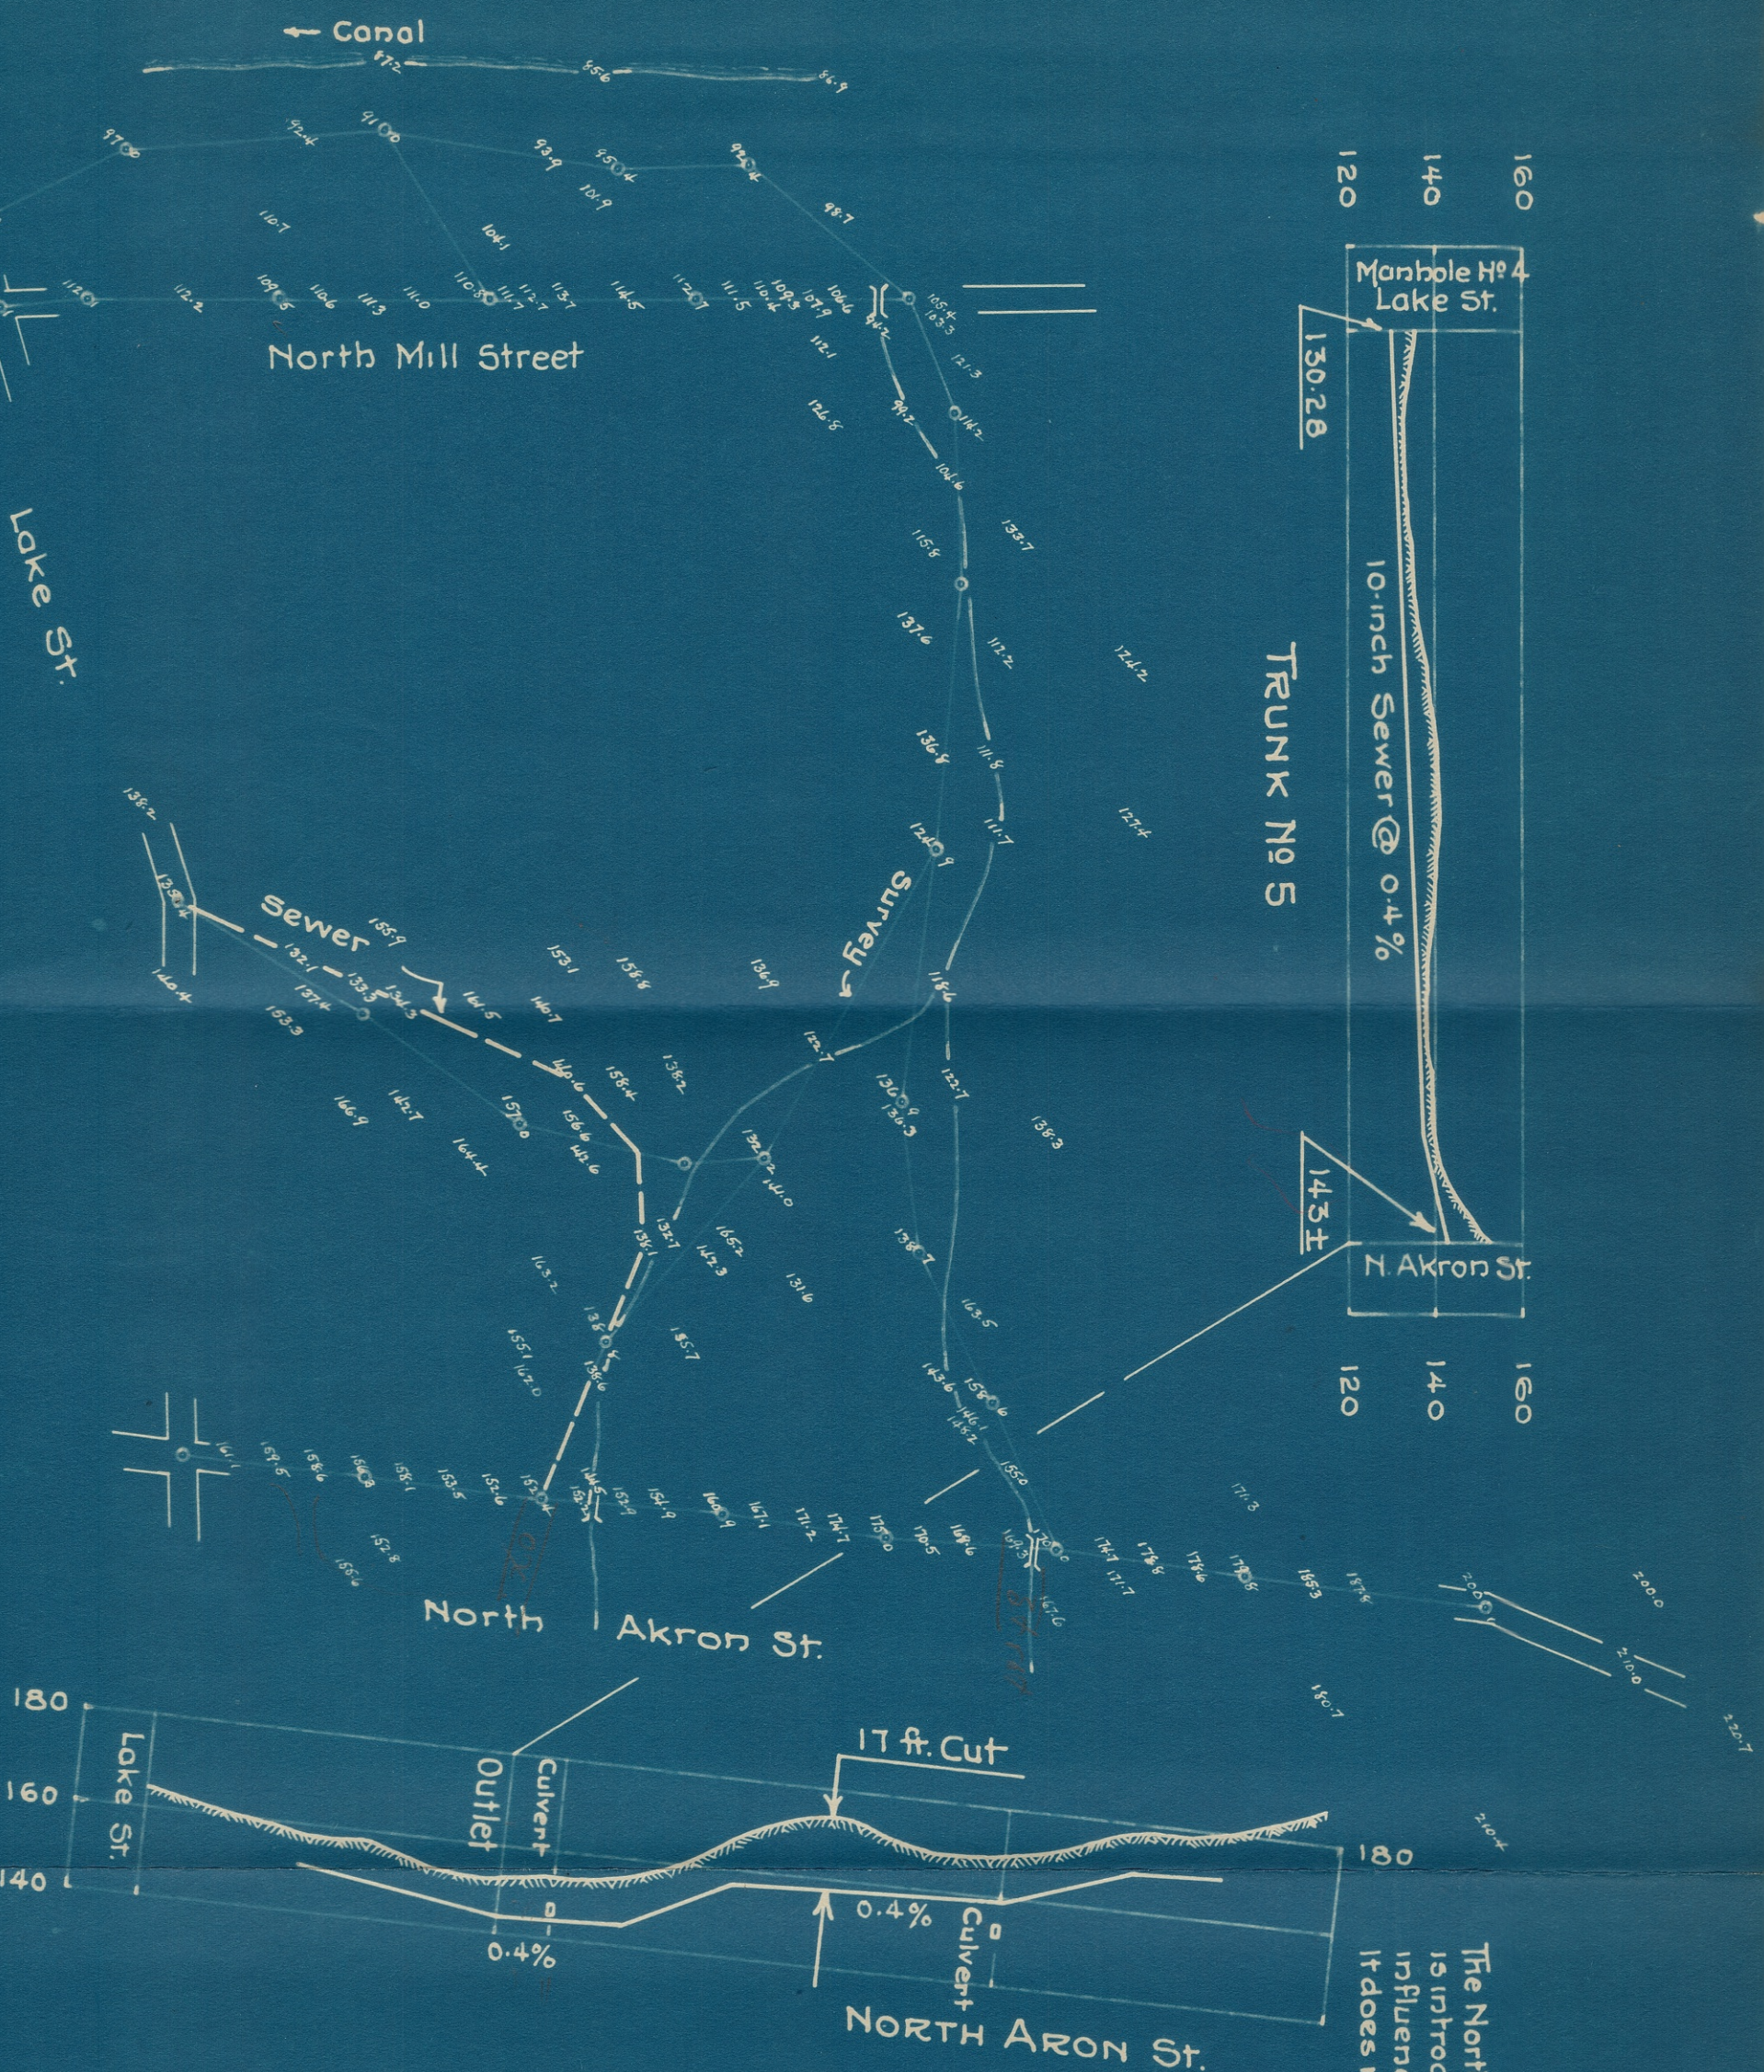


Provisions for this Area include a bulk allowance of 2,000 lineal feet of sewer to be located east from North Akron Street. See Estimates

SEWERAGE OF AREAS ADJACENT TO MASSILLON-OHIO NORTH END TRUNK NO 5



SCALES 1 INCH = 400 FEET = 40 FEET

PROFILES

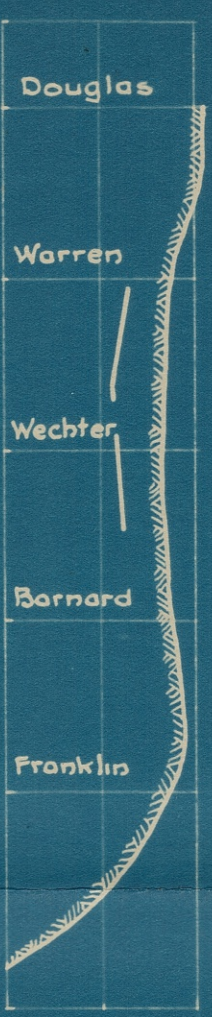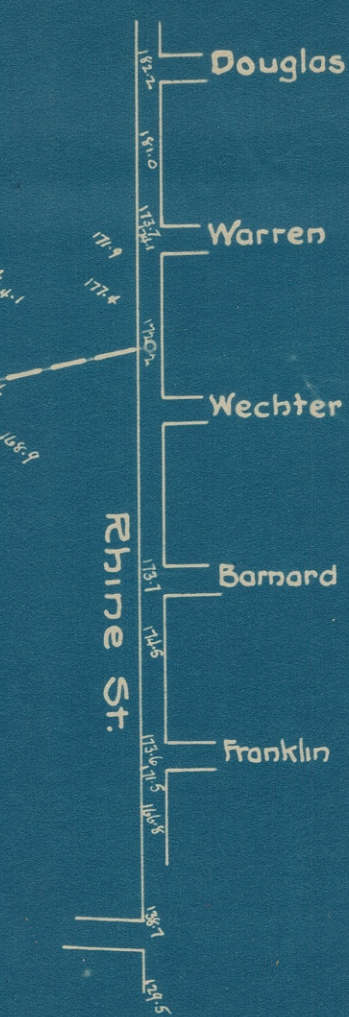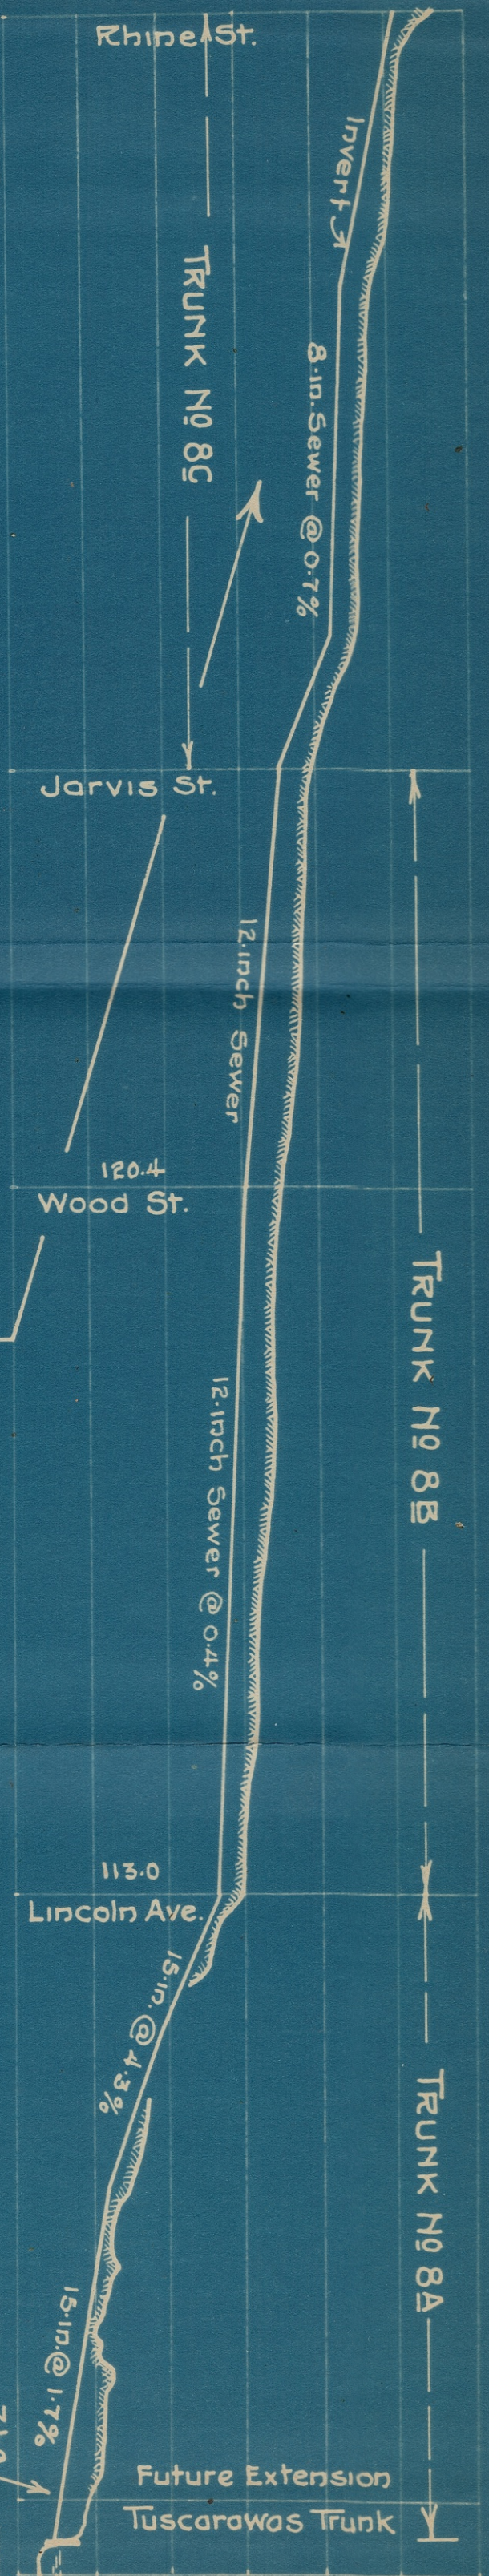

RHINE STREET


Rhine Street Drainage can be carried to Jarvis Street. This would eliminate the Sewer which provides outlet for the uncollected area west of Jarvis Street. This Profile is introduced only to show the influence of Local Drainage. It does not appear in the Estimates.

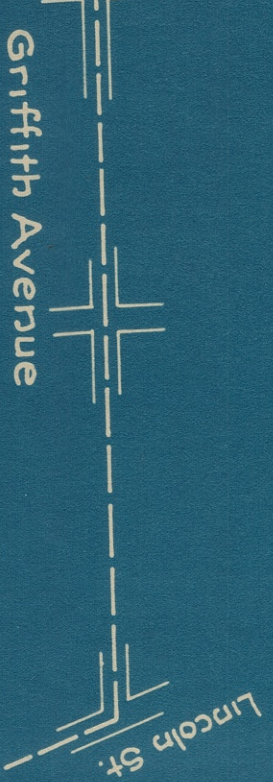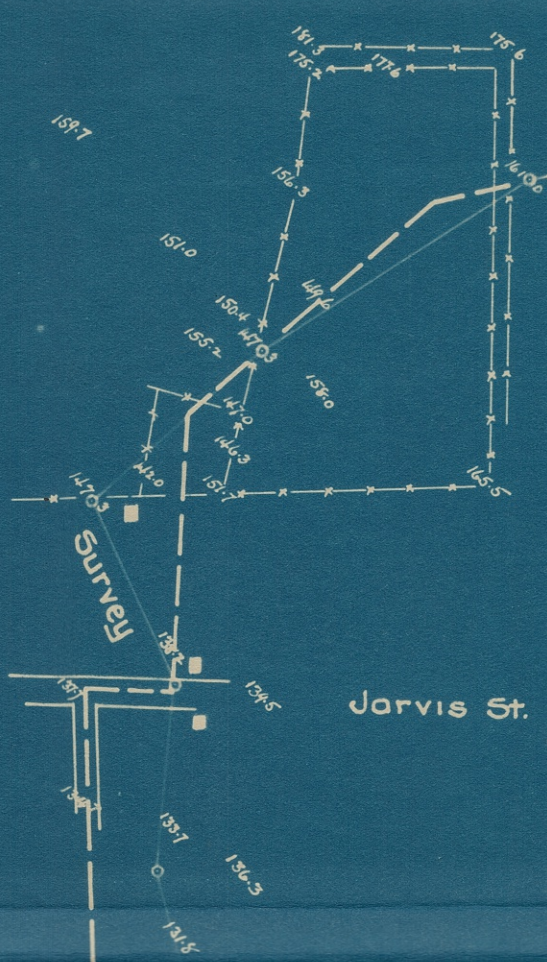


SEWERAGE OF AREAS ADJACENT TO MASSILLON-OHIO COLUMBIA HTS.-WEST PARK TRUNKS NOS 8A, B, C

SCALES 1 INCH = 400 FEET = 40 FEET

PROFILES

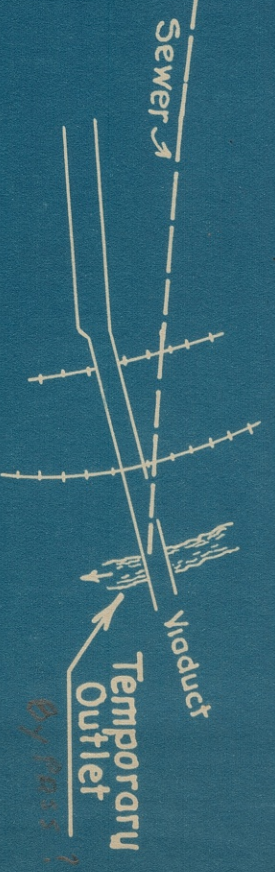

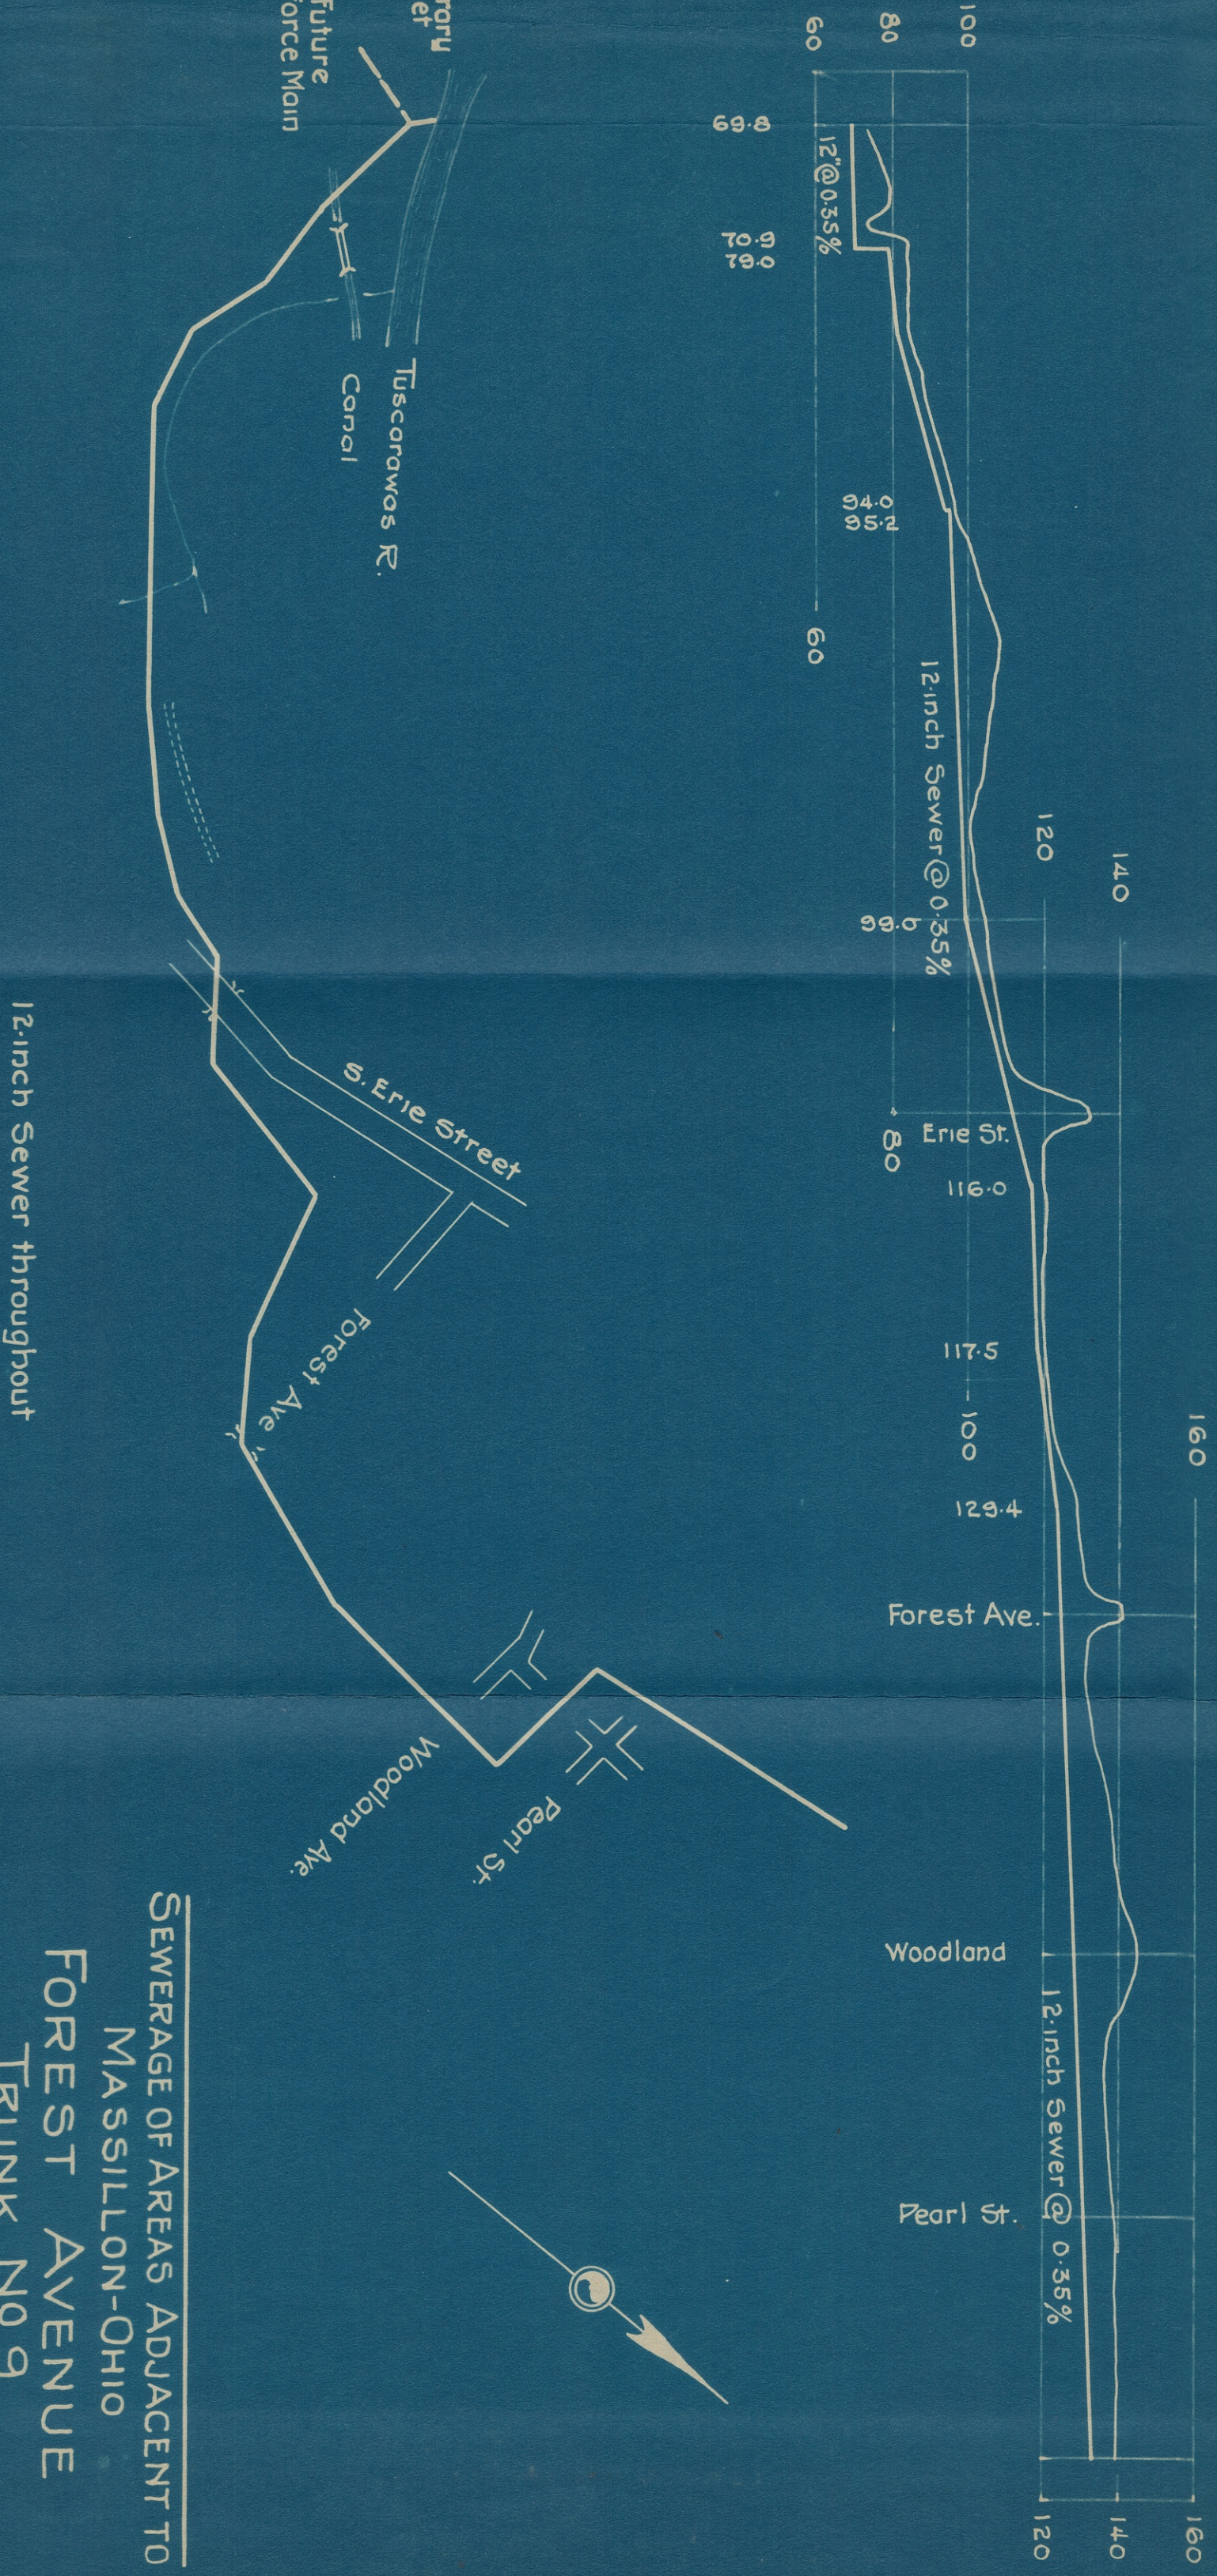

SEWERAGE OF AREAS ADJACENT TO
MASSILLON-OHIO
FOREST AVENUE
TRUNK NO 9

SCALES: 1 INCH = 400 FEET = 40 FEET

PROFILES