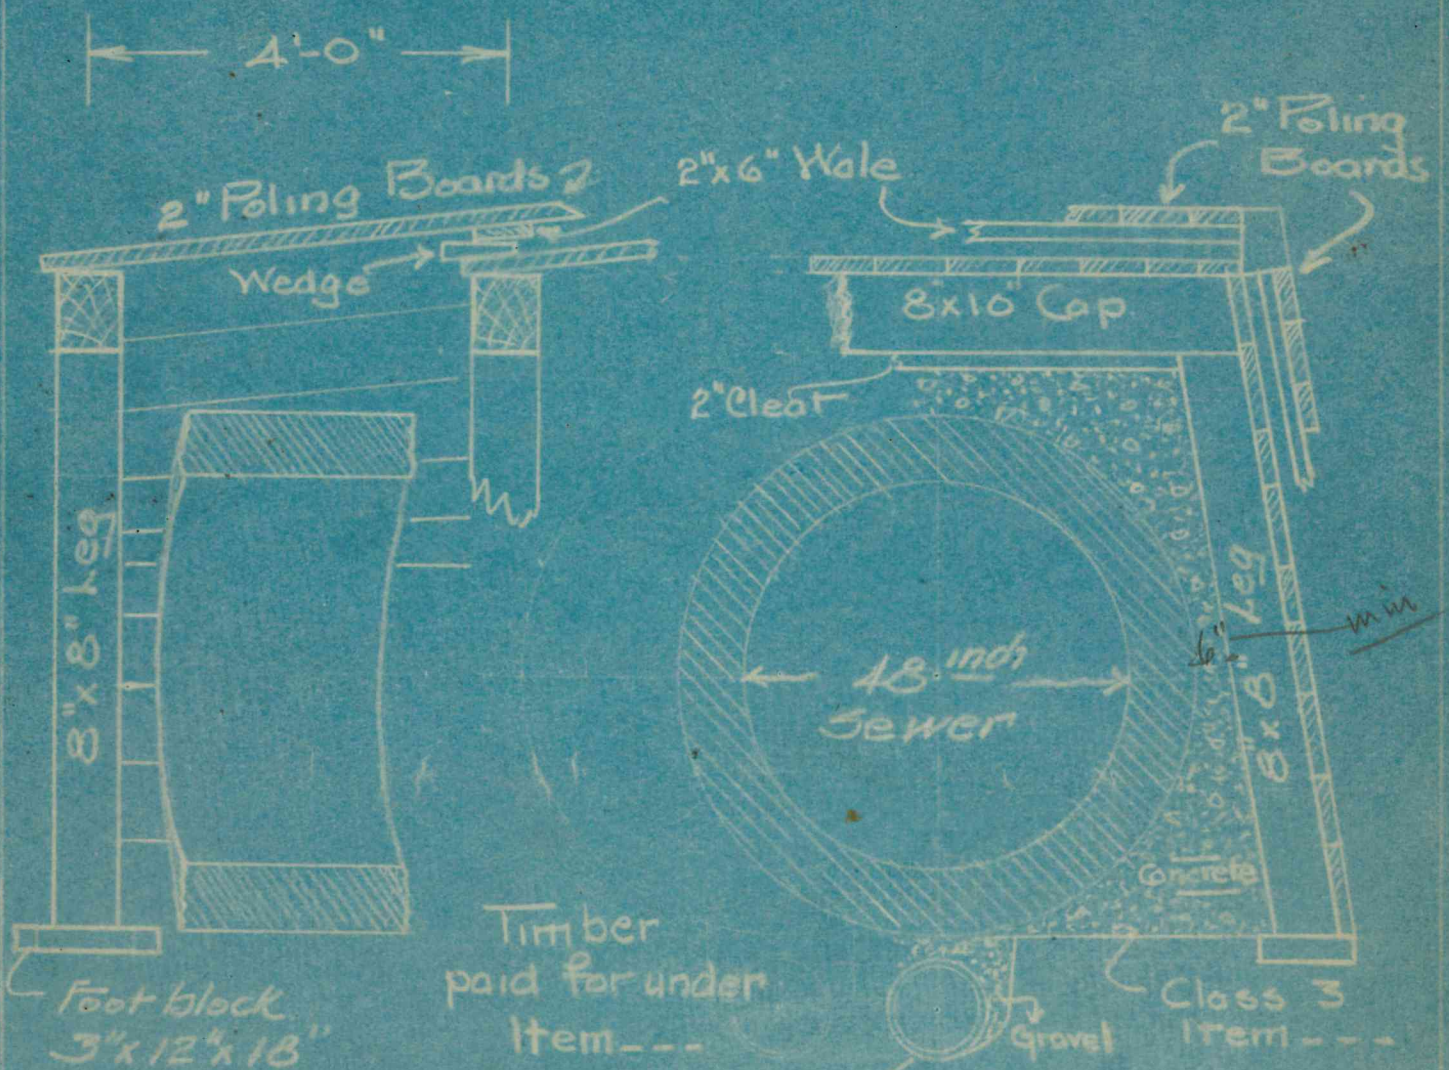

Contractor may substitute his own design for Timbering provided he secure the consent of the Railroad and of the Engineer

All Timbering to be left in place

Full tunnel bore to be filled with Concrete.

For CITY OF MASSILLON

TUNNEL SECTION & TIMBER

1 INCH = 2 FEET

F.C. Telles
Civil Engr
Akron-O

A-4017-2