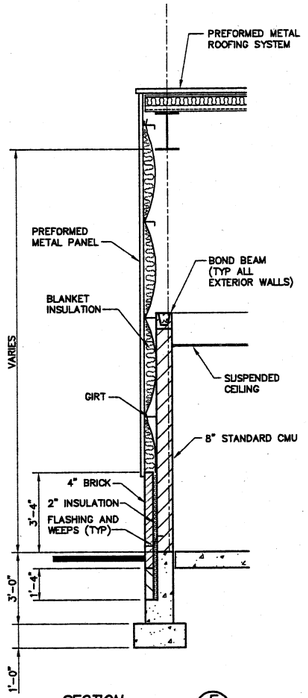

SECTION E A3
SCALE : 3/8"=1'-0"

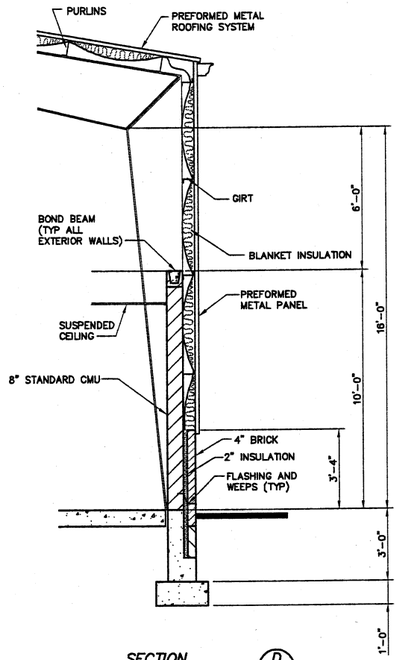

SECTION D A3
SCALE : 3/8"=1'-0"

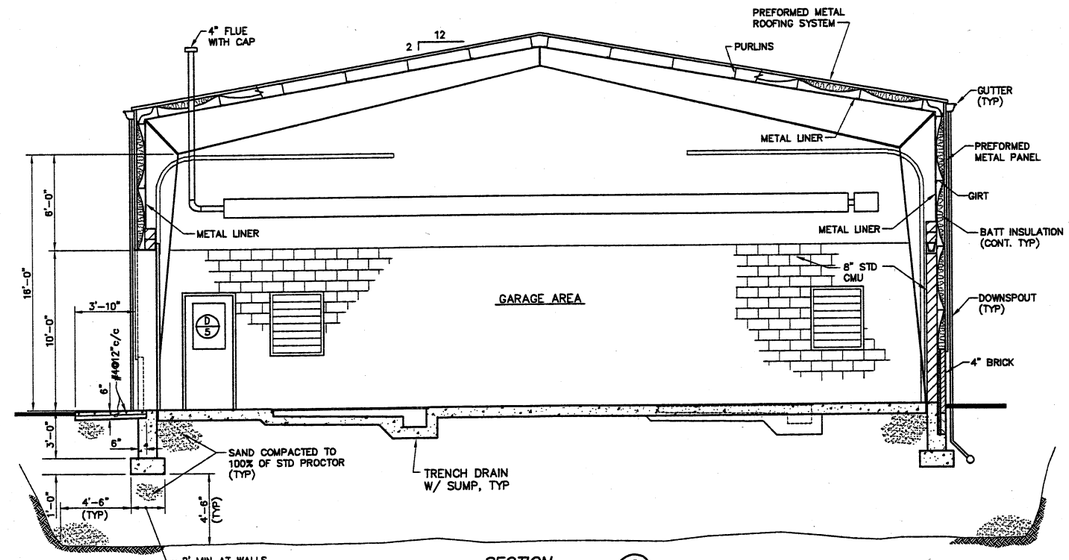

SECTION C A3, A4
SCALE: 1/4"=1'-0"

TOILET ACCESSORY SCHEDULE	
SYMBOL	DESCRIPTION
1	MIRROR
2	PAPER TOWEL DISPENSER/DISPOSAL
3	ADA SHOWER CONTROLS
4	TOILET PAPER DISPENSER
5	TAMPON/NAPKIN DISPENSER
6	TAMPON/NAPKIN DISPOSAL
7	GRAB BAR- SHOWER STALL
8	SOAP DISPENSER
9	GRAB BAR 36"
10	GRAB BAR 42"
11	ROBE HOOKS
12	MOP AND BROOM HOLDER
13	ADA BENCH
14	ADA SHOWER SEAT

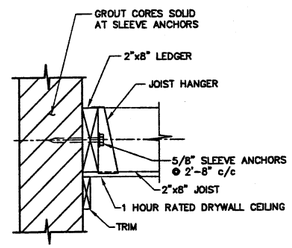

JOIST HANGER DETAIL
SCALE: 1 1/2"=1'-0"

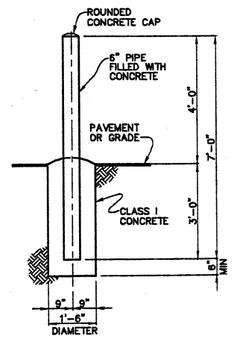

SECTION
GUARD POST DETAIL
1/2" = 1'-0"

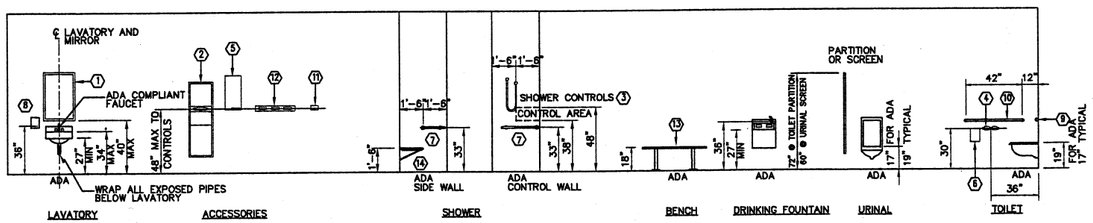

NOTES:
1. SEE PLUMBING DRAWINGS FOR FIXTURE SCHEDULE.
2. SEE SPECIFICATIONS FOR ADDITIONAL ACCESSORY AND TOILET PARTITION INFORMATION.

PLUMBING FIXTURE AND ACCESSORY MOUNTING HEIGHTS
1/4" = 1'-0"

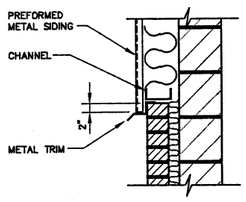

METAL SIDING OVERHANG DETAIL
SCALE: 1"=1'-0"

FPS
FINKBEINER, PETTIS & STROUT, INC.
ENGINEERS SINCE 1900
520 SOUTH MAIN STREET
AKRON, OHIO 44224

REVISIONS				
NO.	DESCRIPTIONS	DATE	BY	APP'D

DESIGNED BY GLB
DRAWN BY GLB
CHECKED BY JLS
APPROVED BY DJK

CTI ENVIRONMENTAL, INC.
ENGINEERS IN WATER AND EARTH SCIENCES
UNIONTOWN, OHIO

CITY OF MASSILLON, OHIO
WWTP UPGRADE 2000
MAINTENANCE BUILDING SECTIONS

JOB NO. E9031
DATE 8/13/01
SCALE AS NOTED
SHEET A6

E9031MBA6.DWG