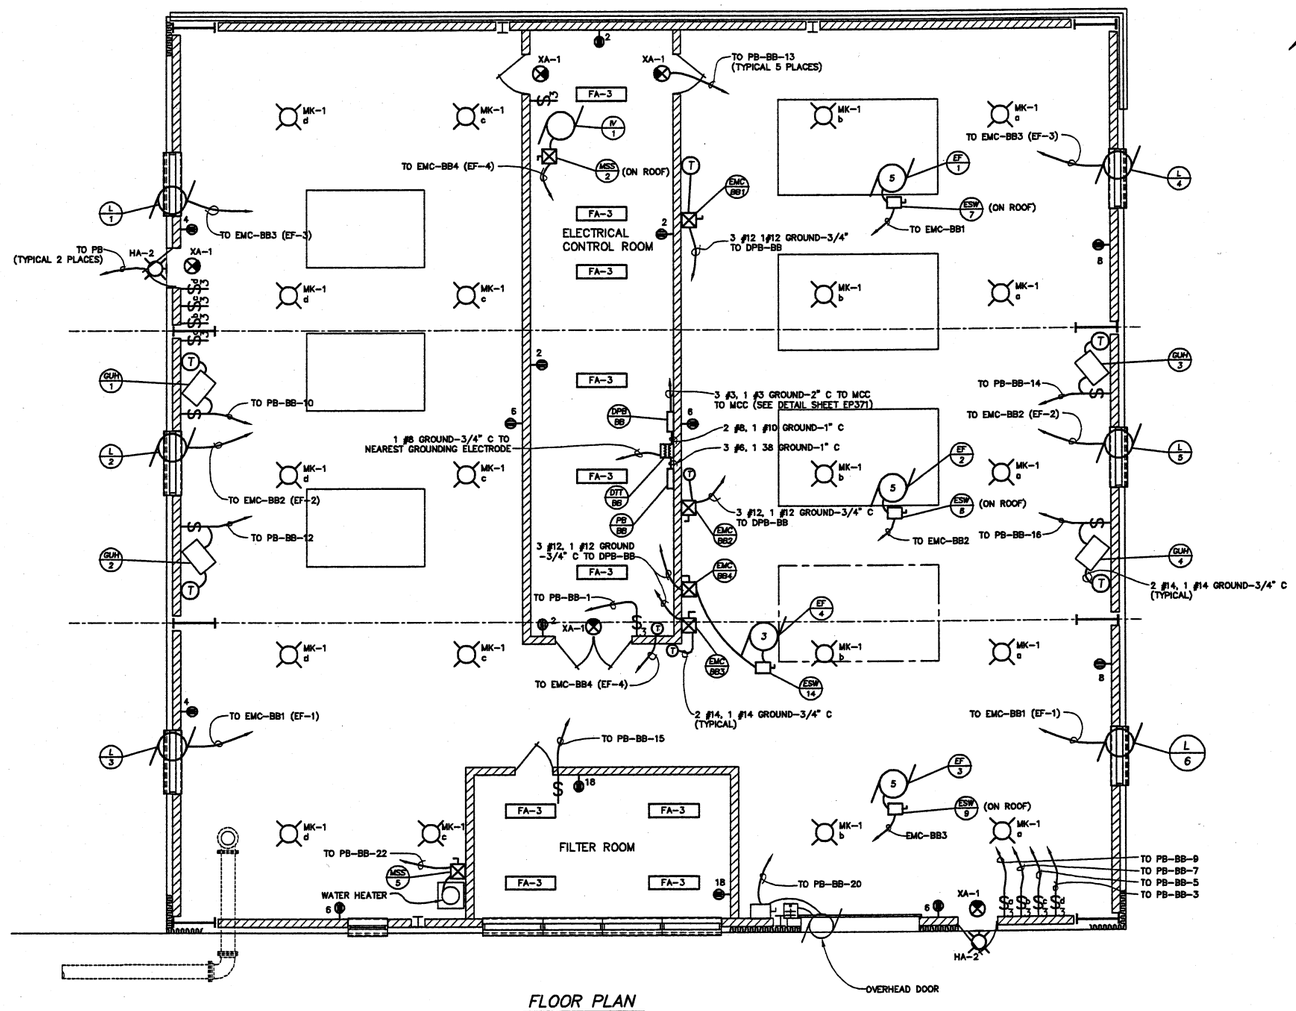

FLOOR PLAN

SCALE: 3/16"=1'-0"

FINKBEINER, PETTIS & STROUT, INC.
ENGINEERS SINCE 1900
520 SOUTH MAIN STREET
AKRON, OHIO 44224

REVISIONS				
NO.	DESCRIPTIONS	DATE	BY	APP'D

DESIGNED BY AEP
DRAWN BY AEP
CHECKED BY DMO
APPROVED BY DMO

ENVIRONMENTAL, INC.
ENGINEERS IN WATER AND EARTH SCIENCES
UNIONTOWN, OHIO

CITY OF MASSILLON, OHIO
WWTP UPGRADE 2000
BLOWER BUILDING - LIGHTING/ POWER PLAN

JOB NO. E9031
DATE 8/13/01
SCALE AS NOTED
SHEET EB3

9031BBE1.DWG