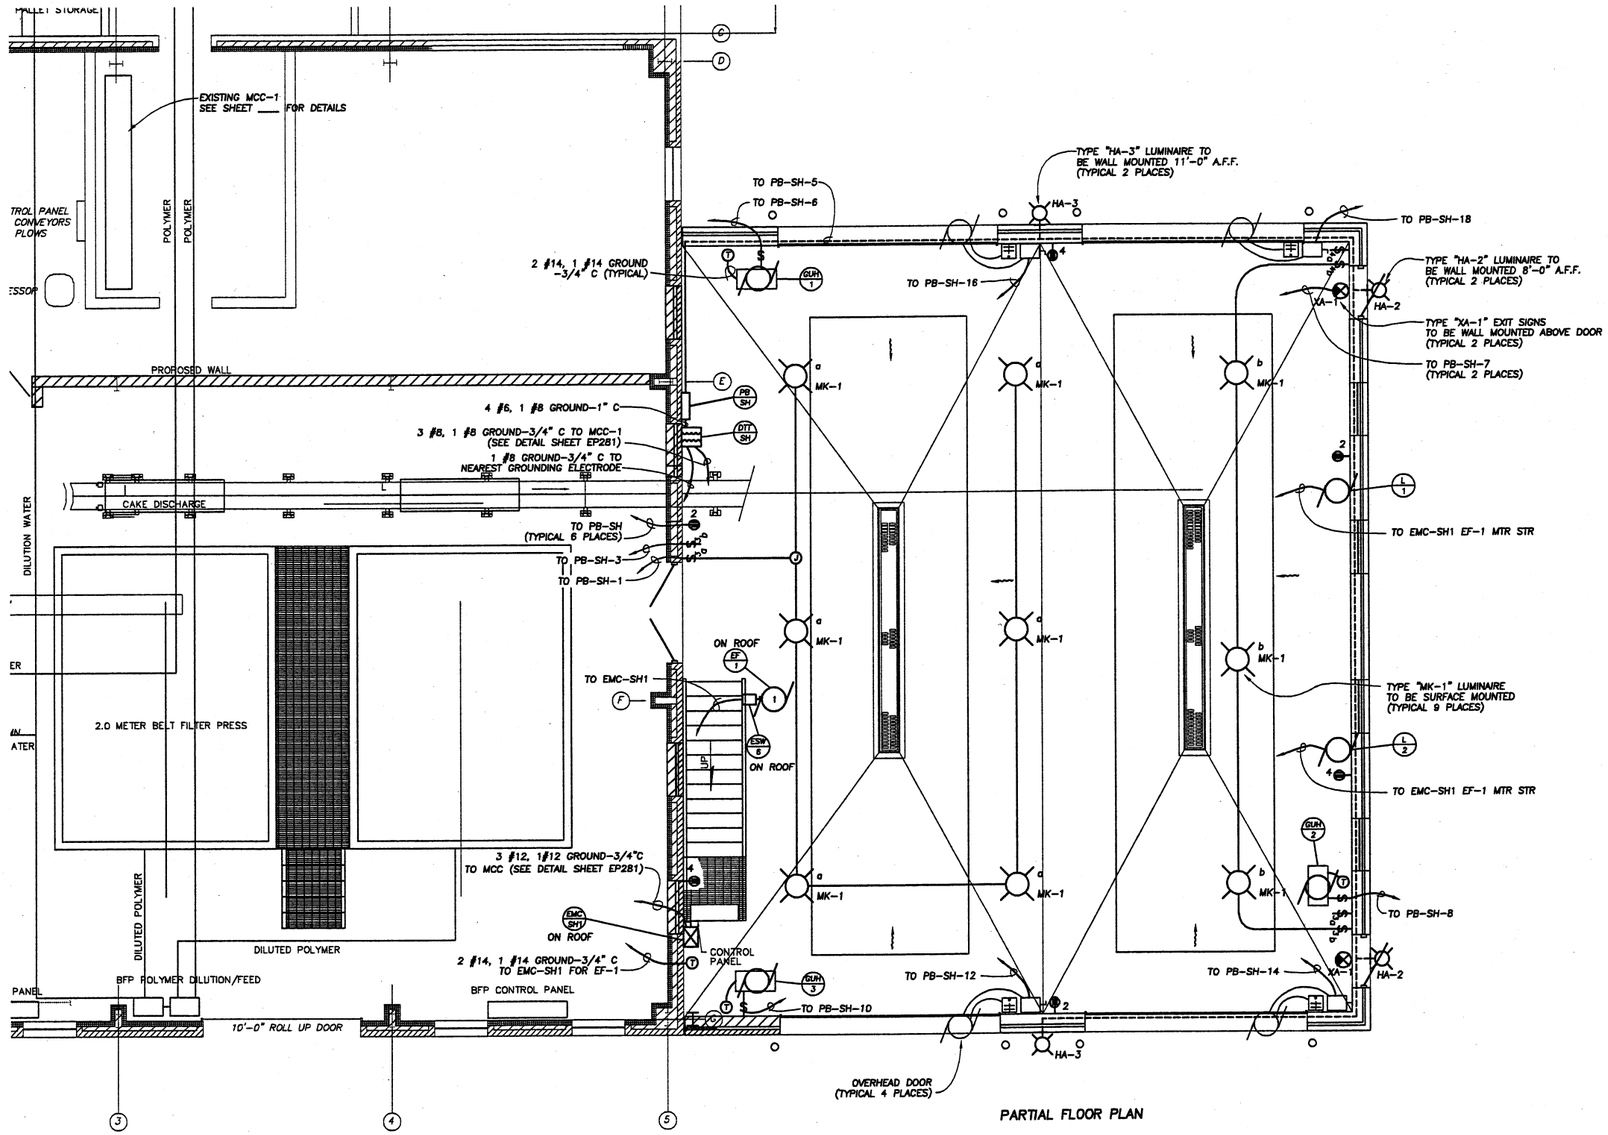

PARTIAL FLOOR PLAN

FPS
FINKBEINER, PETTIS & STROUT, INC.
ENGINEERS SINCE 1900
520 SOUTH MAIN STREET
AKRON, OHIO 44224

REVISIONS			
NO.	DESCRIPTIONS	DATE	BY	APP'D

DESIGNED BY AEP
DRAWN BY AEP
CHECKED BY DMO
APPROVED BY DMO

CTI ENVIRONMENTAL, INC.
ENGINEERS IN WATER AND EARTH SCIENCES
UNIONTOWN, OHIO

CITY OF MASSILLON, OHIO
WWTP UPGRADE 2000
SOLIDS HANDLING BUILDING ADDITION – LIGHTING/POWER PLAN

JOB NO. E9031
DATE 7/16/01
SCALE 1/4"=1'-0"
SHEET EB5

9031SHBE1.DWG