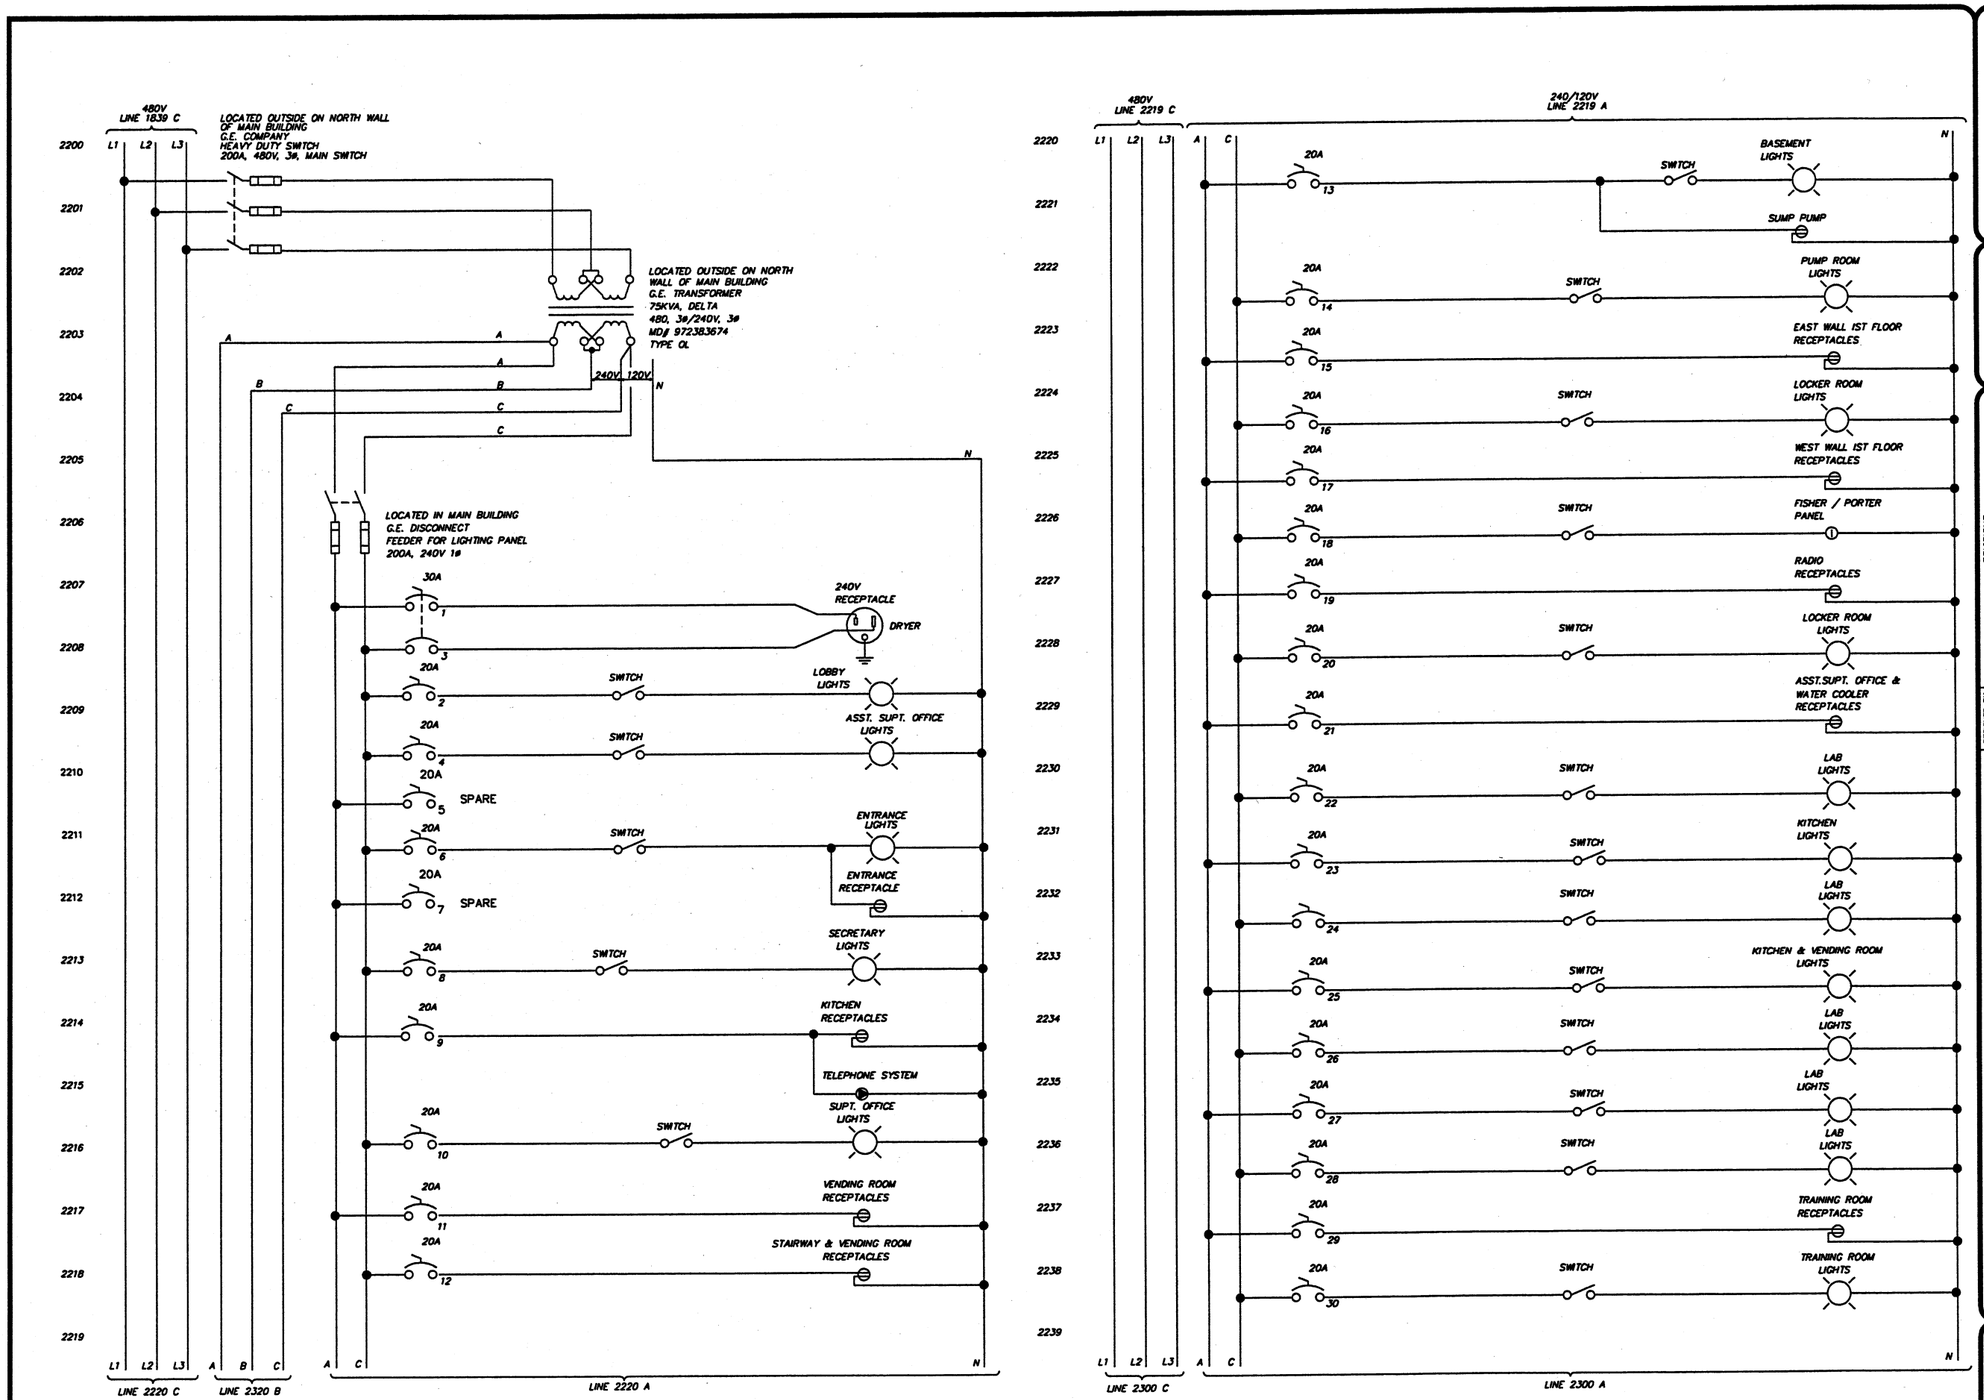

REVISIONS

NO.	DESCRIPTIONS	DATE	BY	APP'D

DESIGNED BY S11/TSS
DRAWN BY S11/ELG
CHECKED BY S11/TSS
APPROVED BY S11/R.J.L.

ENVIRONMENTAL, INC.
ENGINEERS IN WATER AND EARTH SCIENCES
UNIONTOWN, OHIO

CITY OF MASSILLON, OHIO
WWTP UPGRADE, 2000
TRANSFORMER "A2", MCC-A2
LIGHTING PANEL SCHEMATIC DIAGRAM

JOB NO.	E9031
DATE	2/16/01
SCALE	N/A
SHEET	EP22

9031SCHE22.DWG

W:\ACAD14\CTI Env\5674\Completed Dwgs\20-99\9031SCHE22.dwg Fri Aug 03 08:43:34 2001