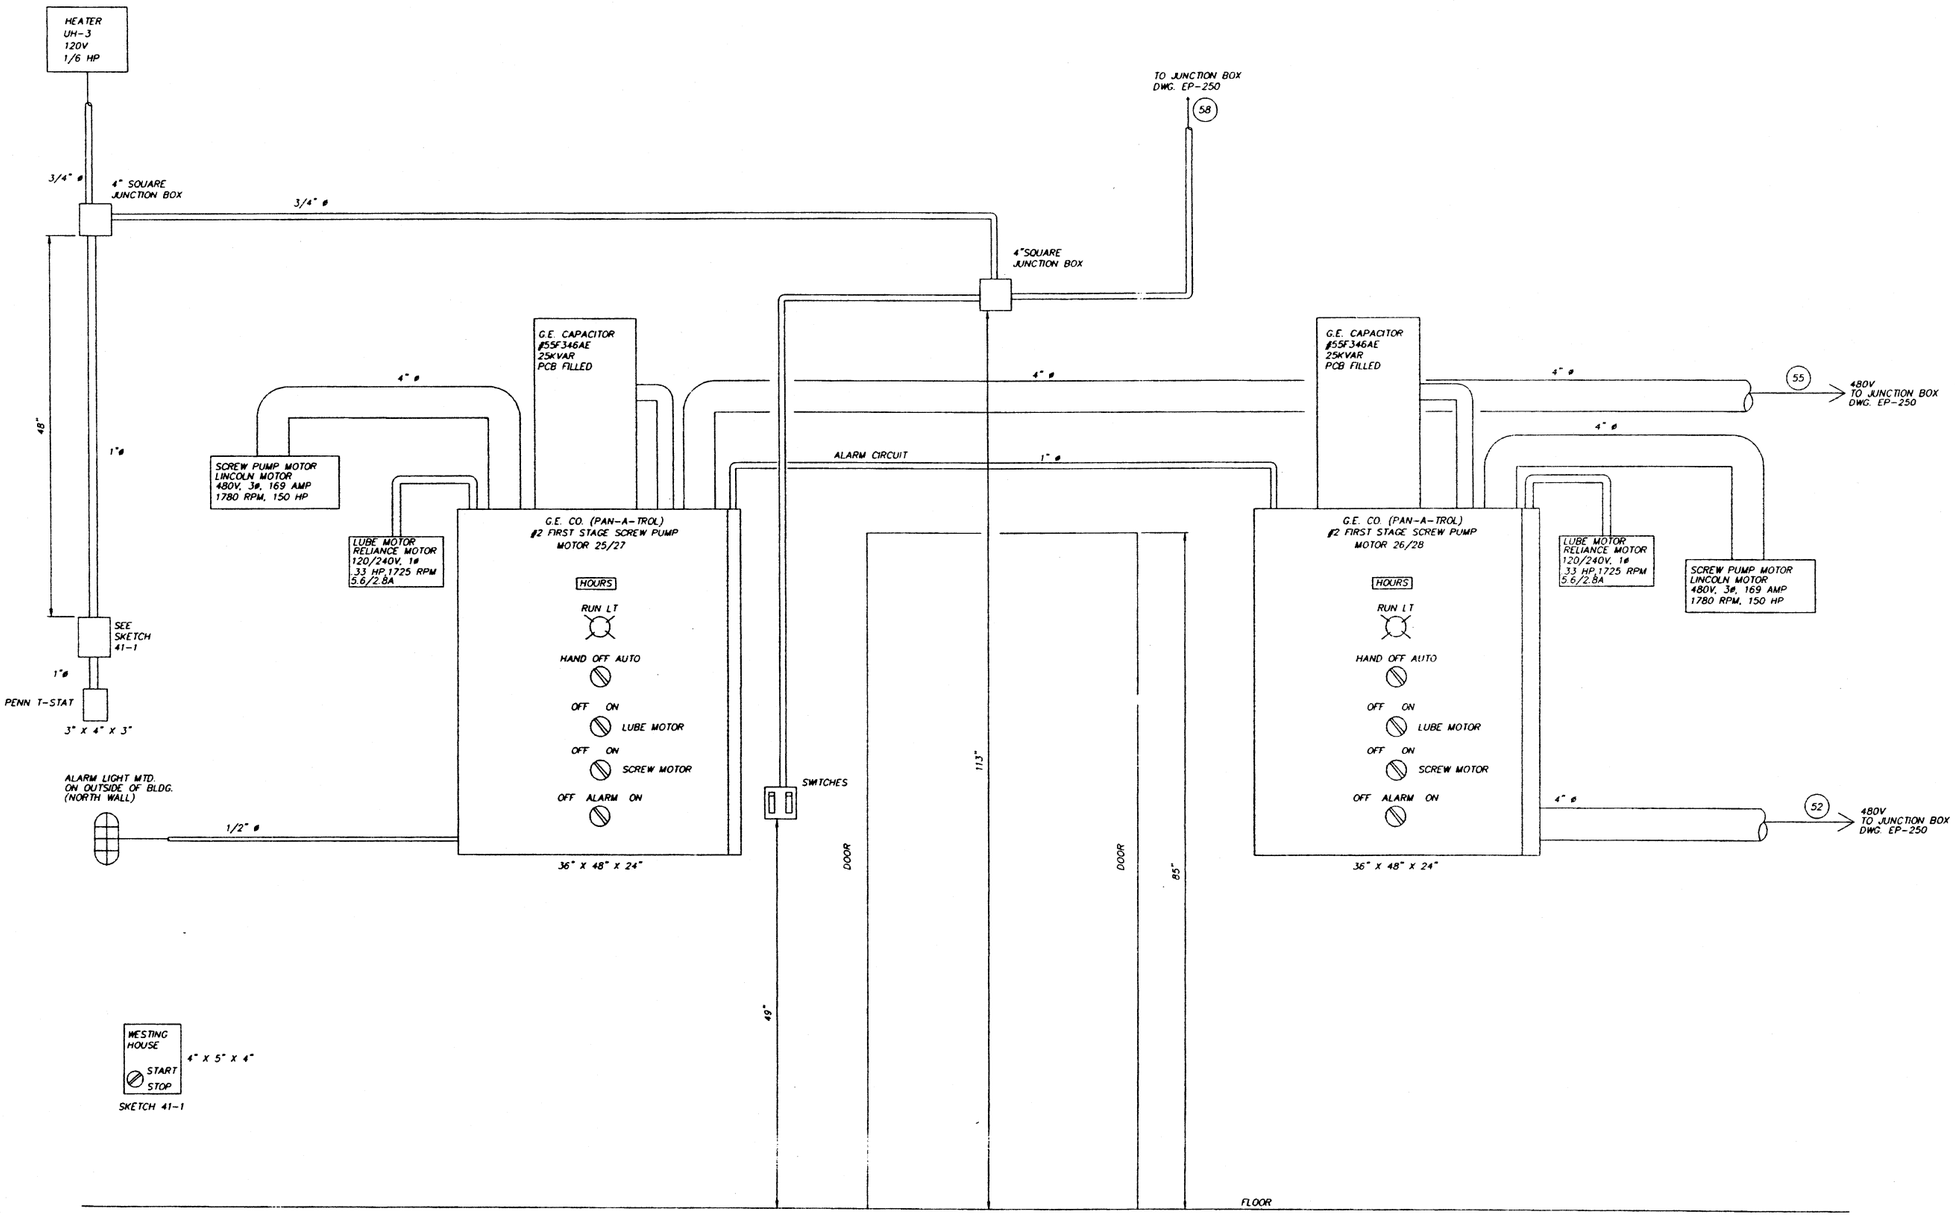

FIRST STAGE SCREW PUMP ROOM, PRIMARY GALLERY BUILDING, LOOKING EAST

NOTE
1 ITEMS FOR DEMOLITION

SKIFFEX TECHNOLOGIES, INC.
MASSILLON, OHIO
ph 330.833.7474 RJL

REVISIONS				
NO.	DESCRIPTIONS	DATE	BY	APP'D

DESIGNED BY STI/TSS
DRAWN BY STI/TSS
CHECKED BY STI/TSS
APPROVED BY STI/RJL

ENVIRONMENTAL, INC.
ENGINEERS, WATER AND EARTH SCIENCES
UNIONTOWN, OHIO

CITY OF MASSILLON, OHIO
WWTP UPGRADE 2000
TR'S "B & C", SCREW PUMP & LUBE MOTOR CONTROLS LAYOUT
PRIMARY GALLERY BLDG. FIRST STAGE DEMOLITION PLAN

JOB NO. E9031
DATE 2/15/00
SCALE 1 1/2" = 12"
SHEET EP251-D

9031SPLE251D.DWG

D:\EDD DWG\9000\9031\9031SPLE251D.DWG Wed Aug 15 09:12:58 2001