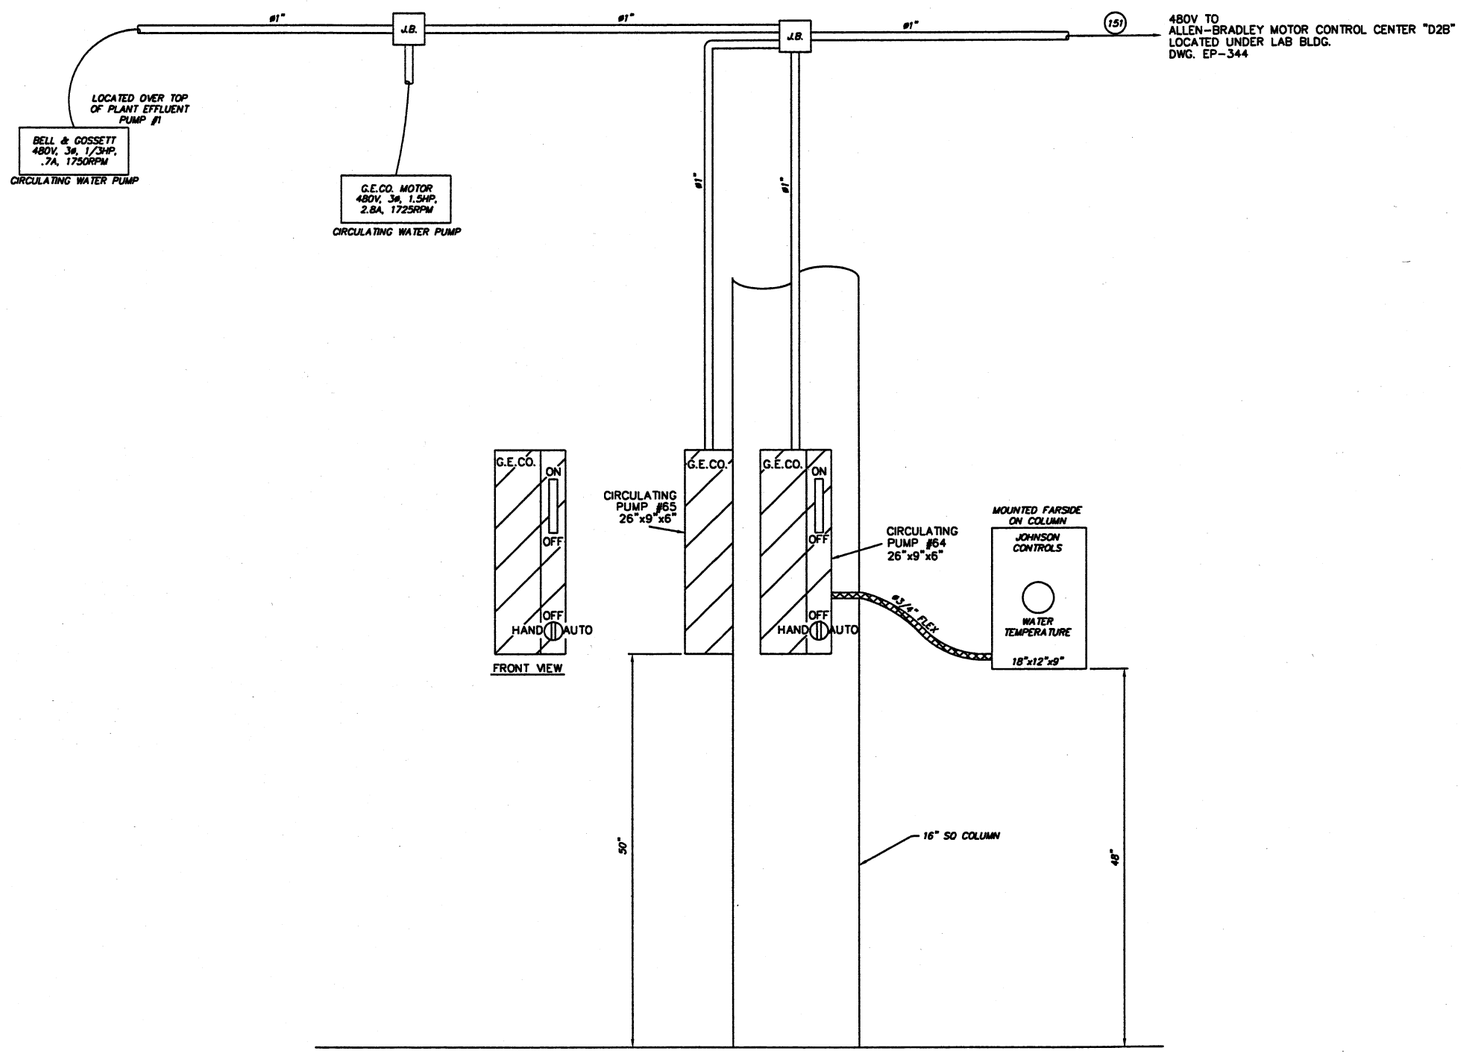

LOCATED NEAR RAS PUMPS
UNDER LAB BUILDING

NOTE
1. ITEMS FOR ADDITION

SERVICE TECHNOLOGIES, INC.
MASSILLON, OHIO
JOB No. 5674 DWG. R.J.L.

REVISIONS			
NO.	DESCRIPTIONS	DATE	BY	APP'D

DESIGNED BY STI/TSS
DRAWN BY STI/RRR
CHECKED BY STI/TSS
APPROVED BY STI/RJL

ENVIRONMENTAL, INC.
ENGINEERS, WATER AND EARTH SCIENCES
UNIONTOWN, OHIO

CITY OF MASSILLON, OHIO
WWTP UPGRADE 2000
TRANSFORMER "D2", CIRCULATING PUMPS #64 & #65
LOCATED UNDER LAB BLDG.

JOB NO. E9031
DATE 3/1/01
SCALE 1 1/2" = 12"
SHEET EP348

9031SPLE348.DWG

W:\ACAD14\CTI Envi\5674\Completed Dwgs\300-399\9031SPLE348.dwg Fri Aug 10 14:53:15 2001