


SECTION (A SP9)
SCALE: 3/4" = 1'-0"




SECTION (B SP9)
SCALE: 1 1/2" = 1'-0"

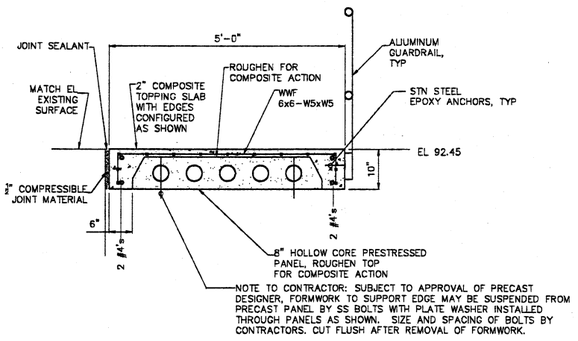


TYPICAL PANEL EDGE DETAIL AT WALKWAYS AND VERTICAL SURFACES
SCALE: 1 1/2" = 1'-0"

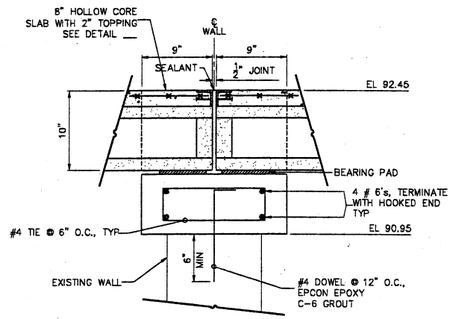


TYPICAL PANEL END DETAIL AT BEARING - FREE END

DETAIL (1)
SCALE: 1 1/2" = 1'-0"

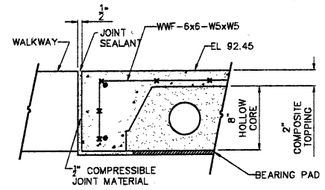


SECTION (C SP9)
SCALE: 1 1/2" = 1'-0"

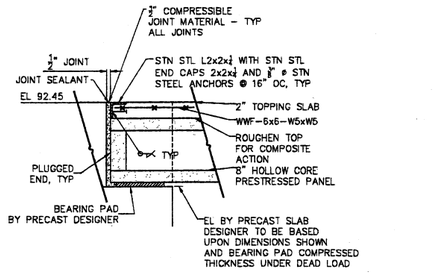PRECAST PANEL DESIGNER
1. PRECAST PANELS AND BEARING PADS SHALL BE DESIGNED FOR SUPPORTING A LIVE LOAD 100 POUNDS PER SQUARE FOOT WITH MAXIMUM DEFLECTION NOT EXCEEDING 1/360 OF THE SPAN LENGTH.
2. EMBEDMENTS AND ANCHORAGES FOR END RESTRAINT IN PANELS AND SUPPORT ELEMENTS SHALL BE A 588 SELF WEATHERING STEEL GRADE 50.




SECTION (D SP9)
SCALE: 1 1/2" = 1'-0"

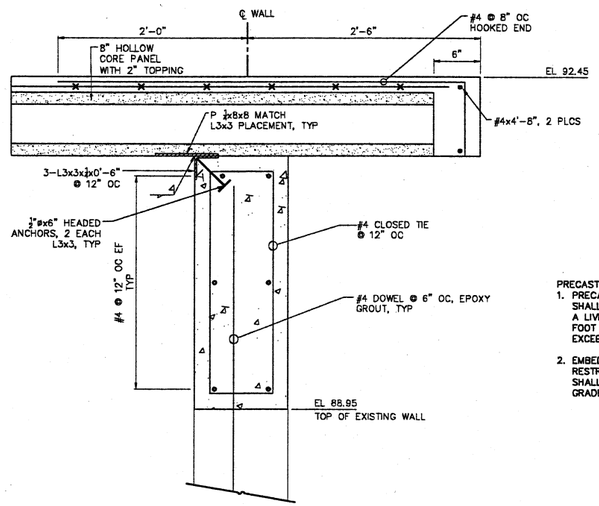


SECTION (G SP9)
SCALE: 1 1/2" = 1'-0"

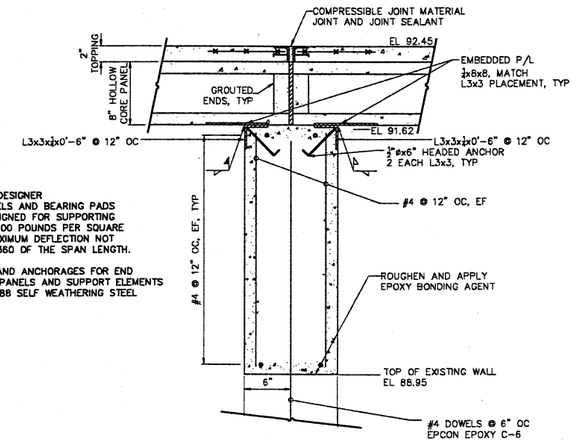


SECTION (E SP9)
SCALE: 1 1/2" = 1'-0"

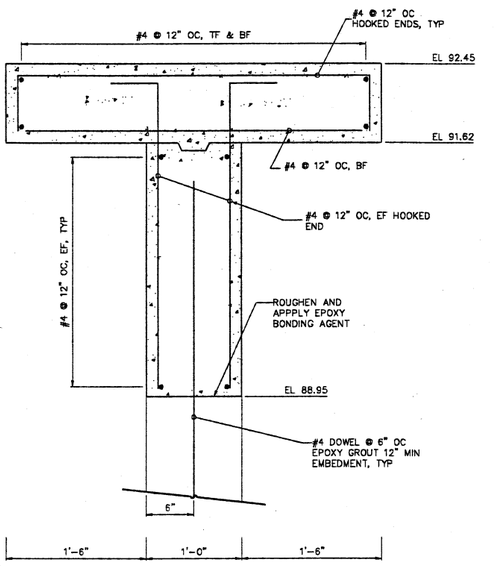


SECTION (F SP9)
SCALE: 1 1/2" = 1'-0"

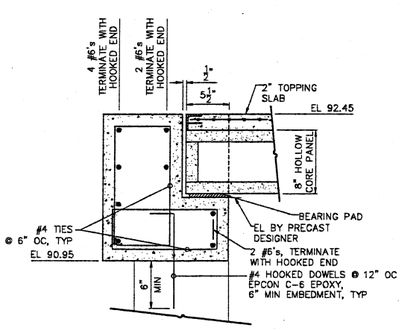


SECTION (H SP9)
SCALE: 3/4" = 1'-0"

THIS DRAWING IS AN INSTRUMENT OF SERVICE PREPARED BY CT CONSULTANTS, INC. (CTI), WHICH SHALL BE DEEMED THE AUTHOR AND OWNER OF THIS DRAWING AND WHICH SHALL RETAIN ALL STATUTORY AND COMMON LAW RIGHTS, INCLUDING COPYRIGHTS. THIS DRAWING SHALL NOT BE SCANNED, COPIED OR DISTRIBUTED TO OTHERS IN ANY FORM OR USED FOR ANY PURPOSE WHATSOEVER WITHOUT THE PRIOR WRITTEN CONSENT OF CTI. CTI IS NOT RESPONSIBLE FOR CHANGES TO OR UNAUTHORIZED USE OF THIS DRAWING OR PORTIONS THEREOF.
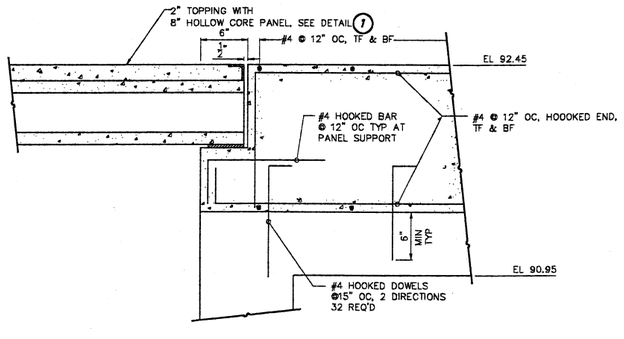
| REVISIONS | | | |
|---|---|---|---|
| NO. | DESCRIPTIONS | DATE | BY | APP'D |
| | | | | |

DESIGNED BY RLP
DRAWN BY AMF
CHECKED BY
APPROVED BY WAD

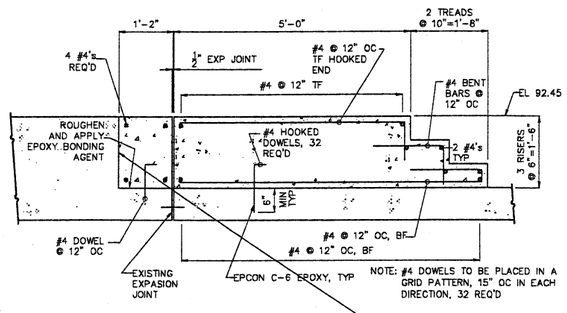ENVIRONMENTAL, INC.
ENGINEERS IN WATER AND EARTH SCIENCES
UNIONTOWN, OHIO

CITY OF MASSILLON, OHIO
WWTP UPGRADE 2000
AERATION TANK - WALKWAY ADDITION MODIFICATIONS

JOB NO. E9031
DATE 08/13/01
SCALE AS NOTED
SHEET SP11

E:/E9031/SP11.DWG

E:\E9031\S-DRAWINGS\SP11.dwg Tue Aug 14 08:55:21 2001