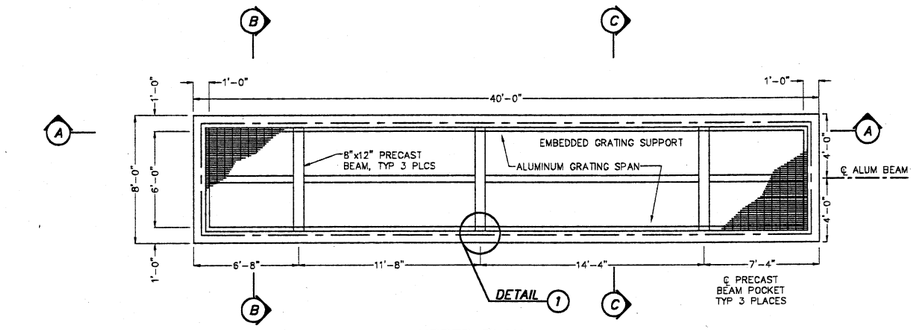

UPPER PLAN
SCALE: 1/4" = 1'-0"

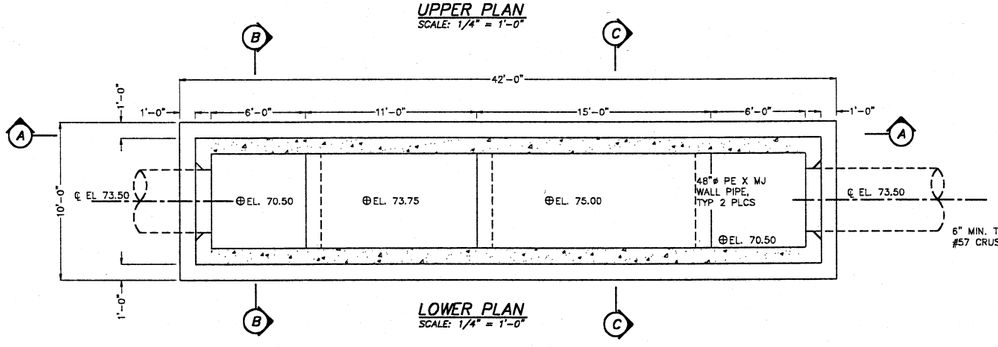

LOWER PLAN
SCALE: 1/4" = 1'-0"

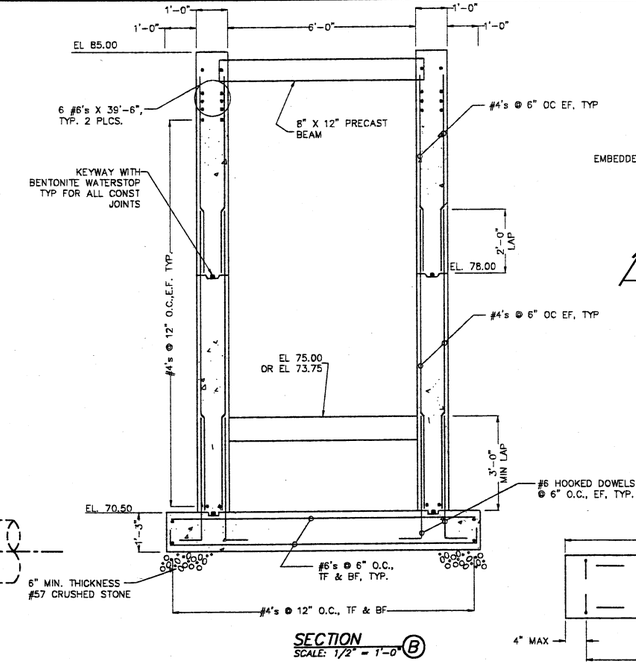

SECTION
SCALE: 1/2" = 1'-0" B

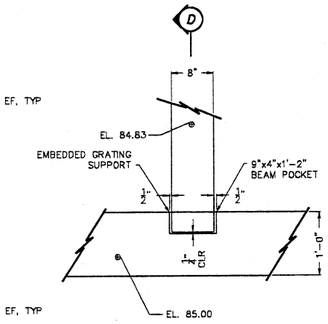

DETAIL
SCALE: 1" = 1'-0" 1

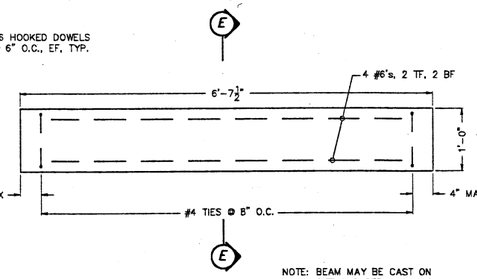

NOTE: BEAM MAY BE CAST ON SITE AND SET IN PLACE

PRECAST BEAM 3 REQUIRED
SCALE: 1" = 1'-0"

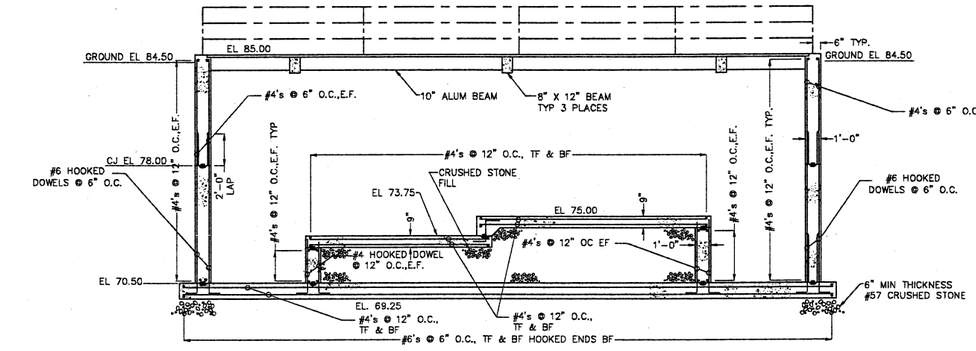

SECTION
SCALE: 1/4" = 1'-0" A

EFFLUENT PARSHALL FLUME

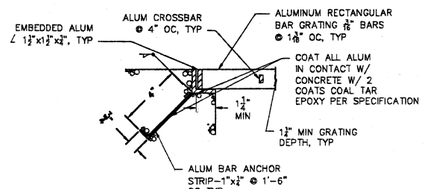

EMBEDDED GRATING SUPPORT DETAIL
SCALE: 3" = 1'-0" 2

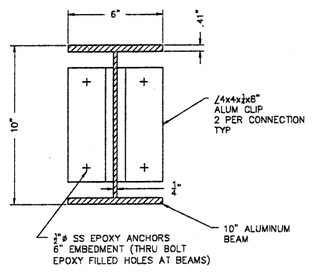

GRATING SUPPORT BEAM END CONNECTION DETAIL
SCALE: 3" = 1'-0"

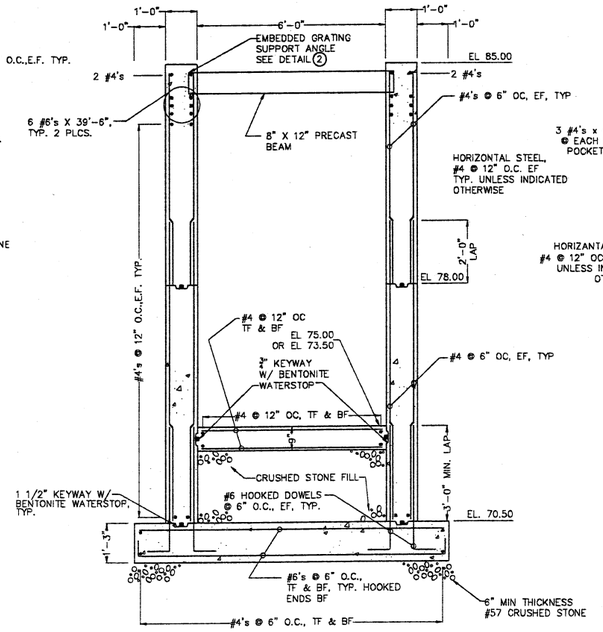

SECTION
SCALE: 1/2" = 1'-0" C

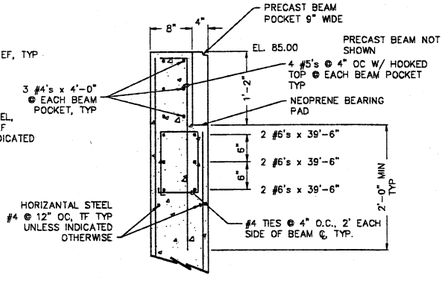

BEAM POCKET SECTION
SCALE: 1" = 1'-0" D

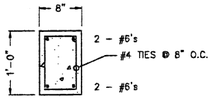

SECTION
SCALE: 1" = 1'-0" E

THIS DRAWING IS AN INSTRUMENT OF SERVICE PROVIDED BY ENVIRONMENTAL, INC. (CTI), WHICH SHALL BE DEEMED THE AUTHOR AND OWNER OF THIS DRAWING AND WHICH SHALL RETAIN ALL STATUTORY AND COMMON LAW RIGHTS, INCLUDING COPYRIGHTS. THIS DRAWING SHALL NOT BE SCANNED, COPIED, OR REPRODUCED IN WHOLE OR IN PART, OR USED FOR ANY OTHER PURPOSE OR PROJECT WITHOUT PRIOR WRITTEN CONSENT OF CTI. ANY SUCH UNAUTHORIZED USE OR REUSE OF THIS DRAWING OR PORTIONS THEREOF.

REVISIONS			
NO.	DESCRIPTIONS	DATE	BY	APP'D

DESIGNED BY RLP
DRAWN BY AMF
CHECKED BY
APPROVED BY WAD

ENVIRONMENTAL, INC.
ENGINEERS IN WATER AND EARTH SCIENCES
UNIONTOWN, OHIO

CITY OF MASSILLON, OHIO
WWTP UPGRADE 2000
EFFLUENT METERING - PLANS, SECTION, DETAILS

JOB NO. E9031
DATE 08/13/01
SCALE AS NOTED
SHEET SP27

E:\E9031\S-DRAWINGS\SP27.dwg Wed Aug 15 07:18:59 2001

E:/E9031/SP27.DWG