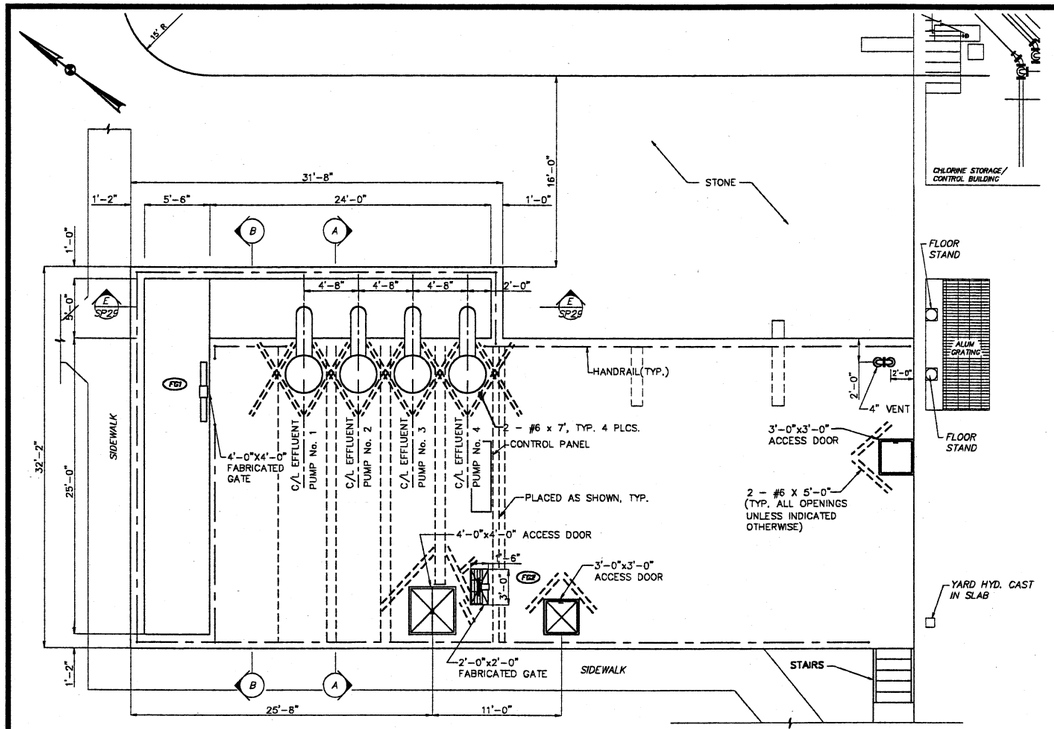

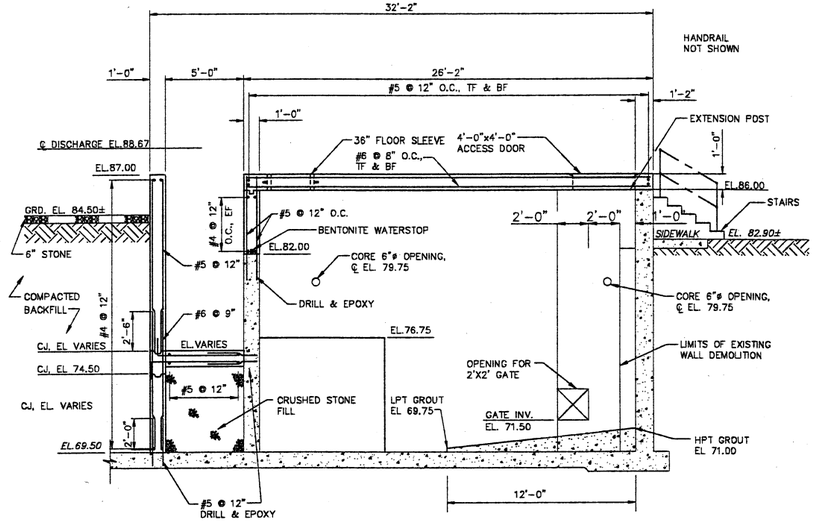

SECTION (A)
SCALE: 1/4"= 1'-0"

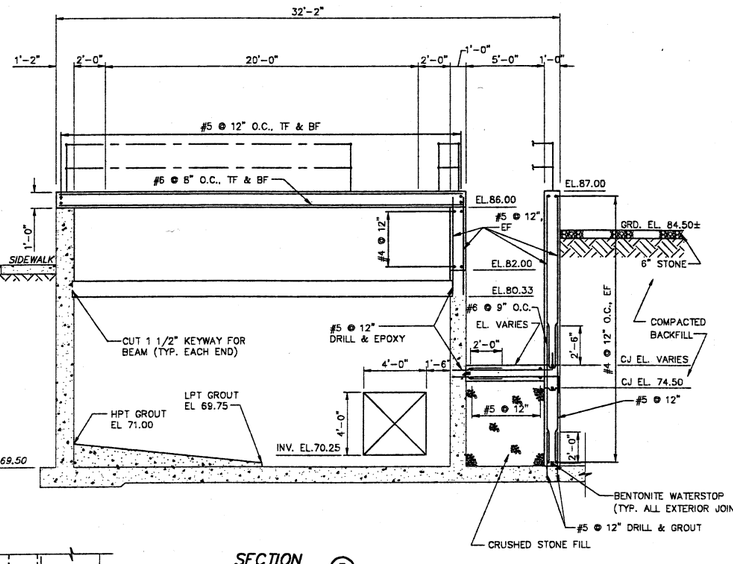

SECTION (B)
SCALE: 1/4"= 1'-0"

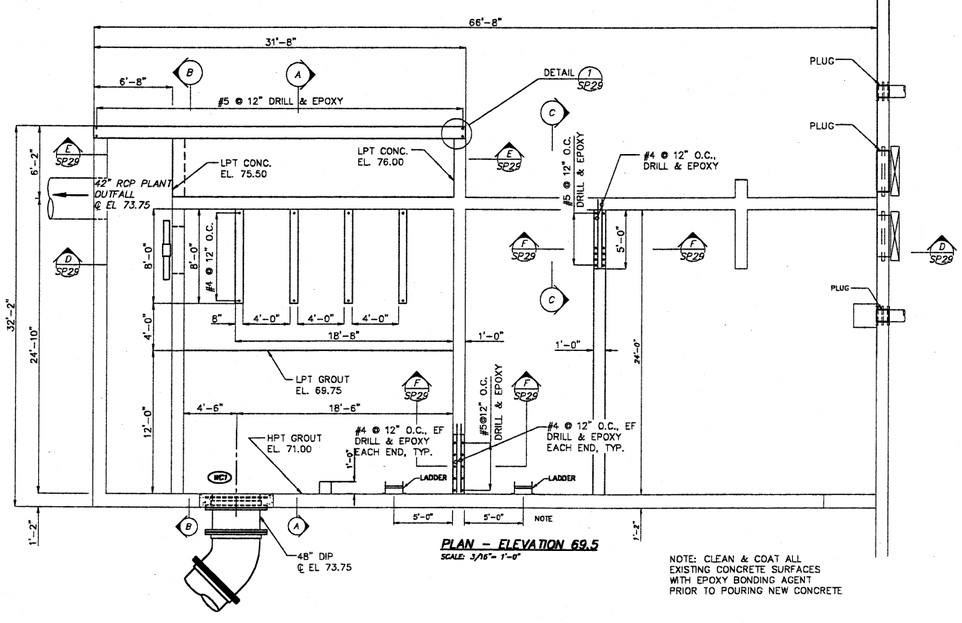

PLAN – ELEVATION 69.5
SCALE: 3/16"= 1'-0"

NOTE: CLEAN & COAT ALL EXISTING CONCRETE SURFACES WITH EPOXY BONDING AGENT PRIOR TO POURING NEW CONCRETE

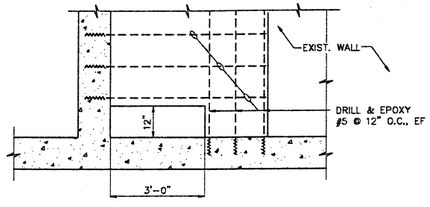

SECTION (C)
SCALE: 1/2"= 1'-0"

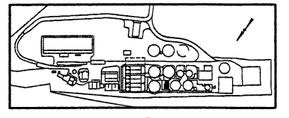

KEY PLAN

THIS DRAWING IS AN INSTRUMENT OF SERVICE PROVIDED BY CHESTER ENGINEERS (CE), WHICH SHALL BE DEEMED THE AUTHOR AND OWNER OF THIS DOCUMENT AND RETAIN ALL STATUTORY AND COMMON LAW RIGHTS, INCLUDING COPYRIGHTS. THIS DRAWING SHALL NOT BE SCANNED, COPIED, OR DUPLICATED IN WHOLE OR PART. ANY REUSE OF THIS DRAWING FOR ANY OTHER PURPOSE OR PROJECT WITHOUT PRIOR WRITTEN CONSENT OF CE, CE IS NOT RESPONSIBLE FOR ANY MODIFICATIONS MADE TO UNAUTHORIZED USE OR REUSE OF THIS DRAWING OR PORTIONS THEREOF.

REVISIONS				
NO.	DESCRIPTIONS	DATE	BY	APP'D

DESIGNED BY GEH
DRAWN BY SAH
CHECKED BY RLP
APPROVED BY WAD

CHESTER ENGINEERS
ENVIRONMENTAL, INC.
ENGINEERS IN WATER AND EARTH SCIENCES
UNIONTOWN, OHIO

CITY OF MASSILLON, OHIO
WWTP UPGRADE 2000
HIGH RIVER PUMPING STATION – PLANS AND SECTIONS

JOB NO. E9031
DATE 08/13/01
SCALE AS NOTED
SHEET SP28

E:/E9031/SP28-SP29.DWG

E:\E9031\S-DRAWINGS\SP28-SP29.dwg Tue Aug 14 09:01:46 2001