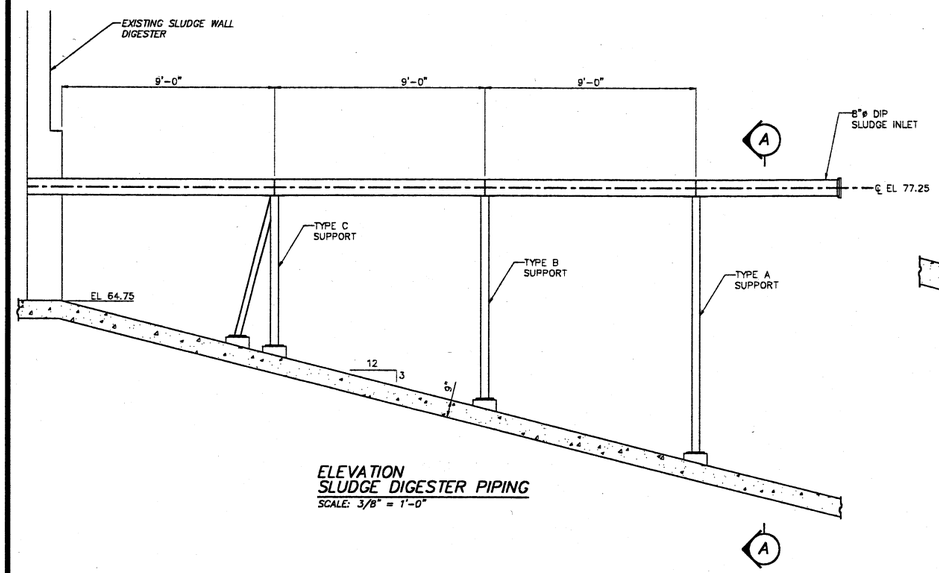

ELEVATION
SLUDGE DIGESTER PIPING
SCALE: 3/8" = 1'-0"

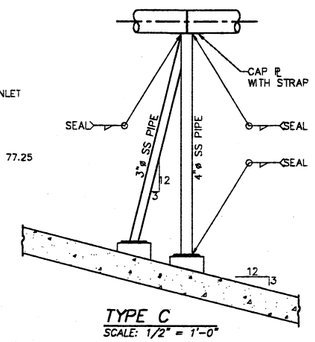

TYPE C
SCALE: 1/2" = 1'-0"

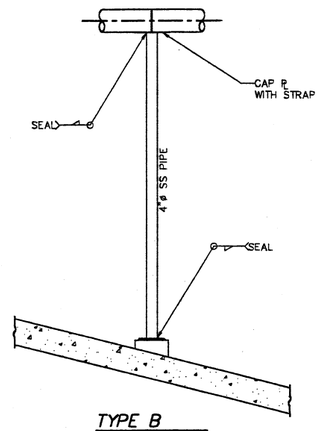

TYPE B
SCALE: 1/2" = 1'-0"

PIPE SUPPORTS

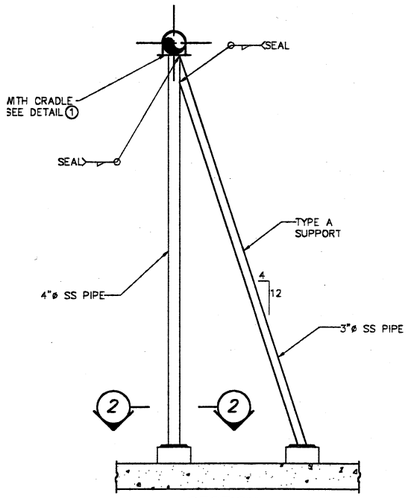

SECTION
SCALE: 1/2" = 1'-0" A

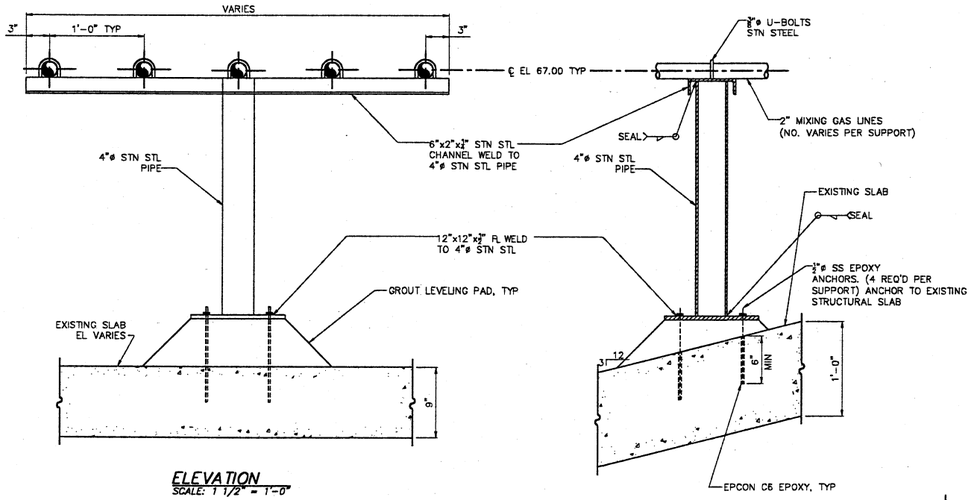

ELEVATION
SCALE: 1 1/2" = 1'-0"

MIXING GAS LINE SUPPORT DETAIL

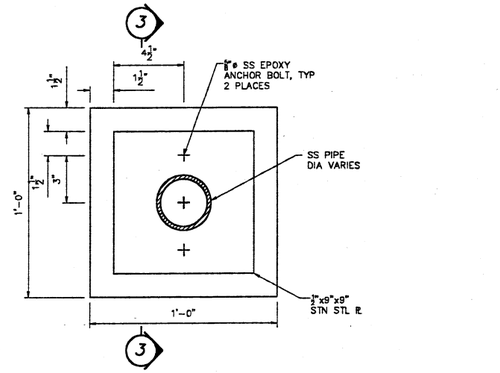

DETAIL
SCALE: 3" = 1'-0"

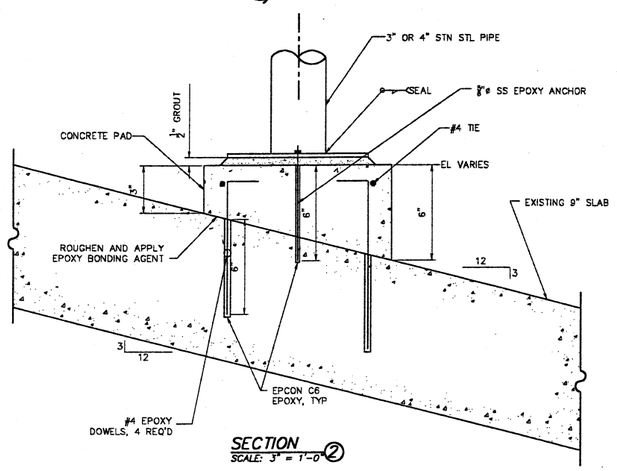

SECTION
SCALE: 3" = 1'-0" 2

NOTES:
1. ALL S.S (STN. STL.) PIPE SHALL BE SCHEDULE 40

THIS DRAWING IS AN INSTRUMENT OF SERVICE PROVIDED BY CONSULTING TECHNOLOGY, INC. (CTI), WHICH SHALL BE DEEMED THE AUTHOR AND WHICH SHALL RETAIN ALL STATUTORY AND COMMON LAW RIGHTS INCLUDING COPYRIGHT. THIS DRAWING SHALL NOT BE SCANNED, COPIED, OR REPRODUCED IN WHOLE OR IN PART, NOR USED FOR ANY OTHER PURPOSE OR PROJECT WITHOUT PRIOR WRITTEN CONSENT OF CTI. CTI IS NOT RESPONSIBLE FOR CHANGES MADE TO THIS DRAWING OR UNAUTHORIZED USE OR REUSE OF THIS DRAWING OR PORTIONS THEREOF.

REVISIONS				
NO.	DESCRIPTIONS	DATE	BY	APP'D

DESIGNED BY	DRAWN BY	CHECKED BY	APPROVED BY
RLP	AMF		WAD

ENVIRONMENTAL, INC.
CONSULTING ENGINEERS AND EARTH SCIENCES
UNIONTOWN, OHIO

CITY OF MASSILLON, OHIO
WWTP UPGRADE 2000
ANAEROBIC DIGESTER MODIFICATIONS – PIPE SUPPORT DETAILS

JOB NO.	
	E9031
DATE	08/13/01
SCALE	AS NOTED
SHEET	SP37

E: /E9031/SP37.DWG

E: \E9031\S-DRAWINGS\SP37.dwg Tue Aug 14 09: 07: 08 2001