


CITY OF MASSILLON
NAVE-RICHVILLE SANITARY
SEWER EXTENSION
LEGEND HILLS REVISION
STARK COUNTY, OHIO
MARCH 1998

CLERK,
will make changes

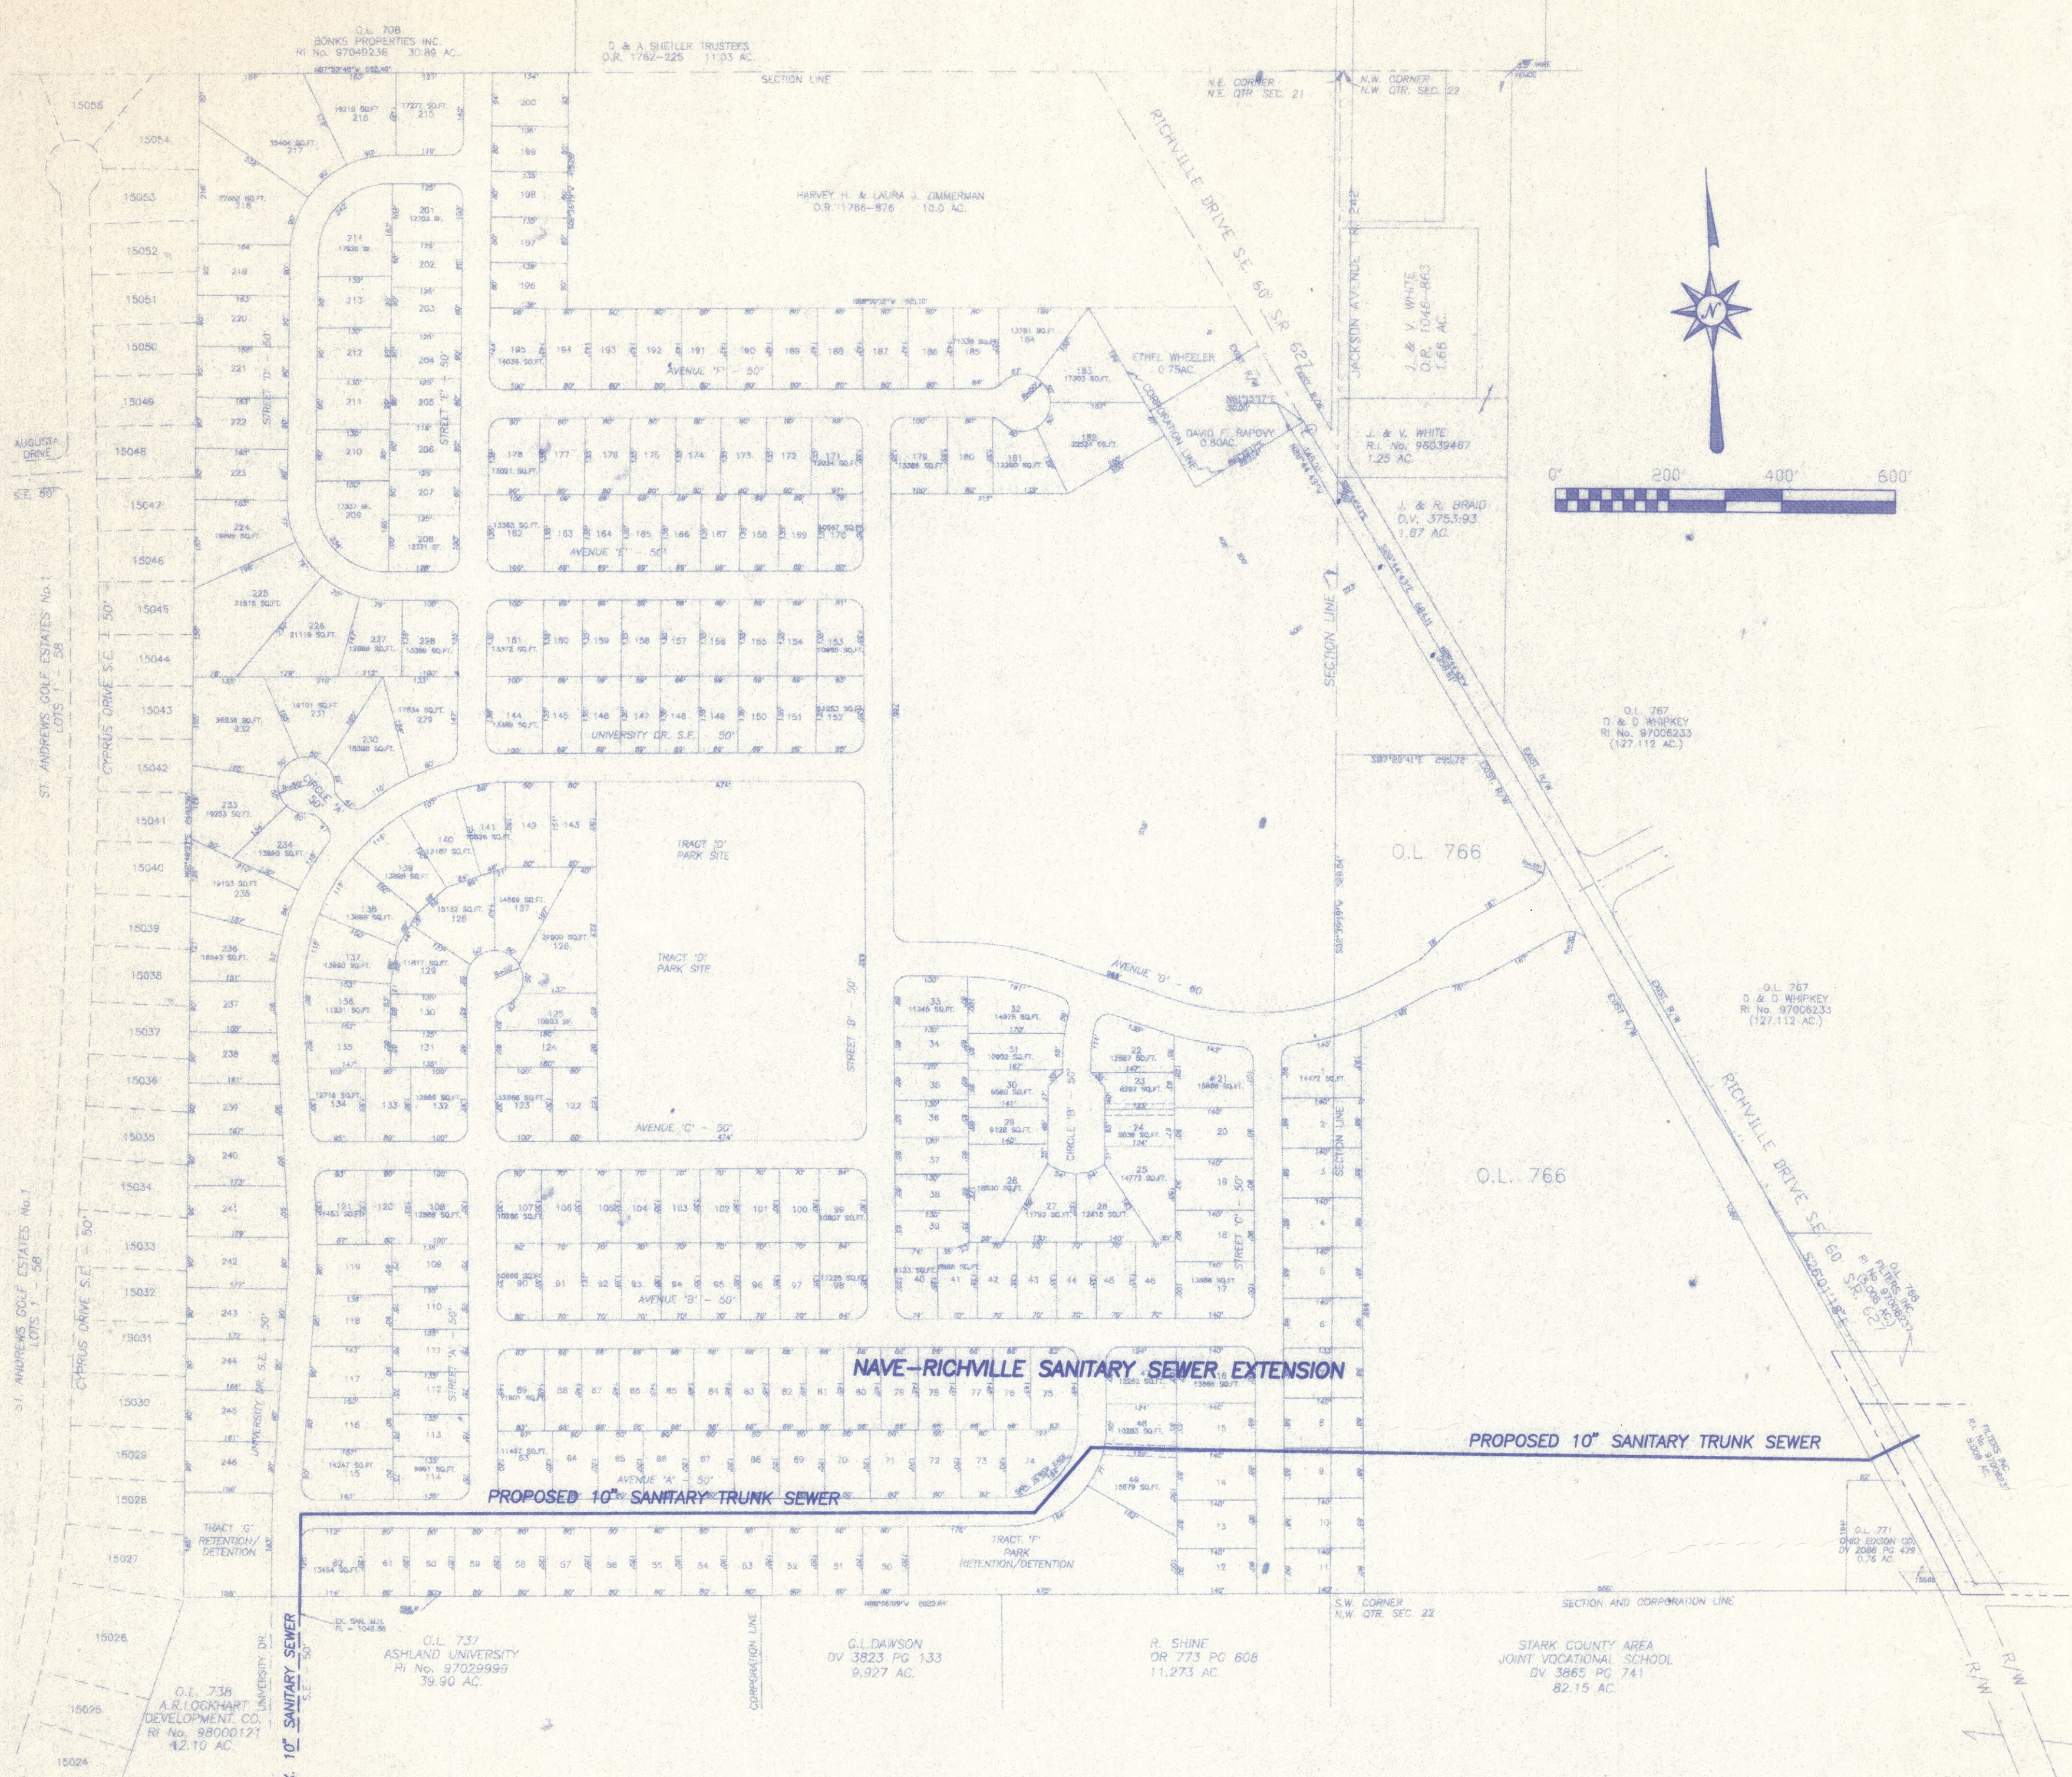

INDEX OF SHEETS

TITLE SHEET.....	1
PLAN & PROFILES.....	2 - 4
GENERAL NOTES.....	5 See Note Below
STANDARD DETAILS.....	6 See Note Below

NOTE:
FOR GENERAL NOTES SEE SHEET No. 2 AND FOR STANDARD DETAILS
SEE SHEET No. 6 OF THE NAVE-RICHVILLE SANITARY SEWER EXTENSION
PLANS PREPARED FOR THE CITY OF MASSILLON BY C. T. CONSULTANTS,
DATED 12/05/96.

APPROVALS

DIRECTOR OF PUBLIC SAFETY AND SERVICE ALAN W. CLIMER
CITY ENGINEER JAMES J. BENEKOS, P.E., P.S.

DATE
DATE

OFFICIALS

FRANCIS H. CICCHINELLI.....MAYOR
ALAN W. CLIMER....DIRECTOR OF PUBLIC SAFETY AND SERVICE
JAMES J. BENEKOS, P.E., P.S.CITY ENGINEER
STEVE HAMIT.....SENIOR COLLECTION SYSTEMS ENGINEER
JOE ULRICH.....WASTEWATER TREATMENT PLANT MANAGER
JOHN D. FERRERO.....LAW DIRECTOR/PROSECUTOR
DOLORES B. LOOMIS.....AUDITOR
BILL H. HAMIT.....TREASURER
SHARON K. HOWELL.....CLERK OF COUNCIL

all signs too late of
R.A.
Don't knock out NO STUBS
* 2' of APPROX. depths

COUNCIL

DENNIS D. HARWIG.....PRESIDENT
JAMES H. ROHR.....1st WARD
BILL AMAN.....2nd WARD
CHARLES A. TRIBETT.....3rd WARD
WILLIAM POOLE.....4th WARD
GLENN E. GAMBER.....5th WARD
PAUL F. LAMBERT.....6th WARD

COUNCIL AT LARGE


NANCY J. HALTER
TIM BRYAN
MIKE LOUDIANA

PRELIMINARY
NOT FOR CONSTRUCTION

ESTIMATED QUANTITIES

ITEM	DESCRIPTION	UNIT	QUANTITY	RESPONSIBILITY
254	TYPE 'C' PAVEMENT REPLACEMENT	S.Y.	17.1	CITY OF MASSILLON
SPEC. 10" SANITARY SEWER		L.F.	3,076	CITY OF MASSILLON
SPEC. SANITARY MANHOLE COMPLETE INCLUDING DROP ATTACHMENTS AND STUBS (11 EACH)		V.F.	172.76	CITY OF MASSILLON
SPEC. 10" x 6" WYES		EACH	12	P.R.M.D.C. LTD.
SPEC. 10" x 6" STACK (18 EACH)		V.F.	166.6	P.R.M.D.C. LTD.
SPEC. 6" SANITARY SERVICE LATERAL		L.F.	690	P.R.M.D.C. LTD.

- I DON'T SEE STUBS
- 2 PVC OR USP

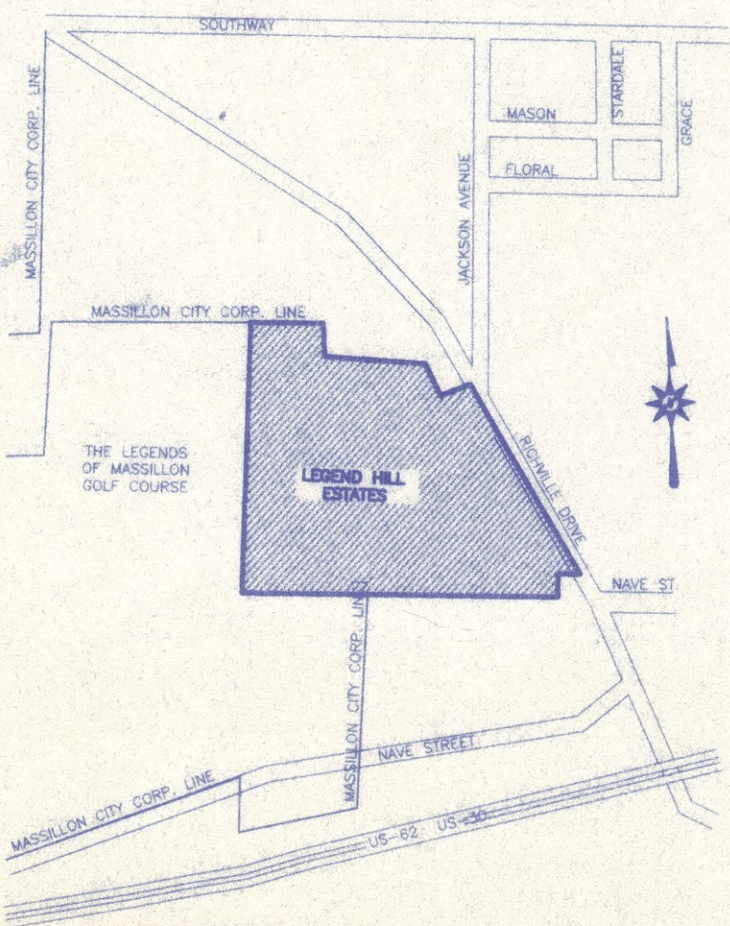

VICINITY MAP
NOT TO SCALE


COOPER & ASSOCIATES, P.L.L.
ENGINEERS AND SURVEYORS
1359 MARKET AVENUE, NORTH CANTON, OHIO 44714
PHONE (330) 452-5731
FAX (330) 452-9110

DATE: MARCH 1998
FIELD BOOK No. N/A
SHEET 1 OF 6

FOR : P.R.M.D.C. LTD.

97203



99 50 05

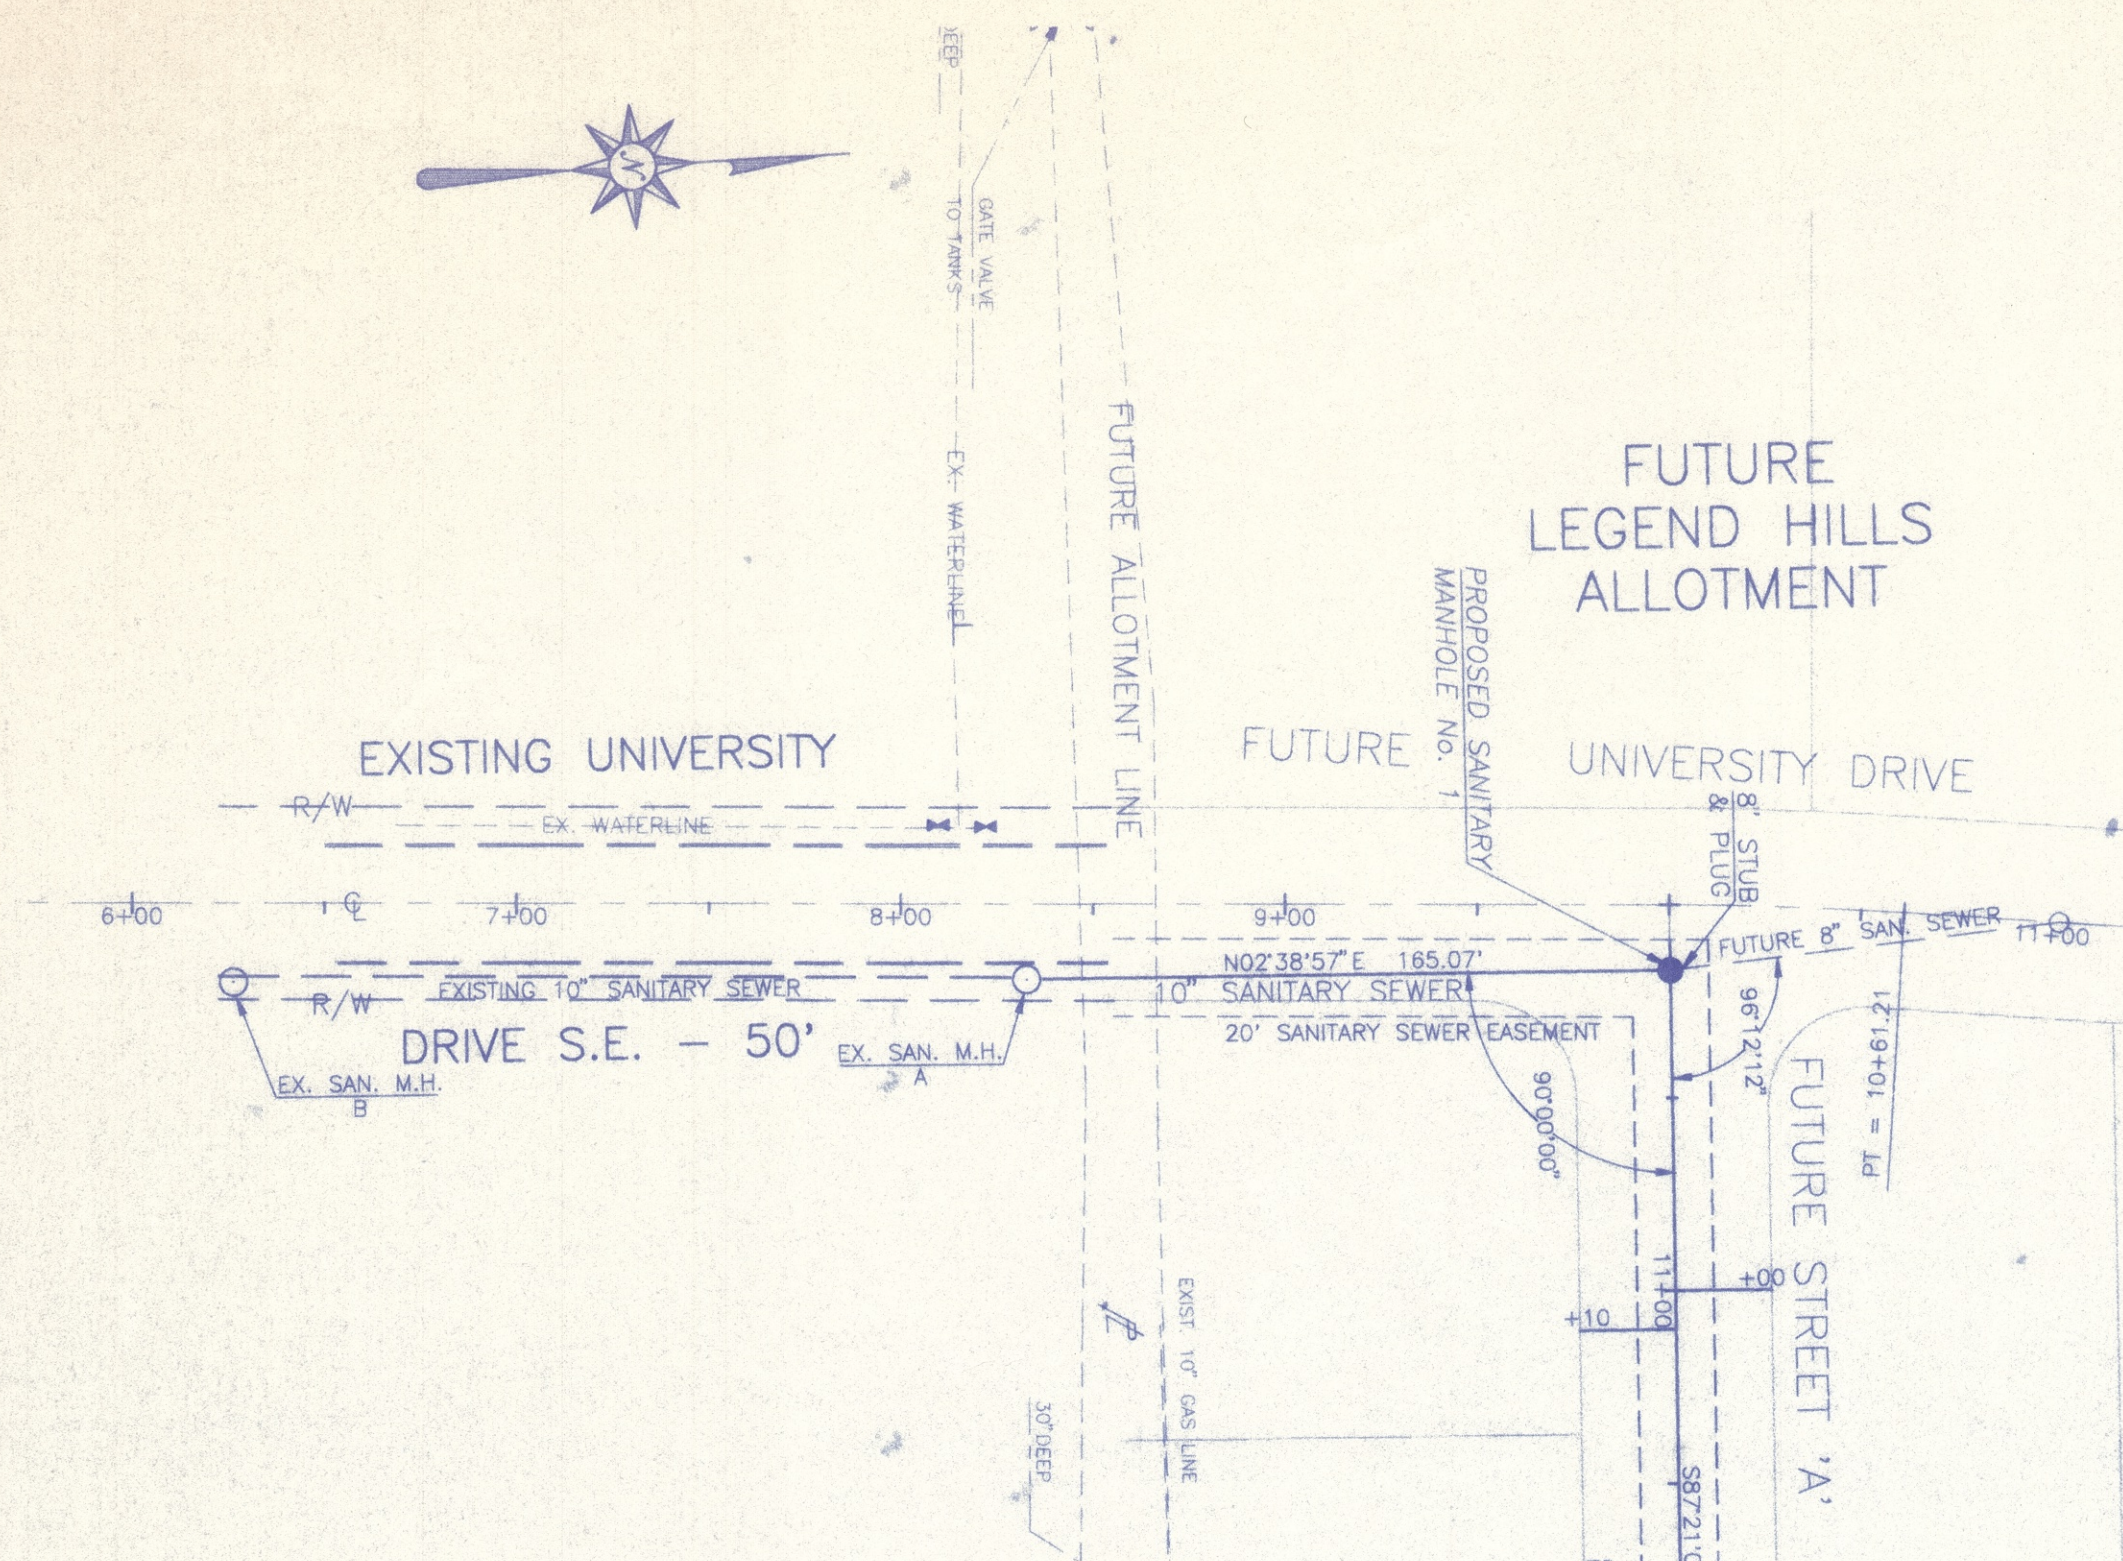


BENCH MARK
60d SPIKE FOUND 1.2' UP SOUTH SIDE
OF A 12" OAK TREE; 32.8' N 10' W
OF THE S.W. CORNER OF THE N.W. QTR.
OF SECTION 22, T-10(PERRY), R-9.
ELEV **1079.735**

BENCH MARK
60d SPIKE FOUND 0.5' UP NORTH SIDE
OF A TWIN 15" OAK TREE; 42' S 12' W
OF THE 5/8" IRON BAR FOUND WITH 'DEIBEL'
6673 PLASTIC YELLOW CAP.
ELEV **1074.625**

EXISTING UNIVERSITY DRIVE FUTURE UNIVERSITY DRIVE

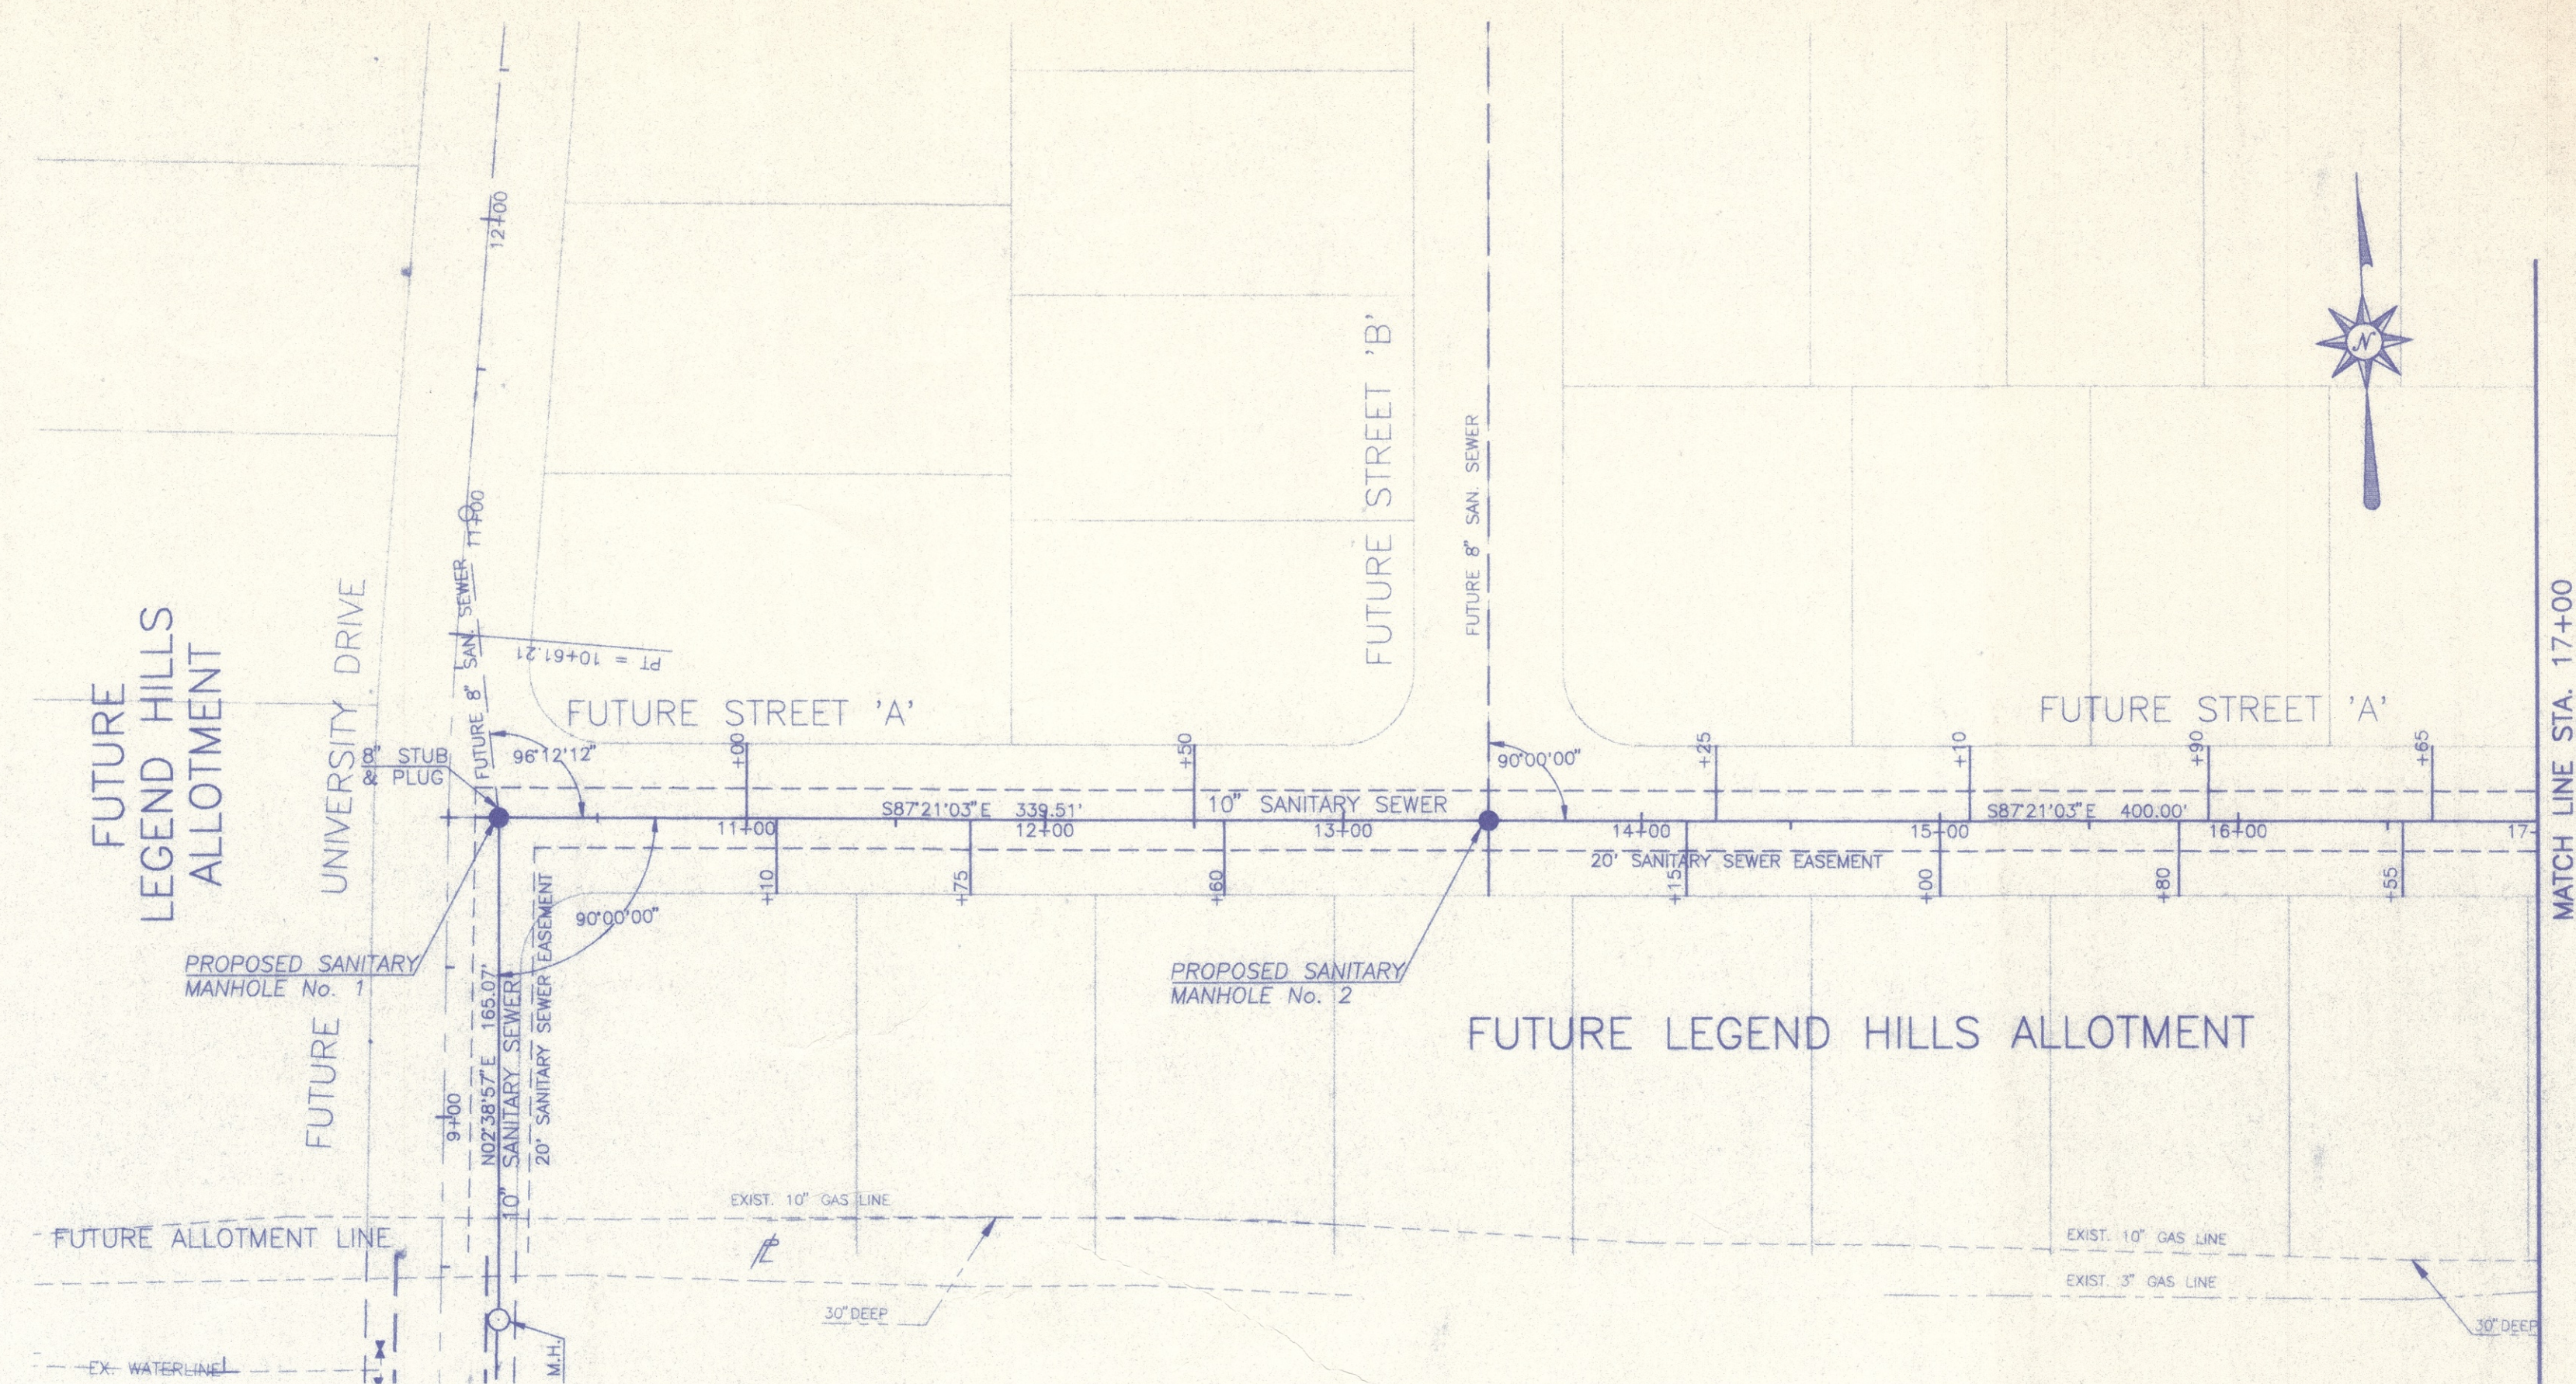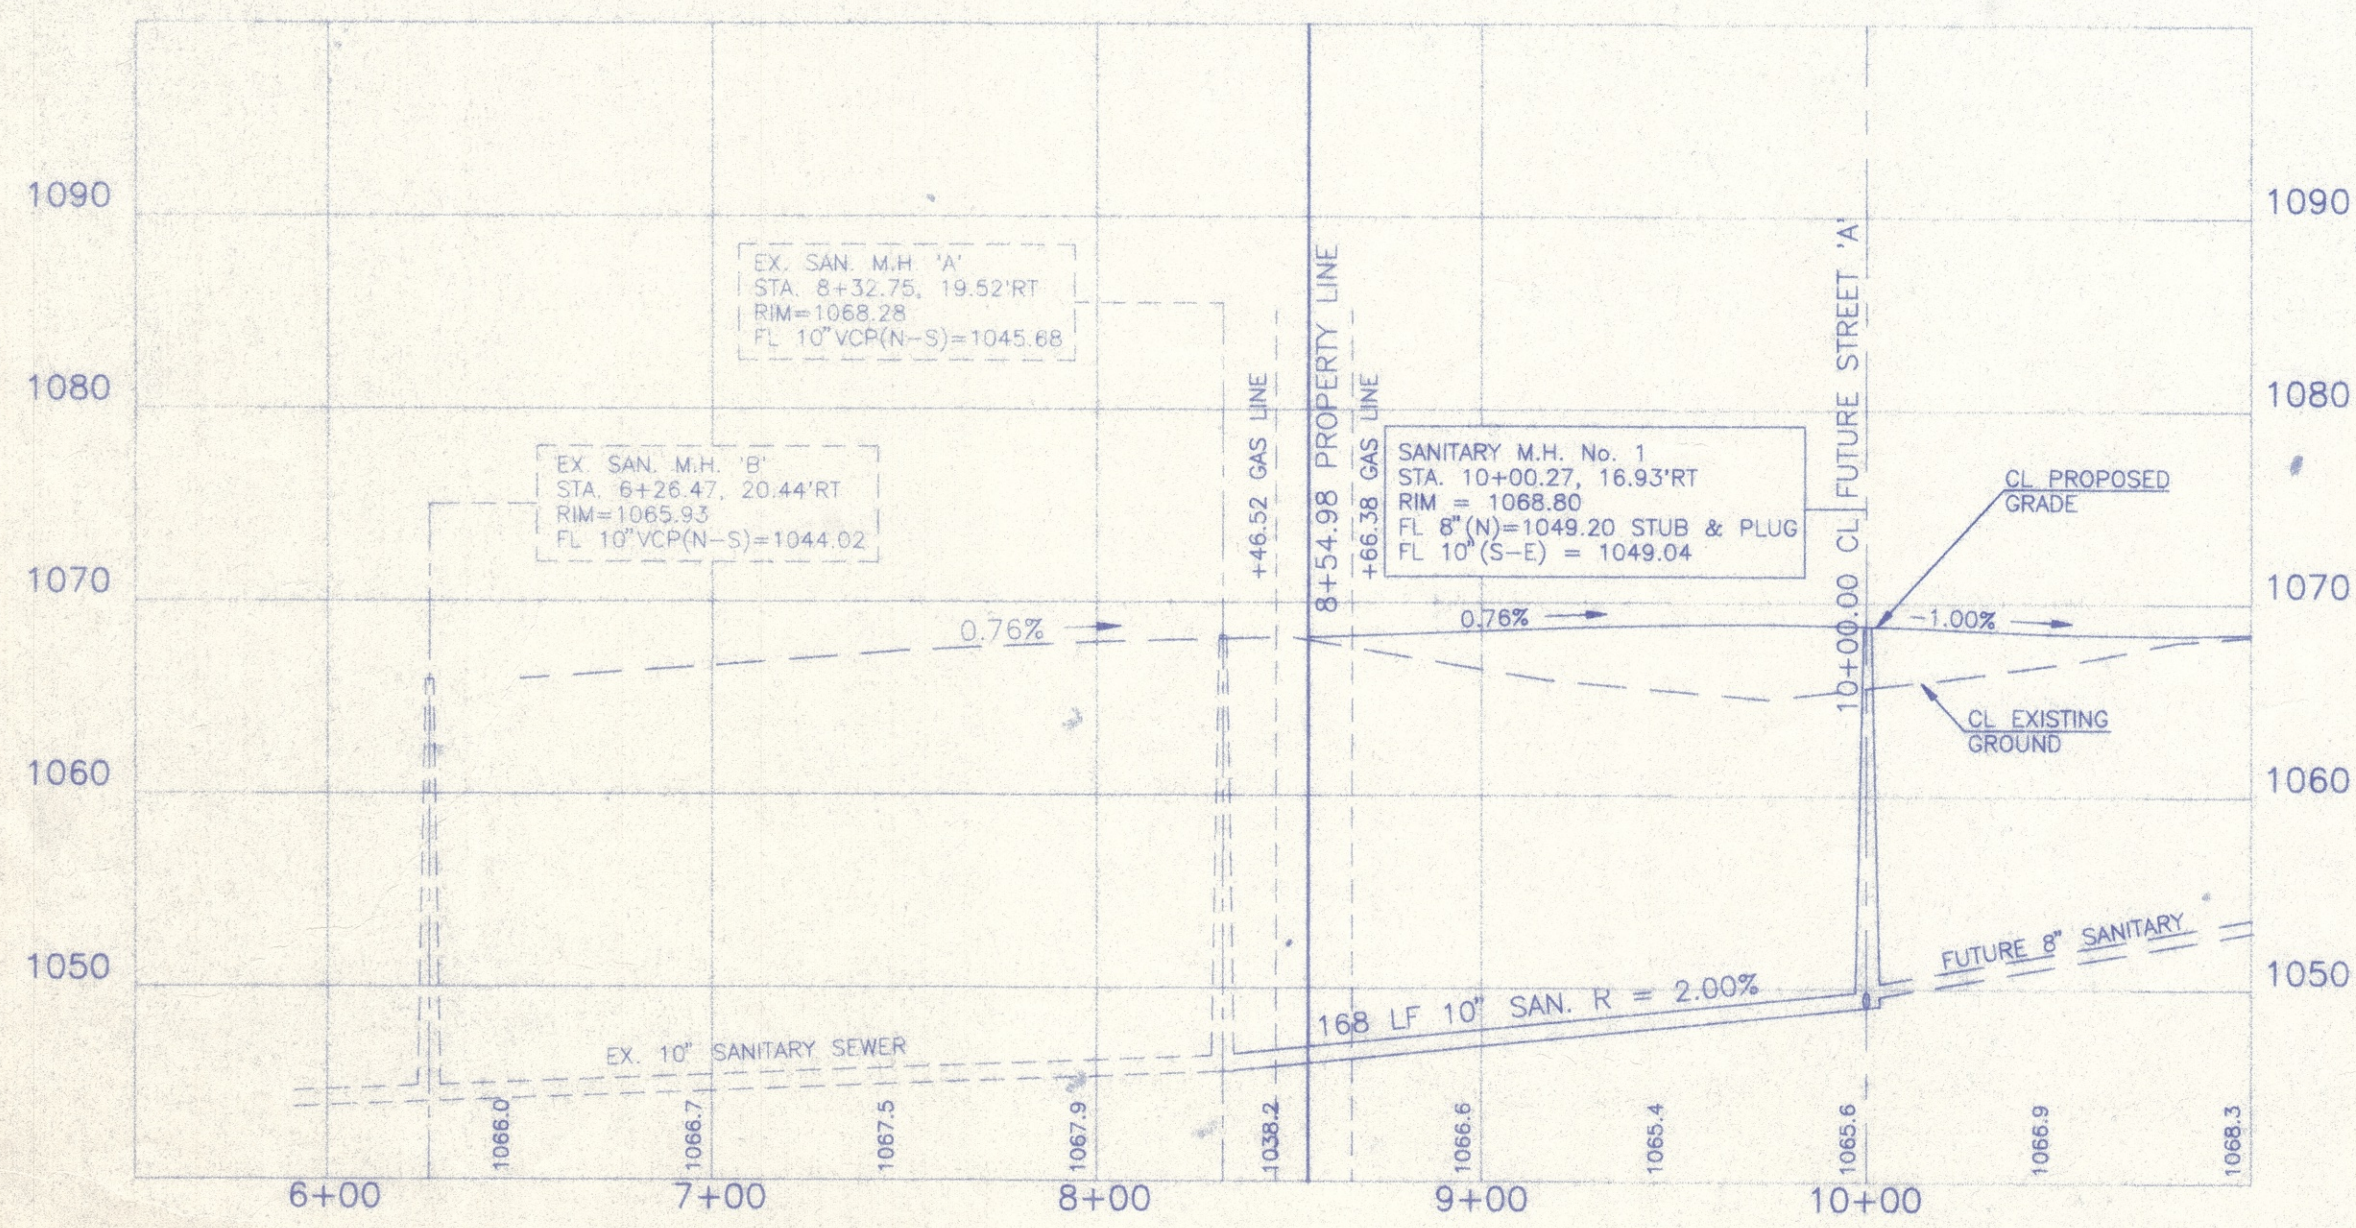

FUTURE STREET 'A'

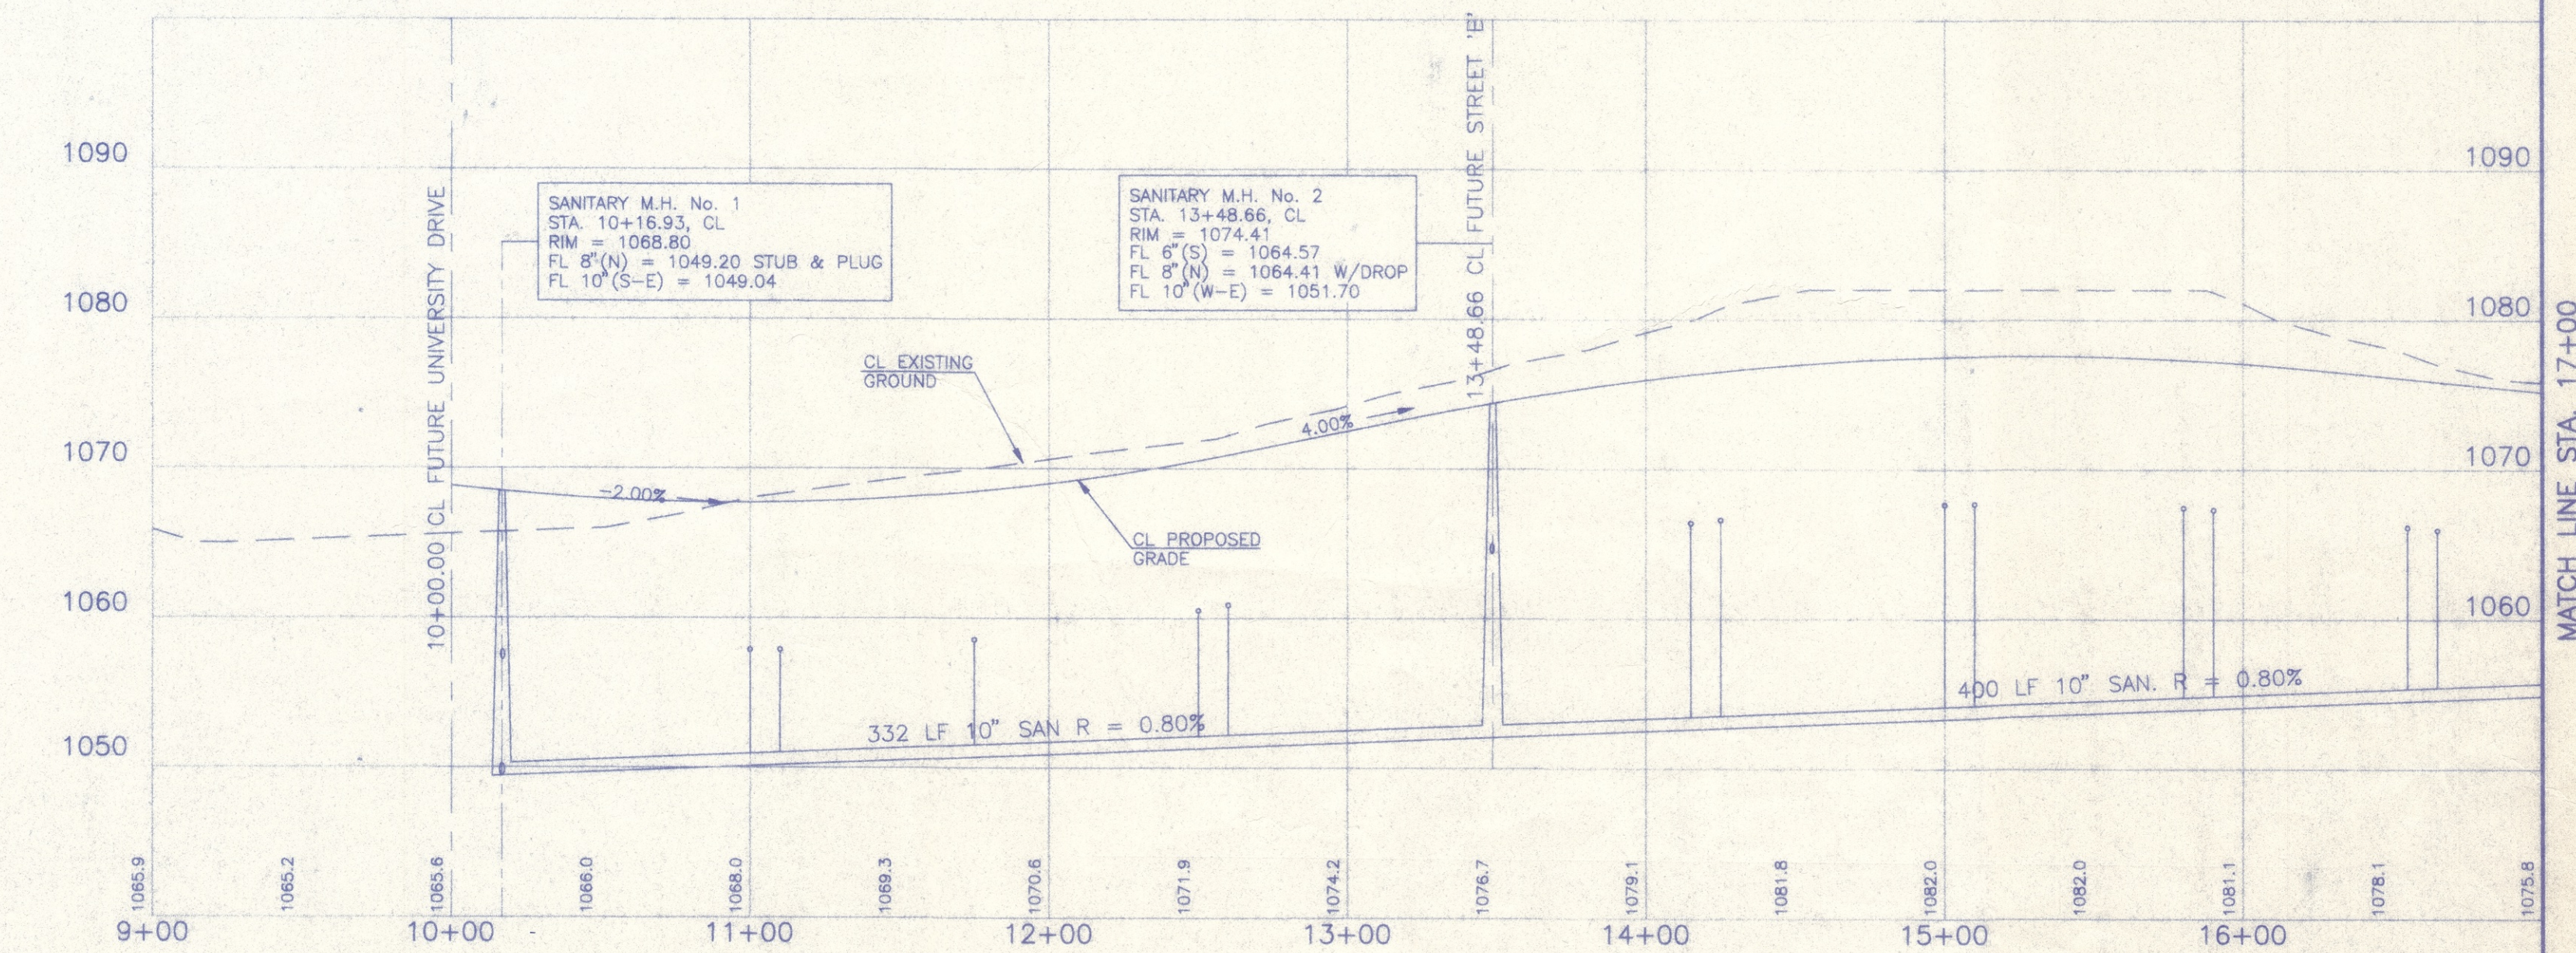

PRELIMINARY
NOT FOR CONSTRUCTION

SCALE: HOR. 1" = 50' VERT. 1" = 10'

DATE: MARCH 1998

FIELD BOOK No. N/A

SHEET 2 OF 6


BRYAN J. ASHMAN
JEROLD E. GEIB

COOPER & ASSOCIATES, P.L.L.
ENGINEERS AND SURVEYORS

PHONE (330) 452-5731
FAX (330) 452-8110

SANITARY SEWER PLAN/PROFILE
NAVE-RICHVILLE SANITARY SEWER
EXTENSION
CITY OF MASSILLON
STARK COUNTY, OHIO
FOR : P.R.M.D.C. LTD.



97203

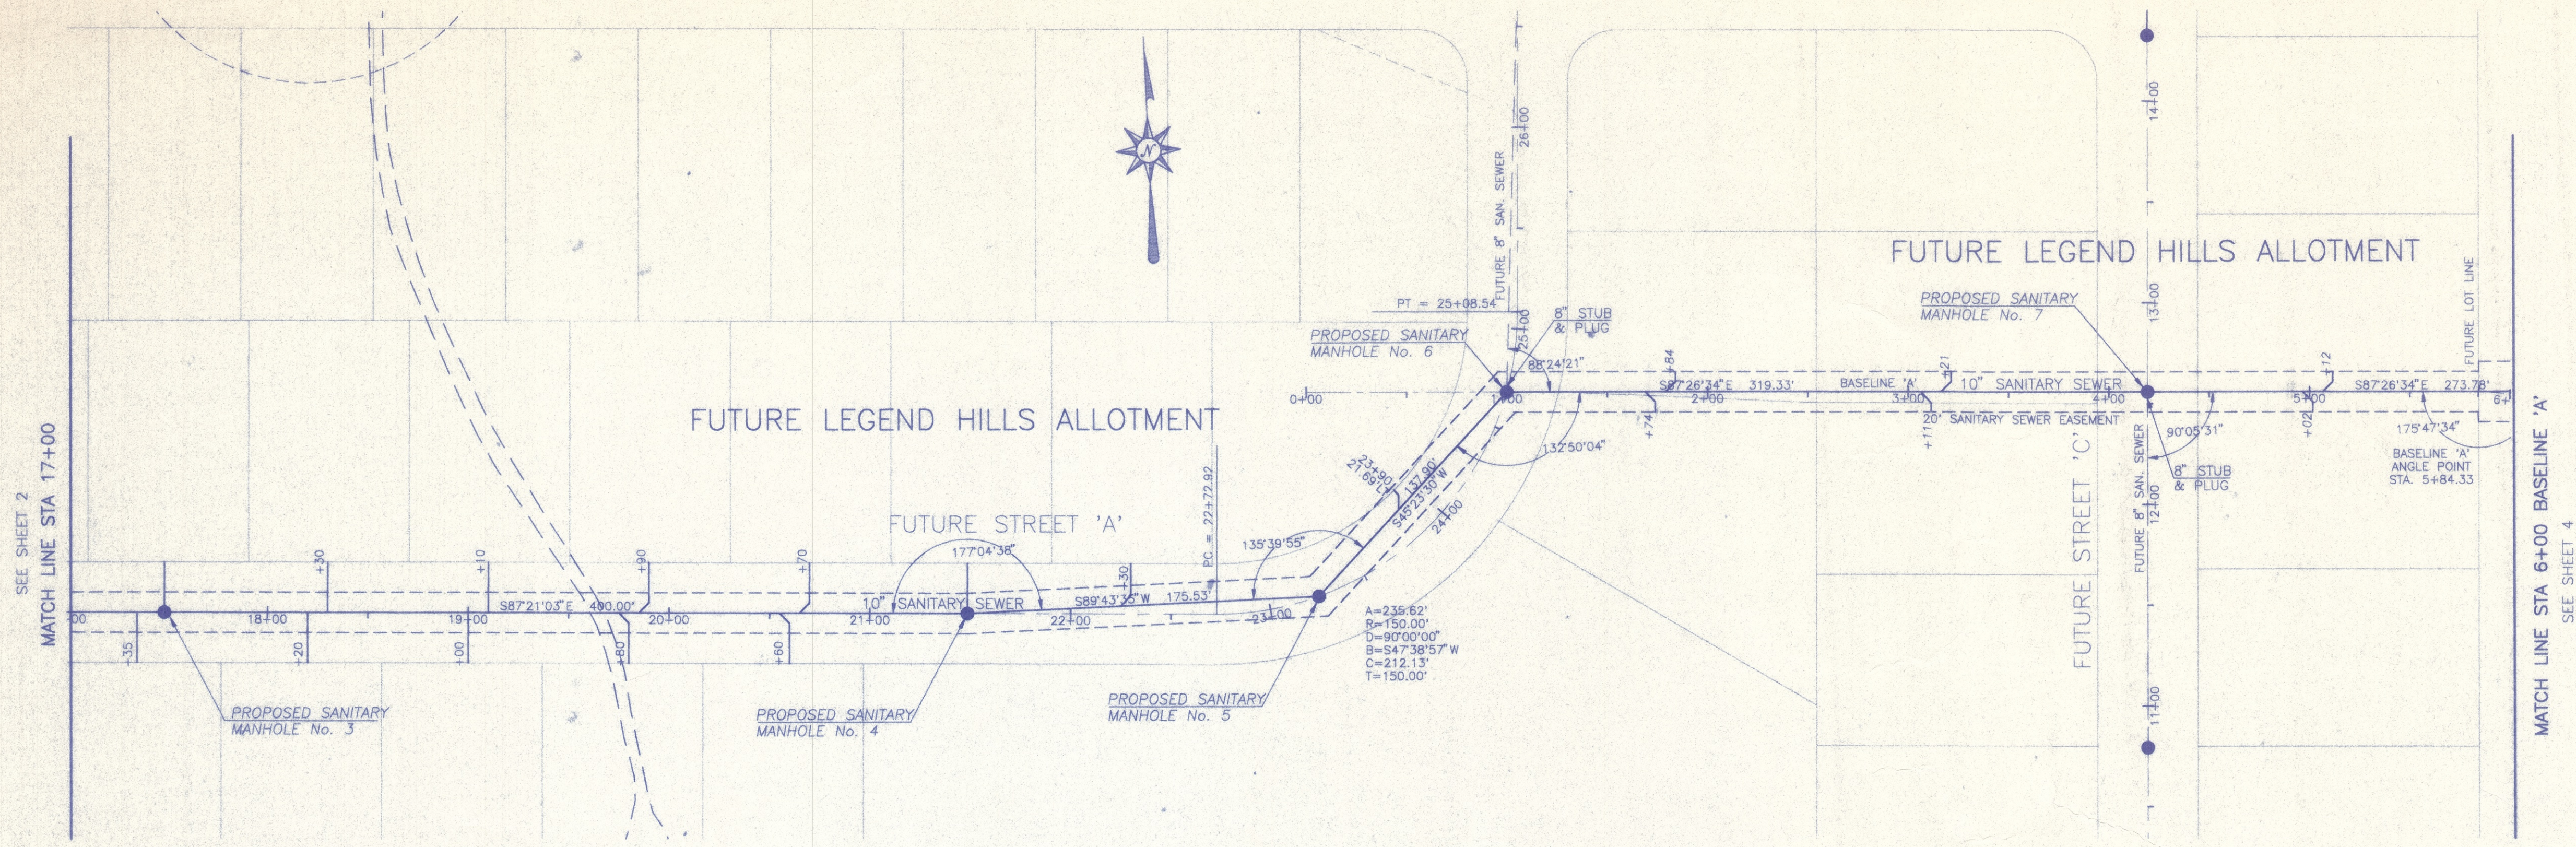

MATCH LINE STA 6+00 BASELINE 'A'
SEE SHEET 4

BENCH MARK
60d SPIKE FOUND 1.2' UP SOUTH SIDE OF A 12" OAK TREE; 32.6' N 10' W OF THE S.W. CORNER OF THE N.W. QTR. OF SECTION 22, T-10(PERRY), R-9.
ELEV 1079.735

BENCH MARK
60d SPIKE FOUND 0.5' UP NORTH SIDE OF A TWIN 15" OAK TREE; 42' S 12' W OF THE S/8" IRON BAR FOUND WITH 'DEIBEL' 6673 PLASTIC YELLOW CAP.
ELEV 1074.625

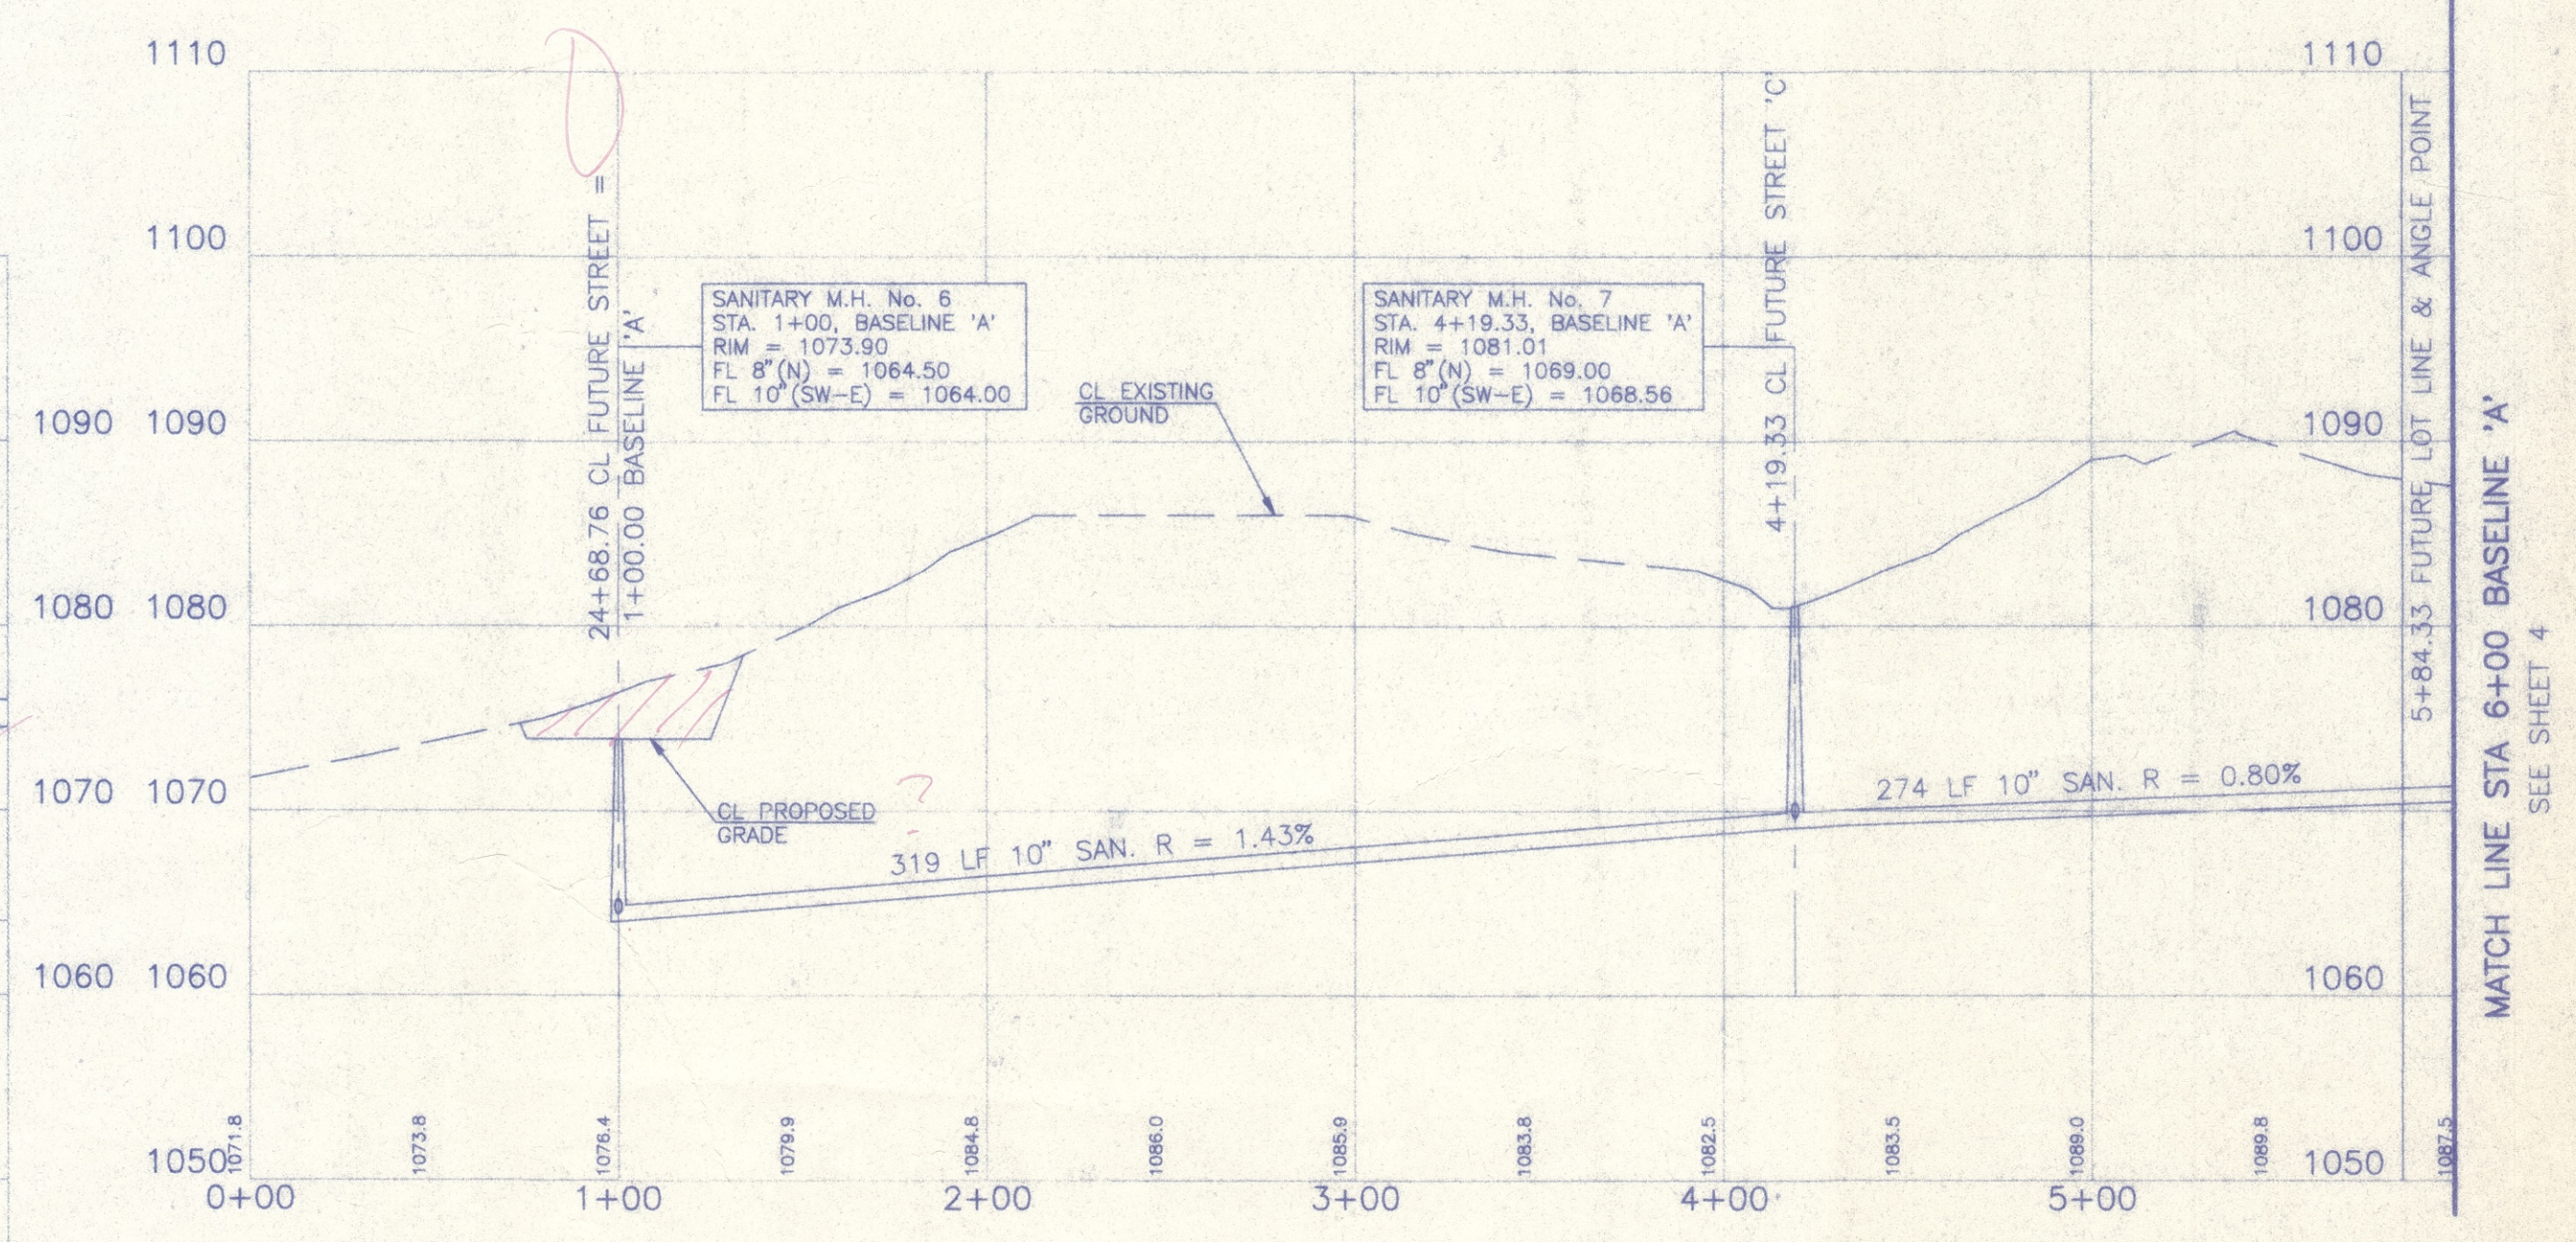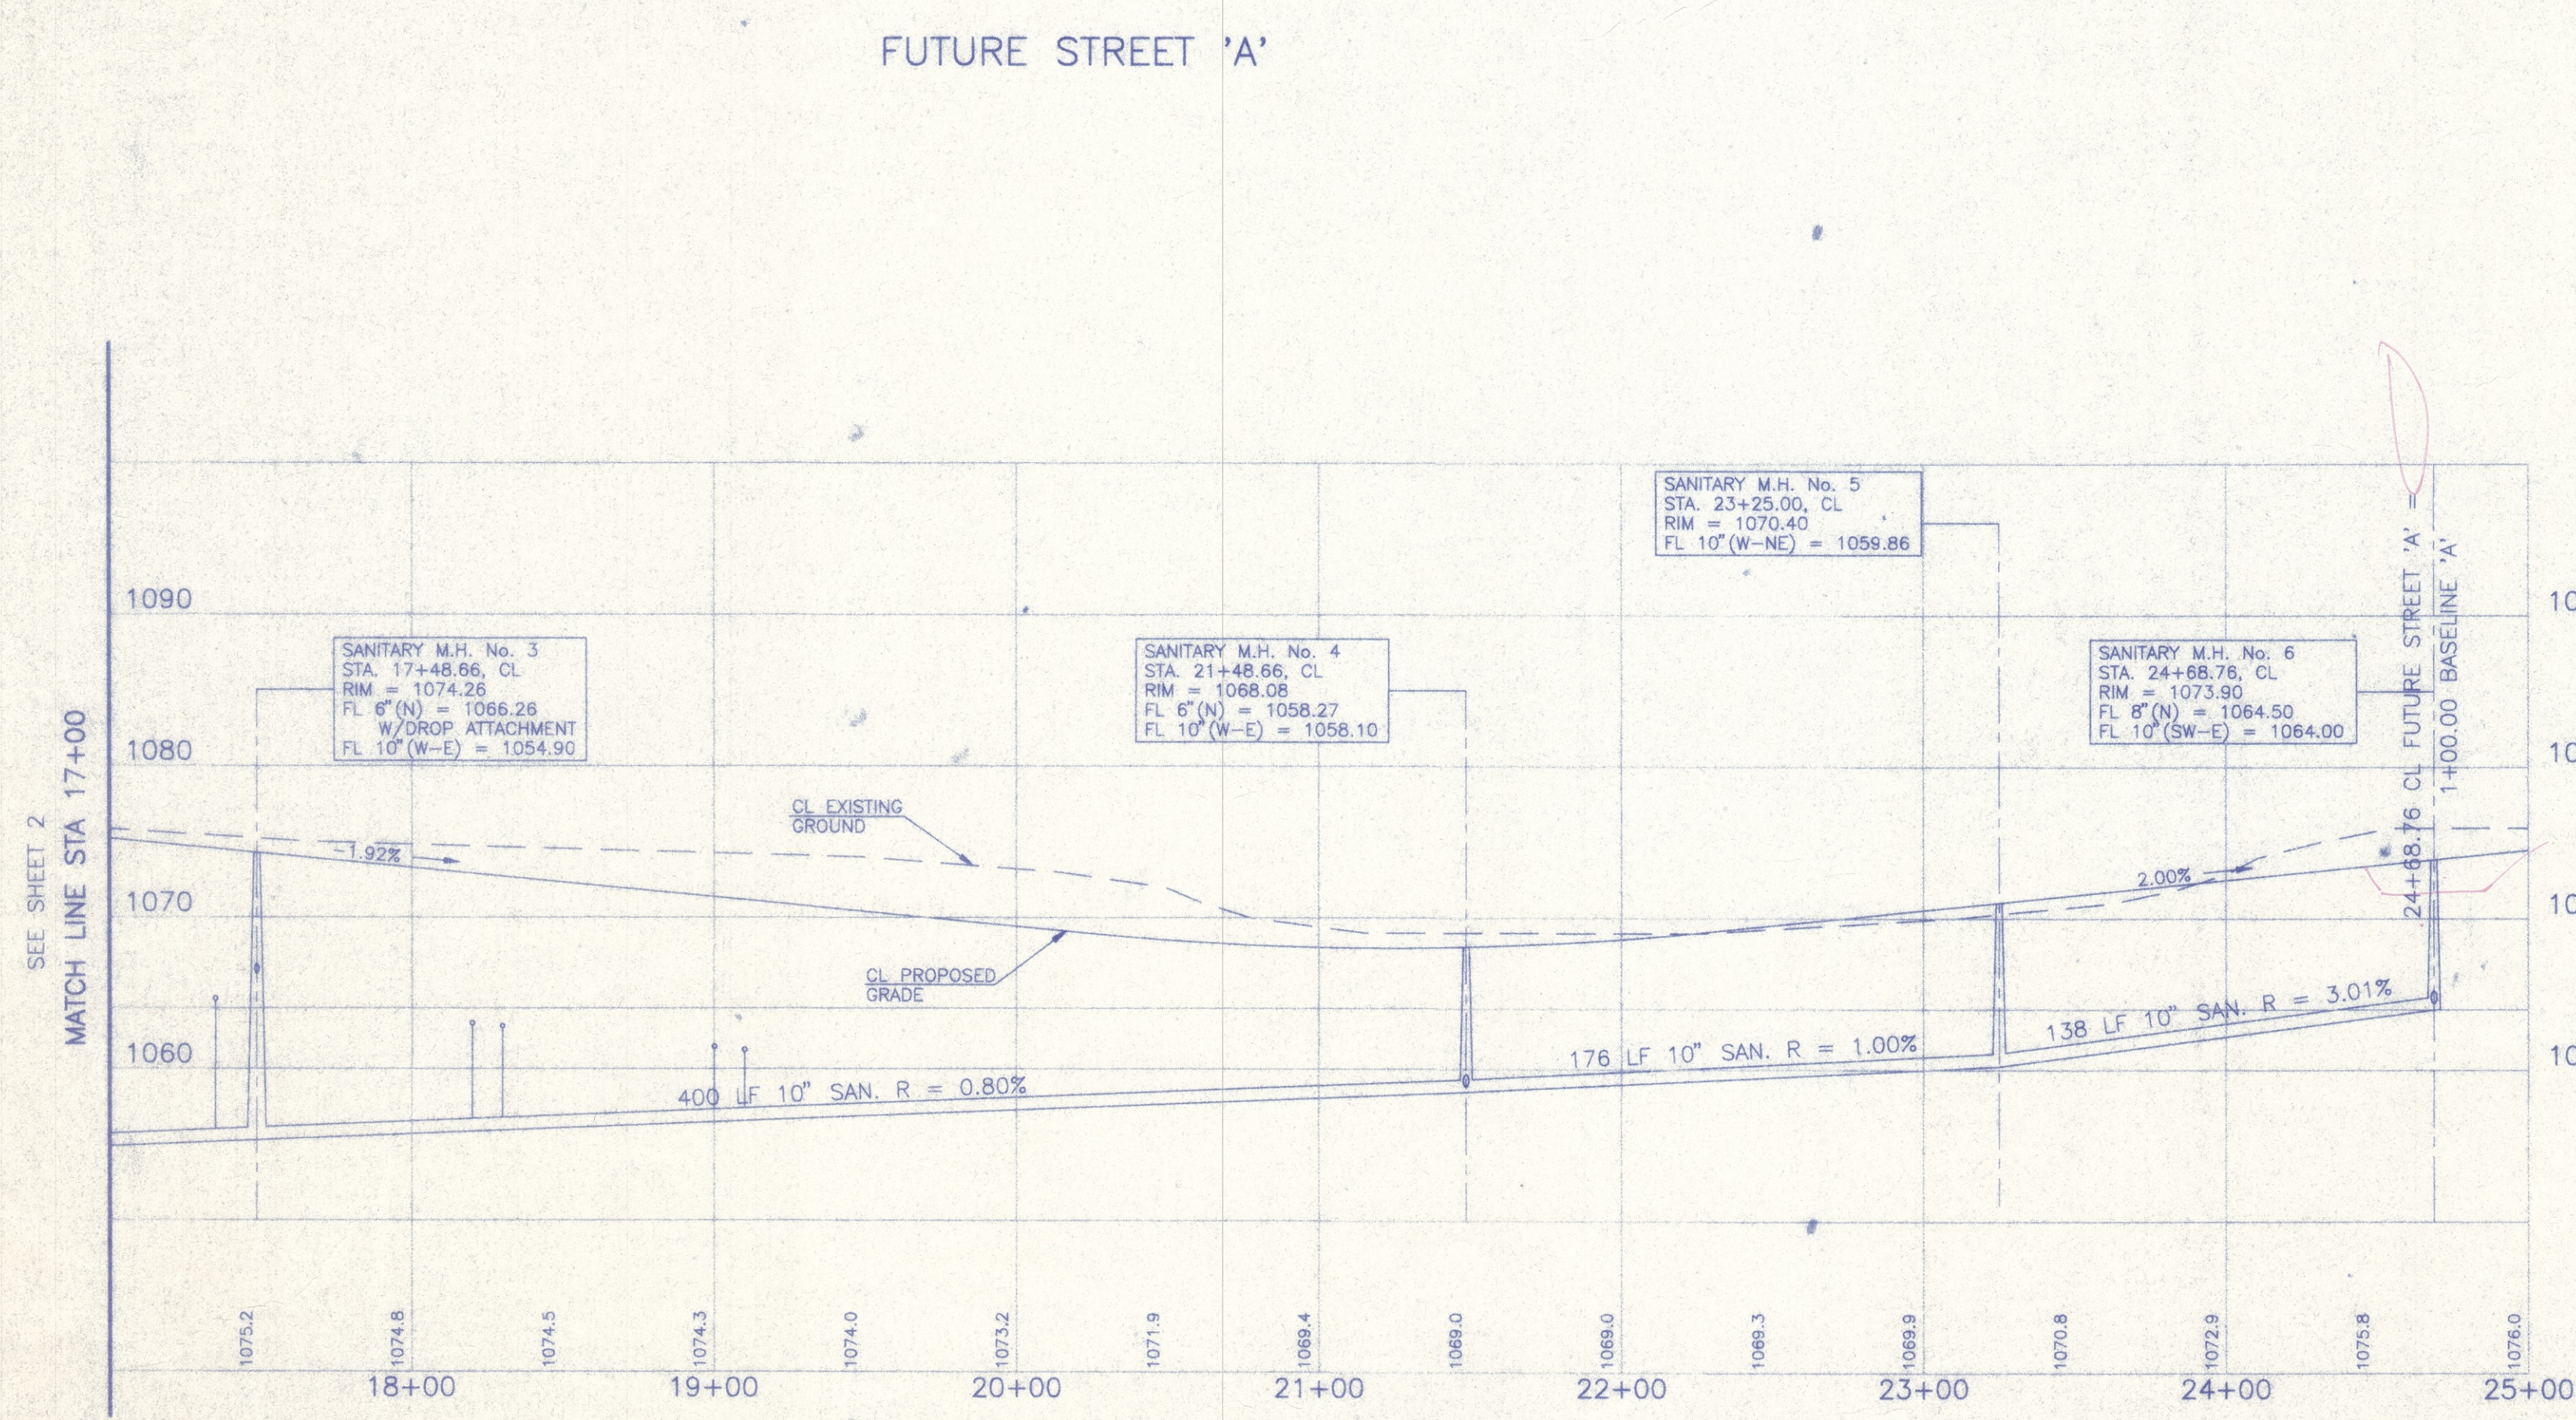

PRELIMINARY
NOT FOR CONSTRUCTION

FUTURE STREET 'A' & BASELINE 'A'

SCALE: HORIZ. 1" = 50'; VERT. 1" = 10'

DATE: MARCH 1998

FIELD BOOK No. N/A

SHEET 3 OF 6

BRYAN J. ASHMAN
JEROLD E. GEB

COOPER & ASSOCIATES, P.L.L.
ENGINEERS AND SURVEYORS



PHONE (330) 452-5731
FAX No. (330) 452-9110

SANITARY SEWER PLAN/PROFILE
NAVE-RICHVILLE SANITARY SEWER
EXTENSION
CITY OF NASSILLON
STARK COUNTY, OHIO
FOR : P.R.M.D.C. LTD.

PROJ. # 97203

REVISIONS	DATE	BY

DRAWN BY: C.H.B. CHK'D BY: R.R.D.

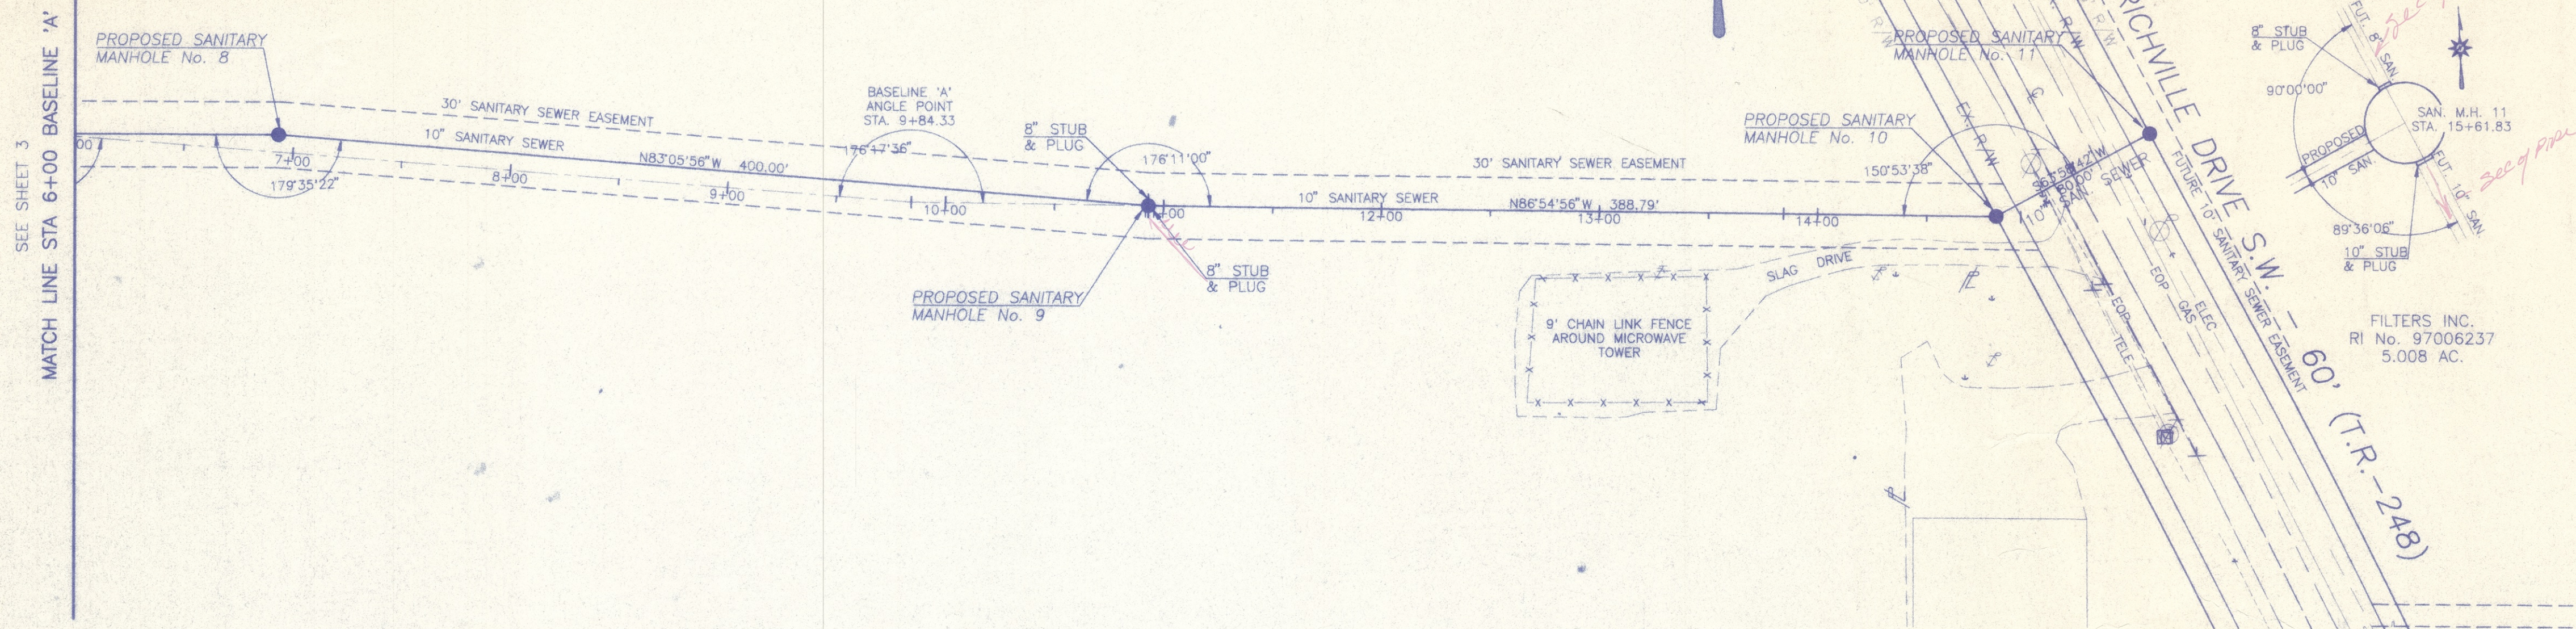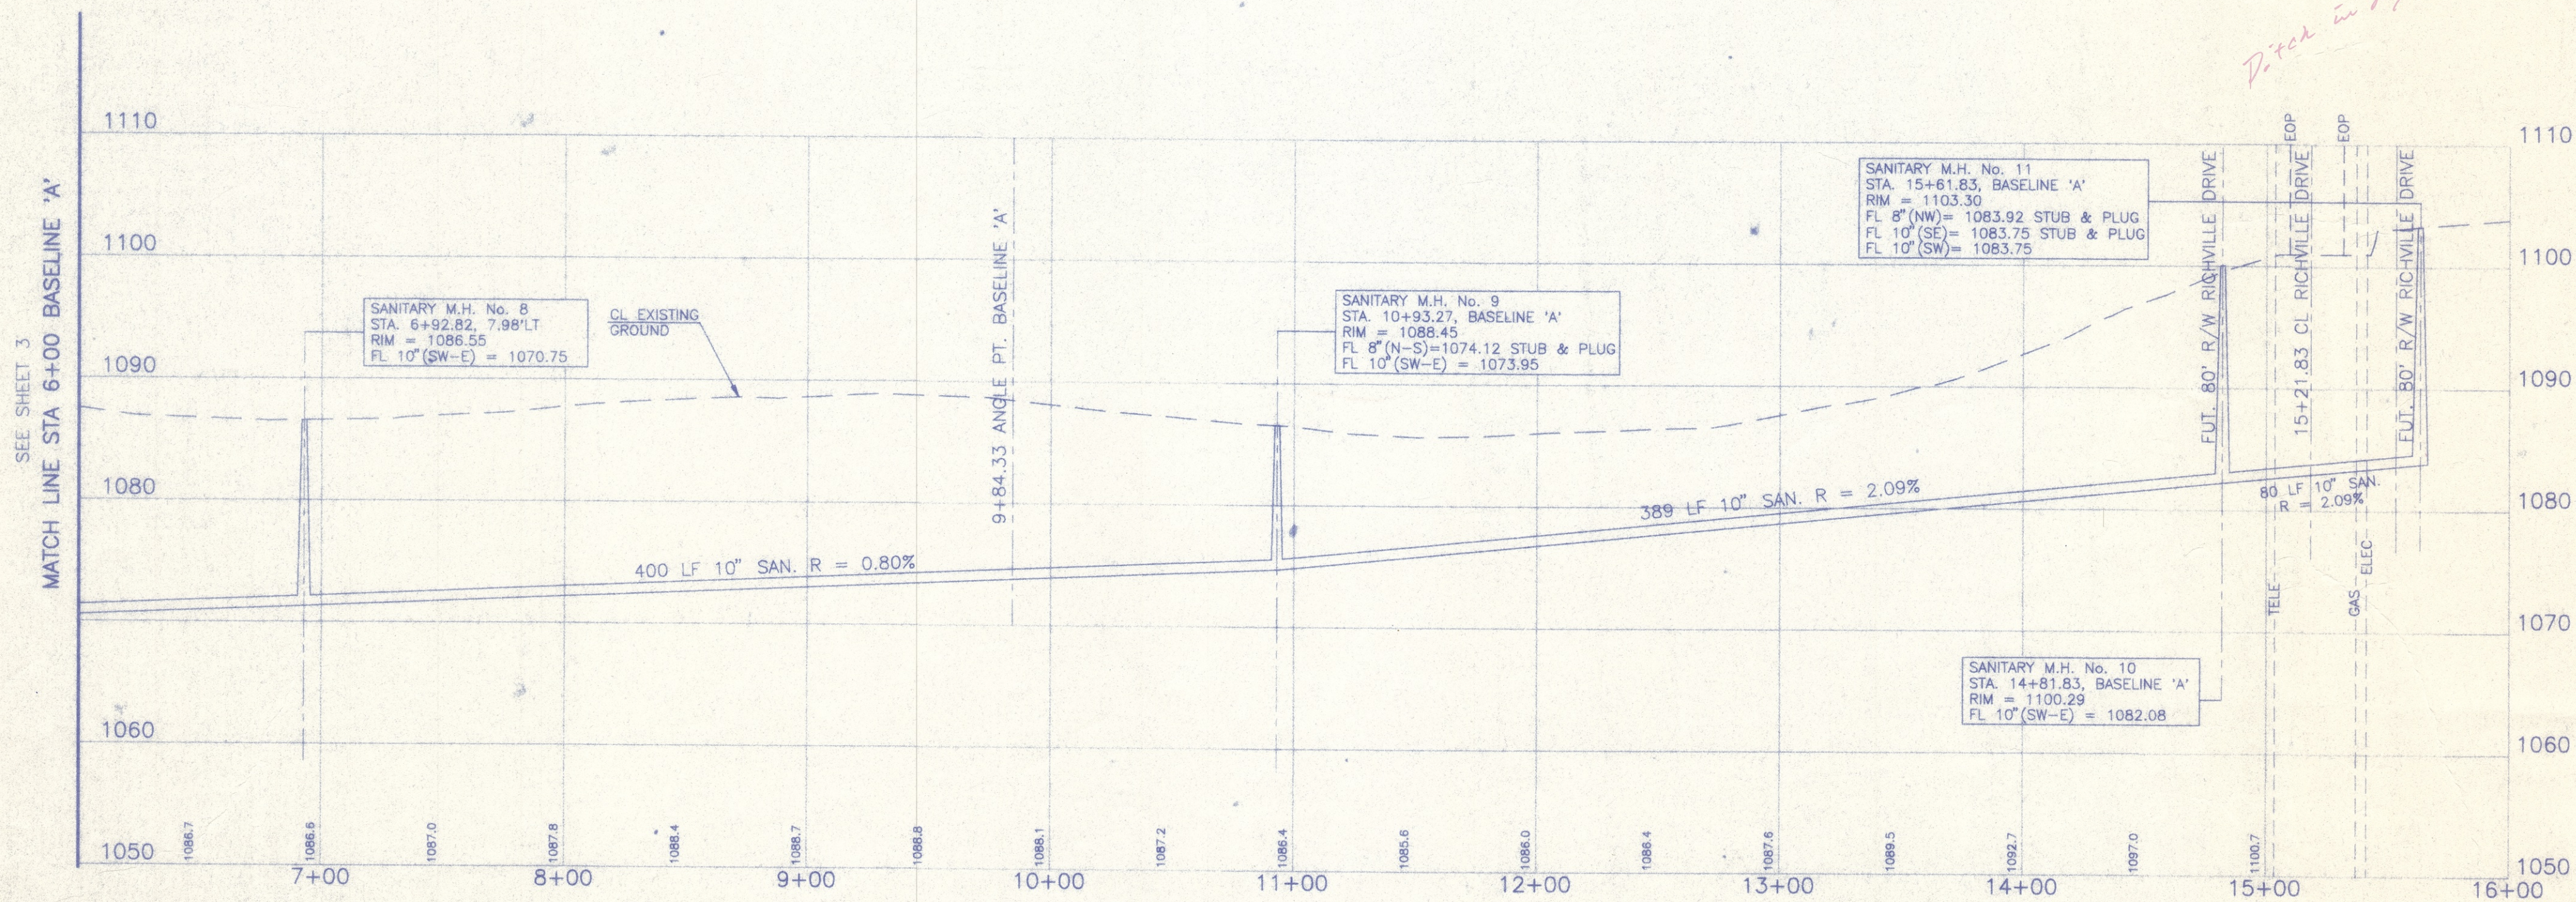

BENCH MARK
60d SPIKE FOUND 1.2' UP SOUTH SIDE
OF A 12" OAK TREE; 32.8' N 10' W
OF THE S.W. CORNER OF THE N.W. QTR.
OF SECTION 22, T-10(PERRY), R-9.
ELEV 1079.735

BENCH MARK
60d SPIKE FOUND 0.5' UP NORTH SIDE
OF A TWIN 15" OAK TREE; 42' S 12' W
OF THE 5/8" IRON BAR FOUND WITH 'DEIBEL'
6673 PLASTIC YELLOW CAP.
ELEV 1074.625

PRELIMINARY
NOT FOR CONSTRUCTION

BASELINE 'A'

DESCRIPTION	DATE	BY
REVISIONS		
DWN BY: C.H.B.	CHK'D BY: R.R.D.	

PROJ. # 97203