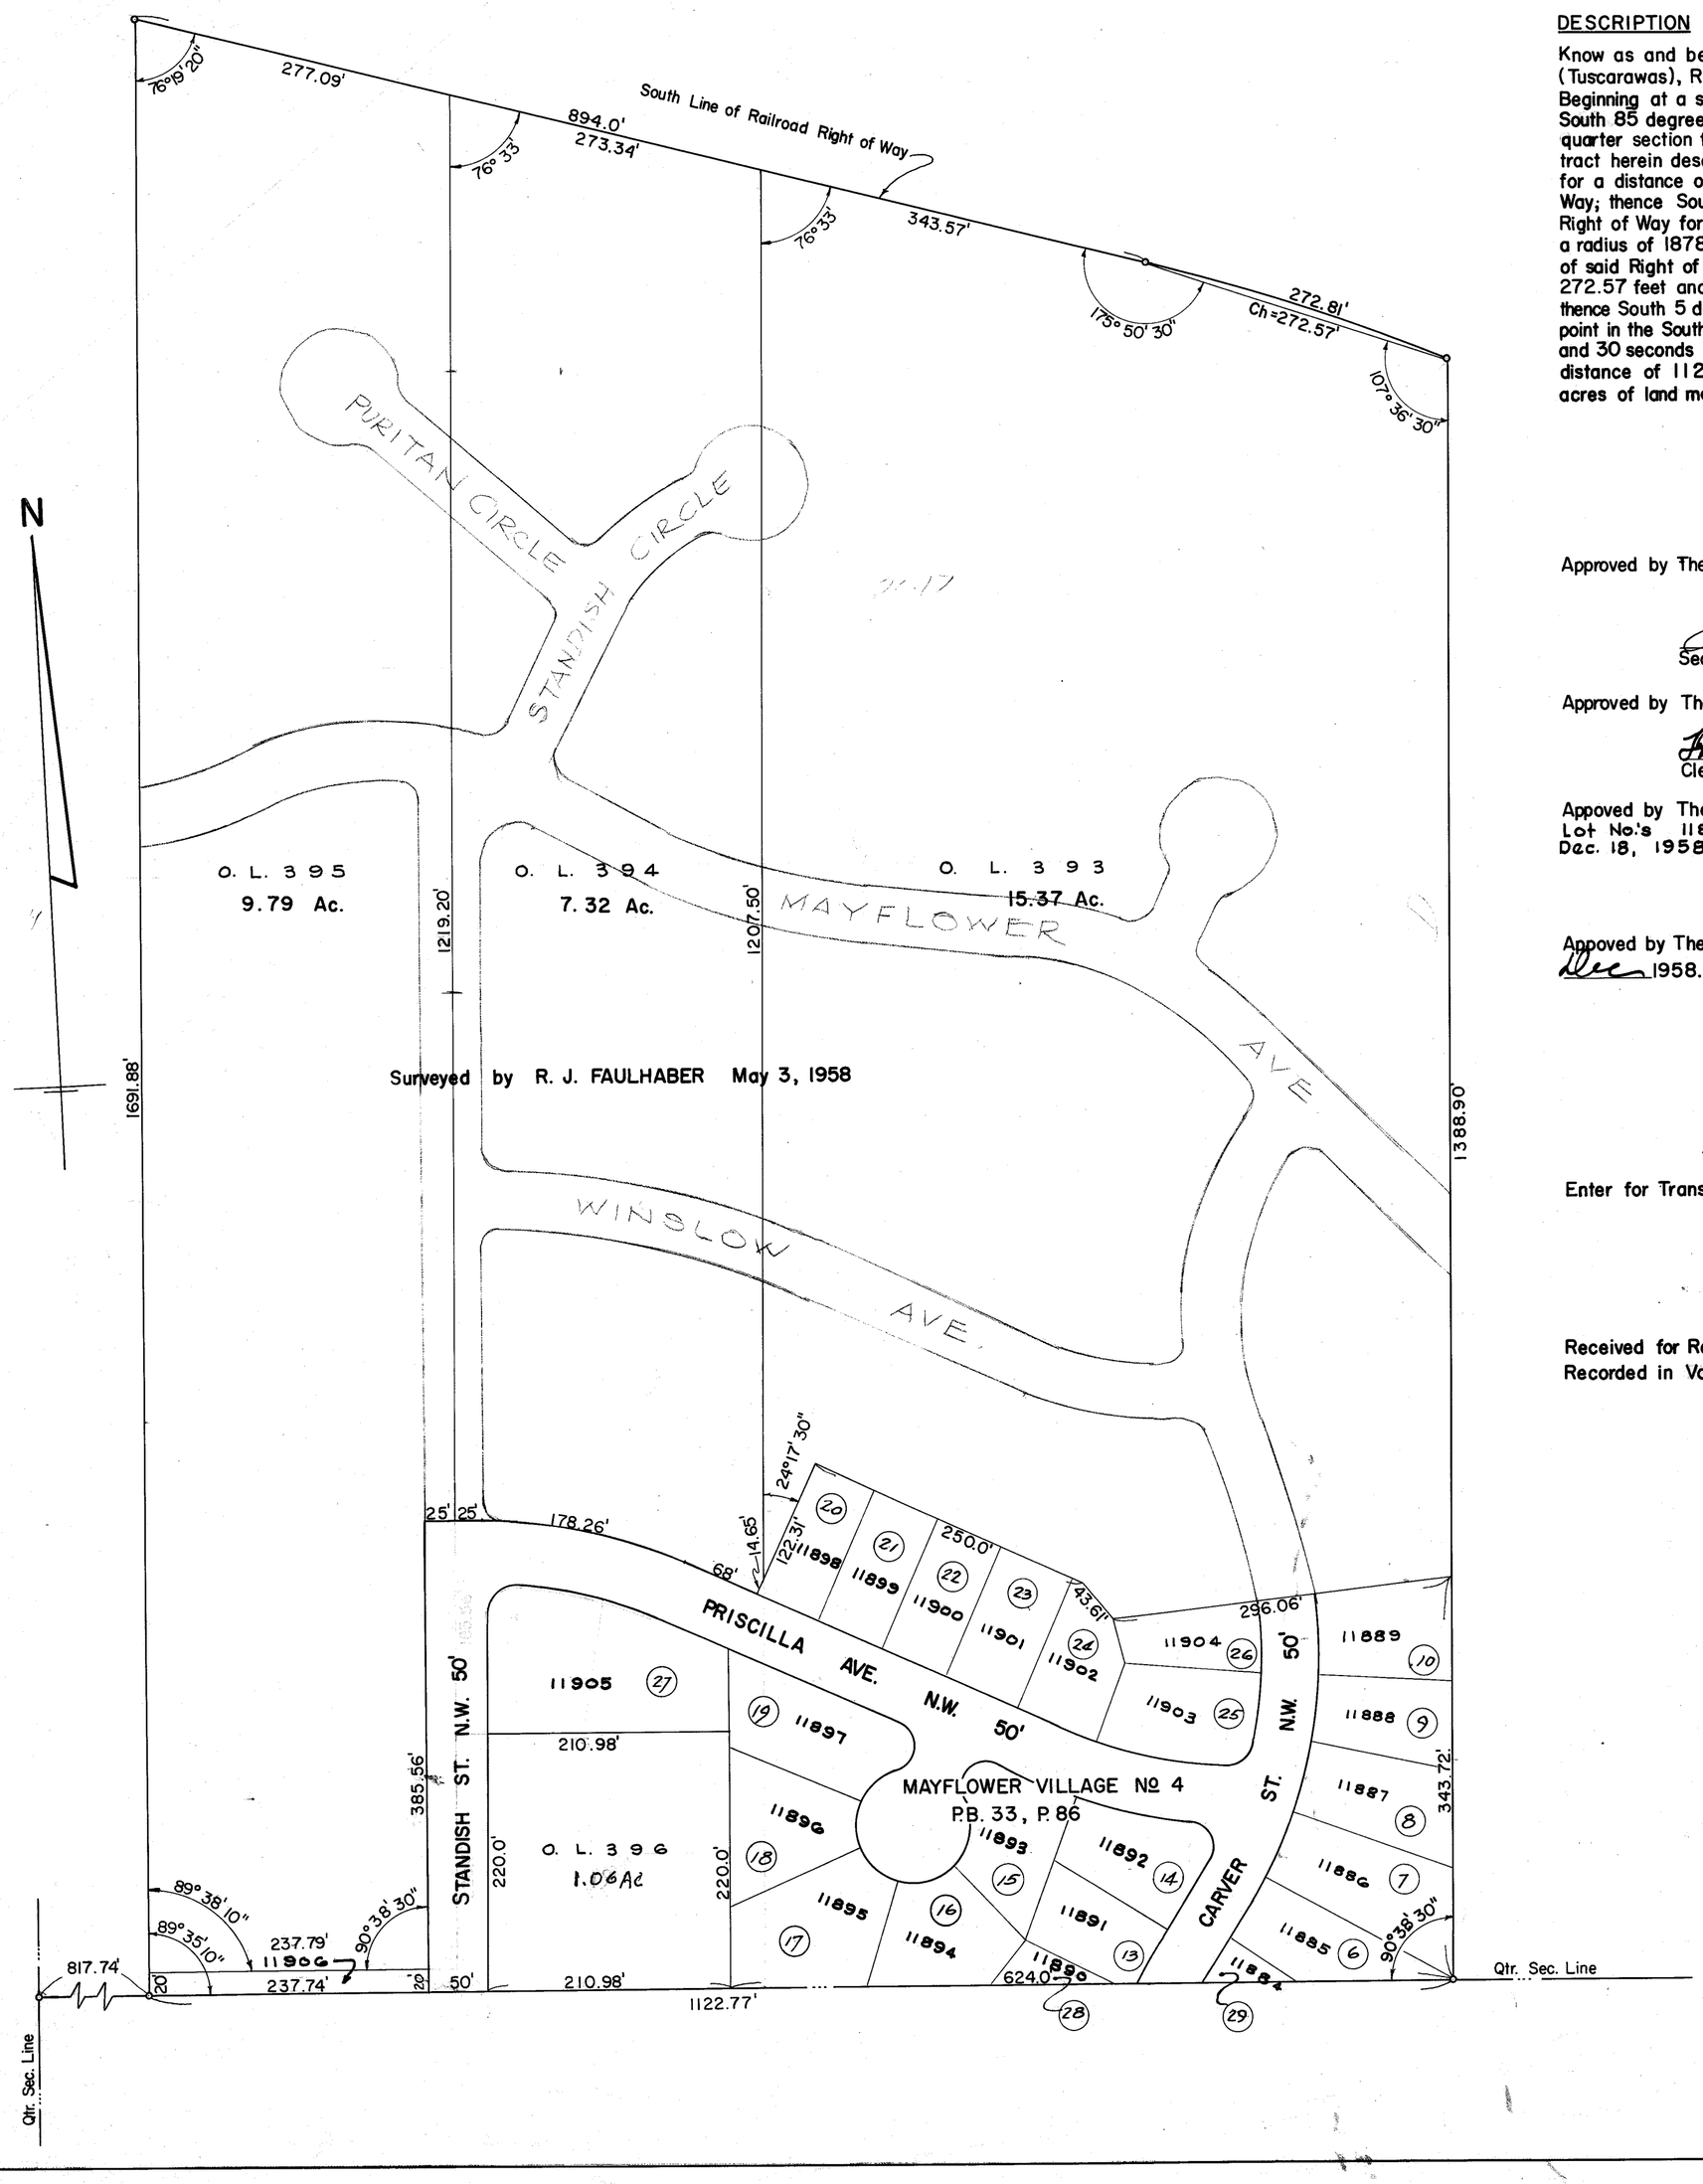

DESCRIPTION

Know as and being a part of the Northeast Quarter of Section 12, Township 12 (Tuscarawas), Range 10, Stark County, Ohio, and further described as follows: Beginning at a stone at the Southwest corner of said quarter section line; thence South 85 degrees 38 minutes and 30 seconds East and along the South line of said quarter section for a distance of 817.74 feet to the true place of beginning of the tract herein described; thence North 4 degrees 46 minutes and 20 seconds East for a distance of 1691.88 feet to a point in the South line of a Railroad Right of Way; thence South 71 degrees and 33 minutes East and along the South line of said Right of Way for a distance of 894.0 feet to the P.C. of a curve to the right, having a radius of 1878.83 feet; thence along said curve to the right and the South line of said Right of Way for a distance of 272.81 feet (having a chord distance of 272.57 feet ana bearing of South 67 degrees 23 minutes and 30 seconds East); thence South 5 degrees and 00 minutes West for a distance of 1388.9 feet to a point in the South line of said quarter section; thence North 85 degrees 38 minutes and 30 seconds West and along the South line of said quarter section for a distance of 1122.77 feet to the true place of beginning, and containing 40.01 acres of land more or less.

Approved by The Massillon City Planning Commission 11-25 1958.

Secretary — Chairman

Approved by The Massillon City Council by Ordinance № 117-58 passed 11-17 1958.

Clerk — President

Appoved by The Massillon City Engineer 11-15 1958.
Lot No's 11884 Thru 11906 and O. L. No's 393 Thru 396 assigned Dec. 18, 1958.

City Engineer

Appoved by The Stark County Commissioners by Resolution № _____ this 19 day of Dec 1958.

Commissioners

Enter for Transfer this 22 day of Dec 1958.

Stark County Auditor

Received for Record this 22 day of Dec. 1958.
Recorded in Volume 33 Page 128 this 22 day of Dec 1958.

Stark County Recorder
R260

ANNEXATION PLAT

PT. OF N.E. QUARTER SECTION 12, TWP. 12, (TUSCARAWAS), R. 10, STARK COUNTY, OHIO, TO THE CITY OF MASSILLON, OHIO.

SCALE: 1" = 100' NOV. 1958

JOS. A. STURRETT & ASSOCS.
Consulting Civil Engineers

FILE NO. M 479 ACC. NO. 2032