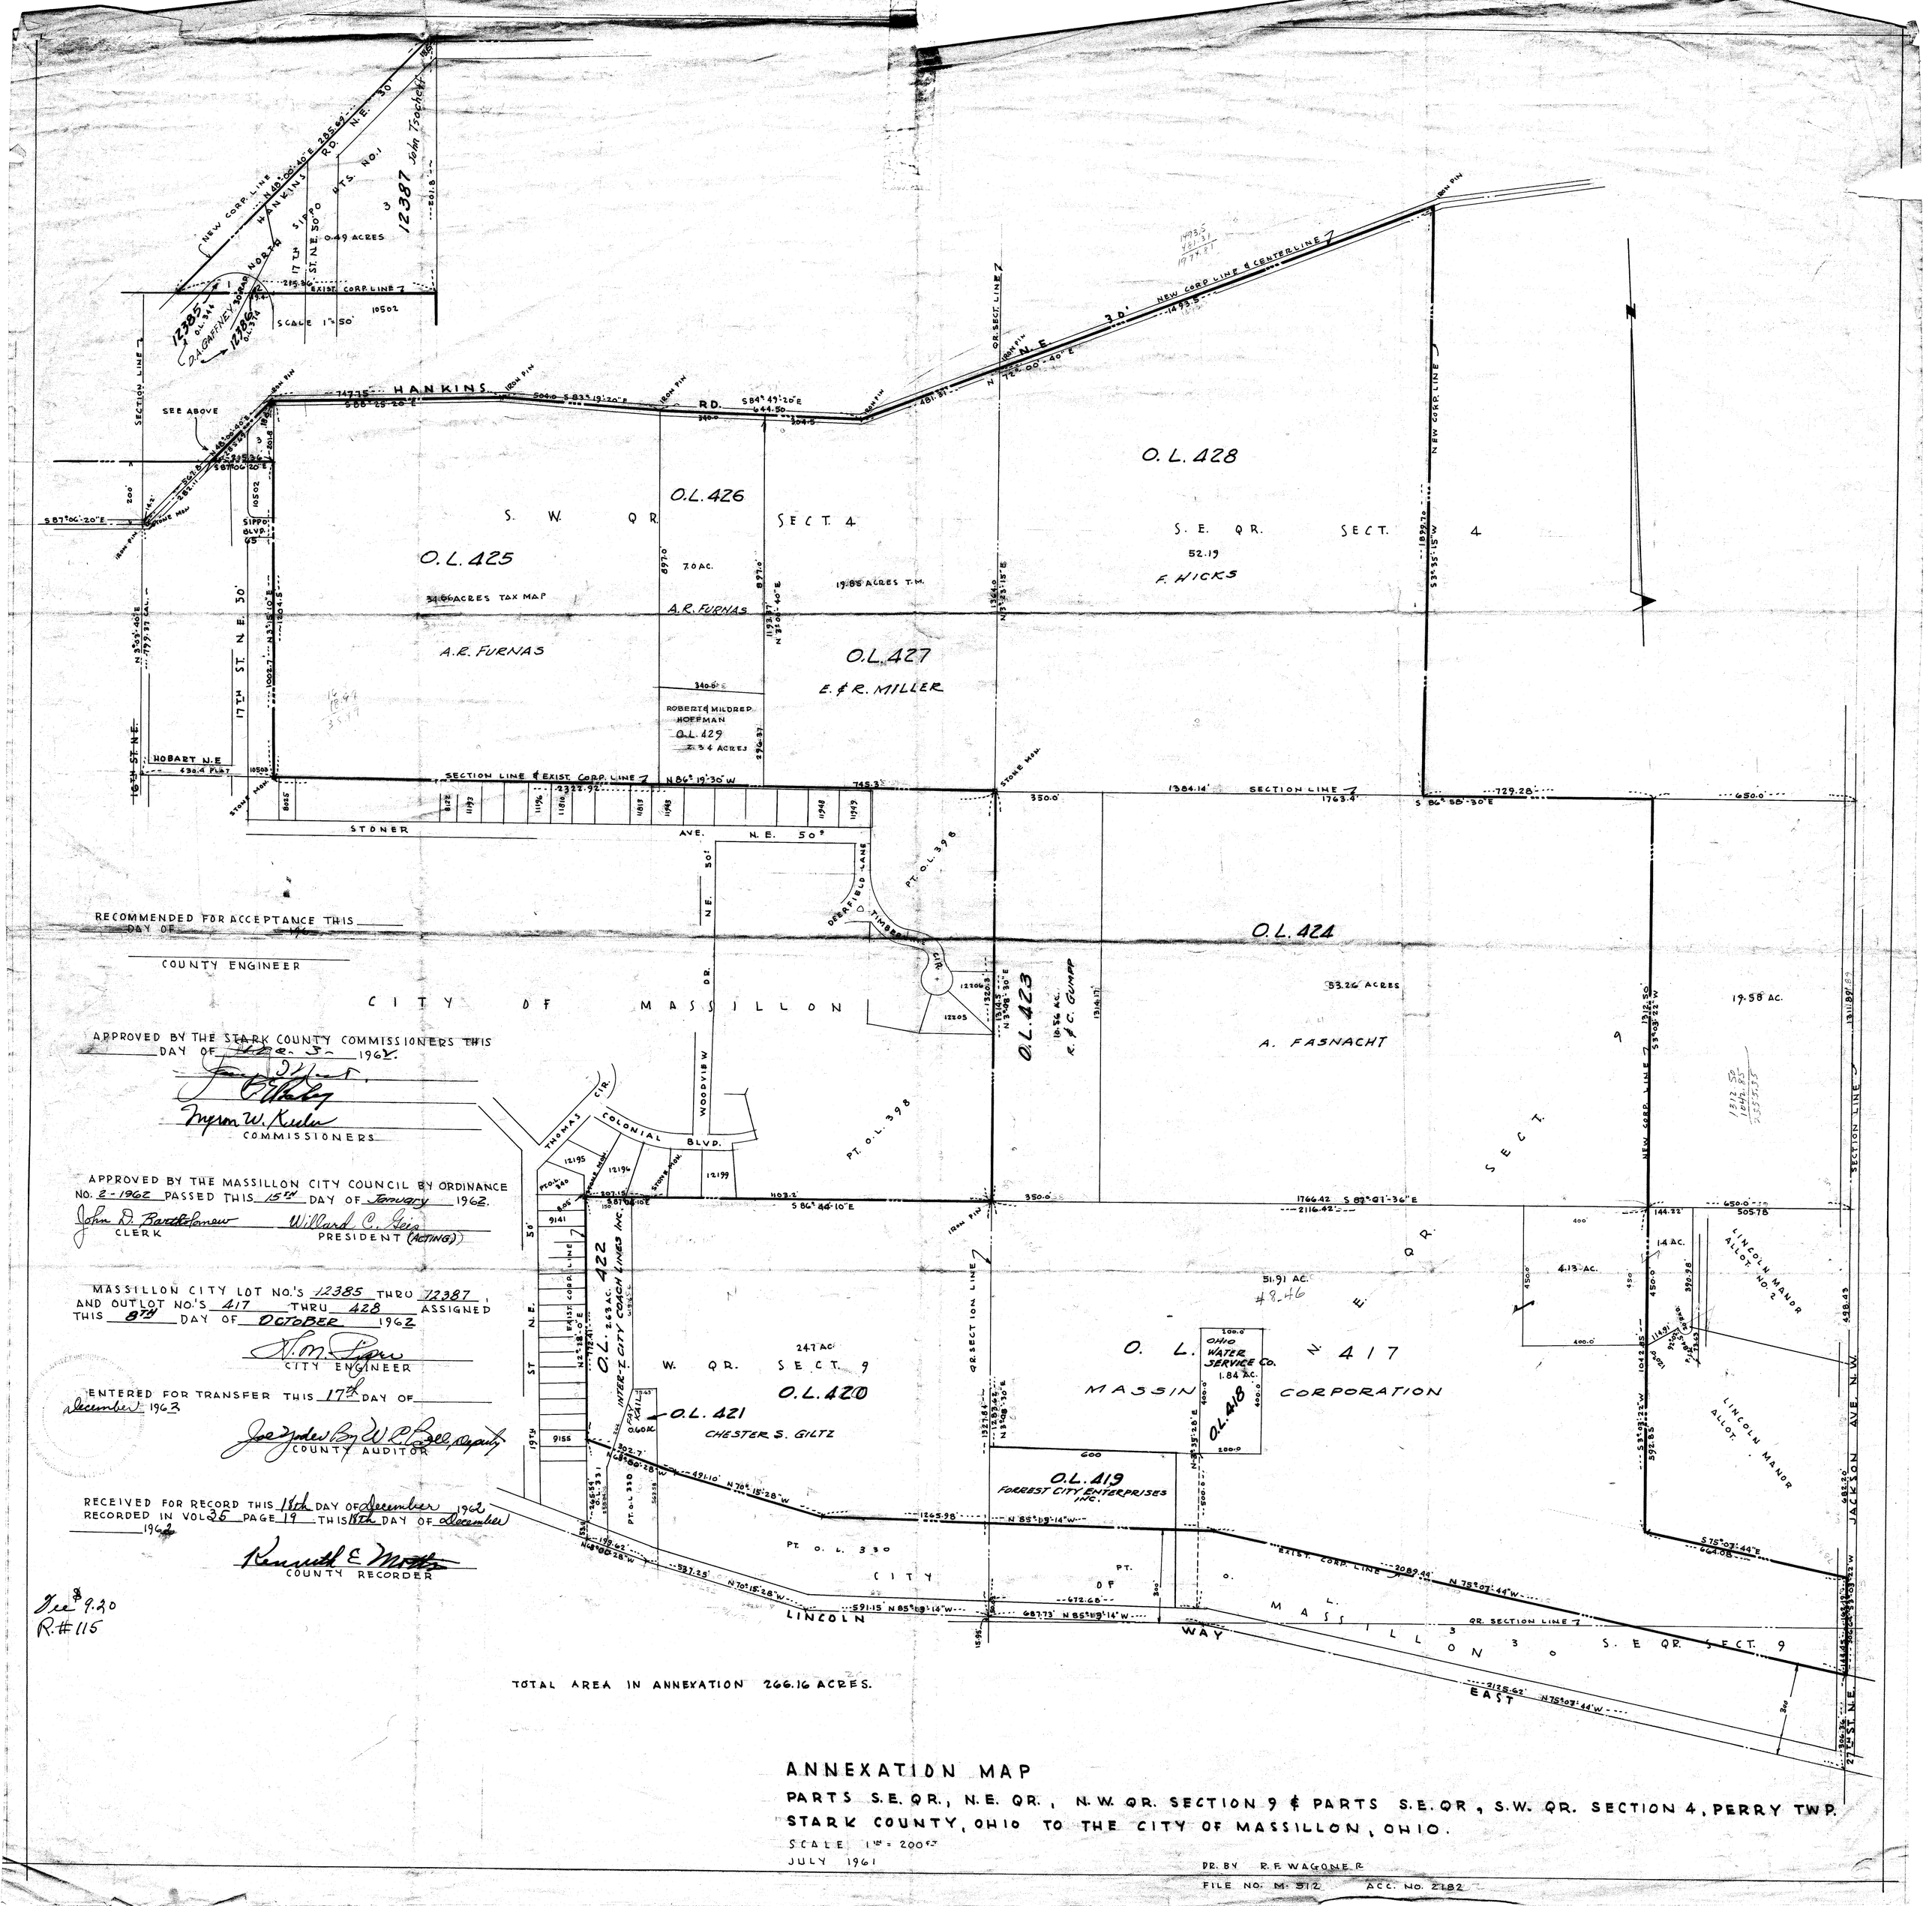

RECOMMENDED FOR ACCEPTANCE THIS _____ DAY OF _____ 196_

_____
COUNTY ENGINEER

APPROVED BY THE STARK COUNTY COMMISSIONERS THIS _____ DAY OF _____ 1962.

_____
_____
_____
COMMISSIONERS

APPROVED BY THE MASSILLON CITY COUNCIL BY ORDINANCE NO. 2-1962 PASSED THIS 15TH DAY OF January 1962.

John D. Bartholomew — CLERK
Willard C. Geiger — PRESIDENT (ACTING)

MASSILLON CITY LOT NO.'S 12385 THRU 12387, AND OUTLOT NO.'S 417 THRU 428 ASSIGNED THIS 8TH DAY OF OCTOBER 1962.

_____
CITY ENGINEER

ENTERED FOR TRANSFER THIS 17th DAY OF December 1962.

Joe Yoder By W. L. Bell, Deputy
COUNTY AUDITOR

RECEIVED FOR RECORD THIS 18th DAY OF December 1962
RECORDED IN VOL. 26 PAGE 19 THIS 18th DAY OF December 1962

Kenneth E. Motts
COUNTY RECORDER

Fee $9.20
R.#115

TOTAL AREA IN ANNEXATION 266.16 ACRES.

ANNEXATION MAP

PARTS S.E. QR., N.E. QR., N.W. QR. SECTION 9 & PARTS S.E. QR., S.W. QR. SECTION 4, PERRY TWP.
STARK COUNTY, OHIO TO THE CITY OF MASSILLON, OHIO.

SCALE 1" = 200'
JULY 1961

DR. BY R.F. WAGONER
FILE NO. M-512 ACC. NO. 2182