



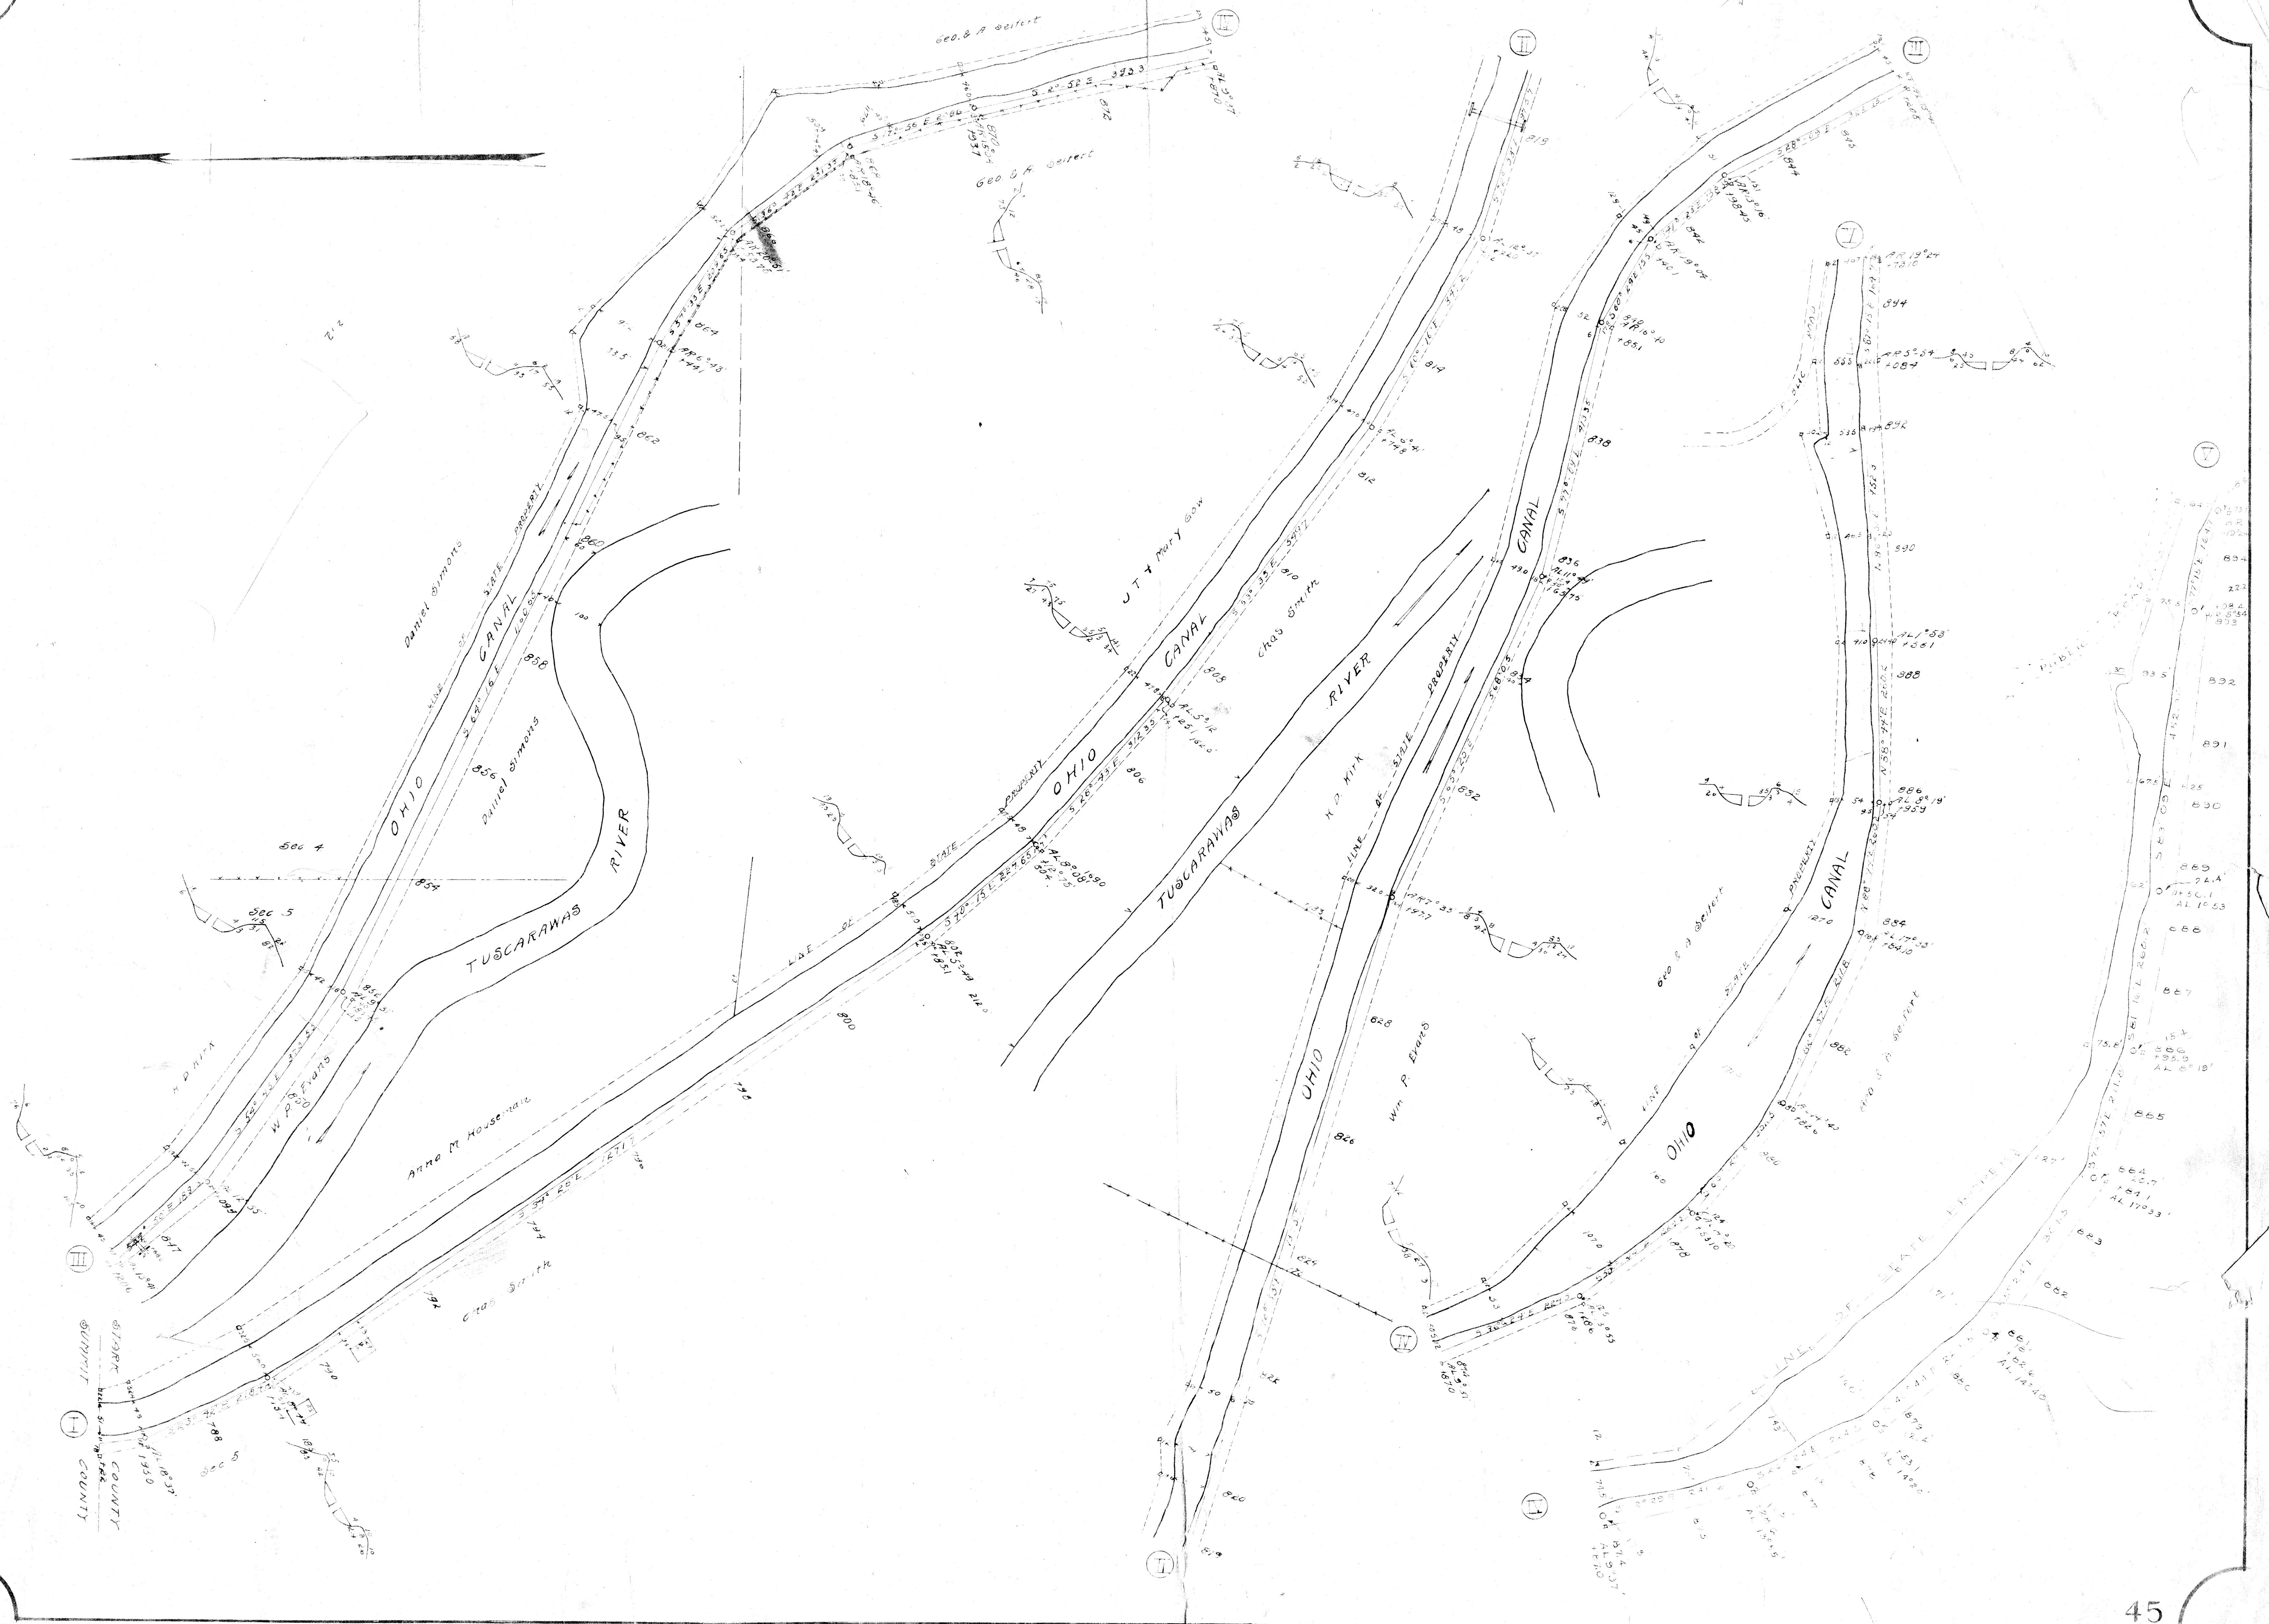



Part of the Ohio Canal in Stark Co from Sta 788 to 804 Traced by Harry Ames Sept 17/16


TUBE N. 68

★ from Dept Public Works
March 1963

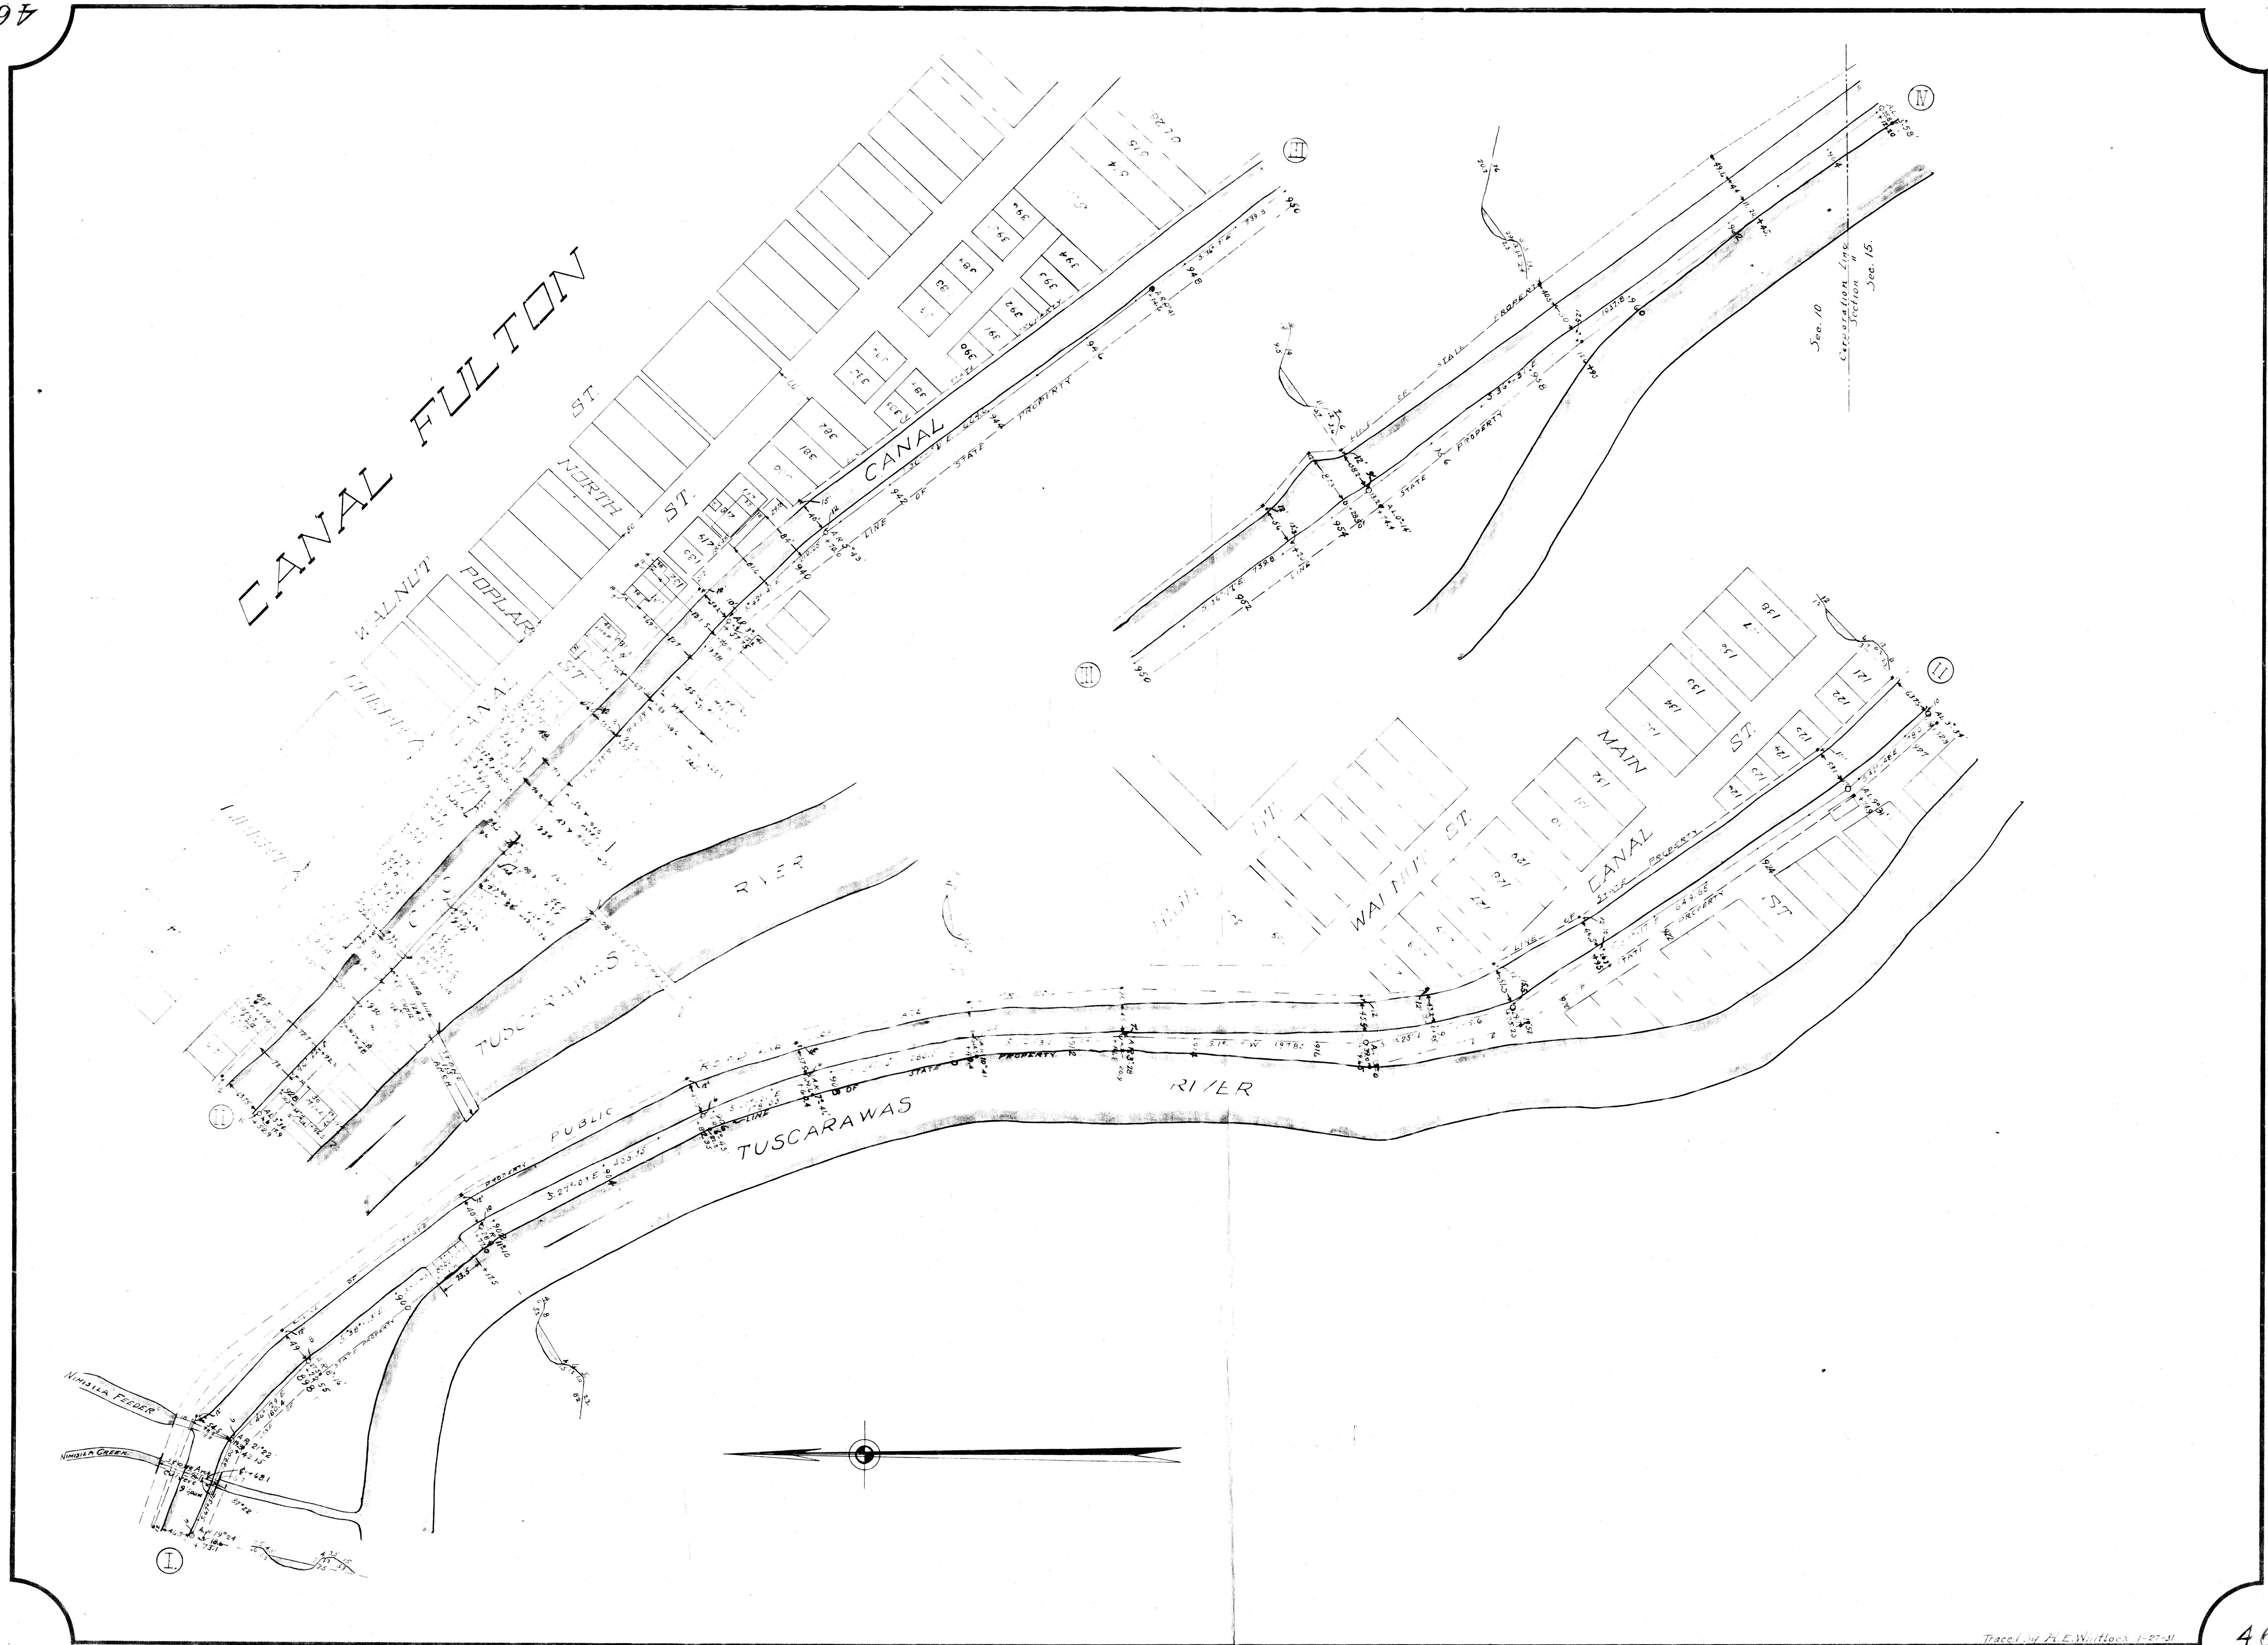

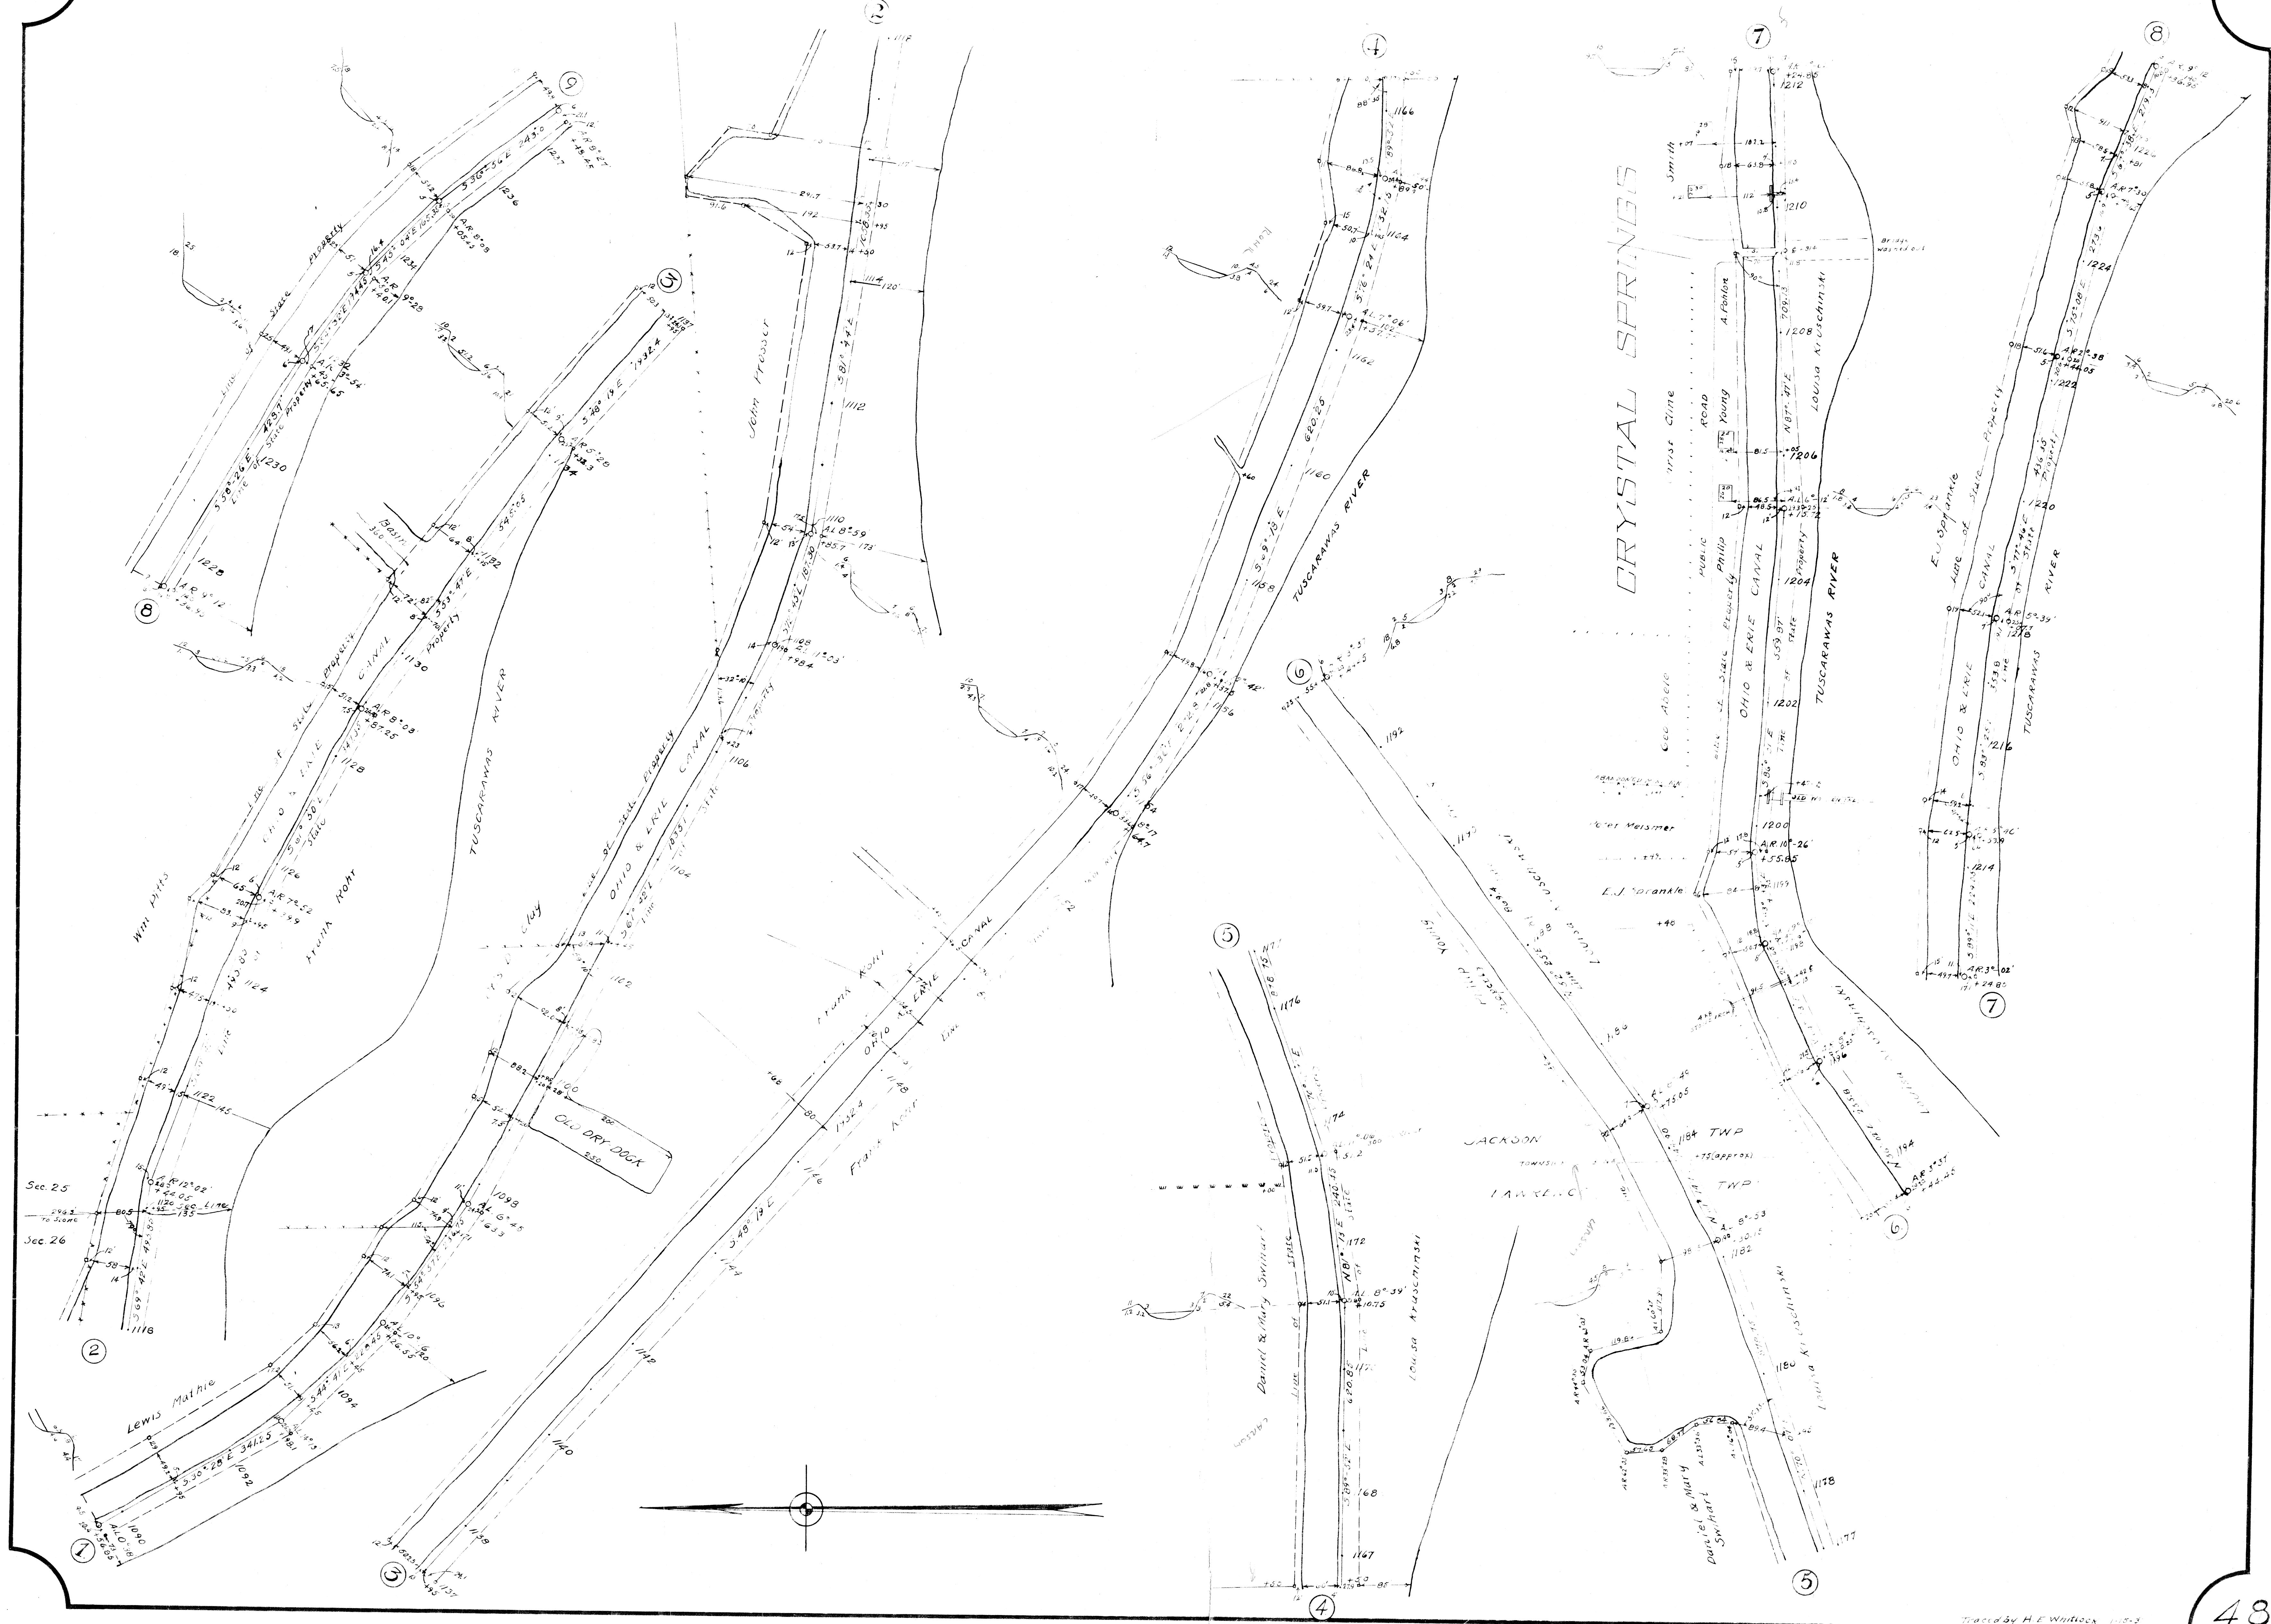

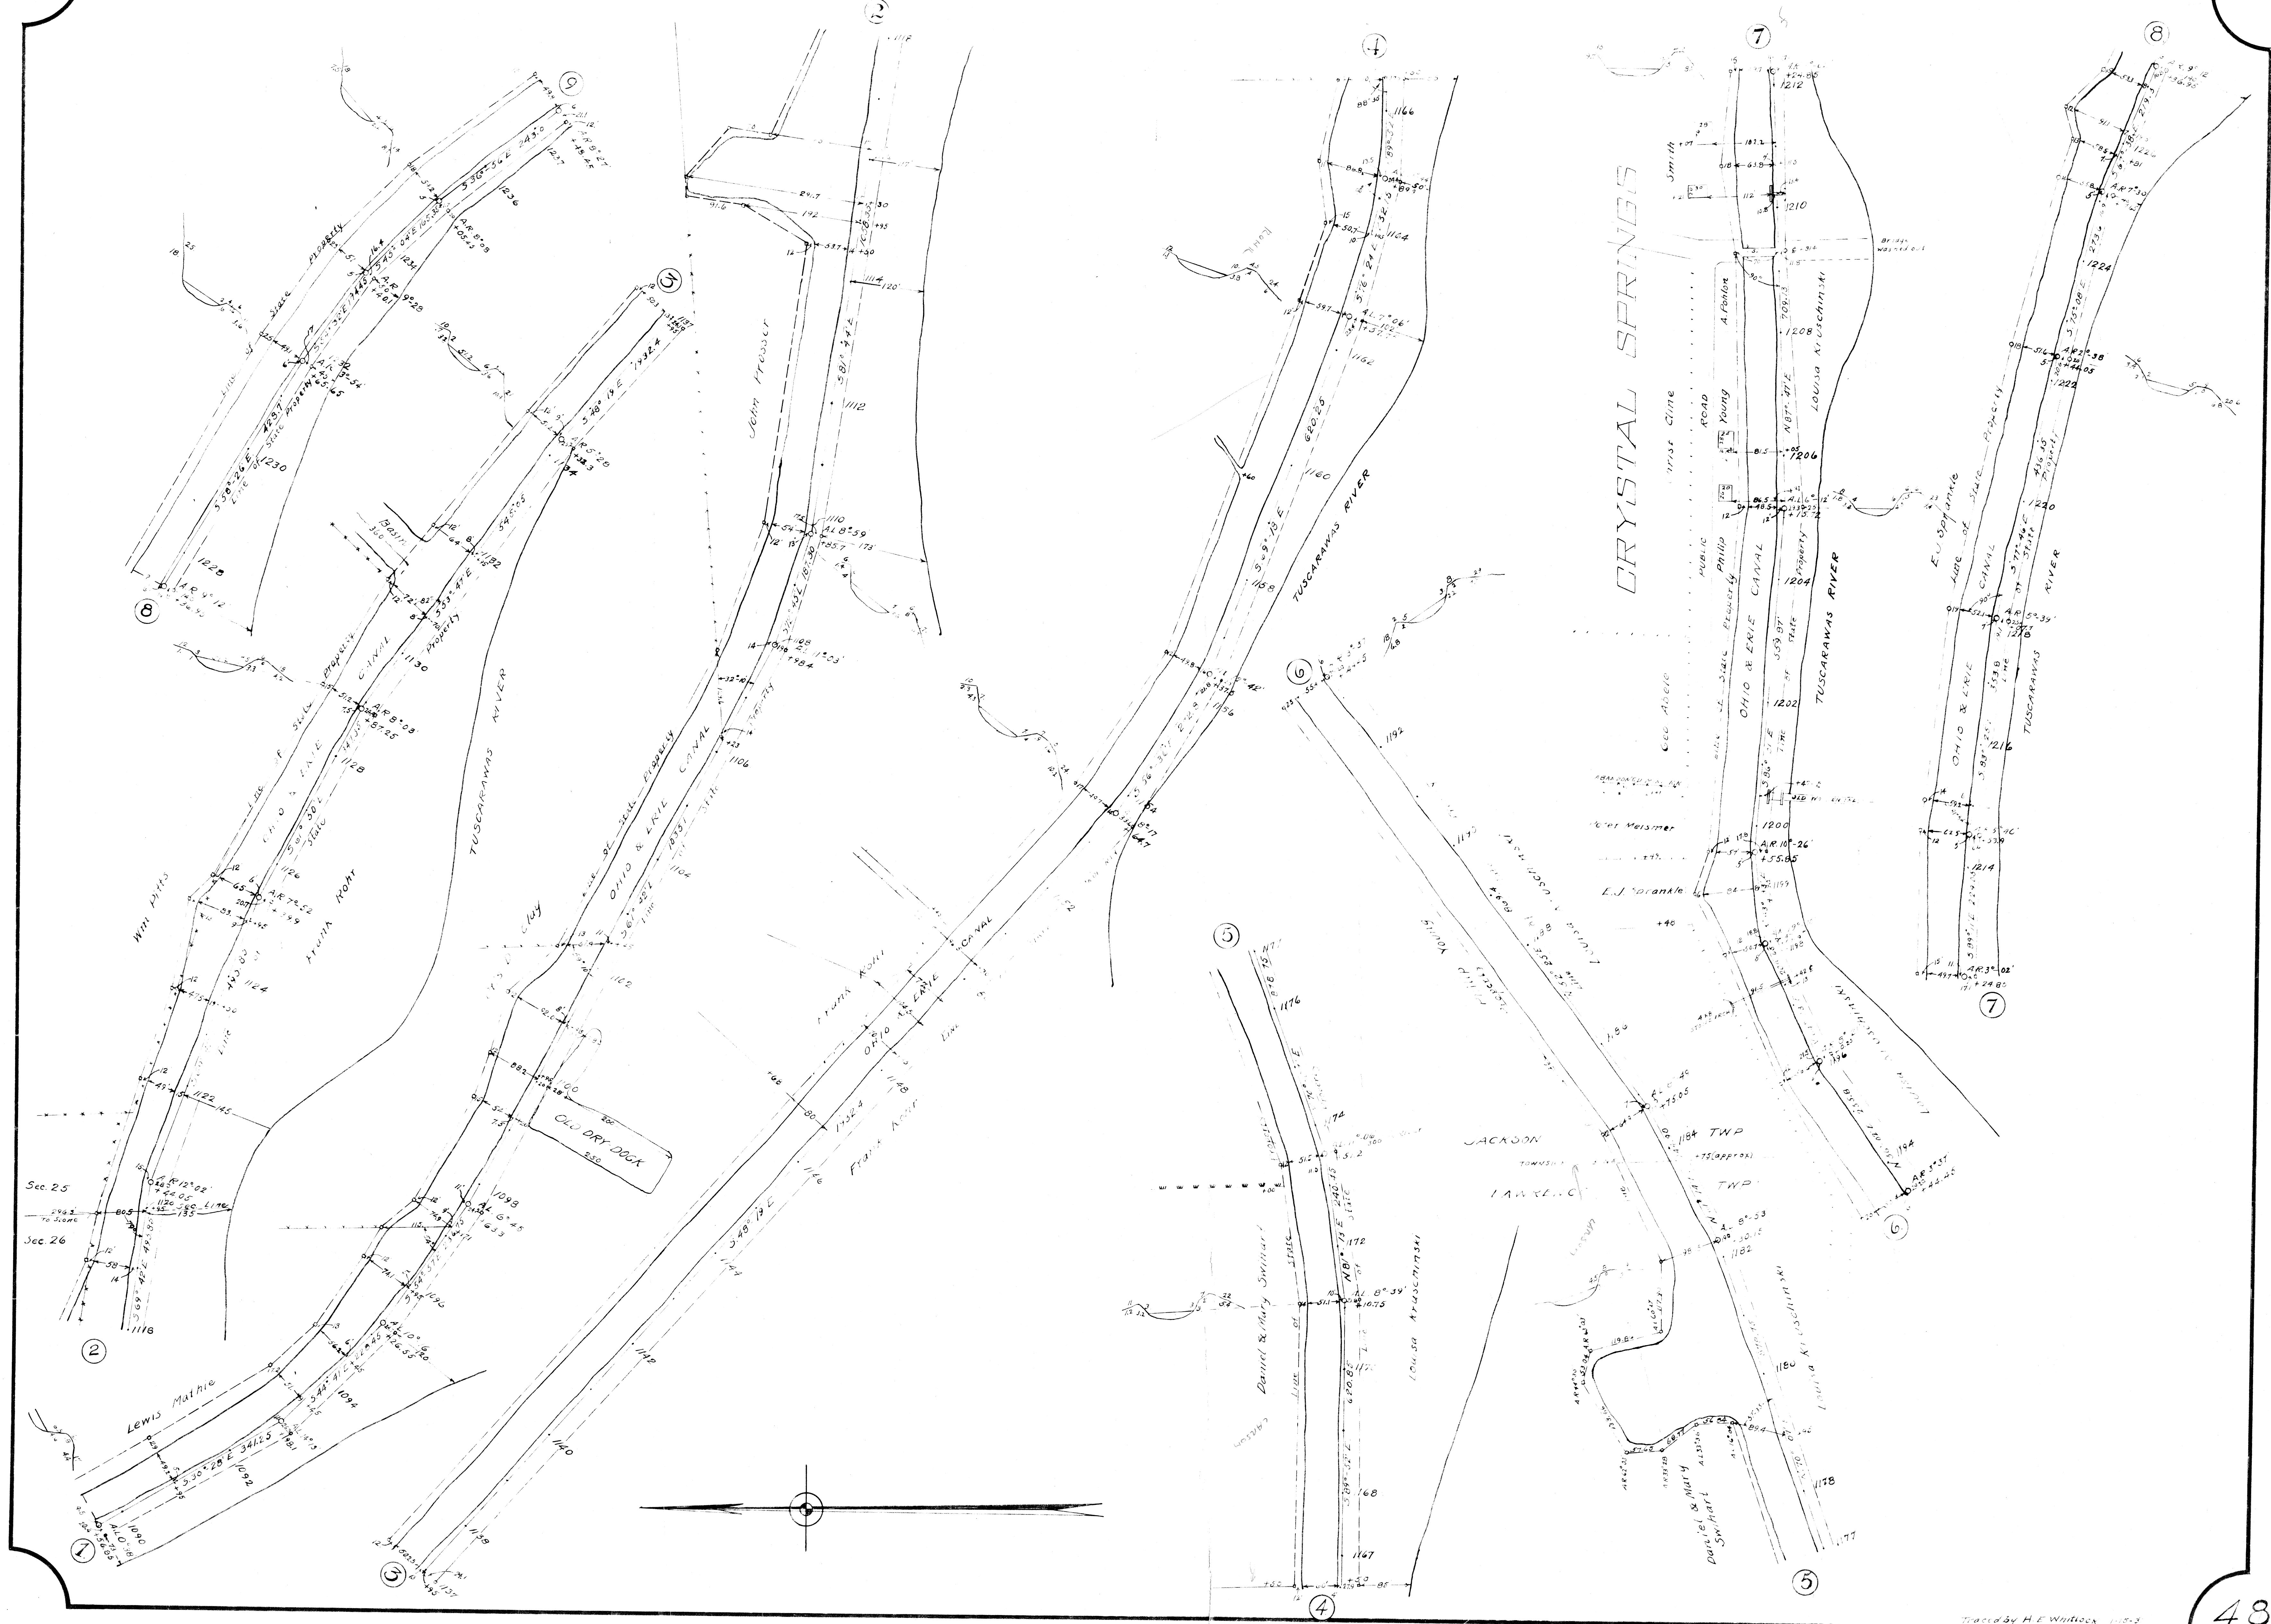

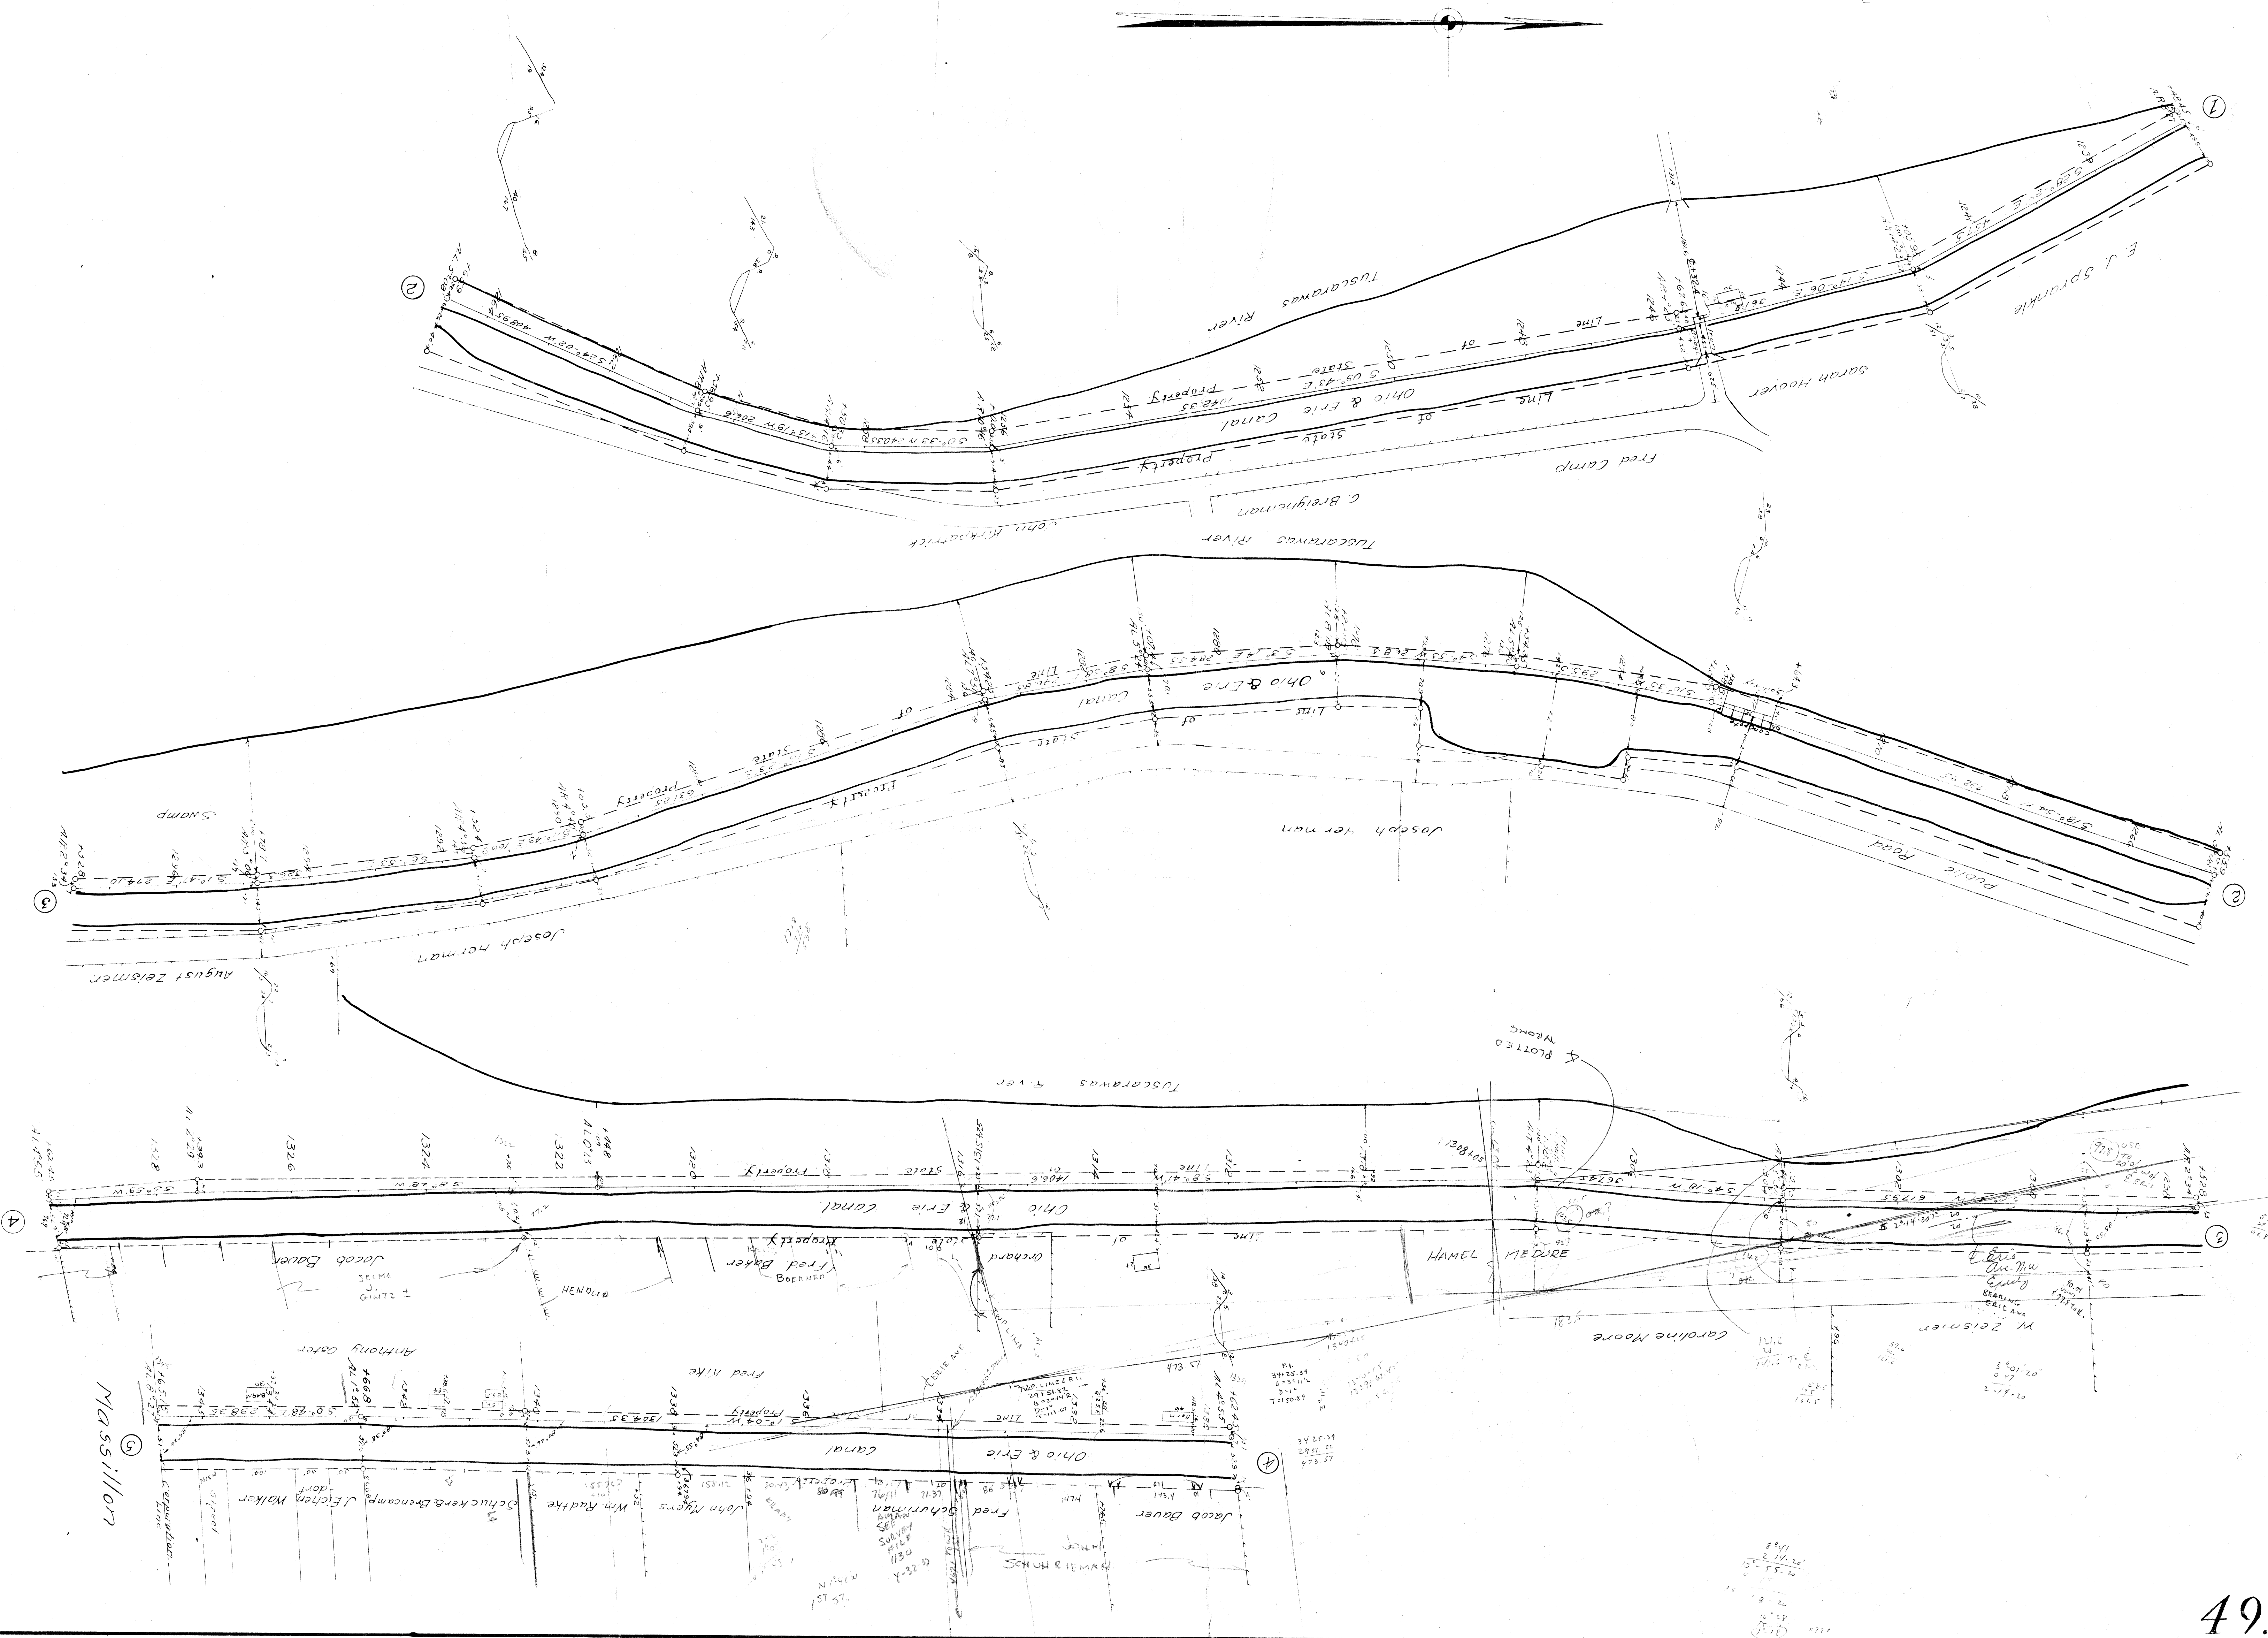


MAP OF THE OHIO CANAL, MASSILLON, STARK COUNTY, OHIO.

From Station 0 to Station 30
Scale 50 Feet to an Inch.



G.F. Sullivan Eng. & Draftsman.

Traced by F.W. Turner Feb. 11, 1915.

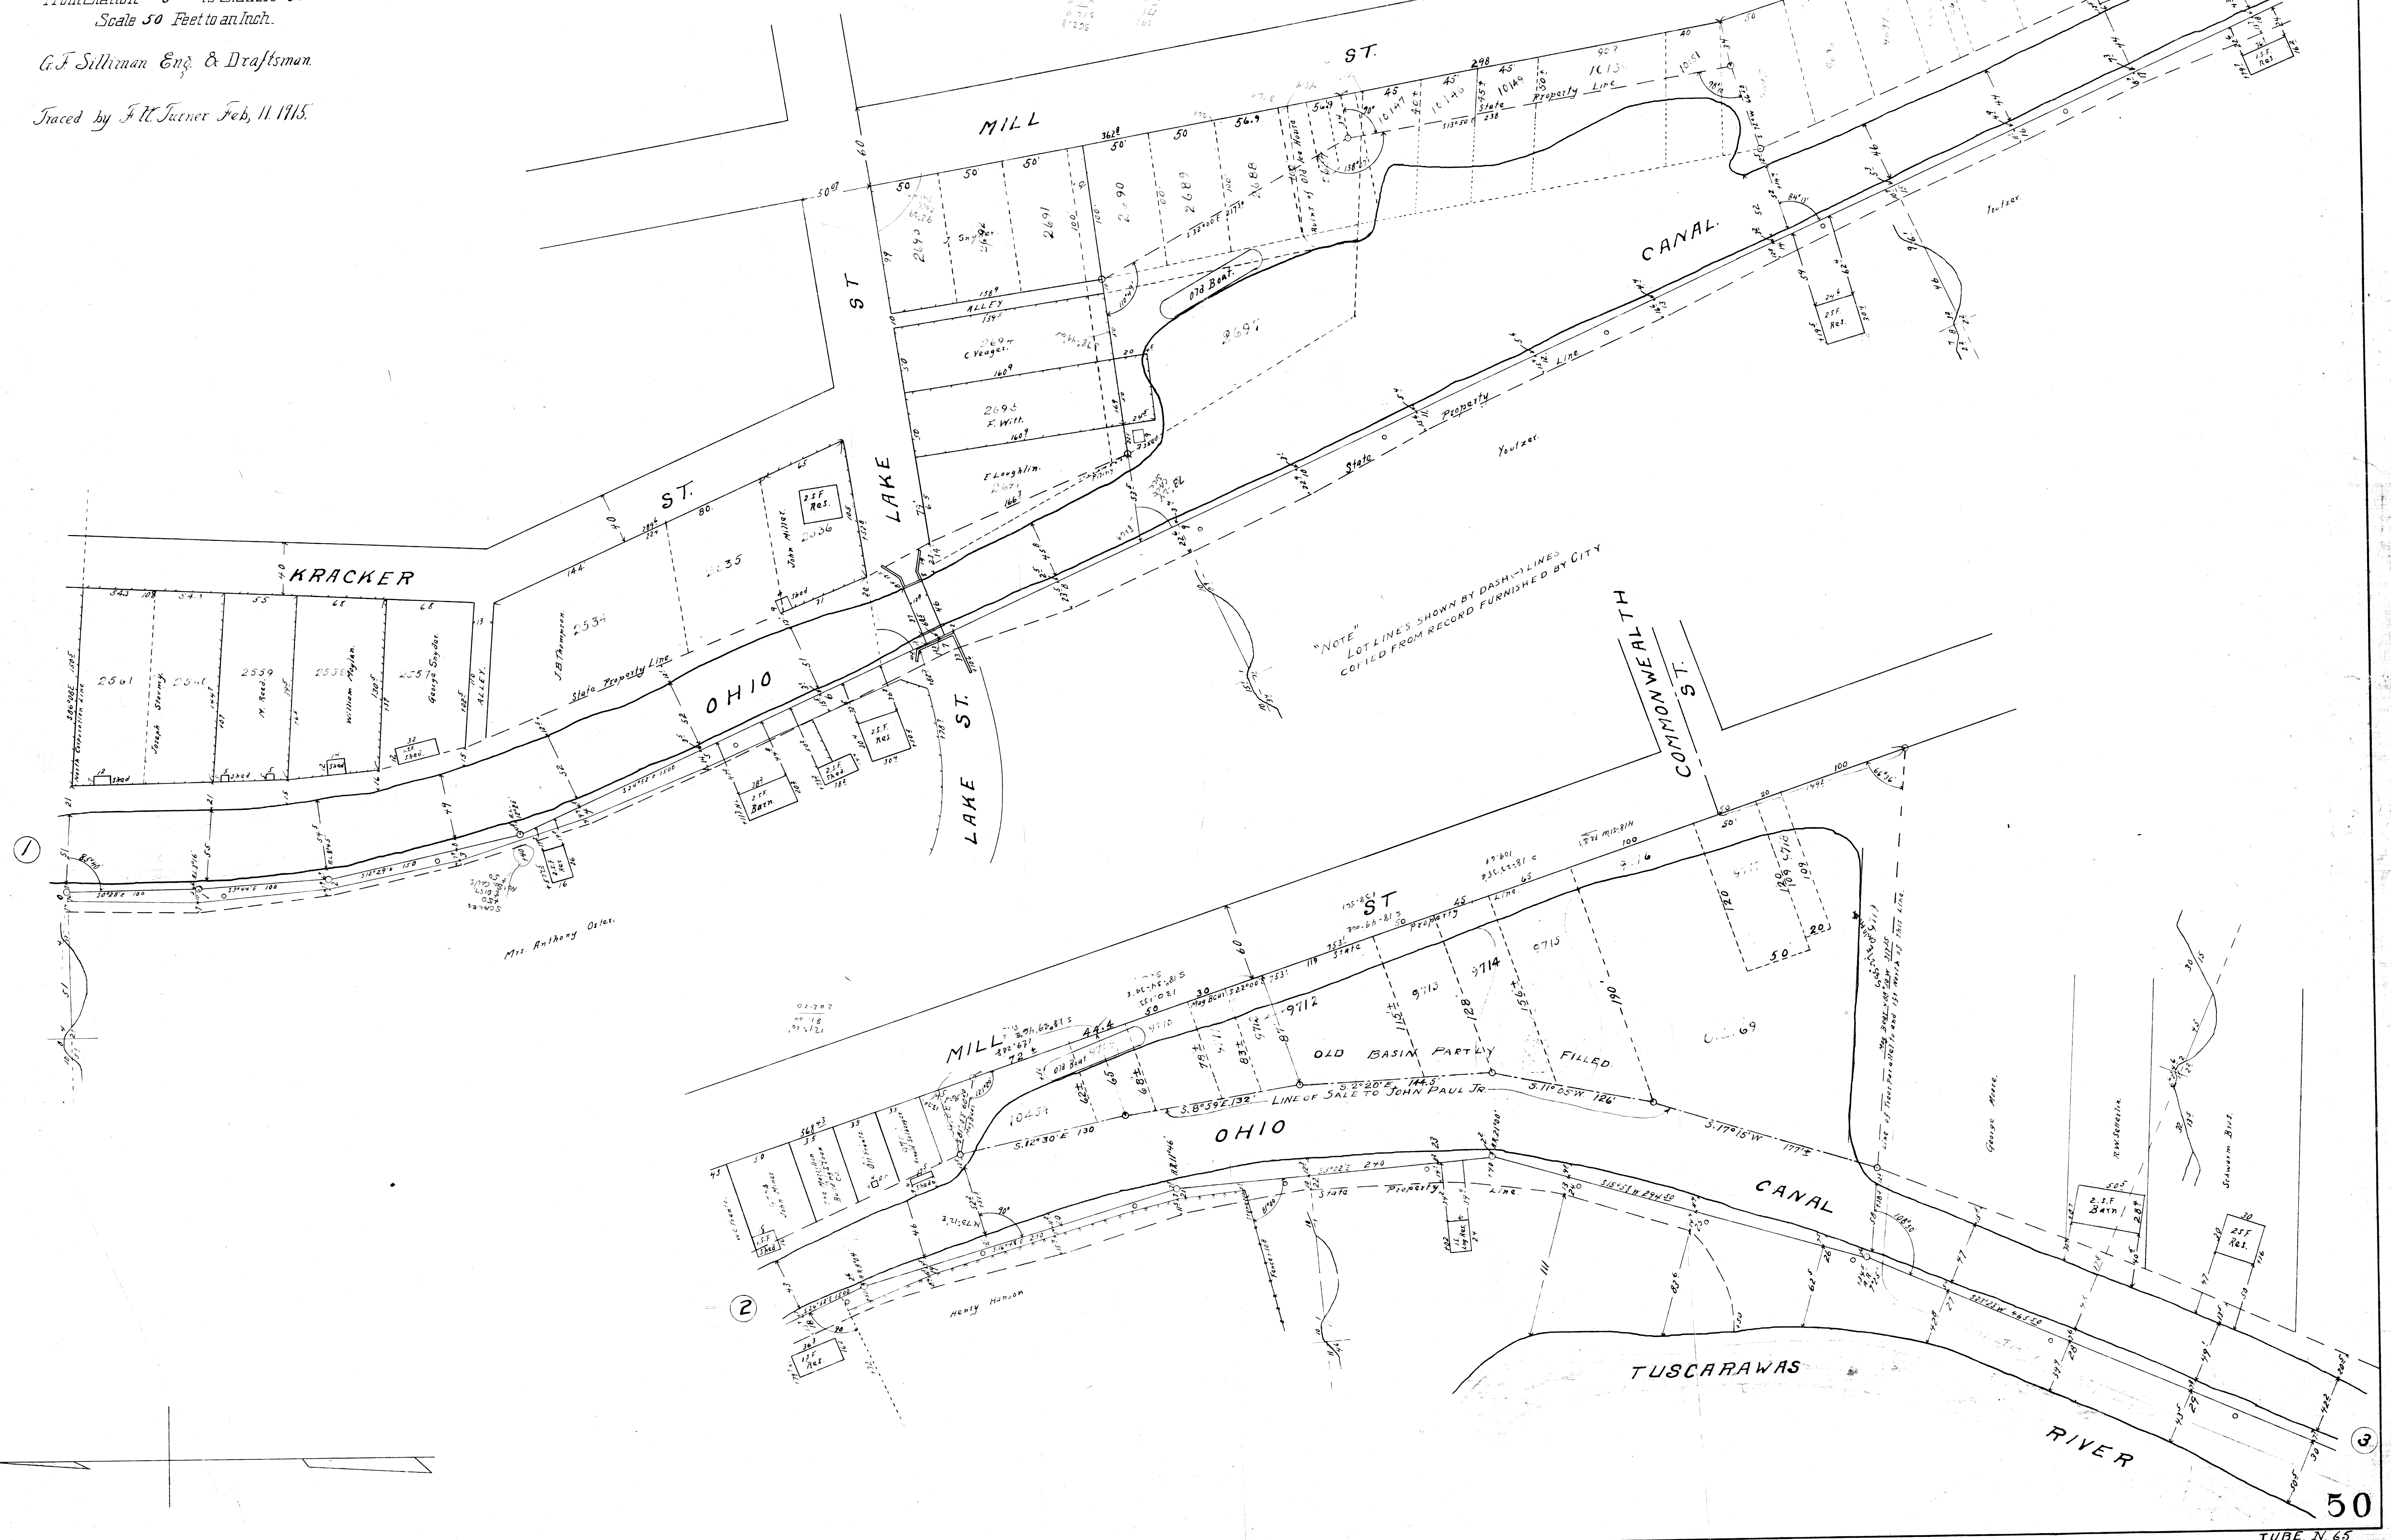





51

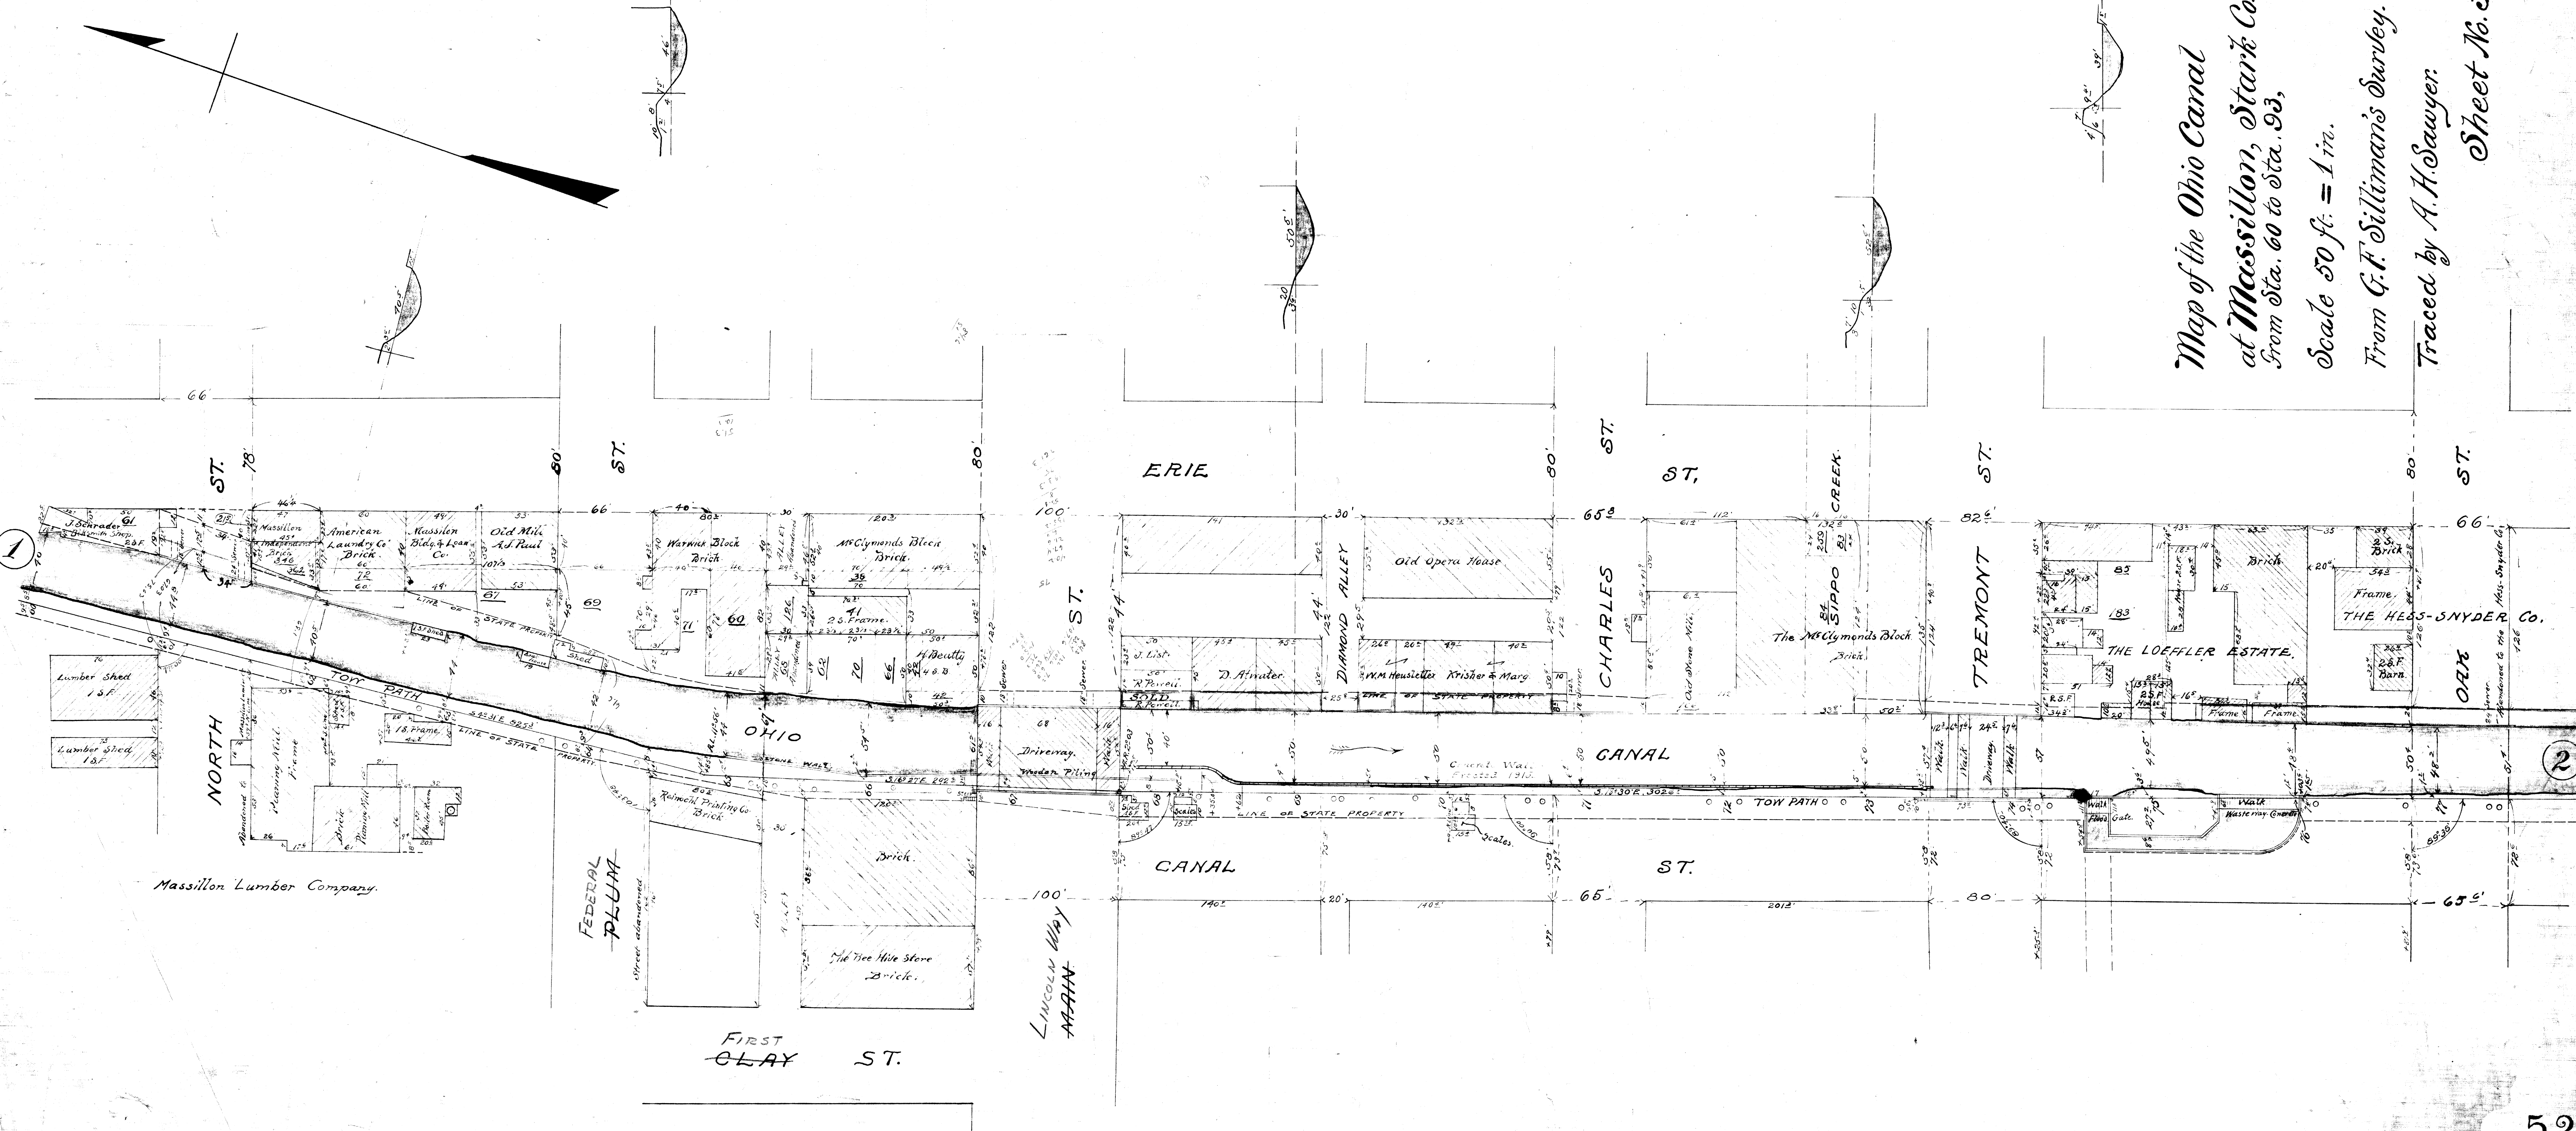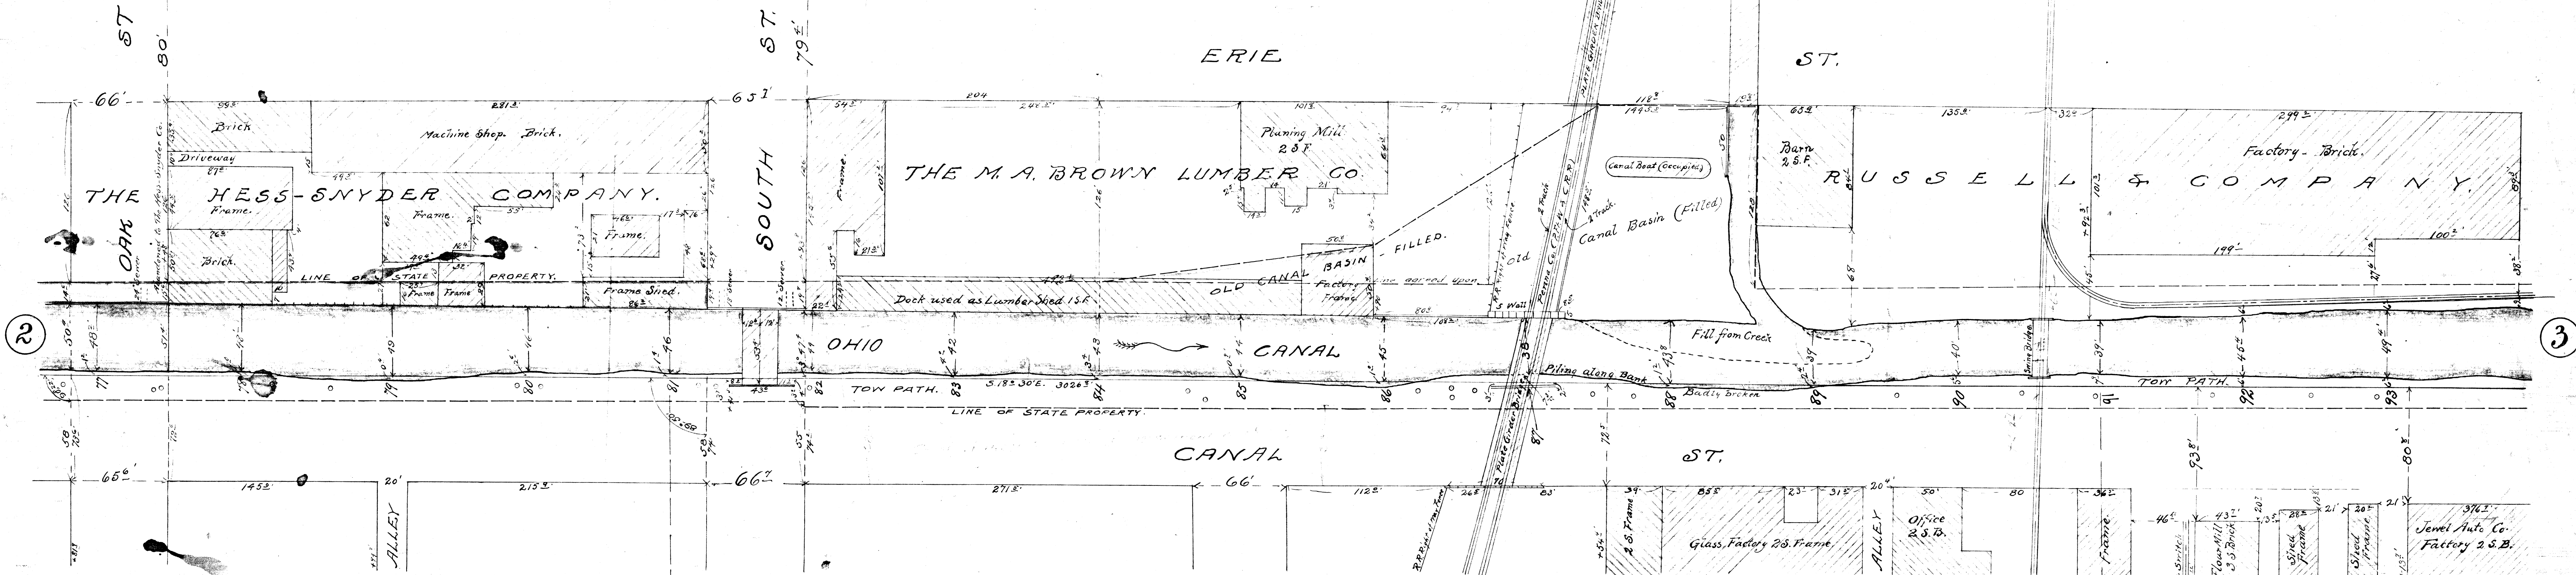

Map of the Ohio Canal
at Massillon, Stark Co. O.
from Sta. 60 to Sta. 93.
Scale 50 ft. = 1 in.
From G. F. Sullivan's Survey.
Traced by A. H. Sawyer.
Sheet No. 3.

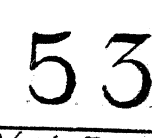

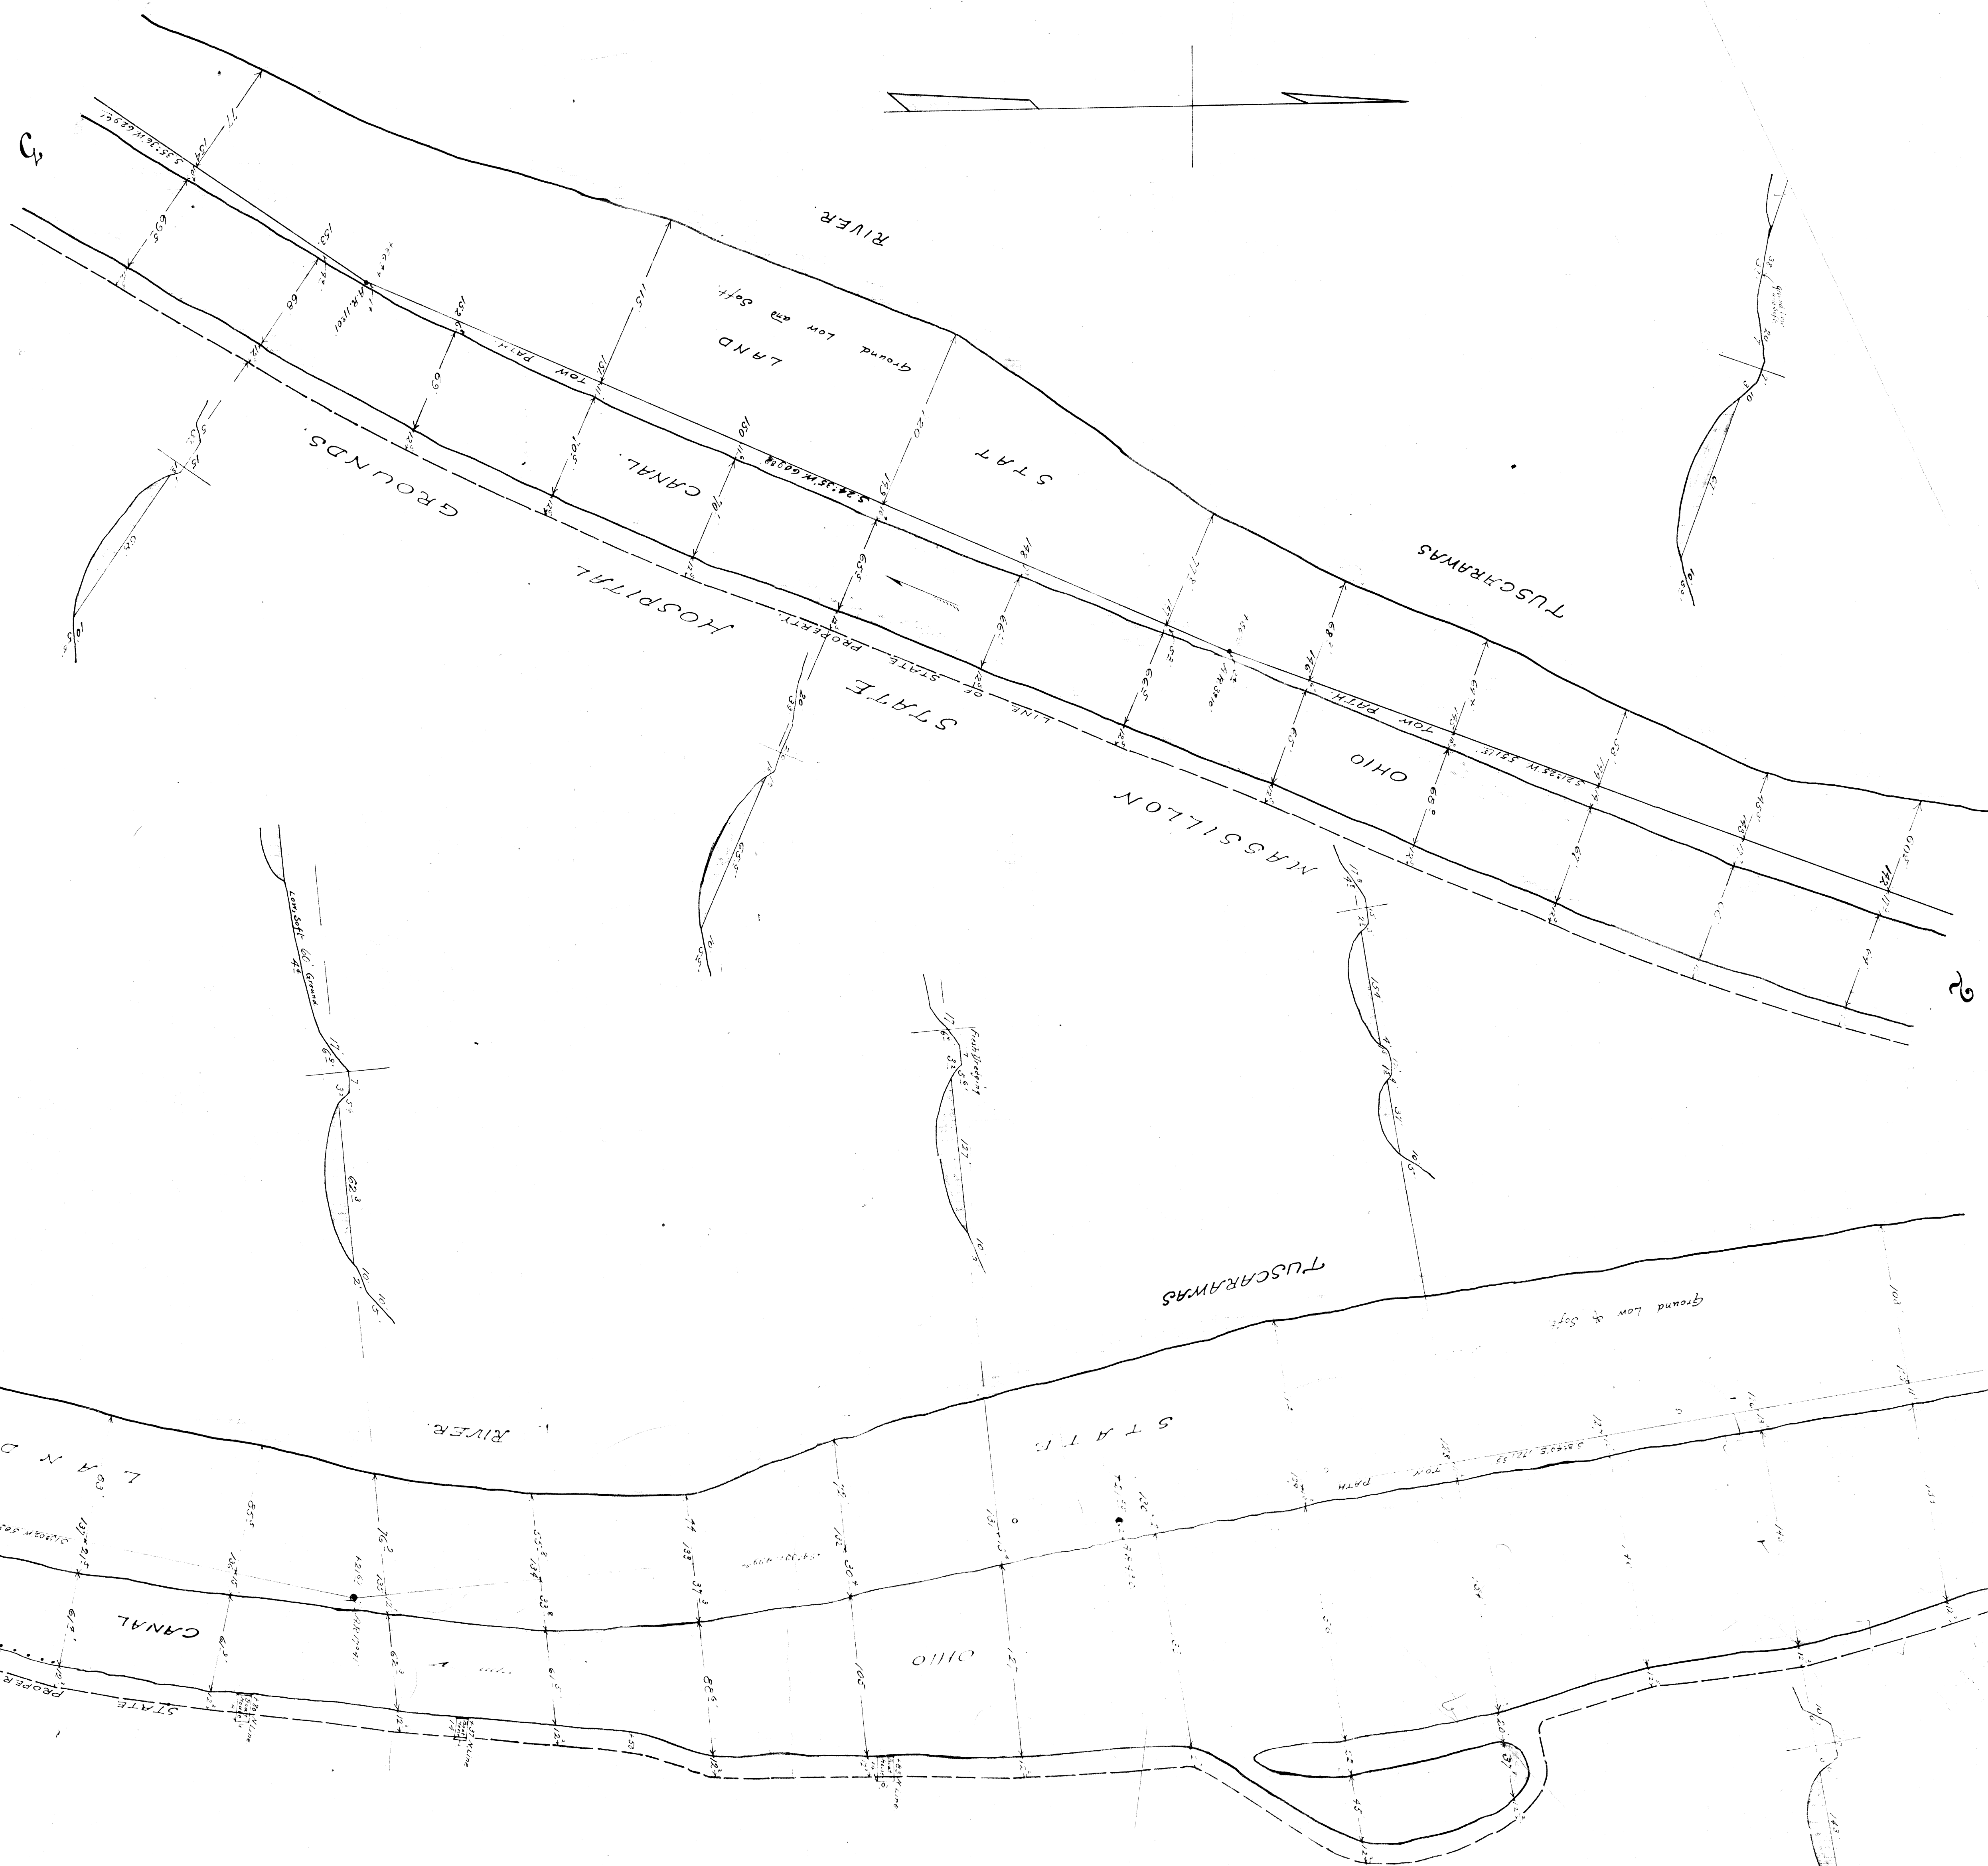

Ohio Canal from Sta. 185 to Sta. 154,
Stark County, O. G.T. Williams survey.
Scale 50 ft. = 1 in. Tracing by H. H. Sawyer.


54 5th Survey of Massillon.




PART of the OHIO ERIE CANAL from Sta. 169 to 192 STARK TUBEN.66
Traced by *John H. Roper*


Part of Ohio & Erie Canal in Stark County from Sta. 192 to Sta. 193 Traced by Field Notes & Survey September 5th 1916.



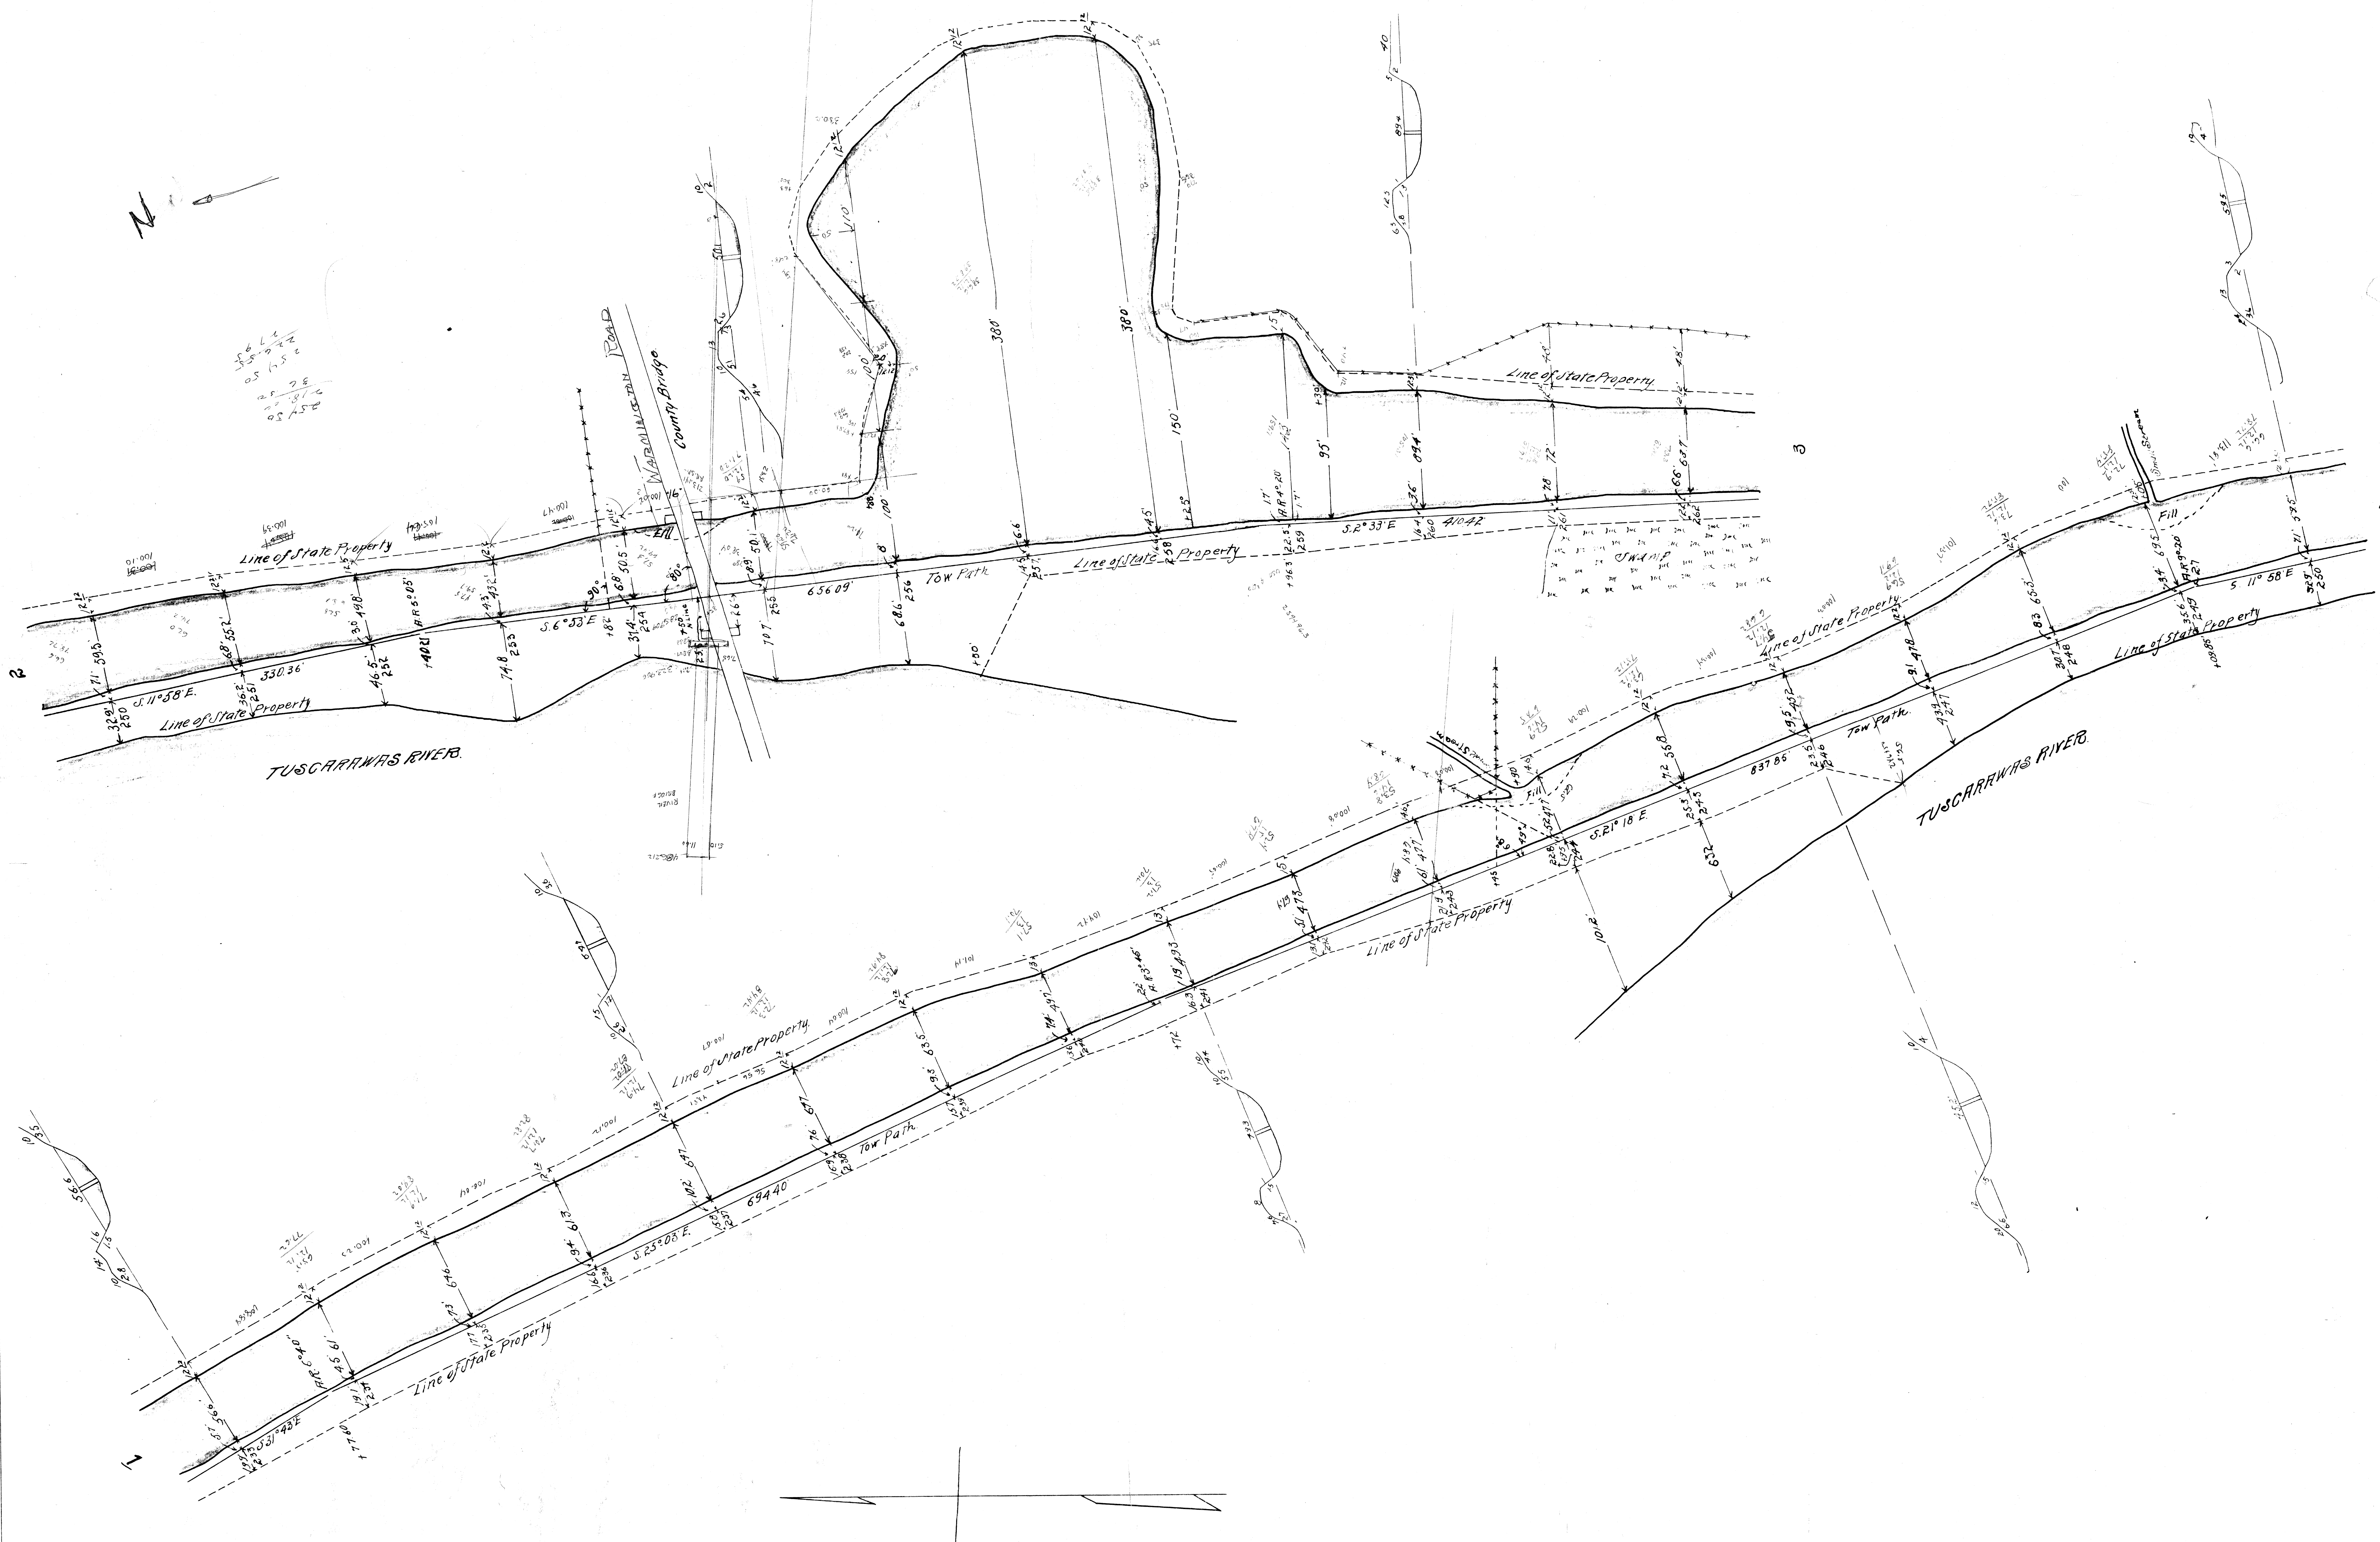

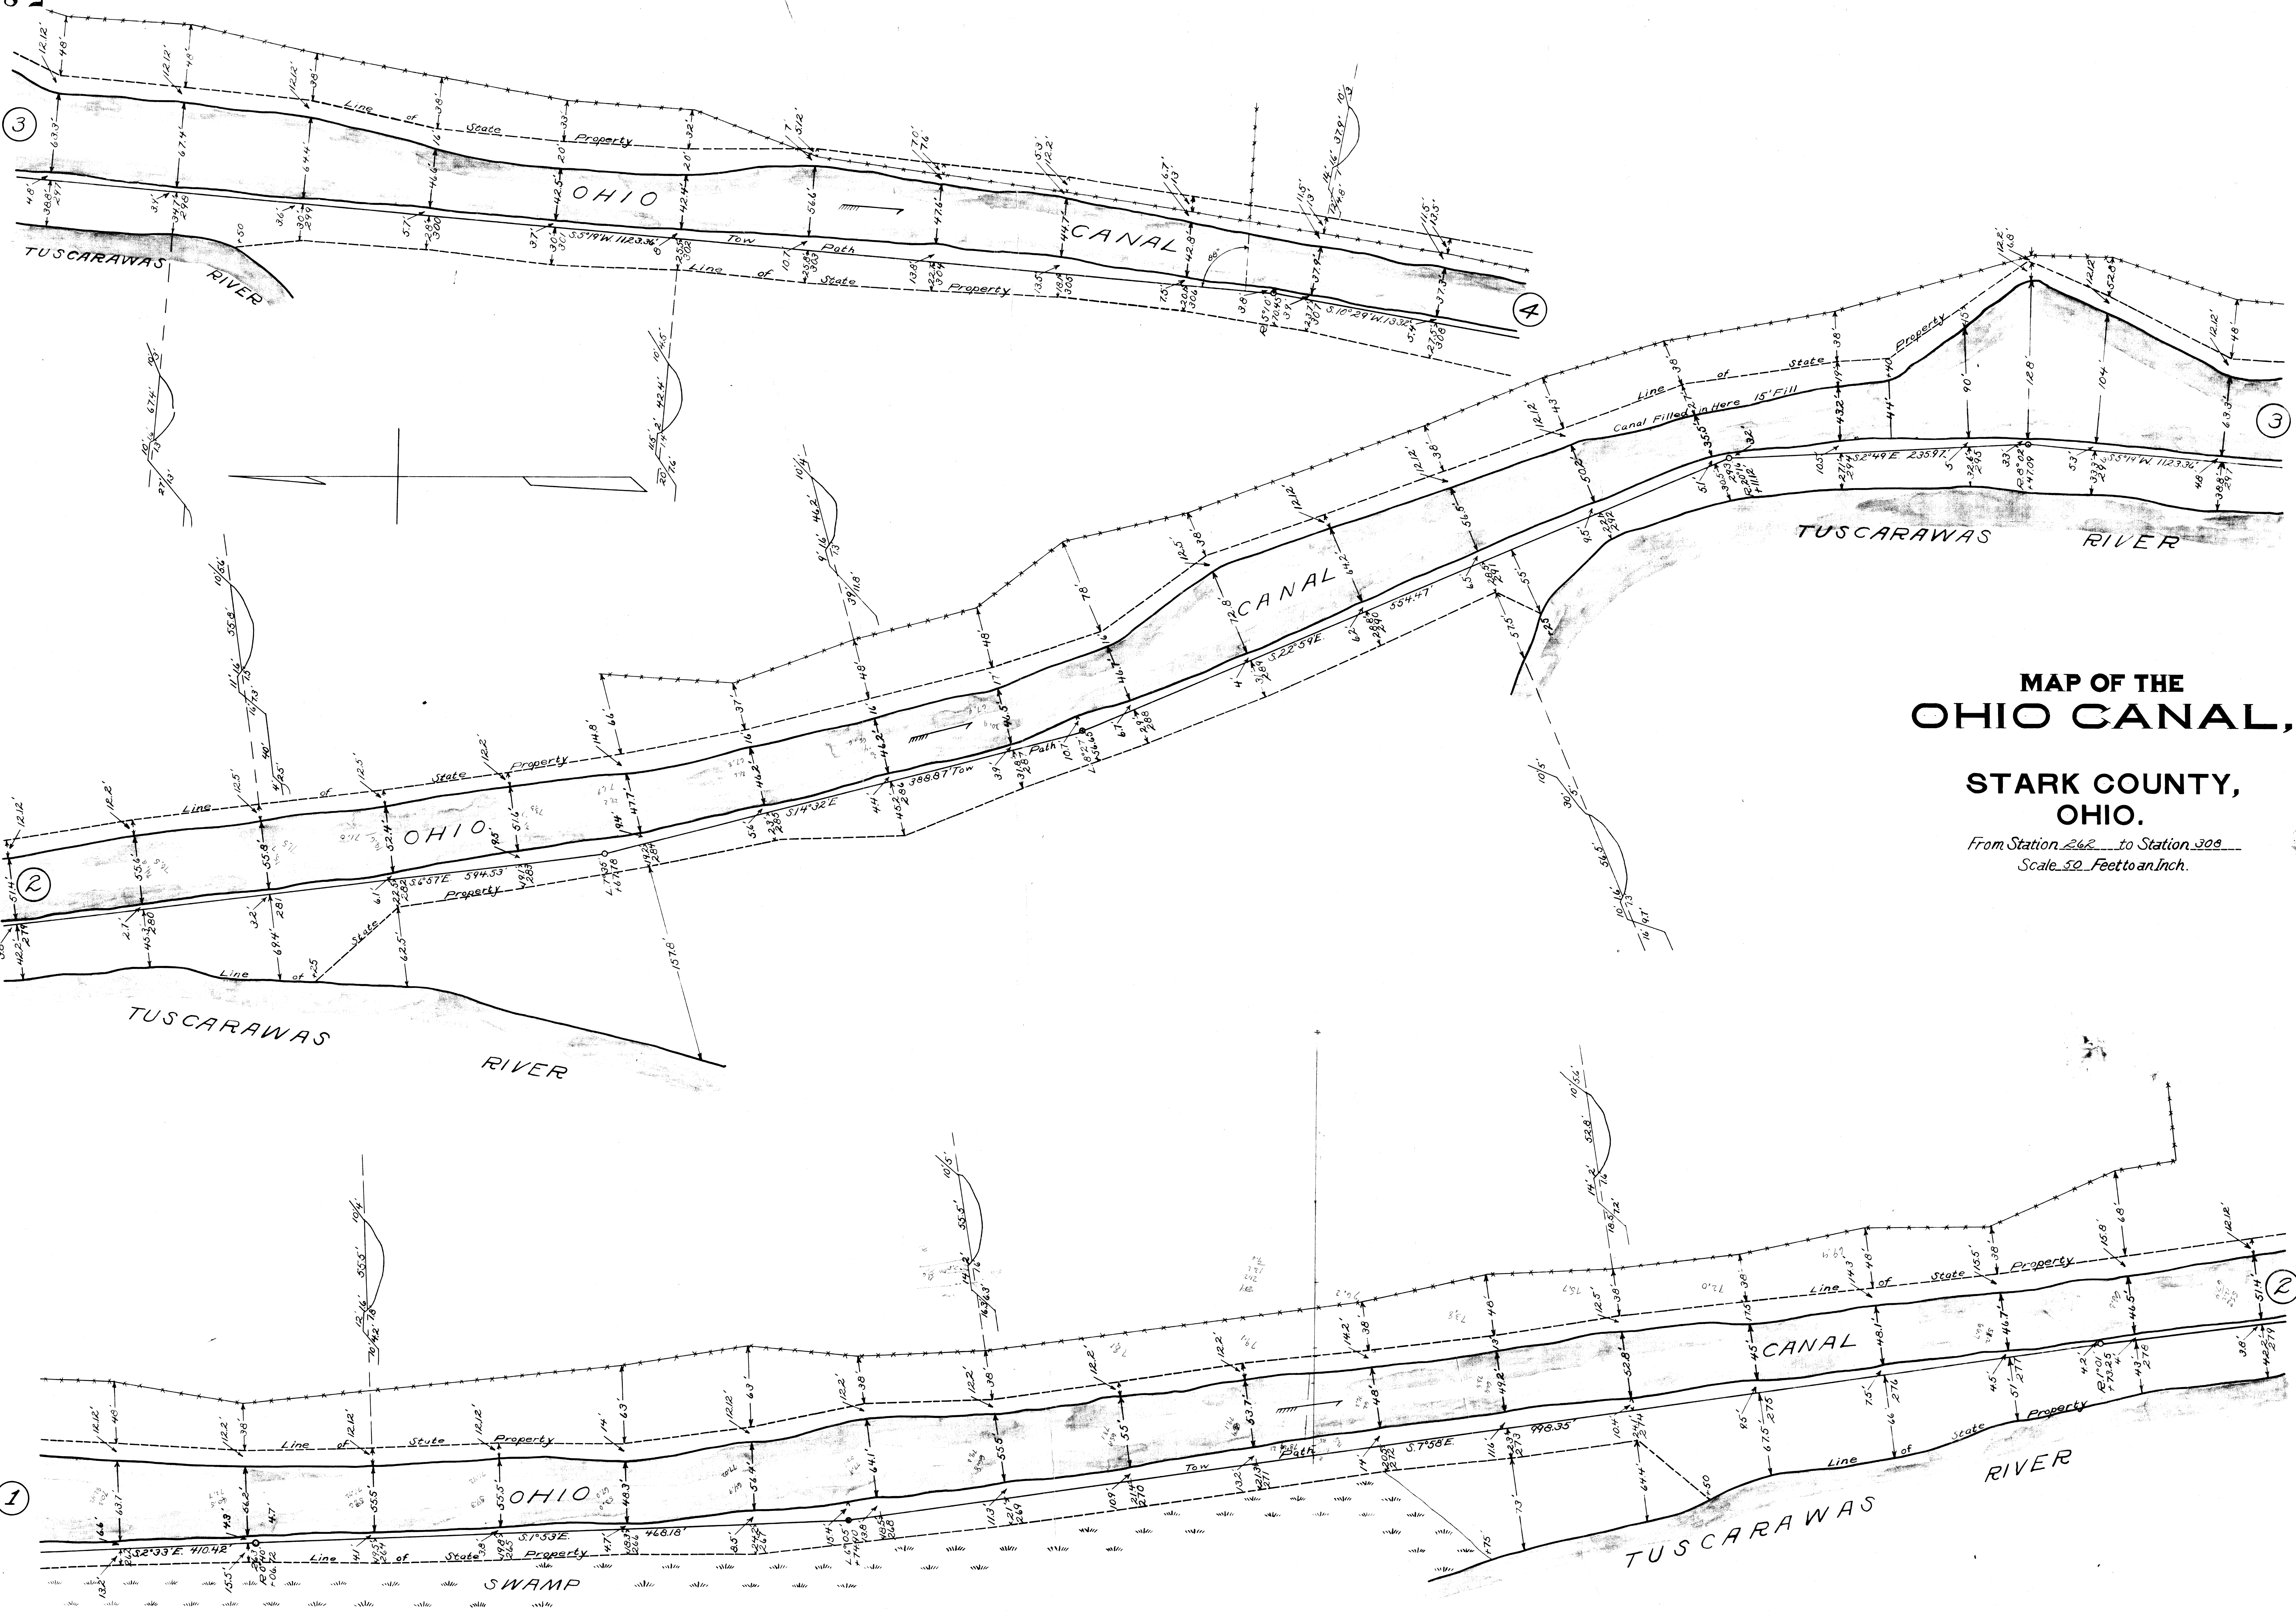

MAP OF THE
OHIO CANAL,
STARK COUNTY,
OHIO.
From Station 242 to Station 308
Scale 50 Feet to an Inch.

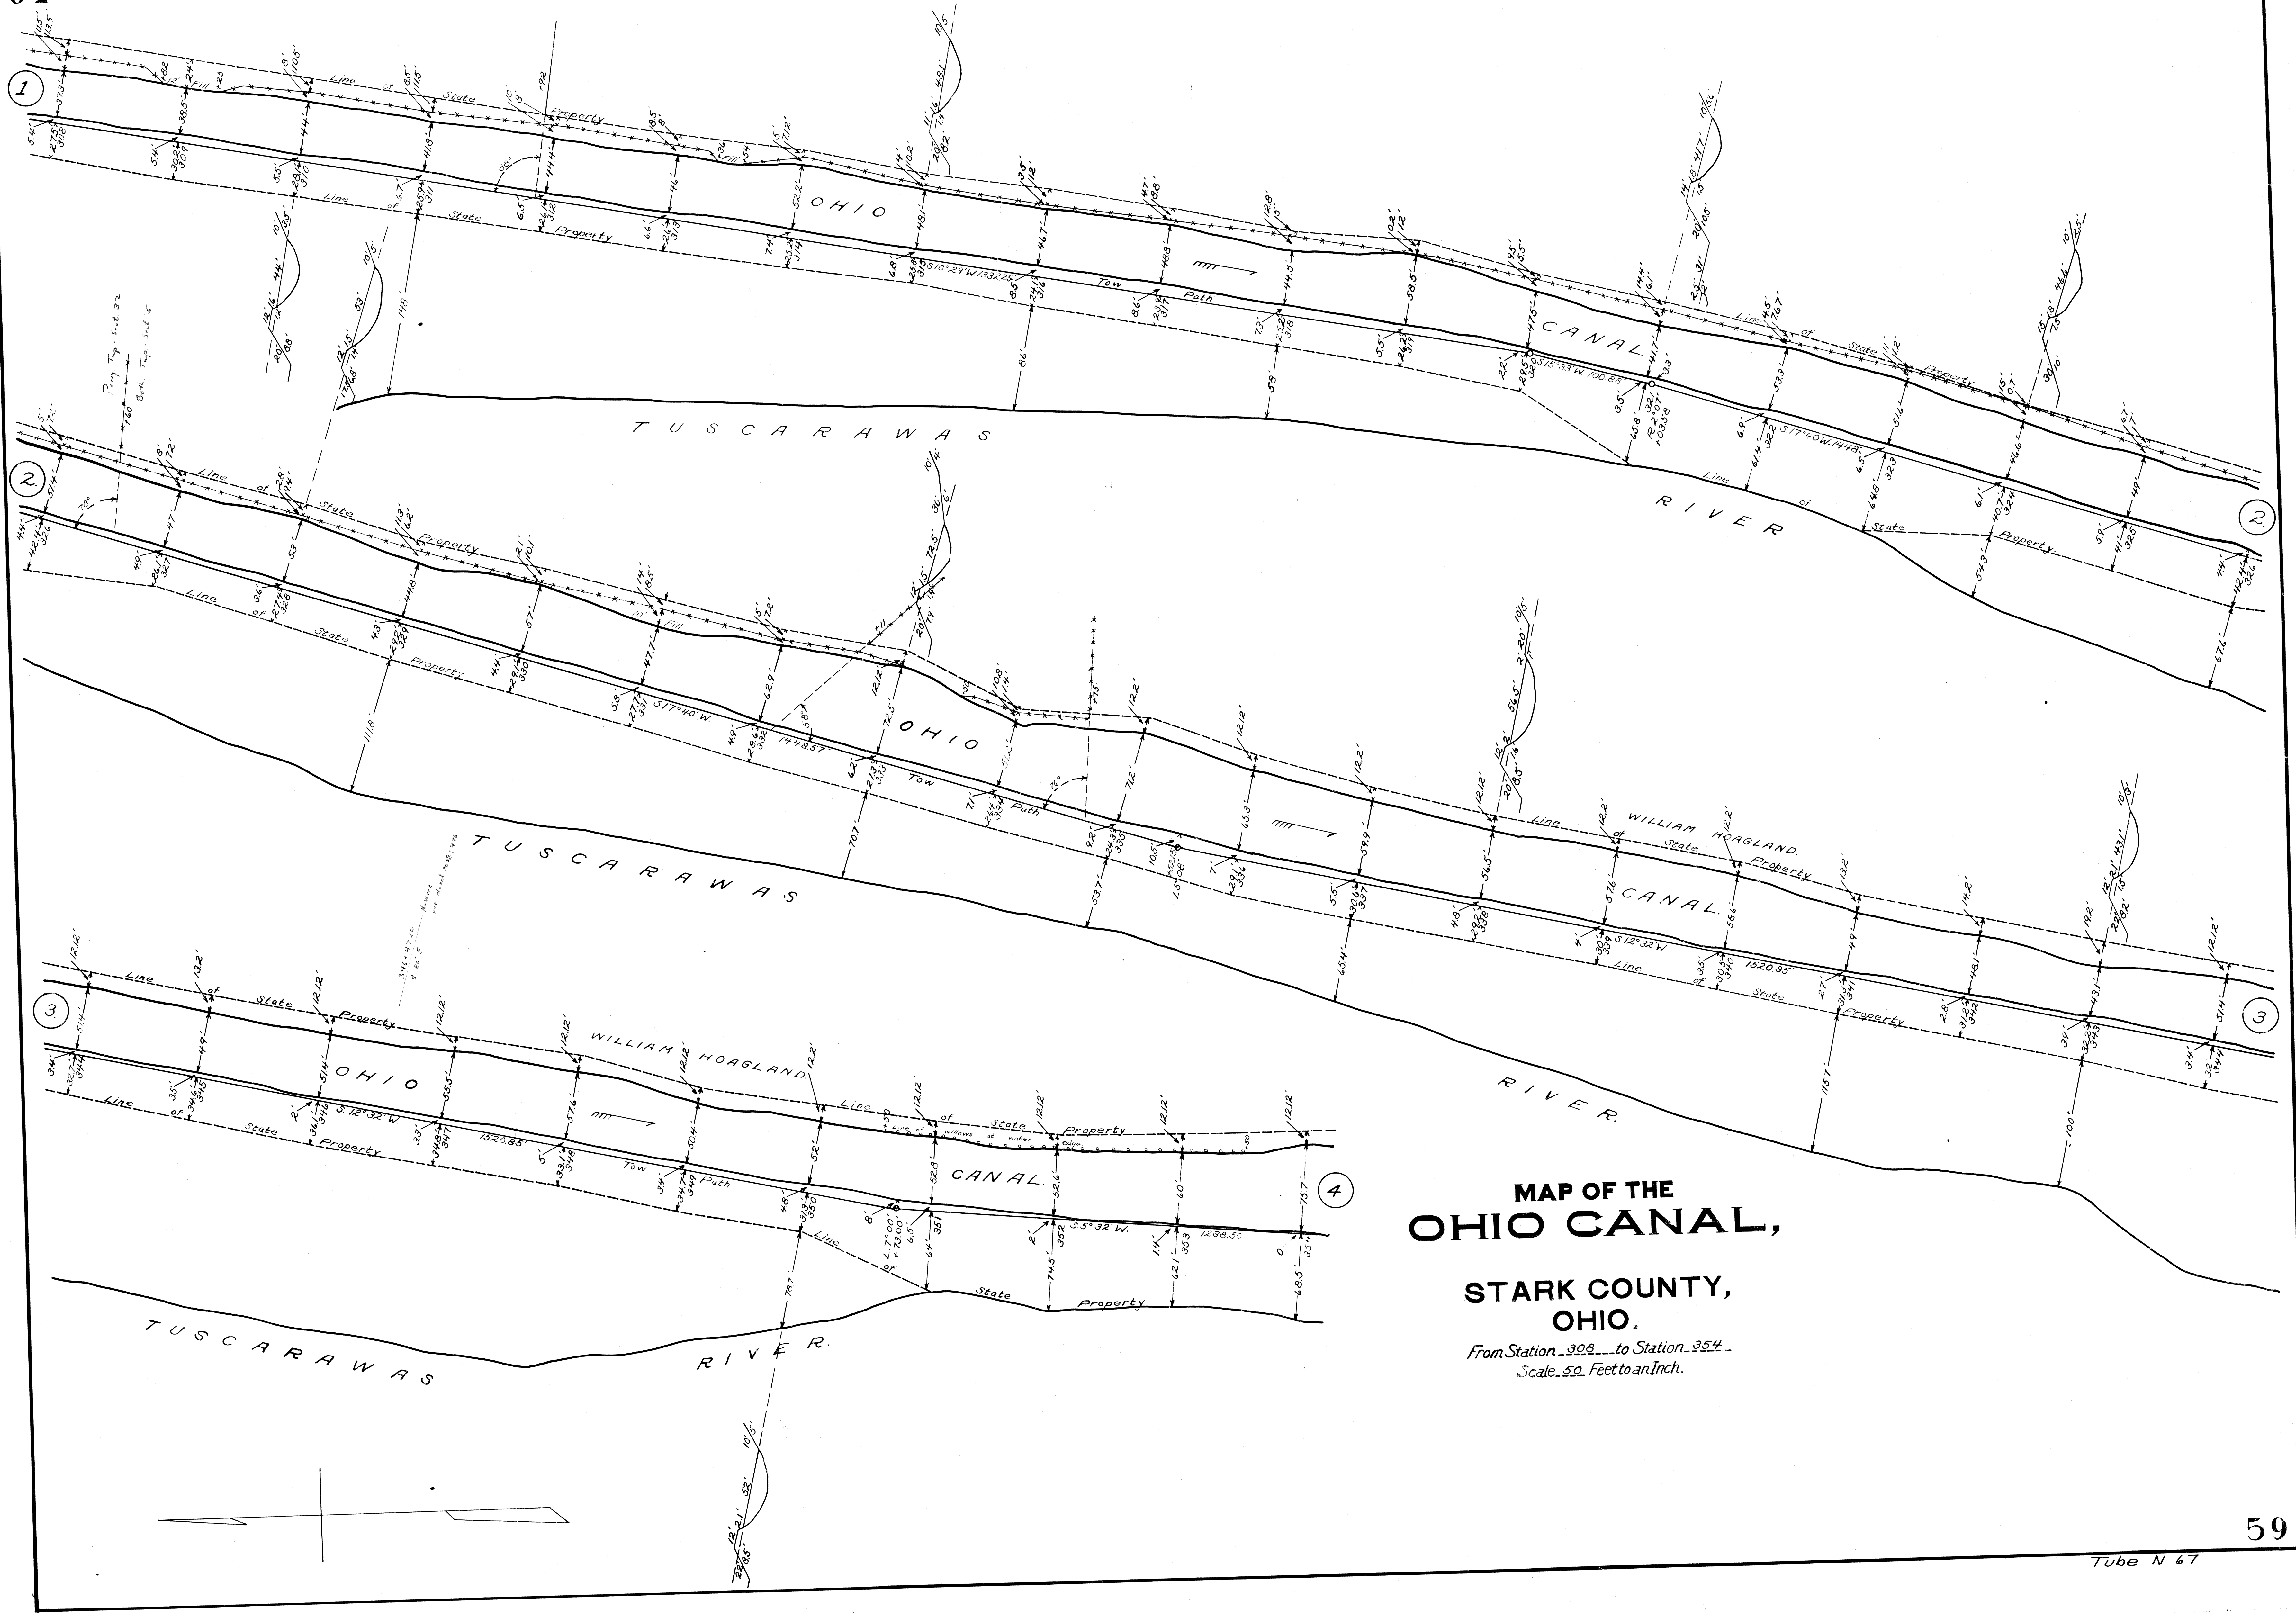

**MAP OF THE
OHIO CANAL,**

**STARK COUNTY,
OHIO.**


*From Station 309 to Station 354
Scale 32 Feet to an Inch.*







Part of Ohio & Erie Canal from Station 571 to Station 591 Traced by Nelson R. White, Jr. in 1916

Part of line Ohio Canal in State Co. from Sta 391 to Sta 716. Made by Henry Anno Sept 11, 1916

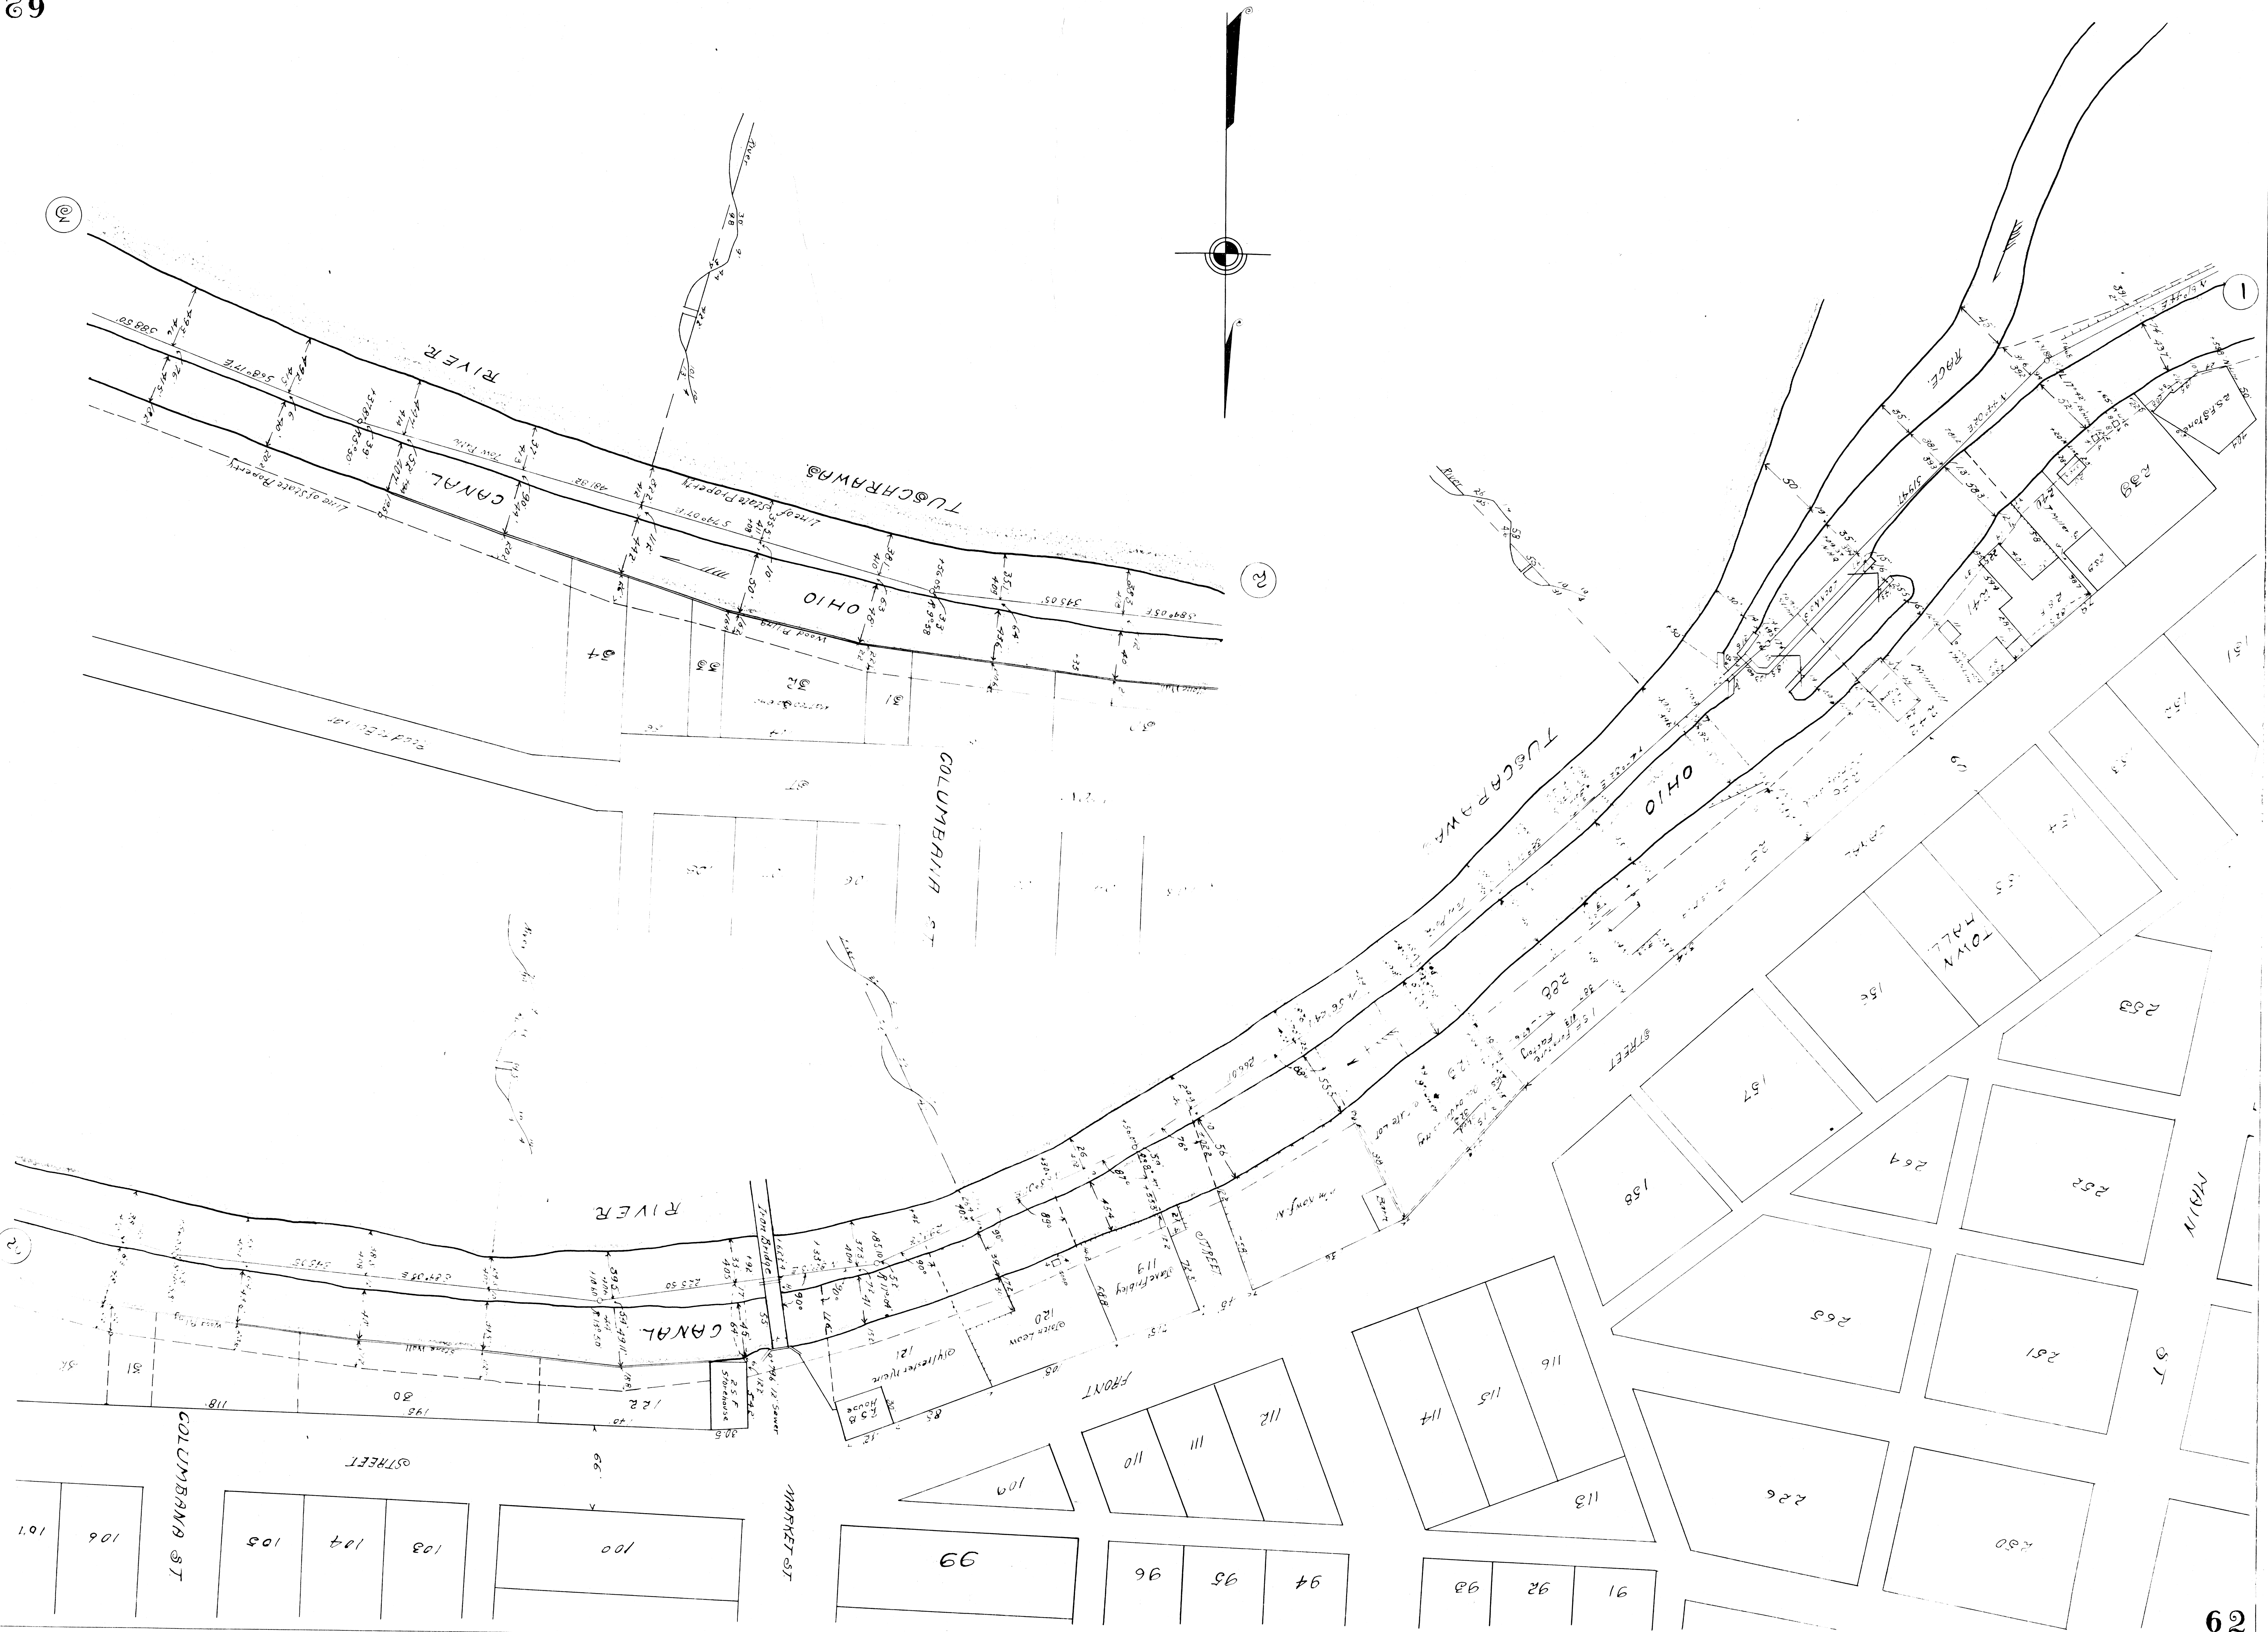

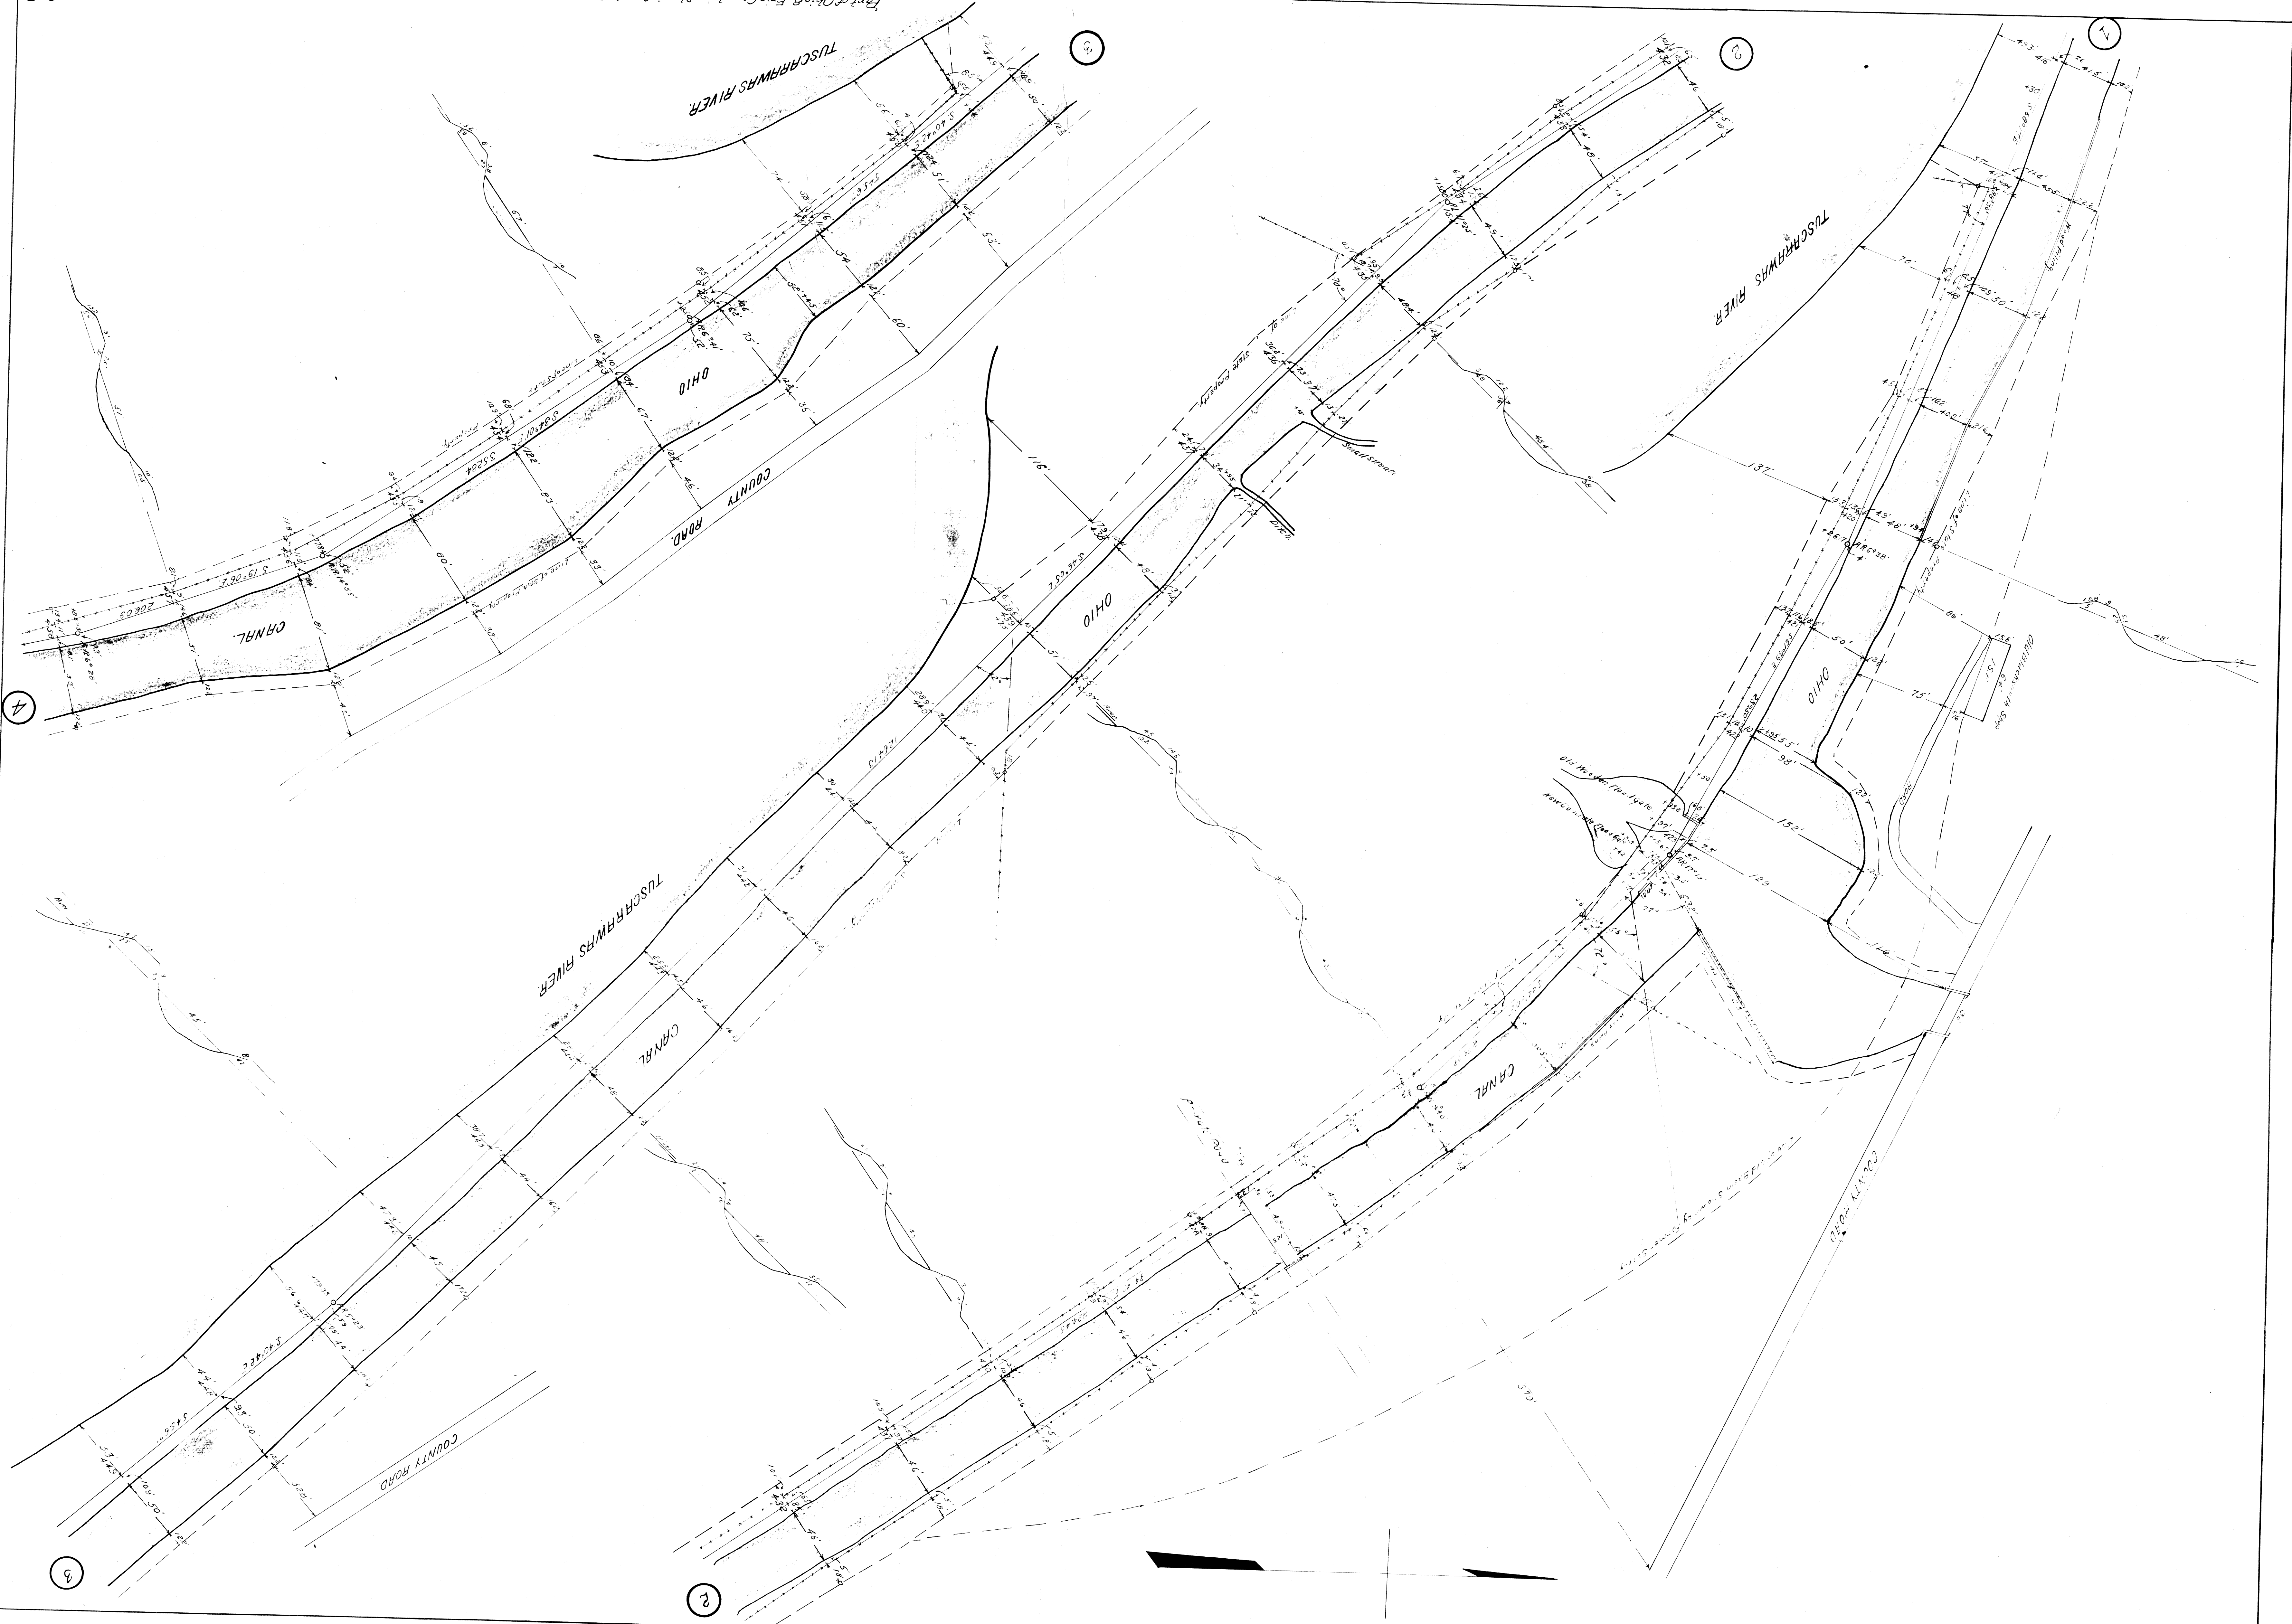

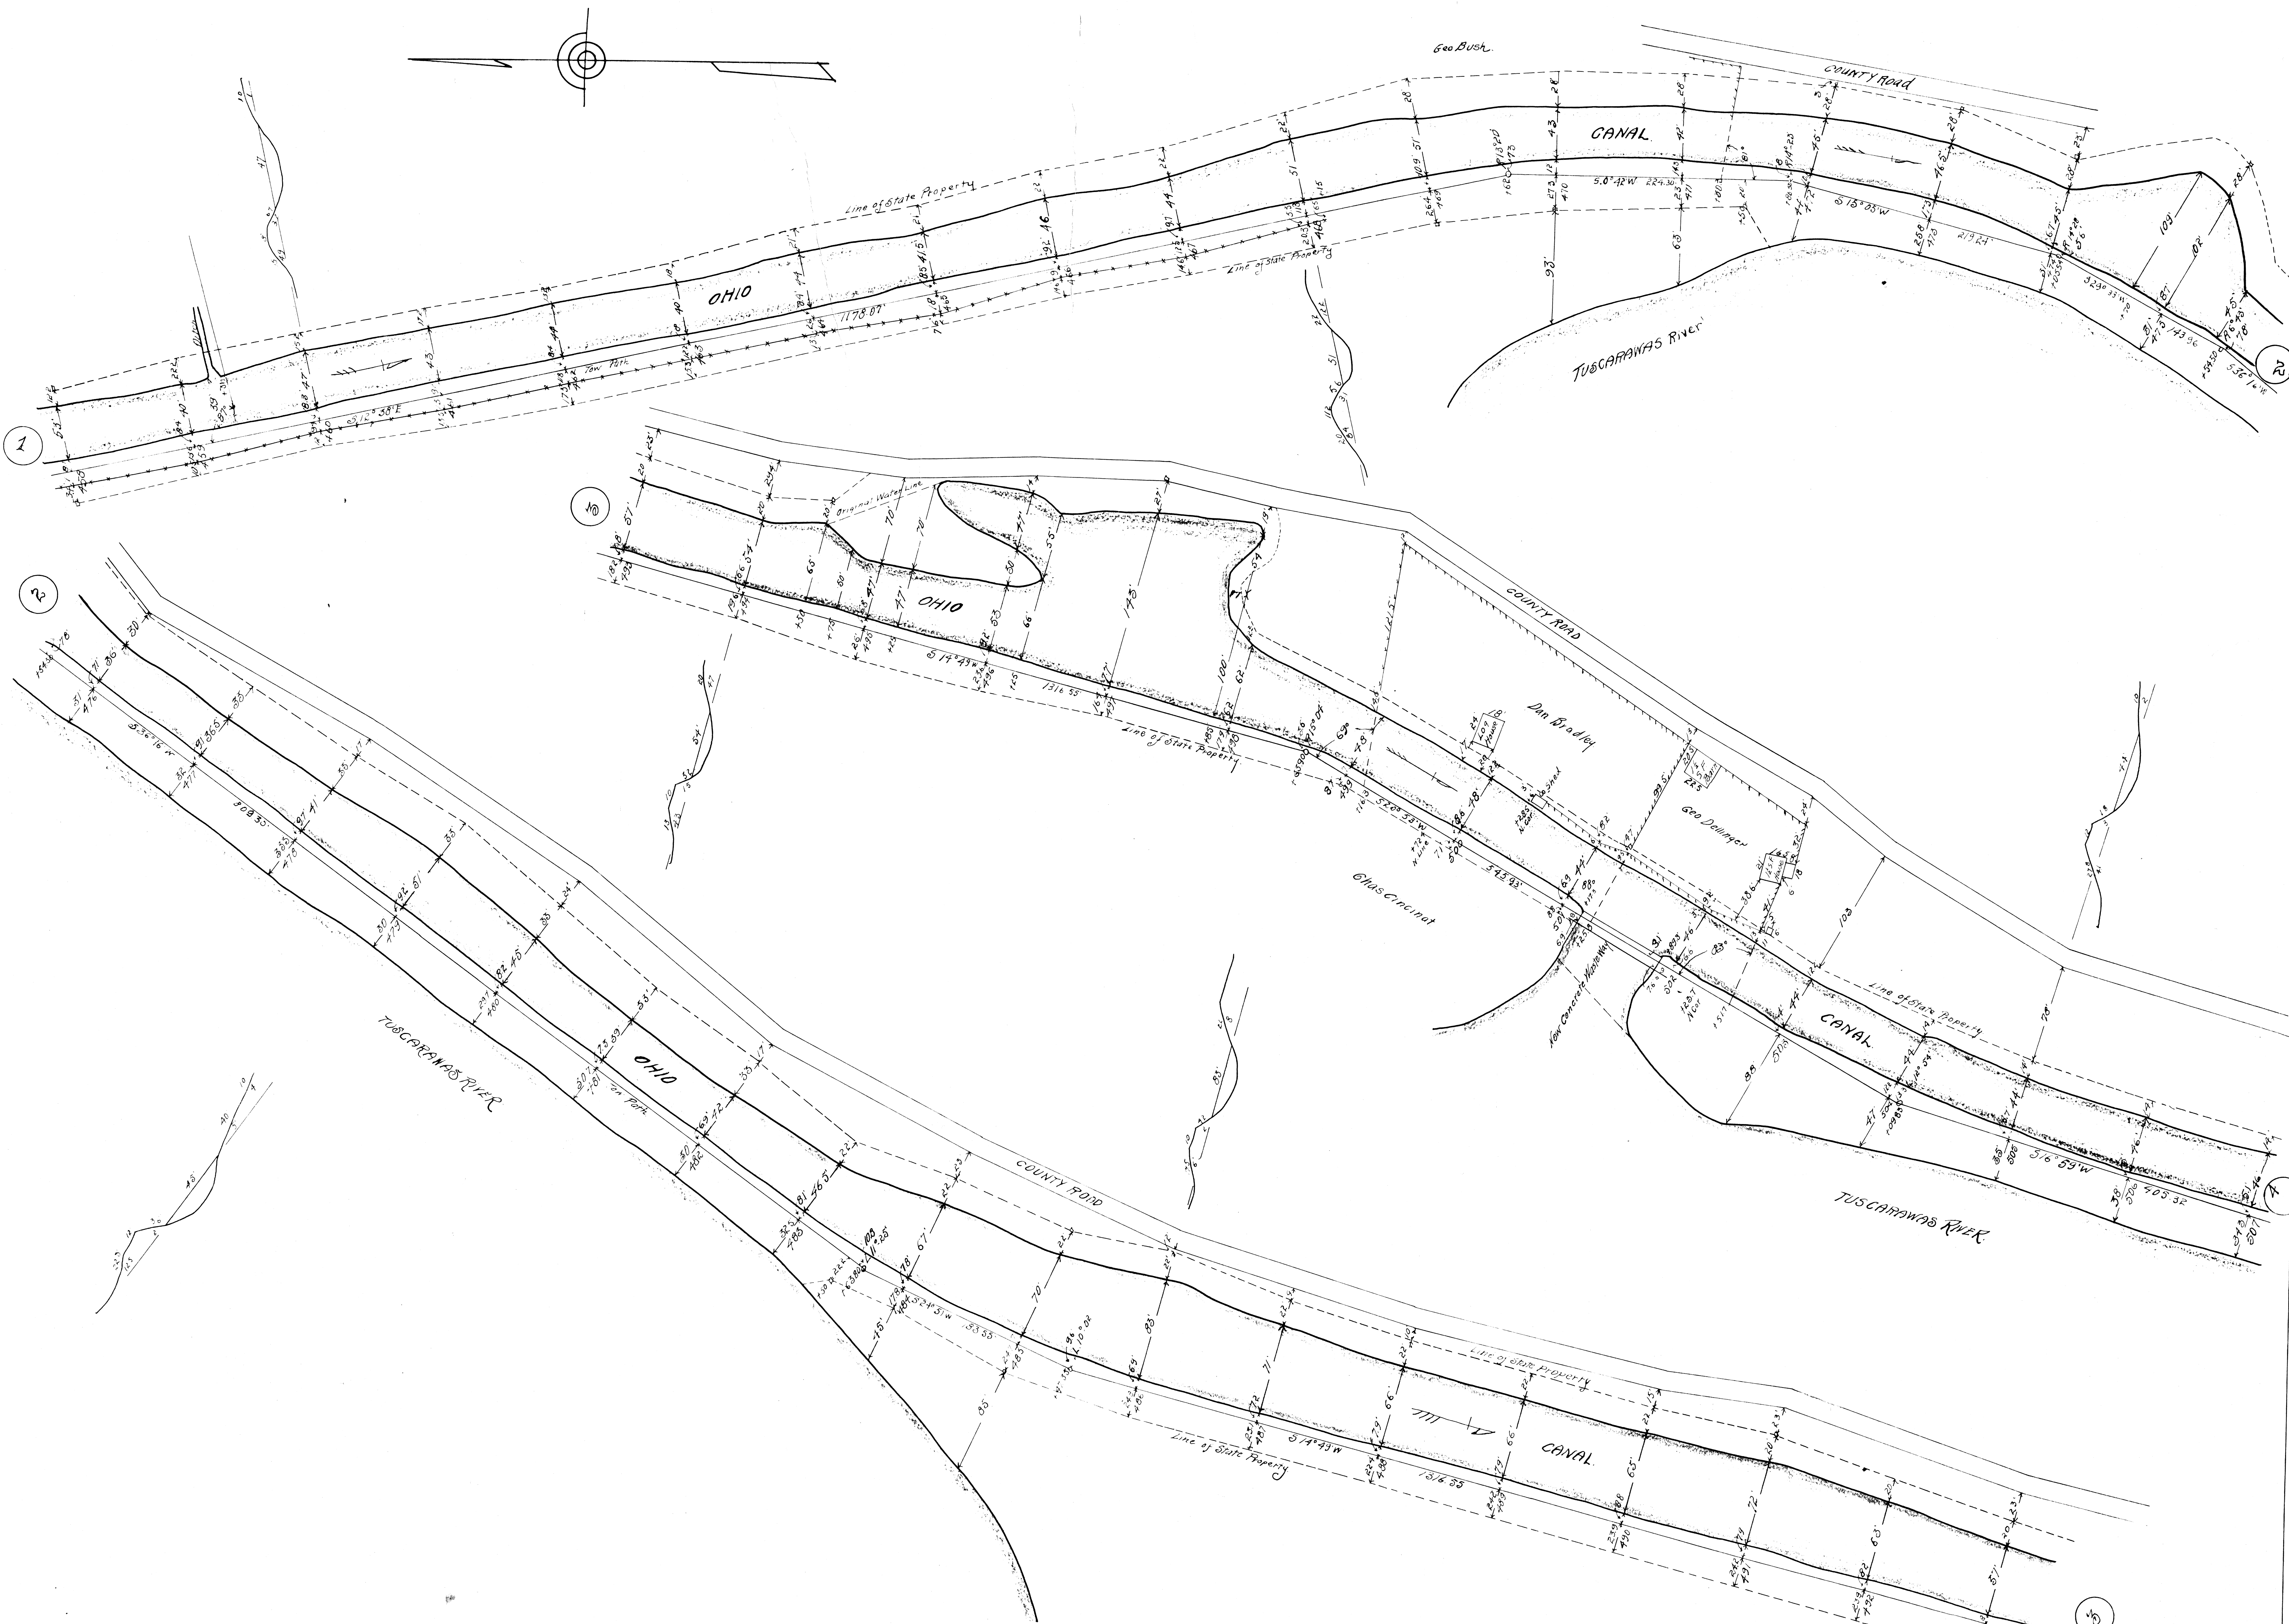



Part of the Ohio Canal in Stark Co from Sta 1500 to Sta 507 Traced by Henry C. Smith Sept. 1916



99 MAP OF THE OHIO CANAL,


STARK COUNTY, OHIO.

From Station 556 to Station 617
Scale 50 Feet to an Inch.

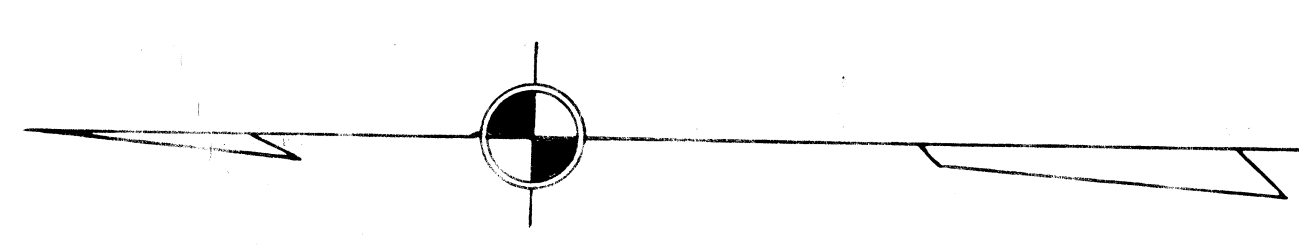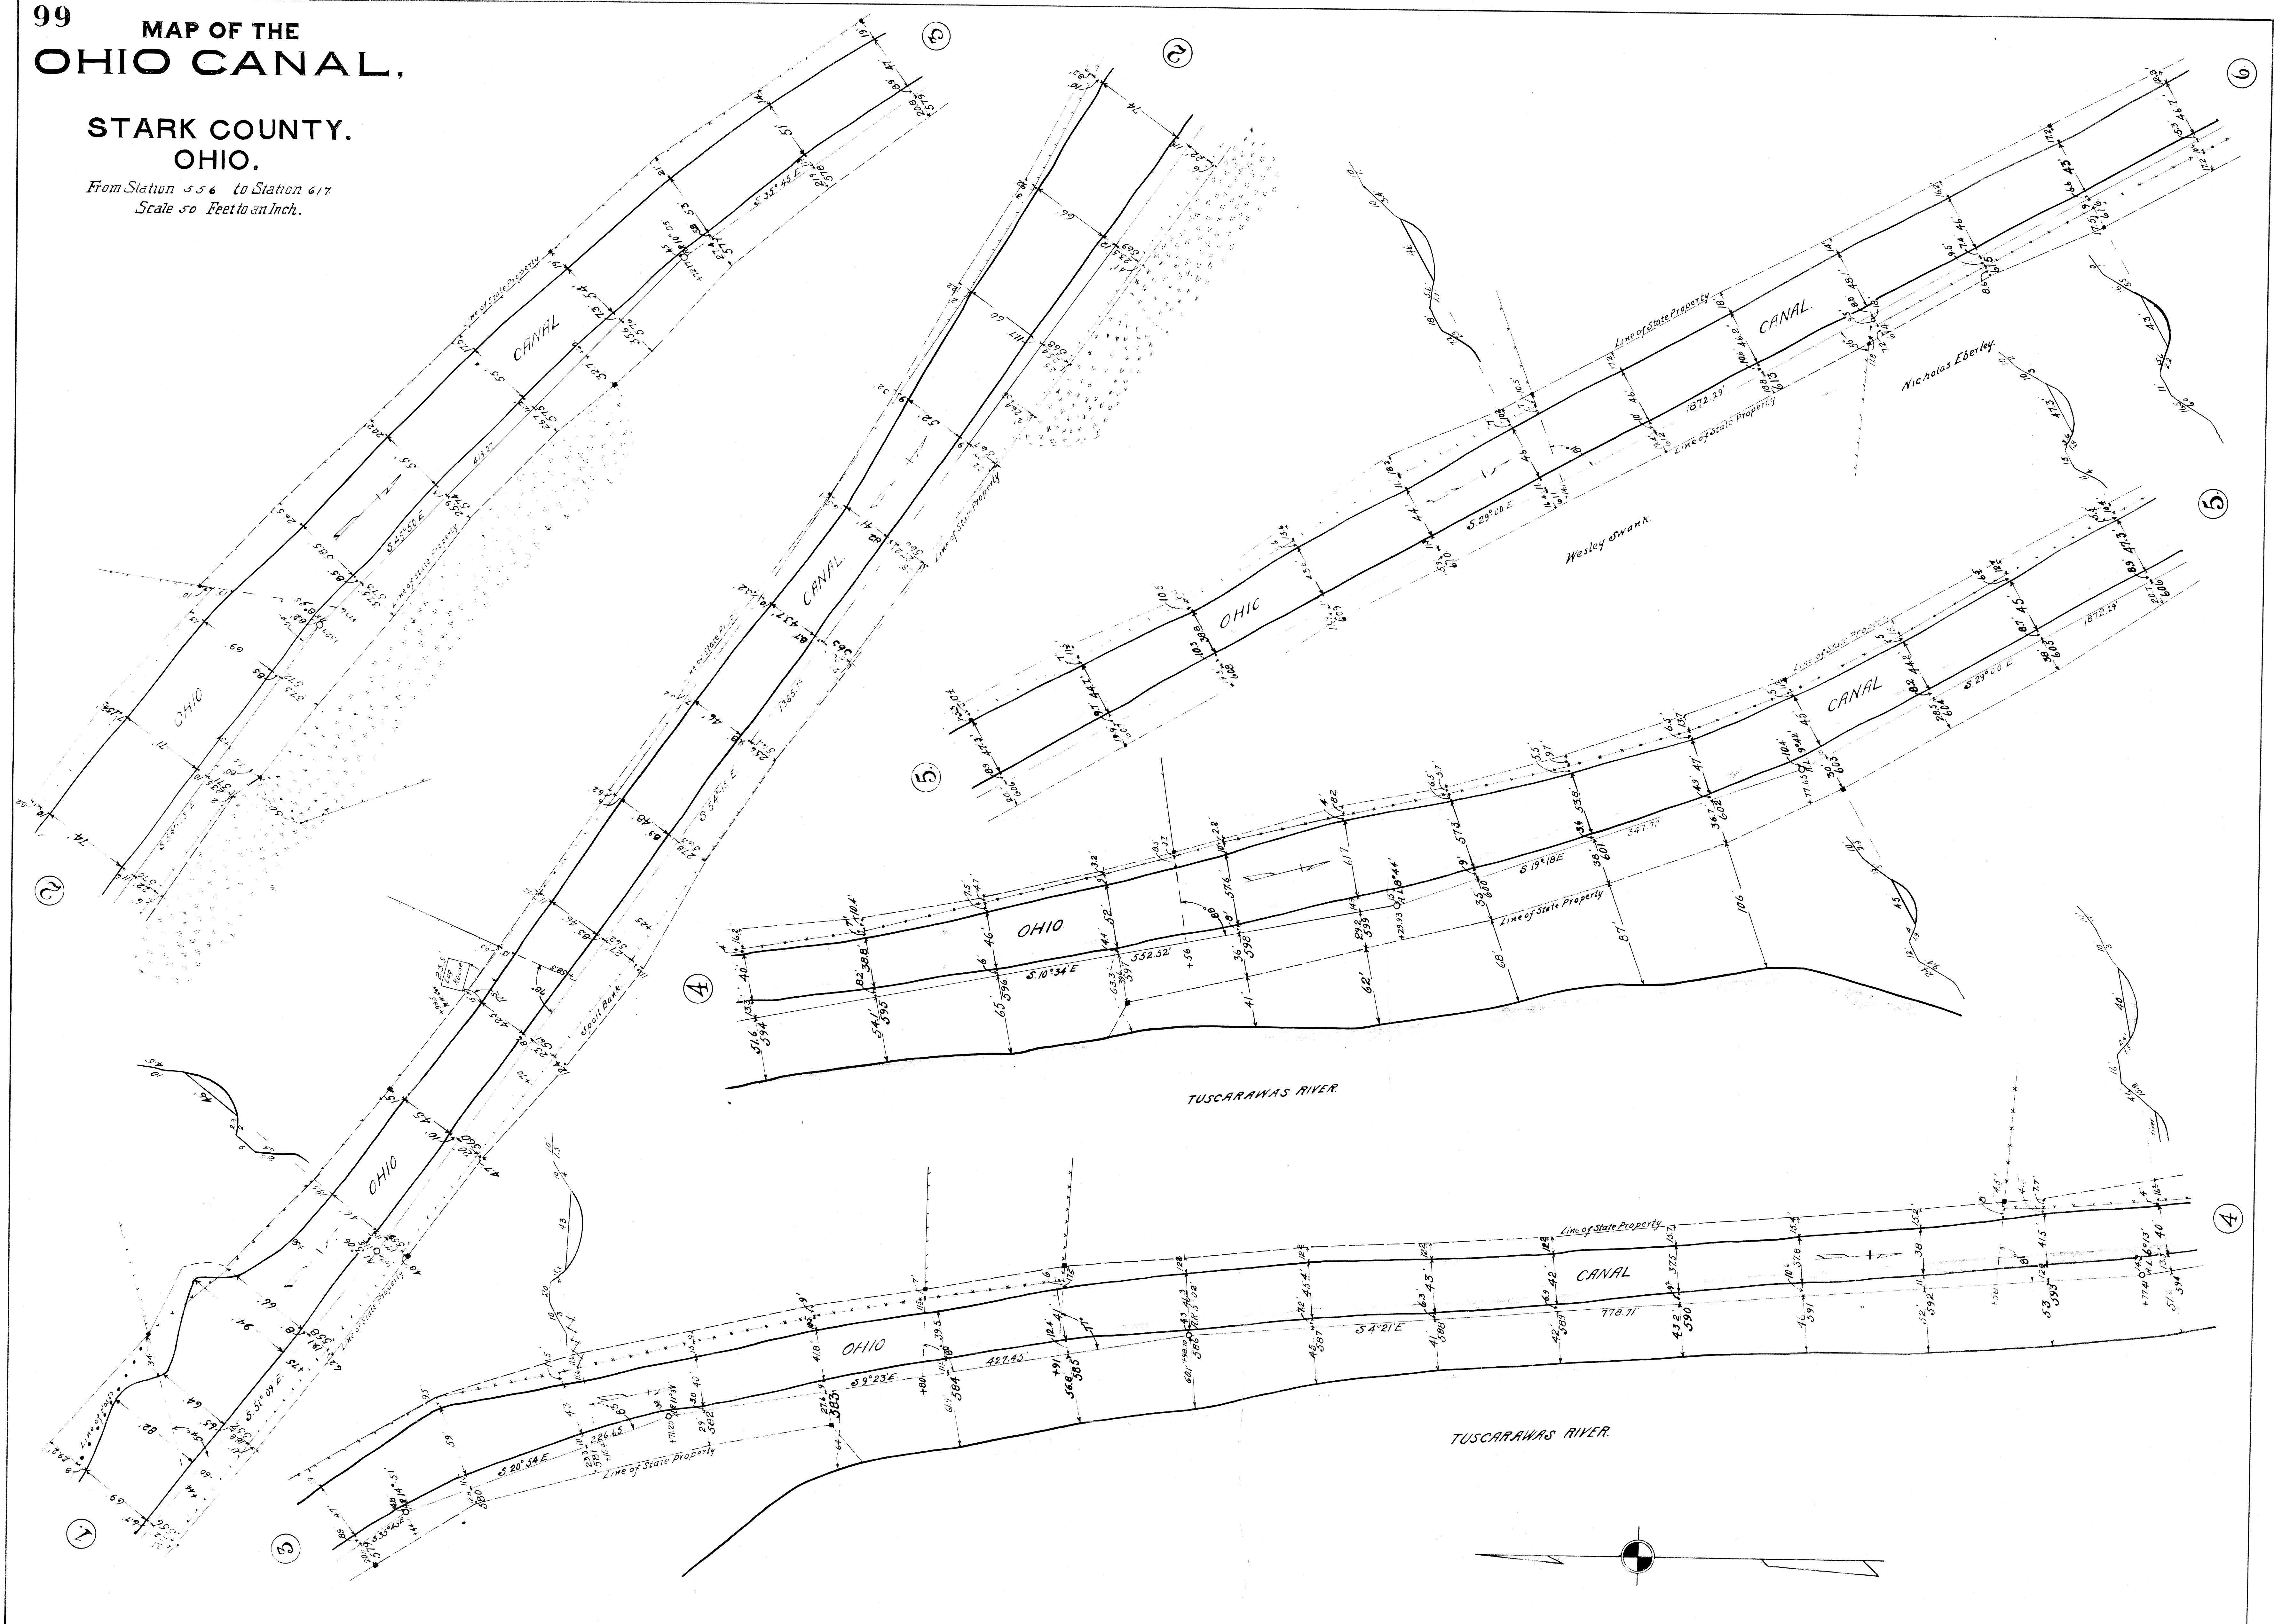



Part of the Ohio Canal in Stark Co. from Sta. 617 to Sta. 667. Traced by: - Chas. P. Pence

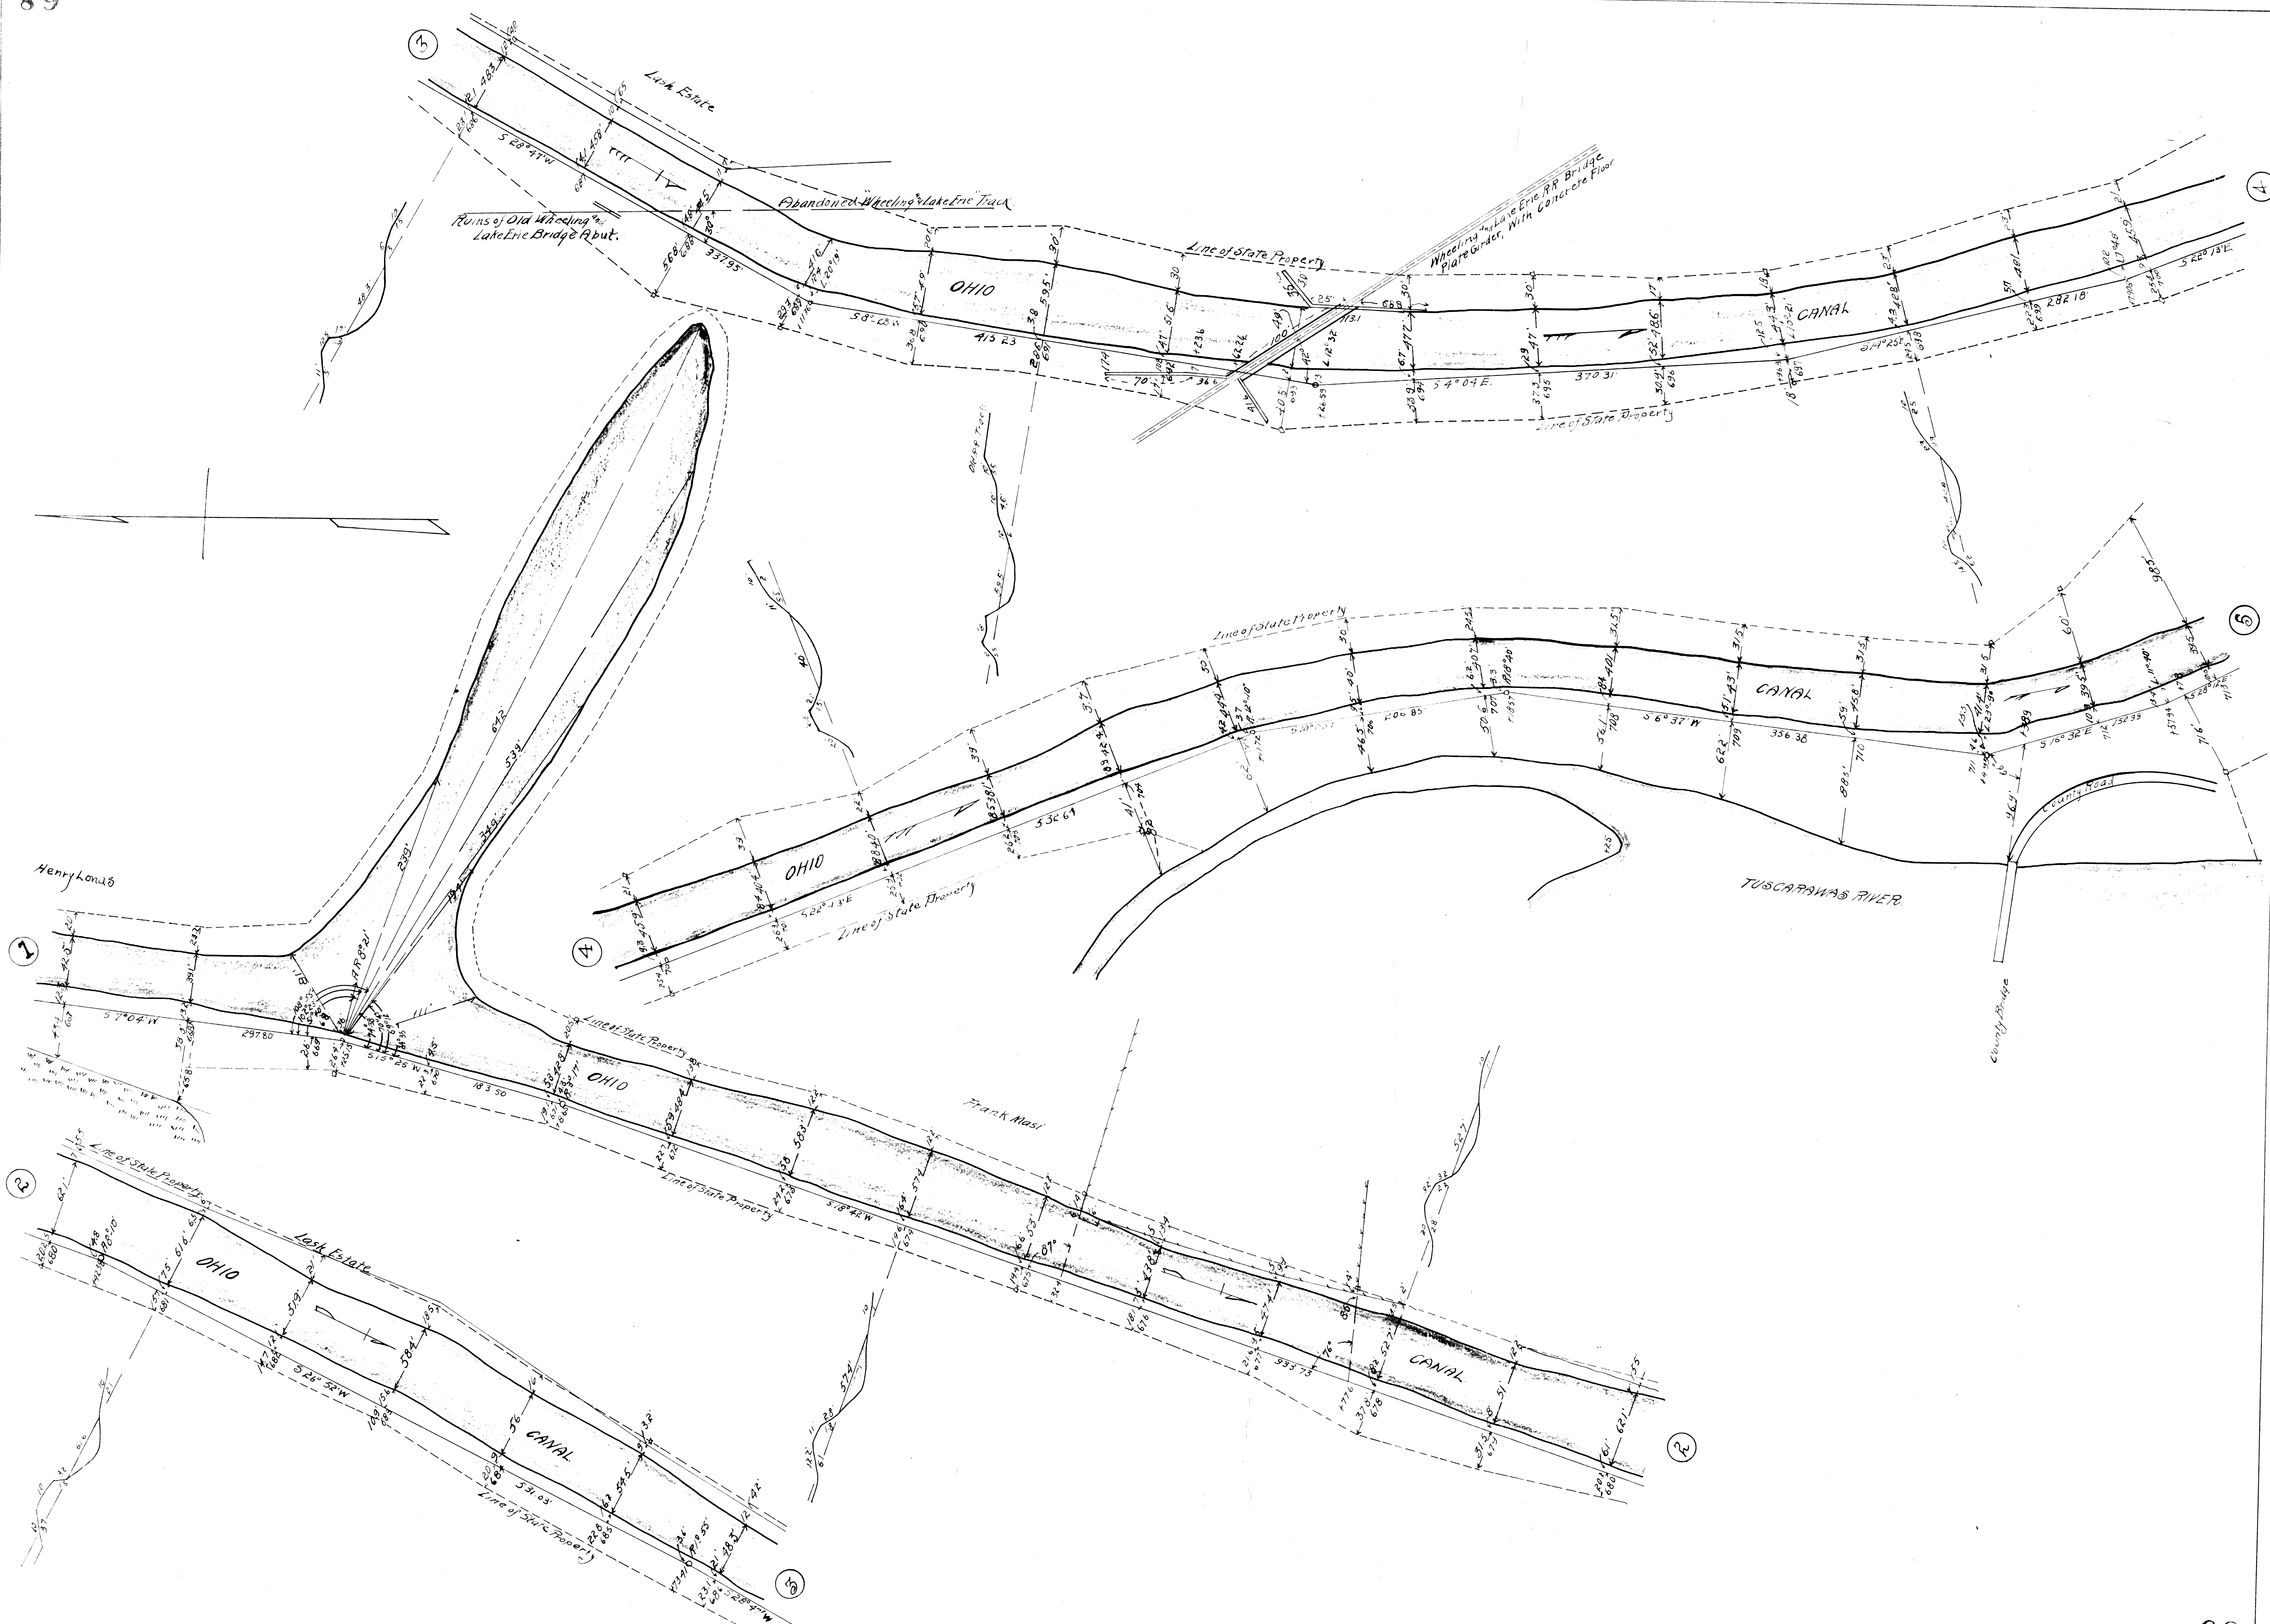

Part of the Ohio Canal in Stark Co. from Sta 607 to Sta 713. Traced by H. D. Unno Sept. 1906.

