


SUBDIVISION
-OF-
PARTS OUT LOT 84.

Scale 100' = 1" Surveyed May 8-1899

Massillon O. D.C. Barton, C.E.

20.44 Acres

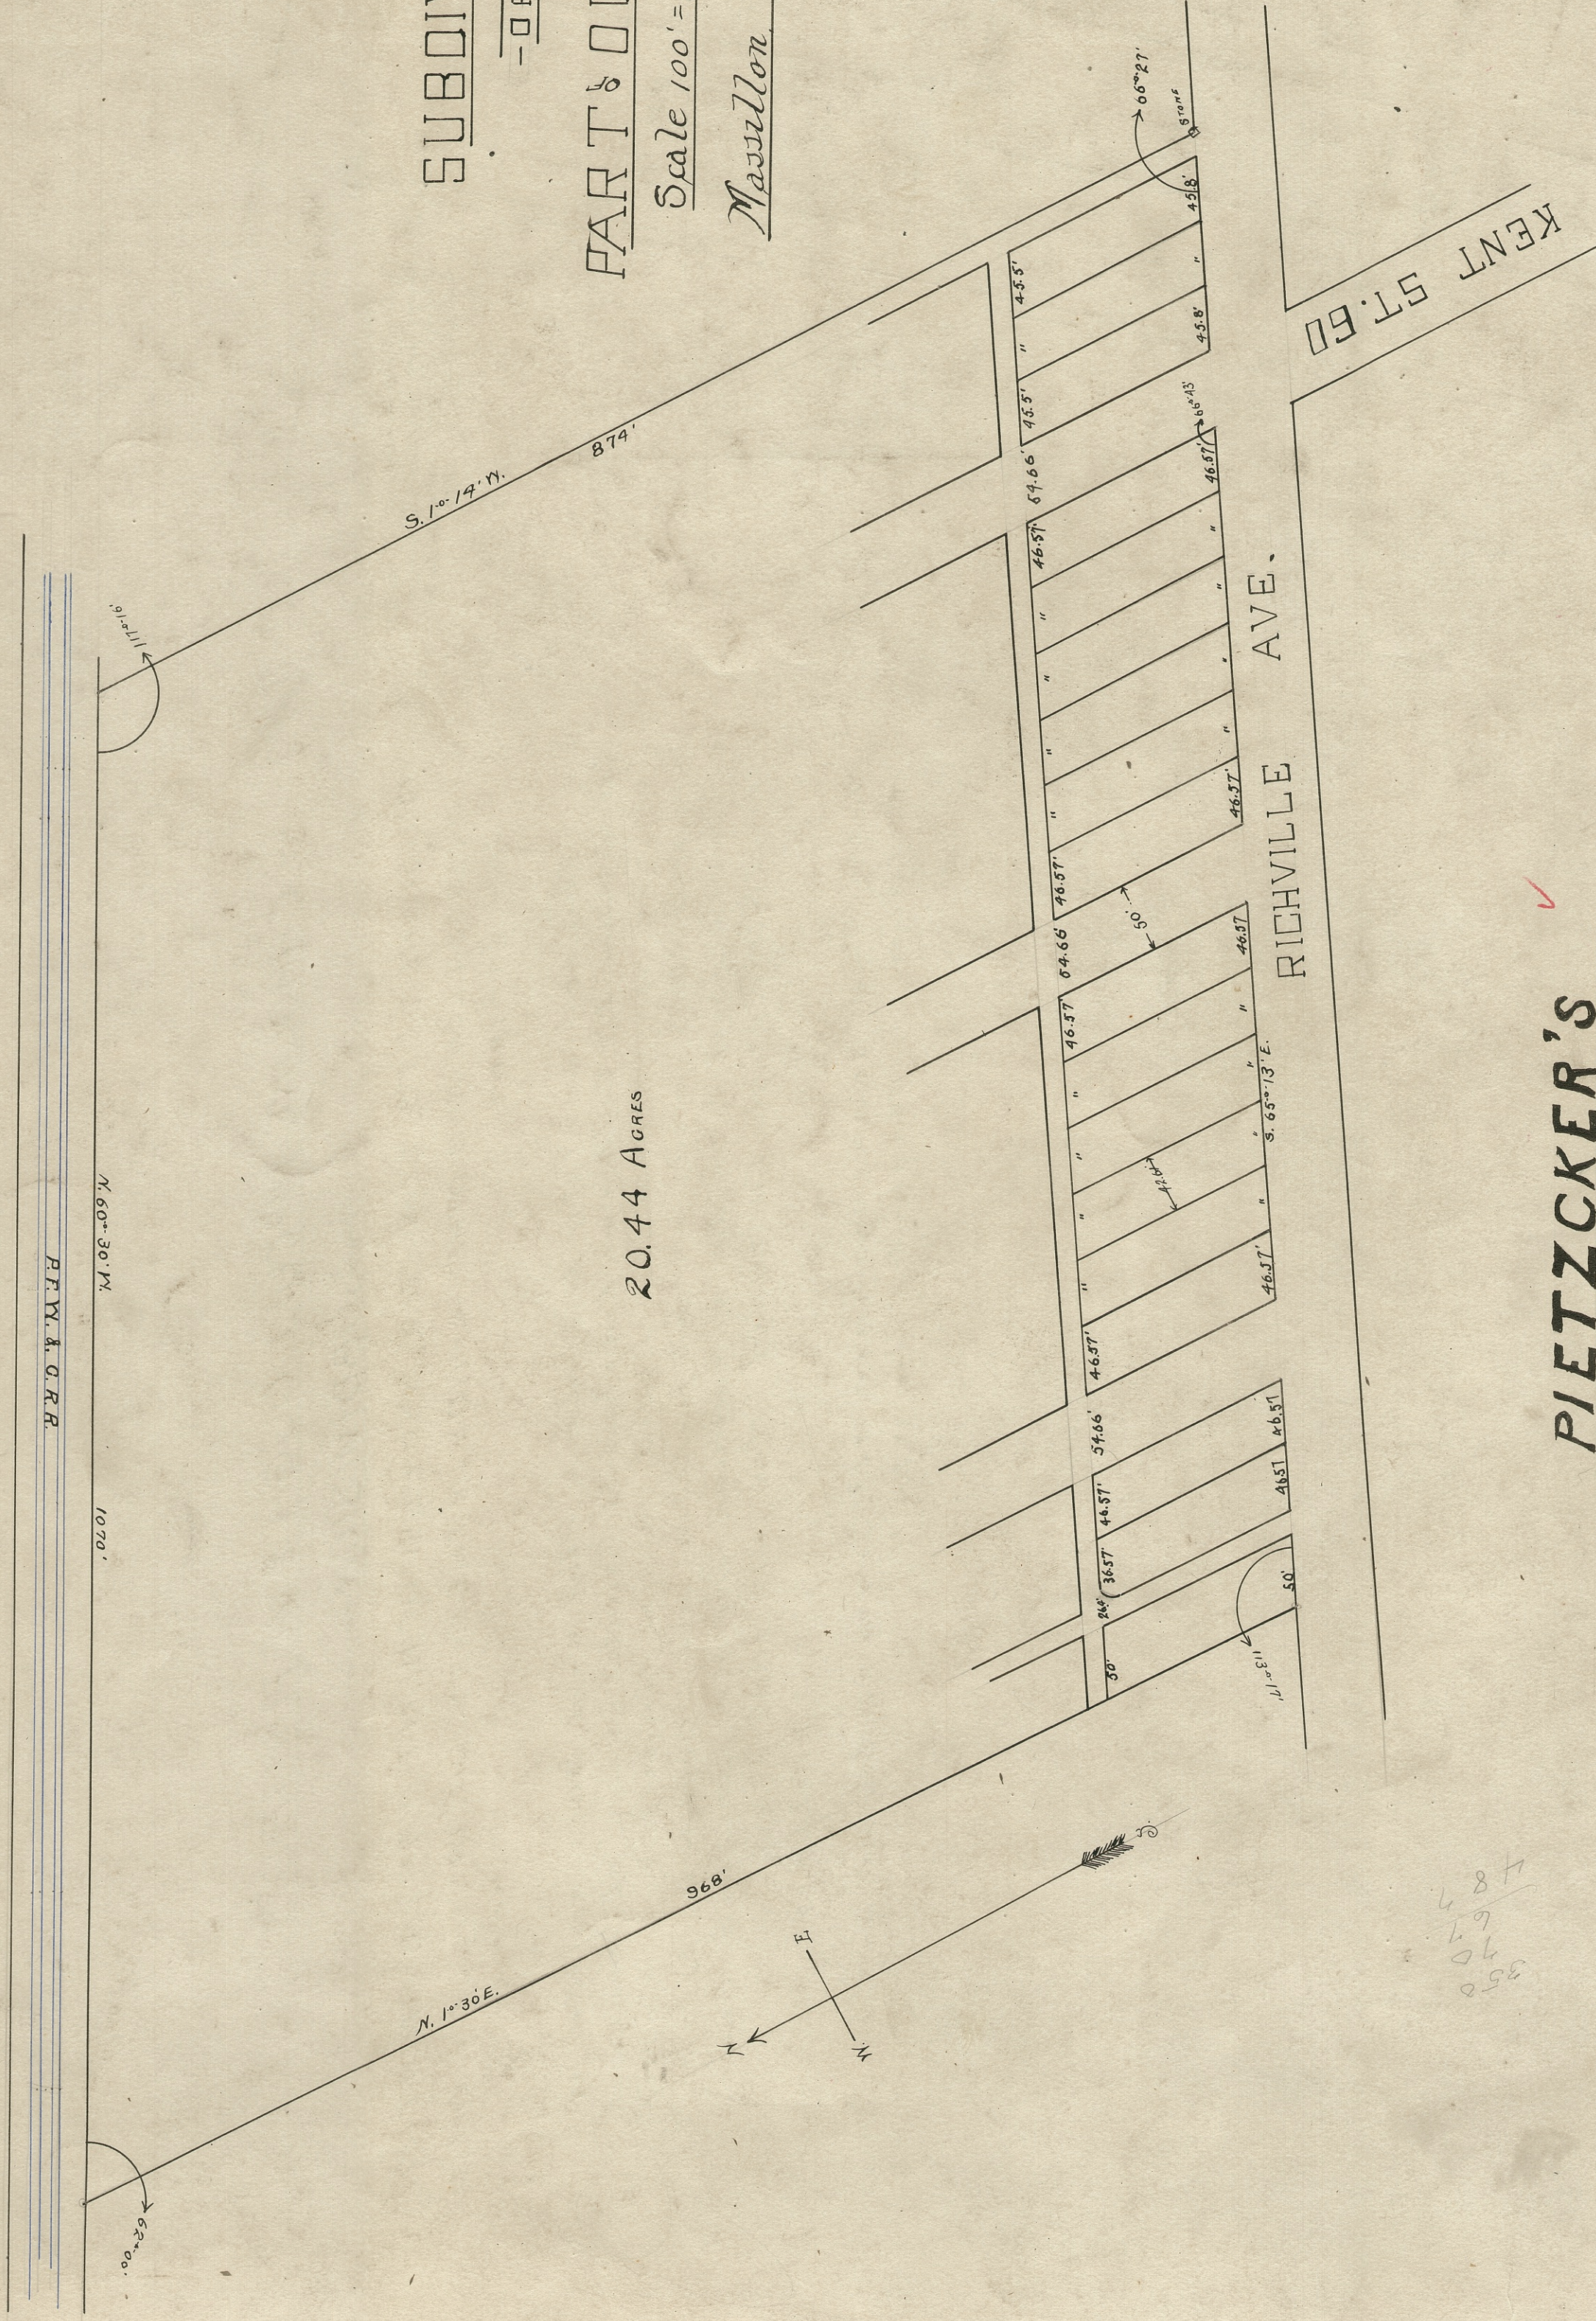

PIETZCKER'S


SUBDIVISION OF PART OF O. L. 159

3rd YARD

MASSILLON, OHIO.

I hereby certify the following plat to be correct as surveyed by me for D. C. PIETZCKER, M. D. 28. 1899

D. C. Barton, C.E.

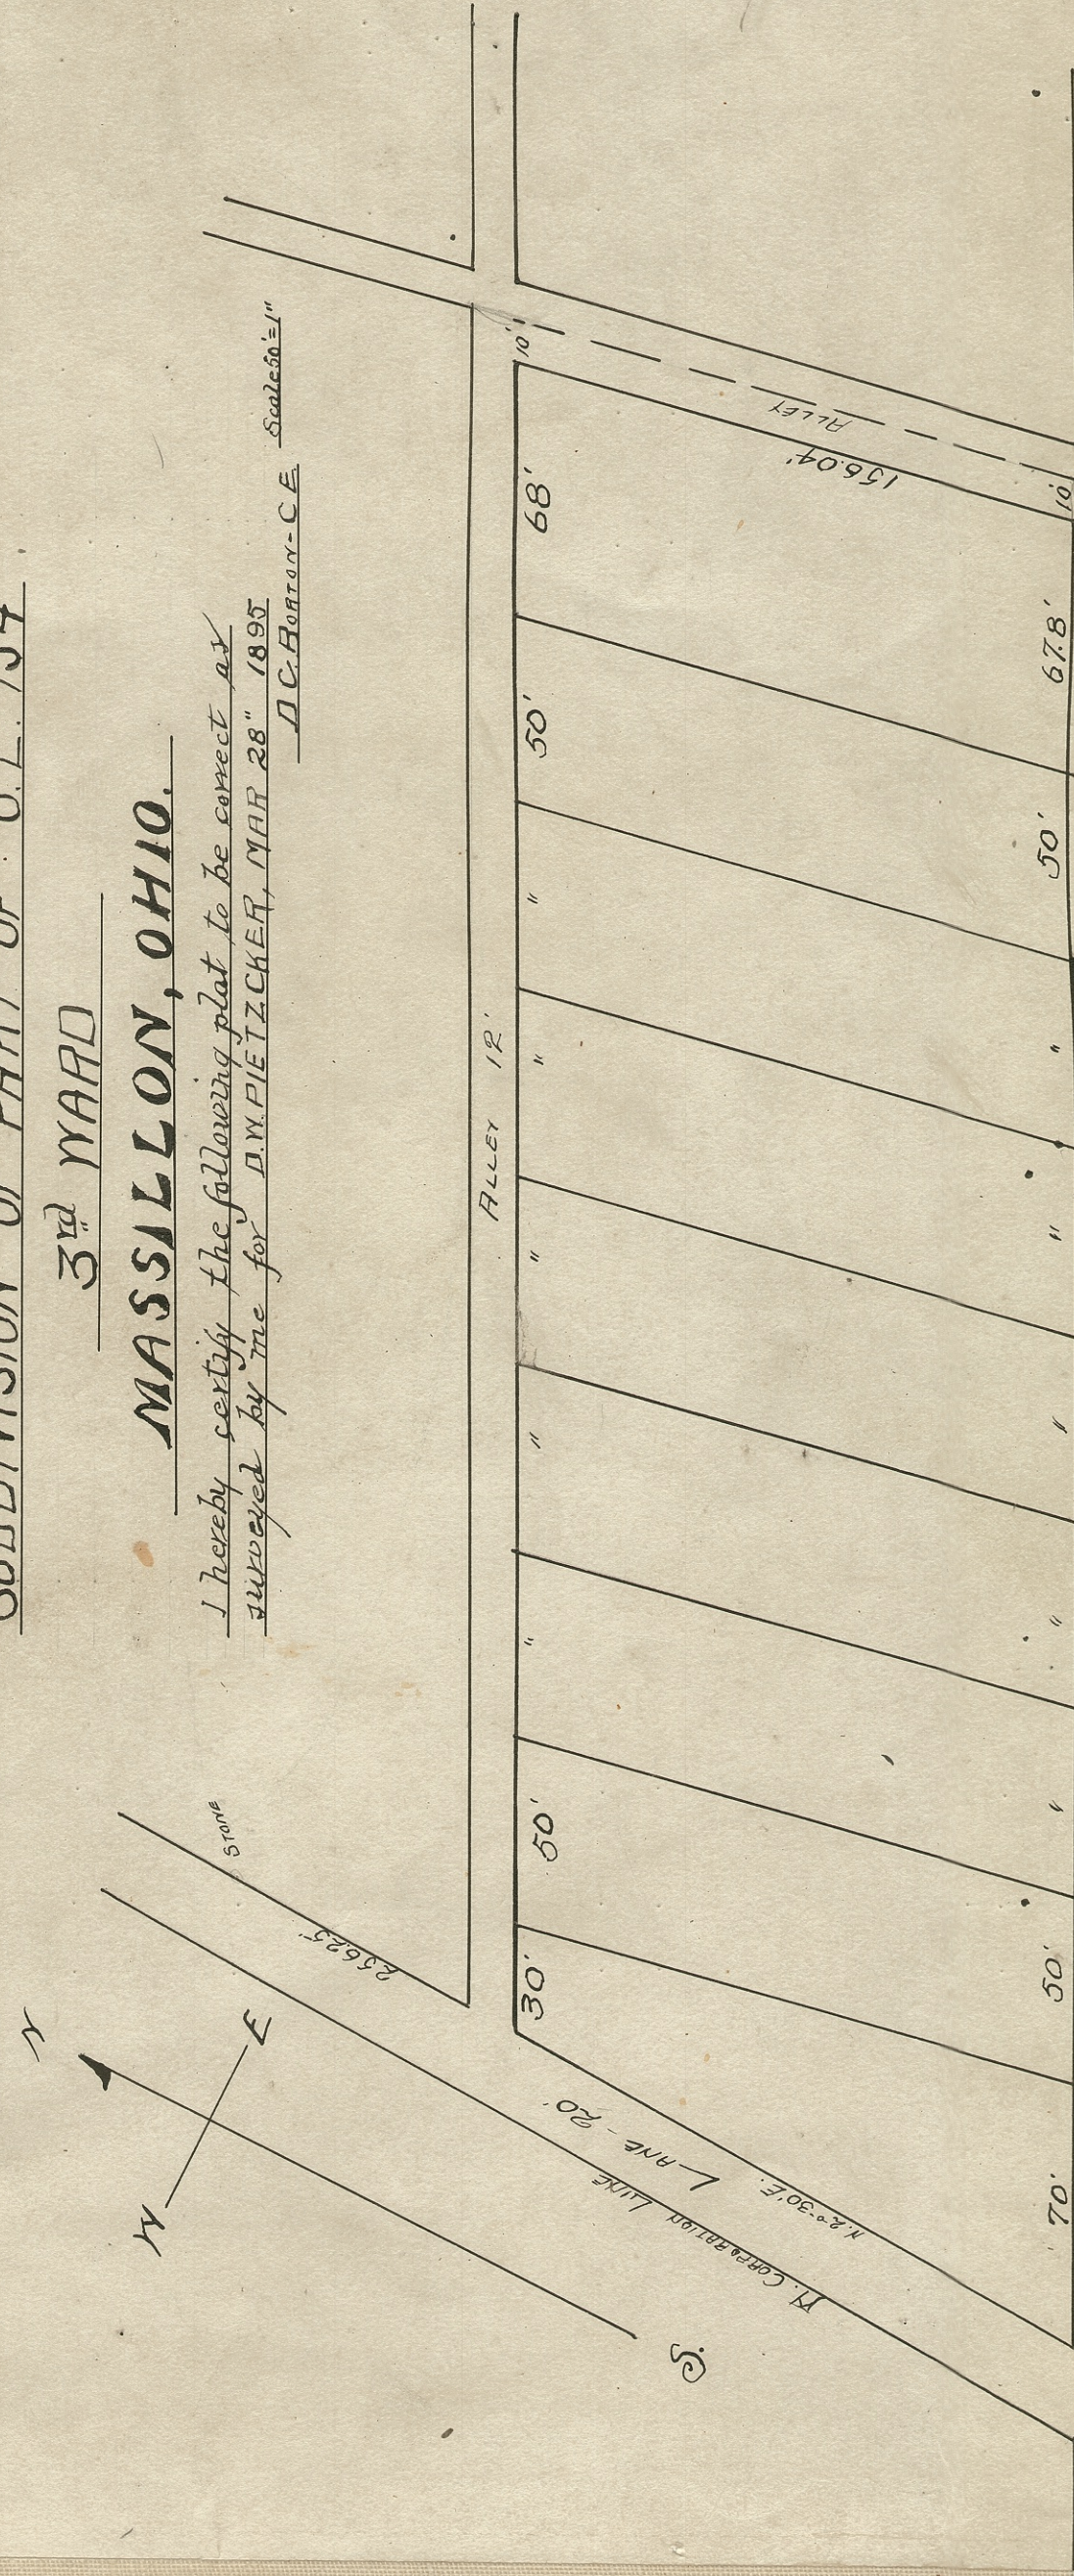

KACHLERS SUBDIVISION OF LOTS 342 343 344


KENT JARVIS ADDITION

MASSILLON OHIO

I hereby certify the above to be a true plat of Edward Kachlers subdivison as surveyed by me May 8 1899

D. C. Barton

NOTE - NEVER RECEIVED BY CITY
MASSILLON OHIO 10-1895

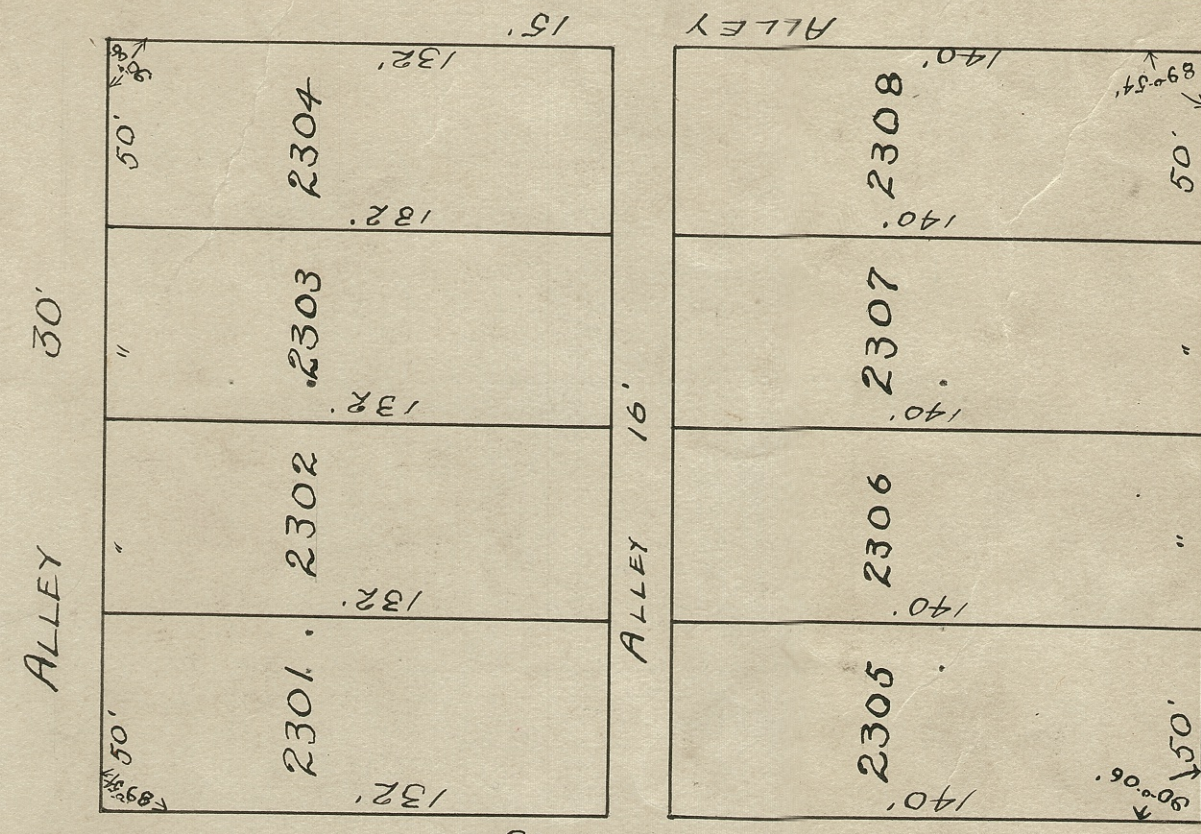

WELLMAN ST.