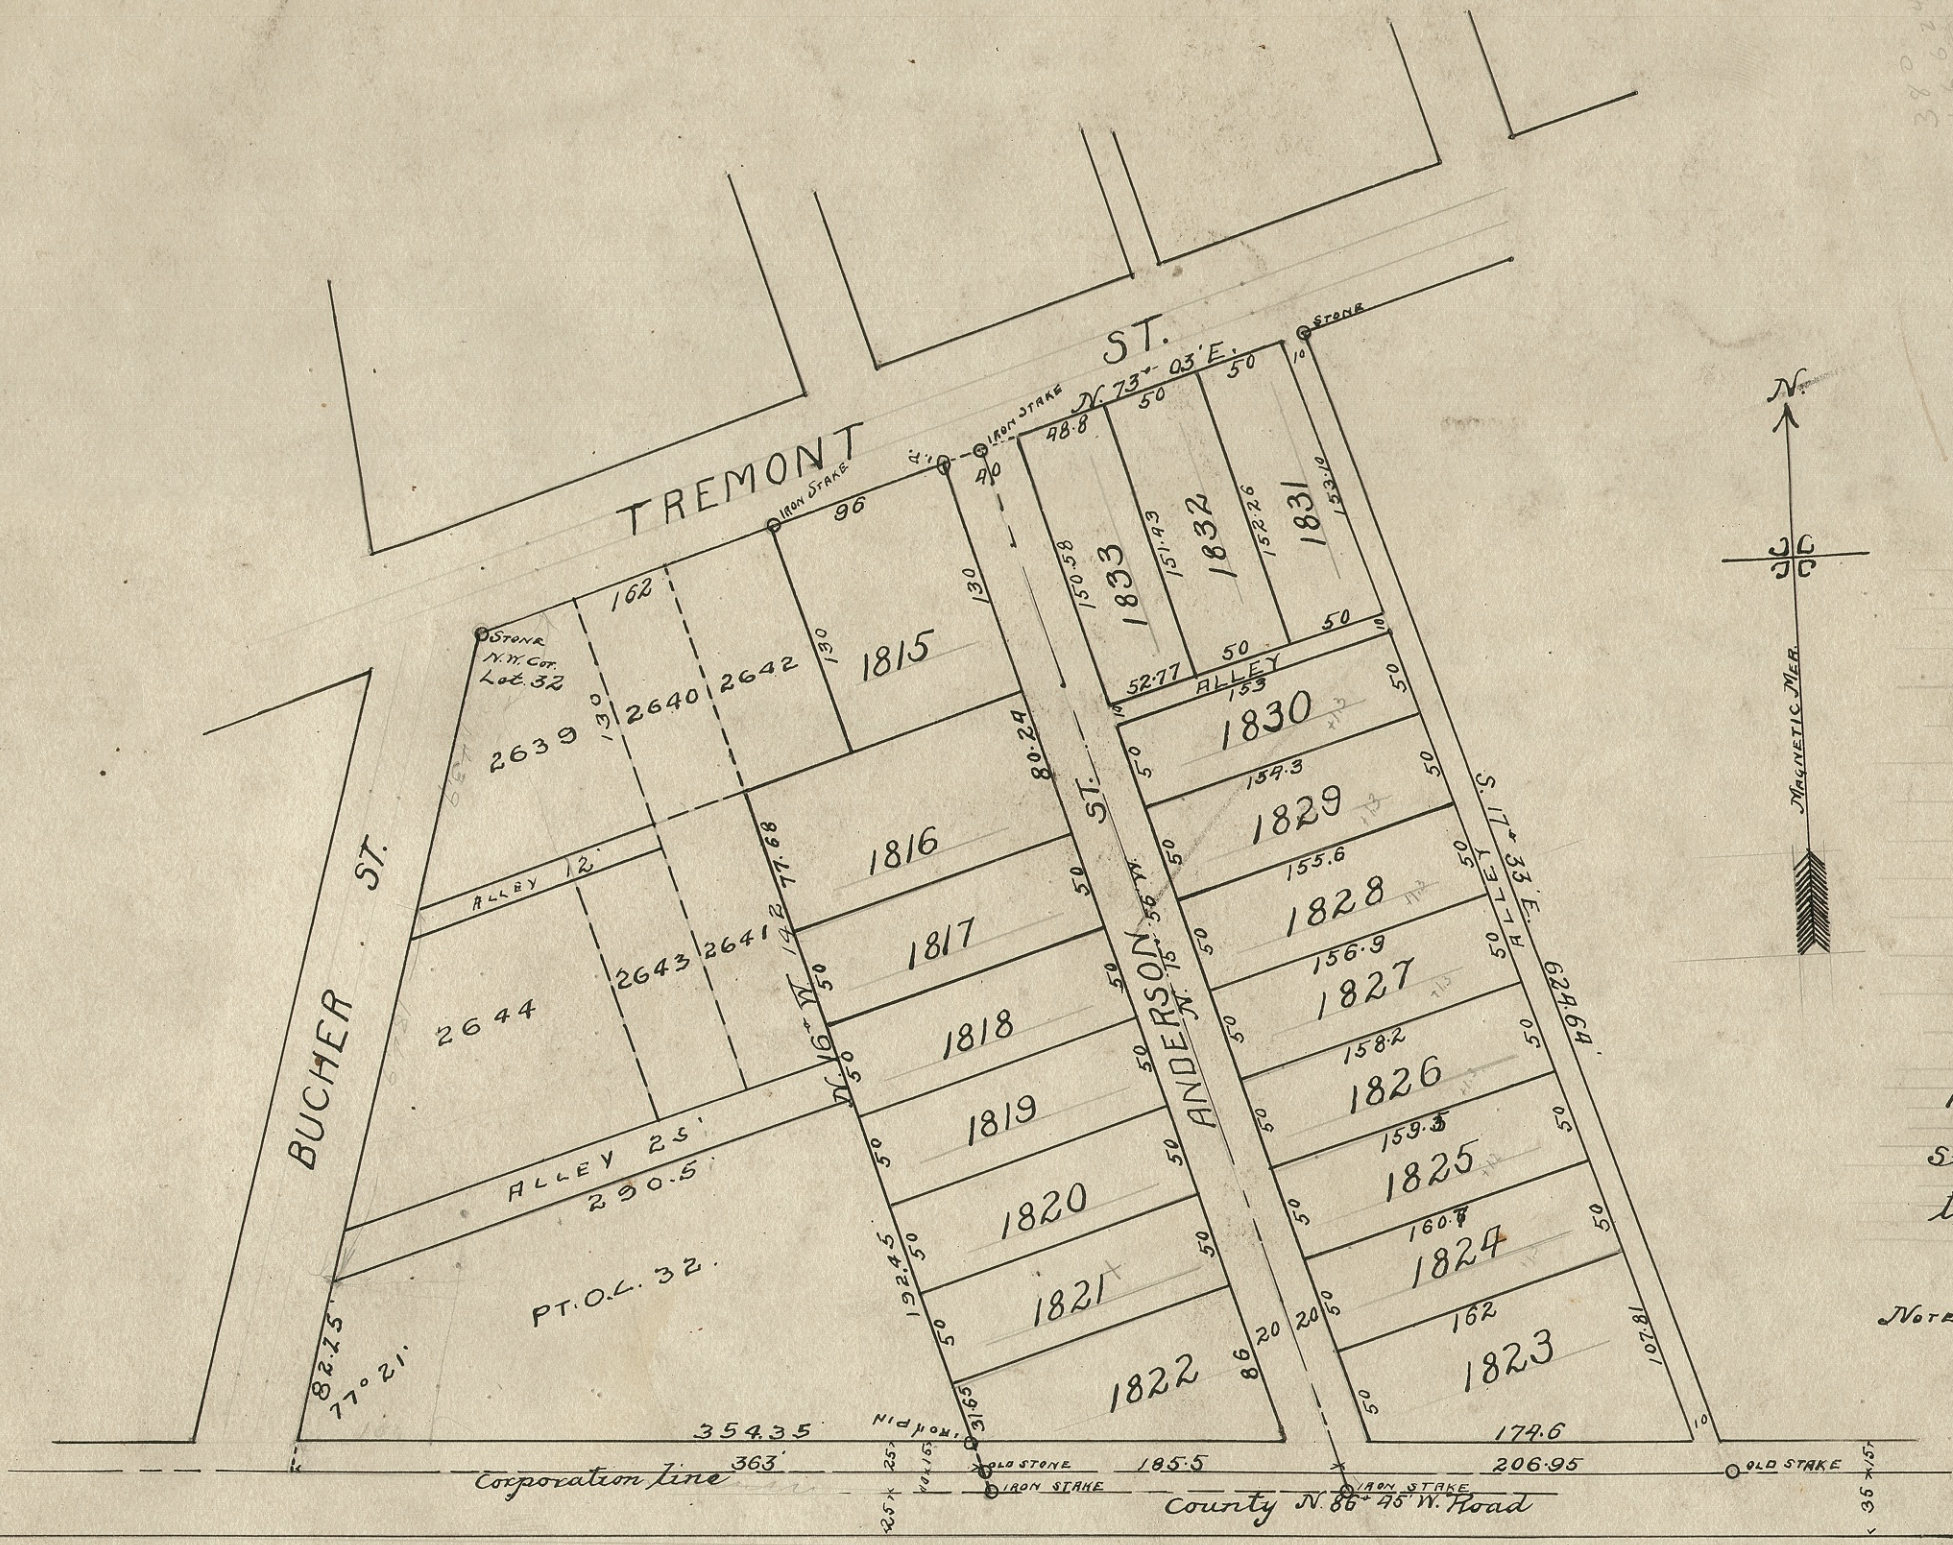


PLAT OF ANDERSON & STEPHENS

SUB DIVISION OF PART OF

LOT 32

IN WETMORE, BINNEY AND FAY'S AMICABLE PARTITION

IN THE



CITY OF MASSILLON OHIO

SCALE 100' = 1" 11/16

I hereby certify that the above plat and description of Anderson and Stephens sub division of Part of Lot 32, as set forth in the said description; to be correct and true as surveyed by me MAY 2-3 and 4.

E. D. WILKINSON, SURVEYOR

NOTE - COPY OF RECORDED PLAT ON FILE. 11/105

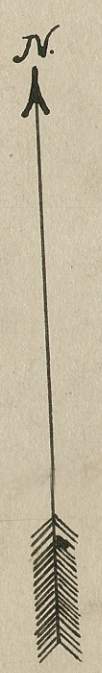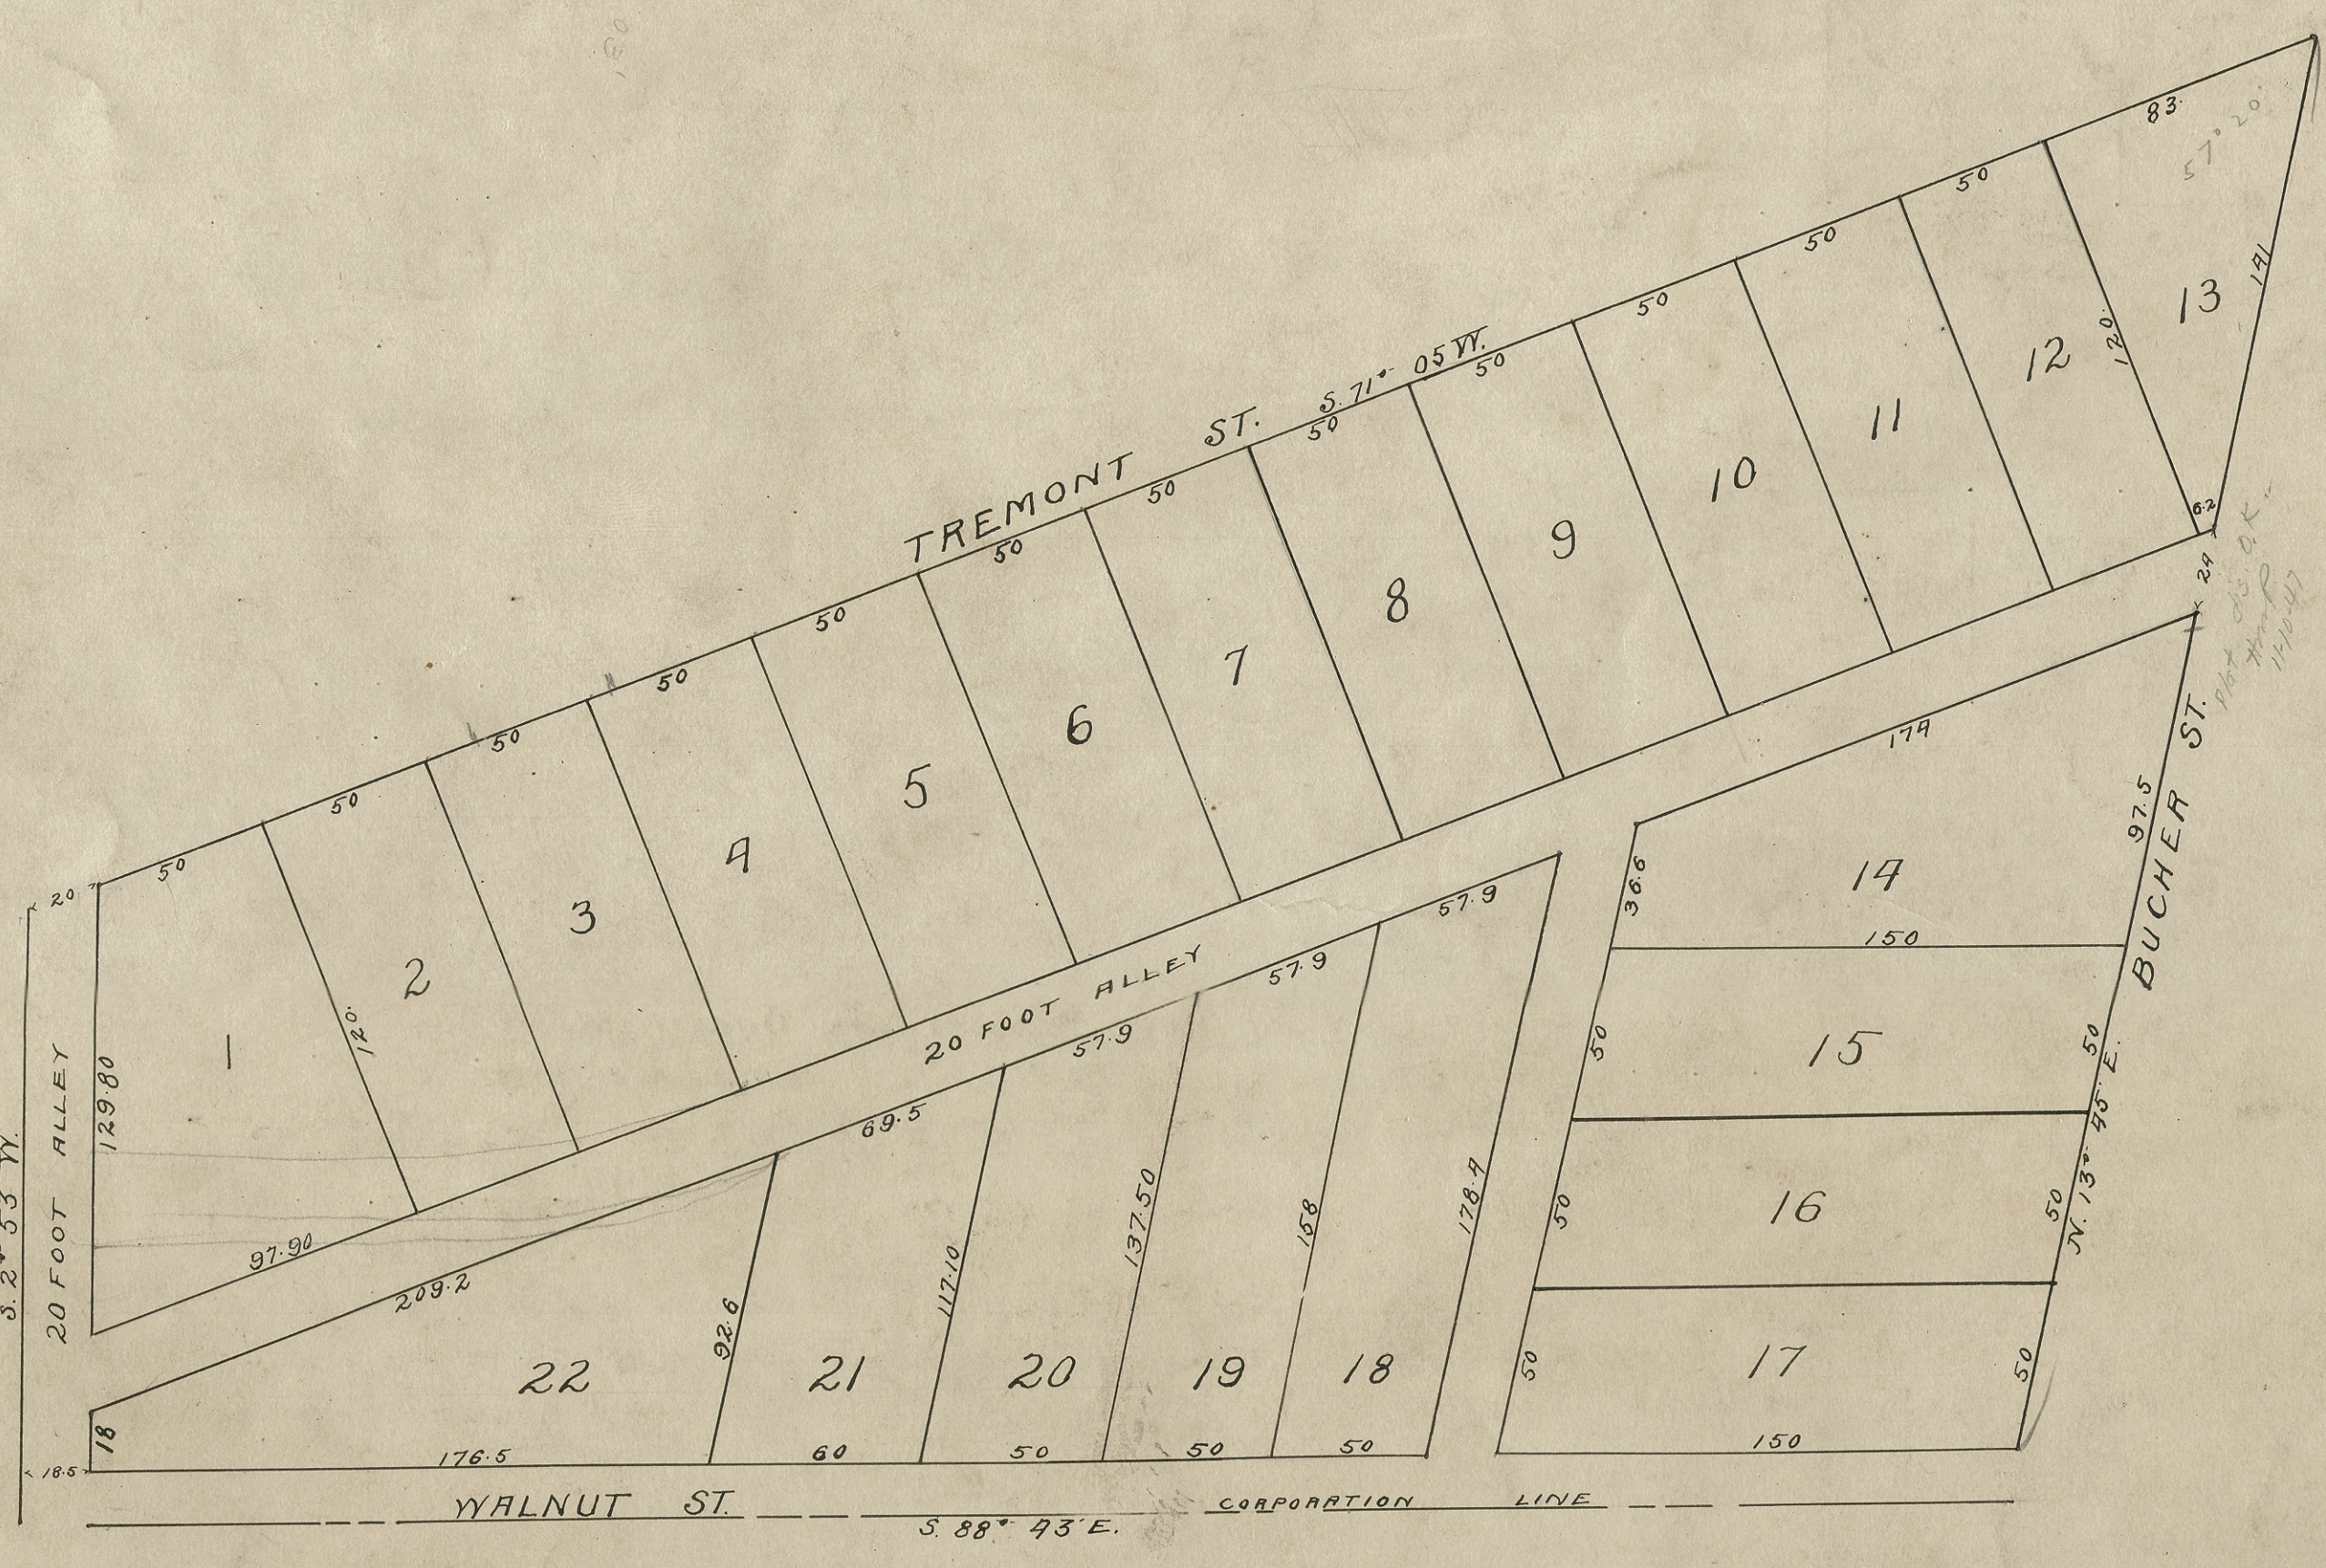

LIMBACH'S ADDITION

TO THE

CITY OF MASSILLON OHIO

SCALE 1" = 50'

I hereby certify the above to be a true plat of a portion of Lot 32 of Wetmore, Fay and Binney's Addition to the City of Massillon as surveyed by me for Martin Limbach, in May 1893.

D. C. BORTON Surveyor