



P. G. ALBRIGHT'S SUBDIVISION
OF OUT LOT 4 IN MASSILLON ROLLING MILL COMPANY'S
ADDITION TO MASSILLON, O. COPIED FROM ST. CO. PLAT RECORDS Nov 9, '94.

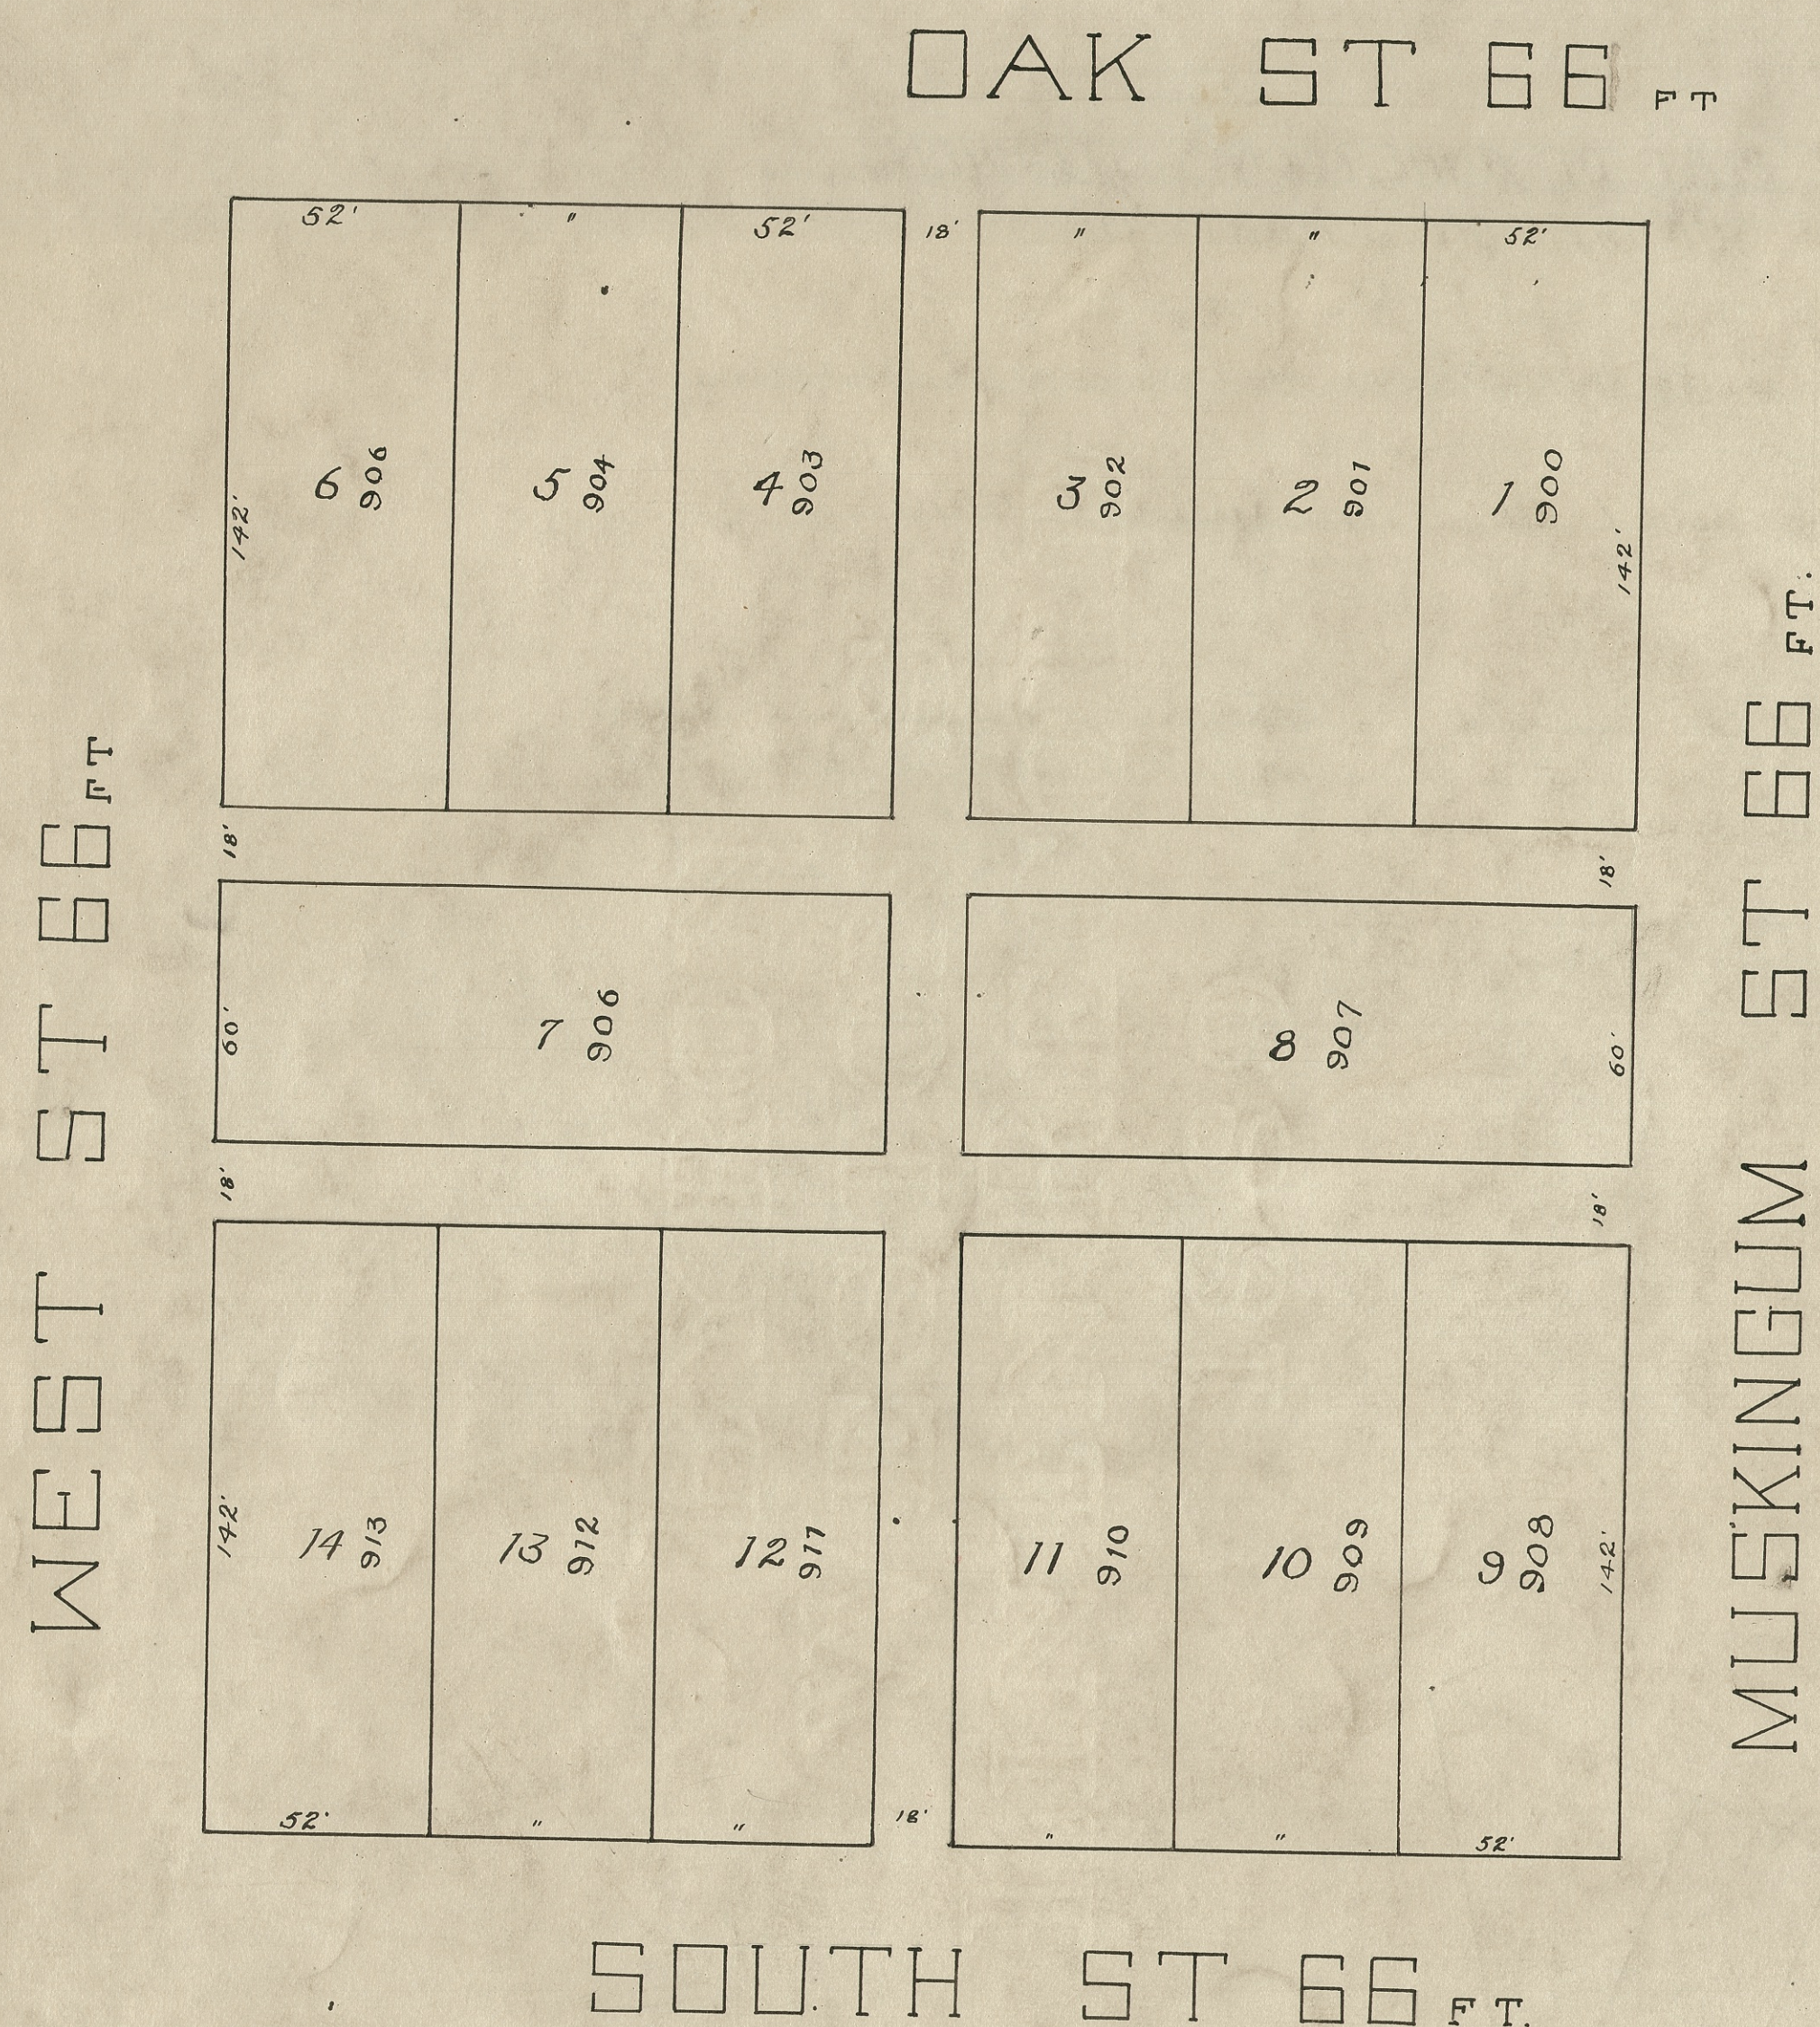

I certify to the Map or Plat and Figures and Notes
on it, July 1, 1869. A. F. Beach Surveyor

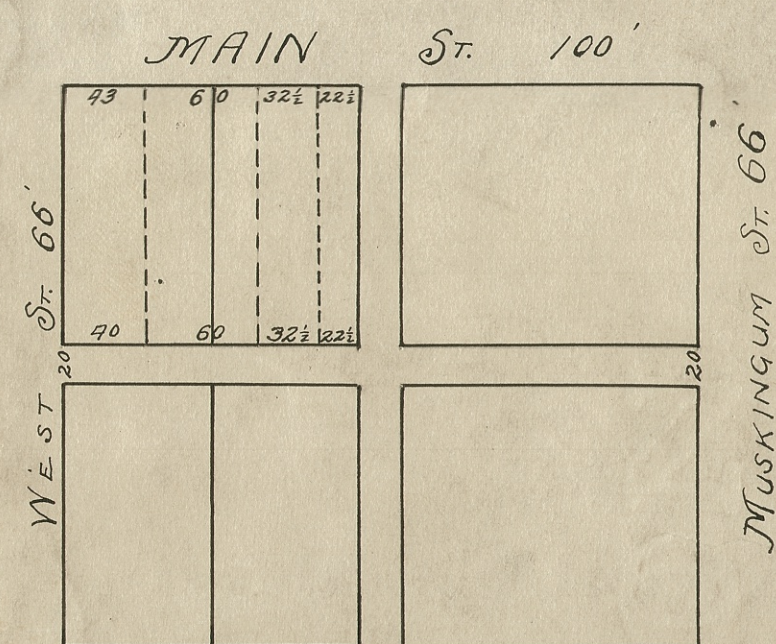

PLAT OF LOTS 66 AND 67
MASSILLON OHIO.
SURVEYED JUNE 28 1893
H. C. Beeson

JOHN AND KATE YOUNGBLOOD'S SUBDIVISION
OF ORIGINAL LOTS 70, 71 AND 72 IN KENDAL AND 108 IN
D. W. SKINNER'S ADDITION IN THE CITY OF MASSILLON O. 12/16/80
SCALE 30' = 1"

I hereby certify this Plat of John and Kate Youngblood's as set forth in said description
to be true and correct as Surveyed by me for said John and Kate Youngblood, Dec 11 and 13, 1883.
E. D. Kileman Surveyor

