




PLAT OF *Severely*
ALBRIGHT'S ADD.

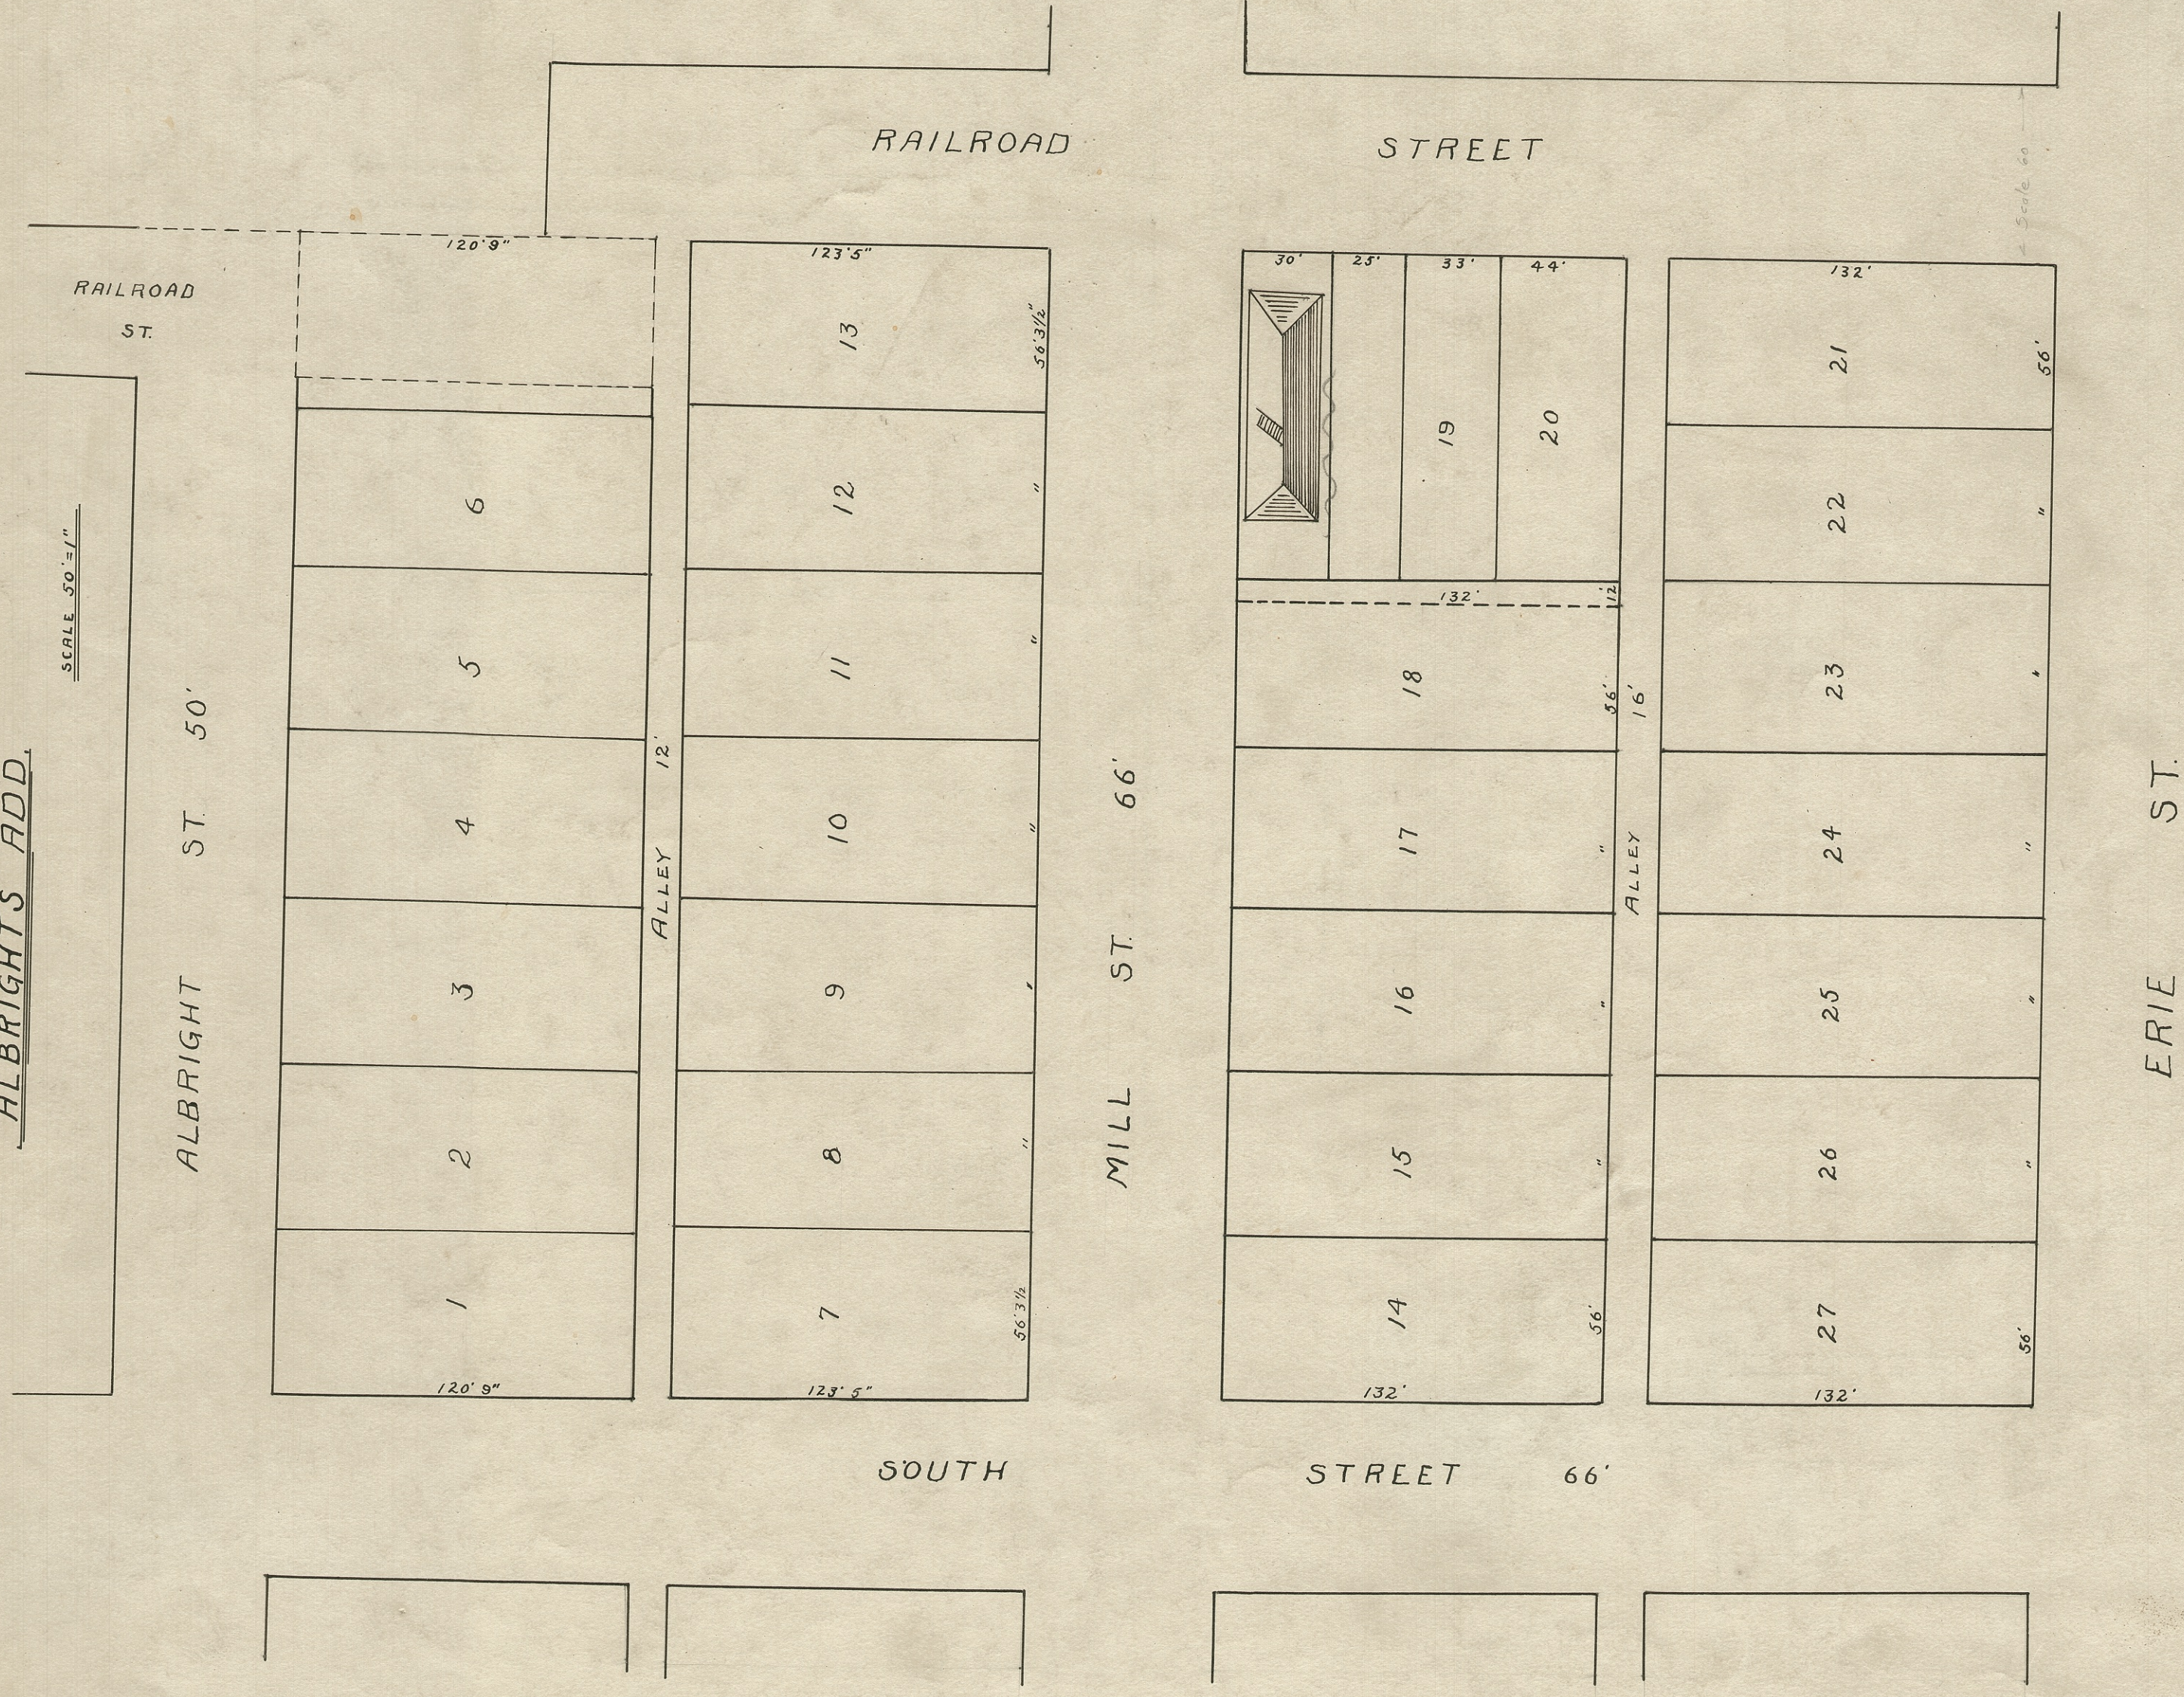


WEB'S SECOND ADDITION
TO MASSILLON, OHIO.

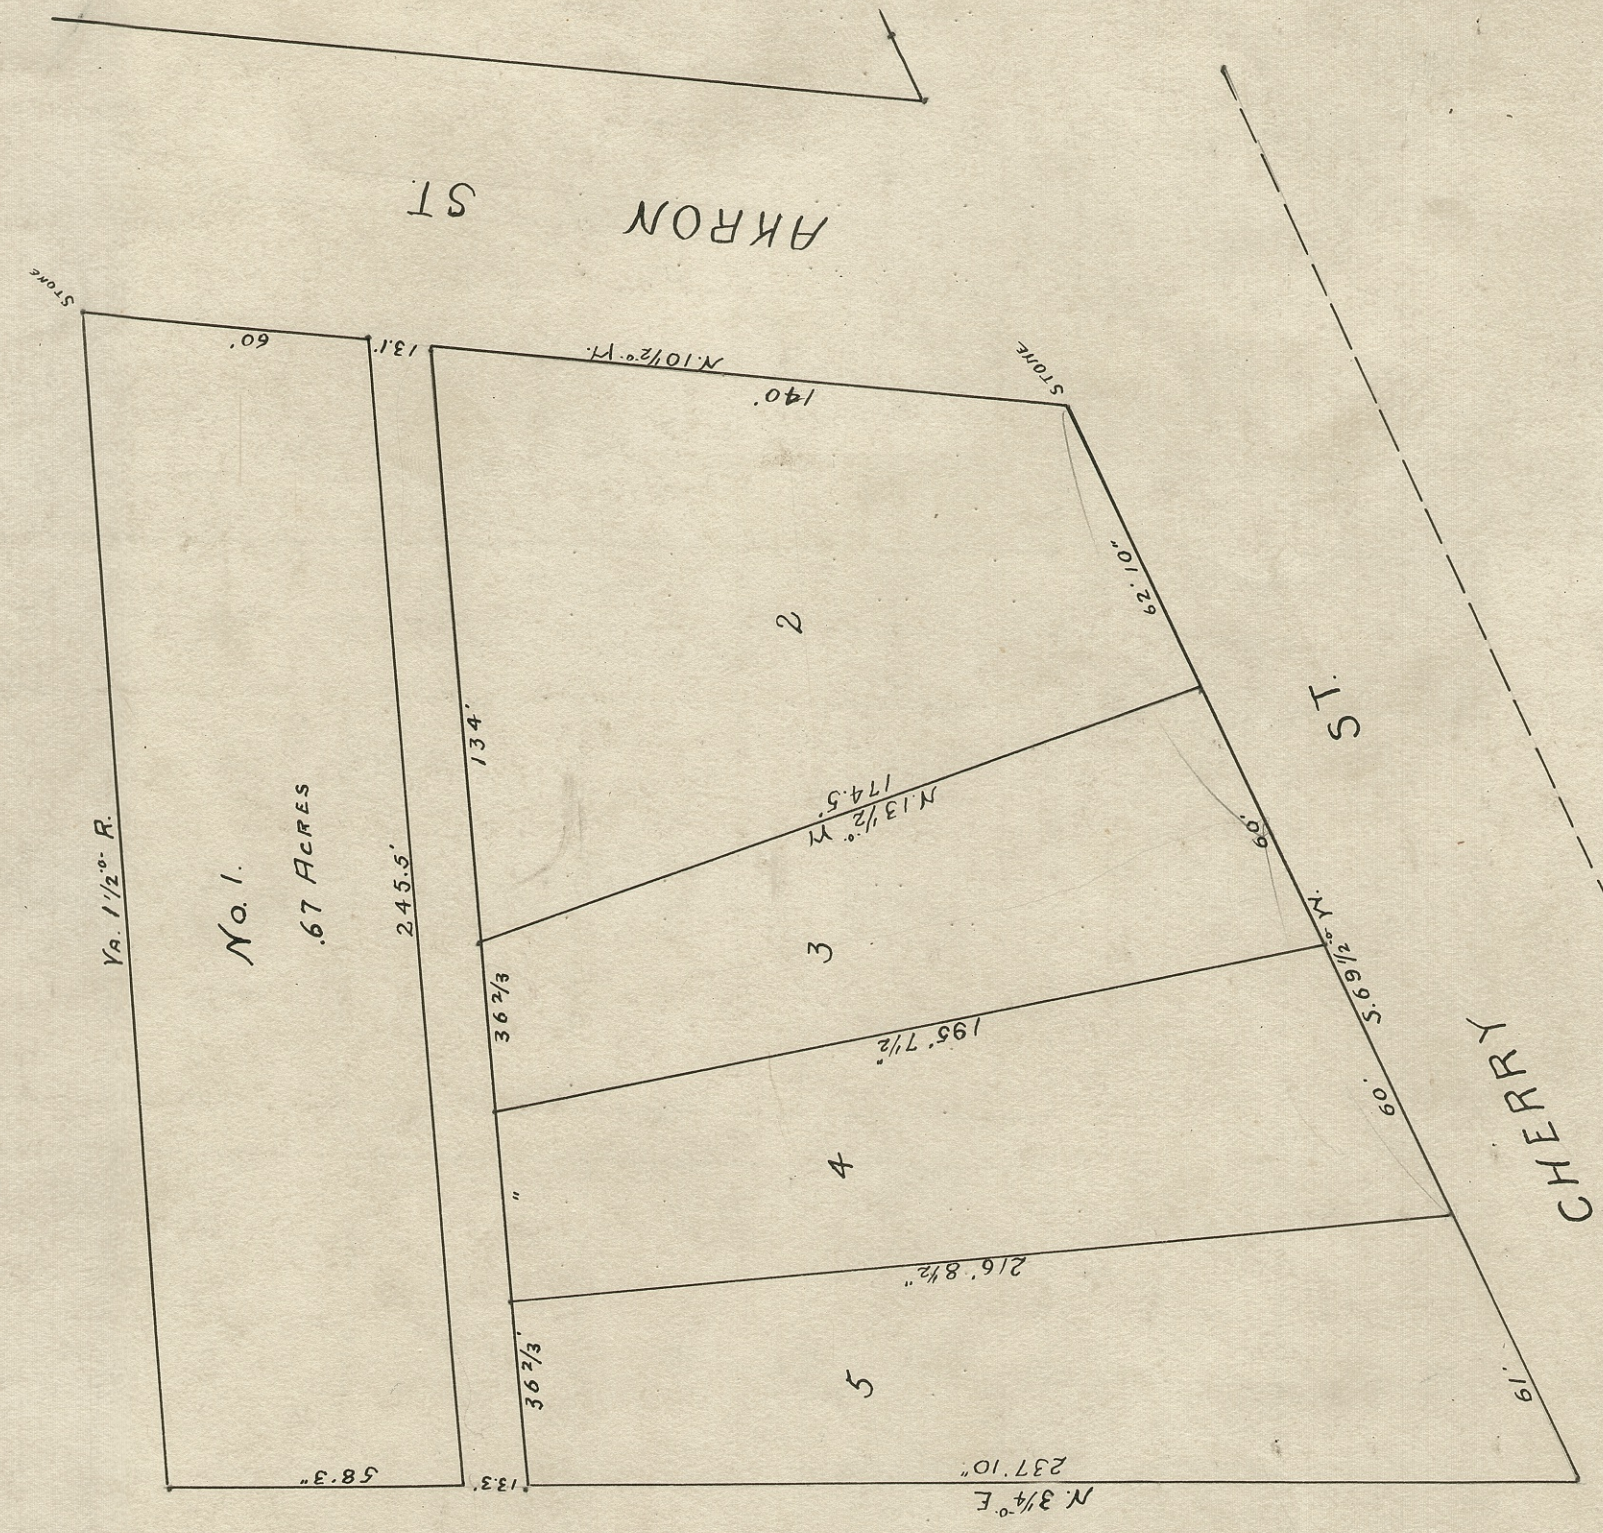


WECHTER'S ADD.
TO THE CITY OF MASSILLON

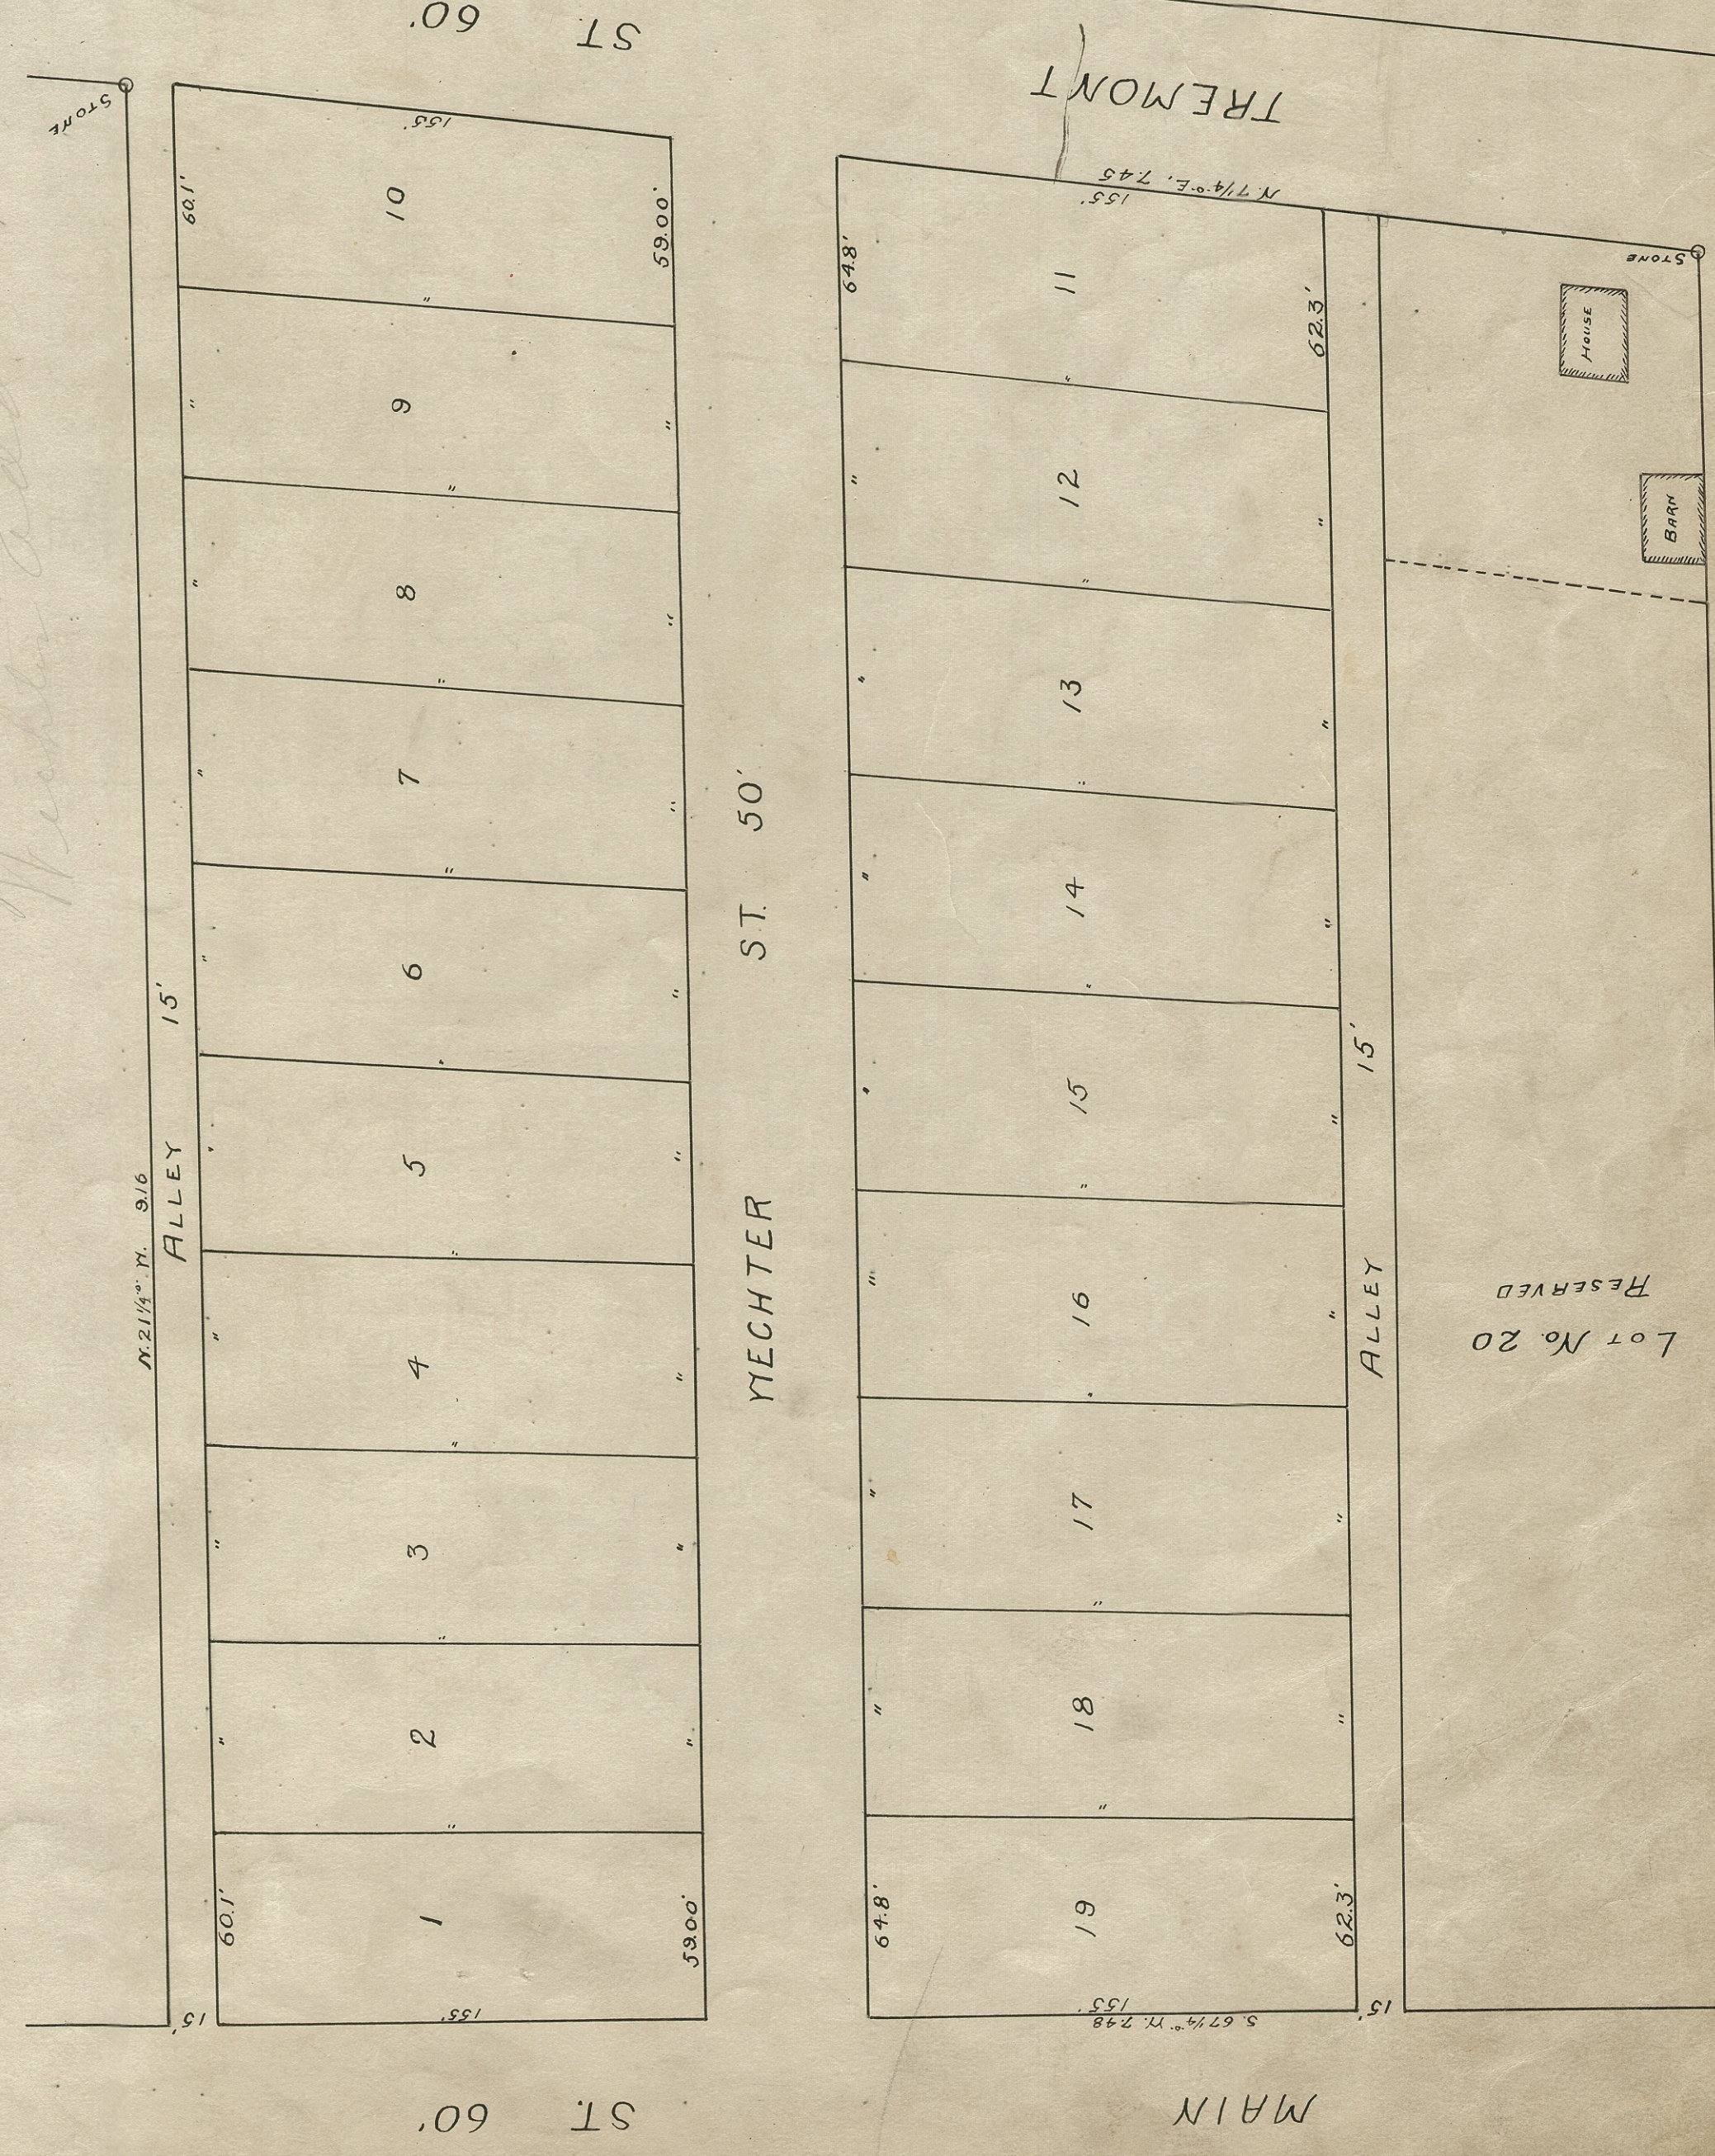

JOHN McCLYMOND'S
ADDITION
 —to—
 MASSILLON O.

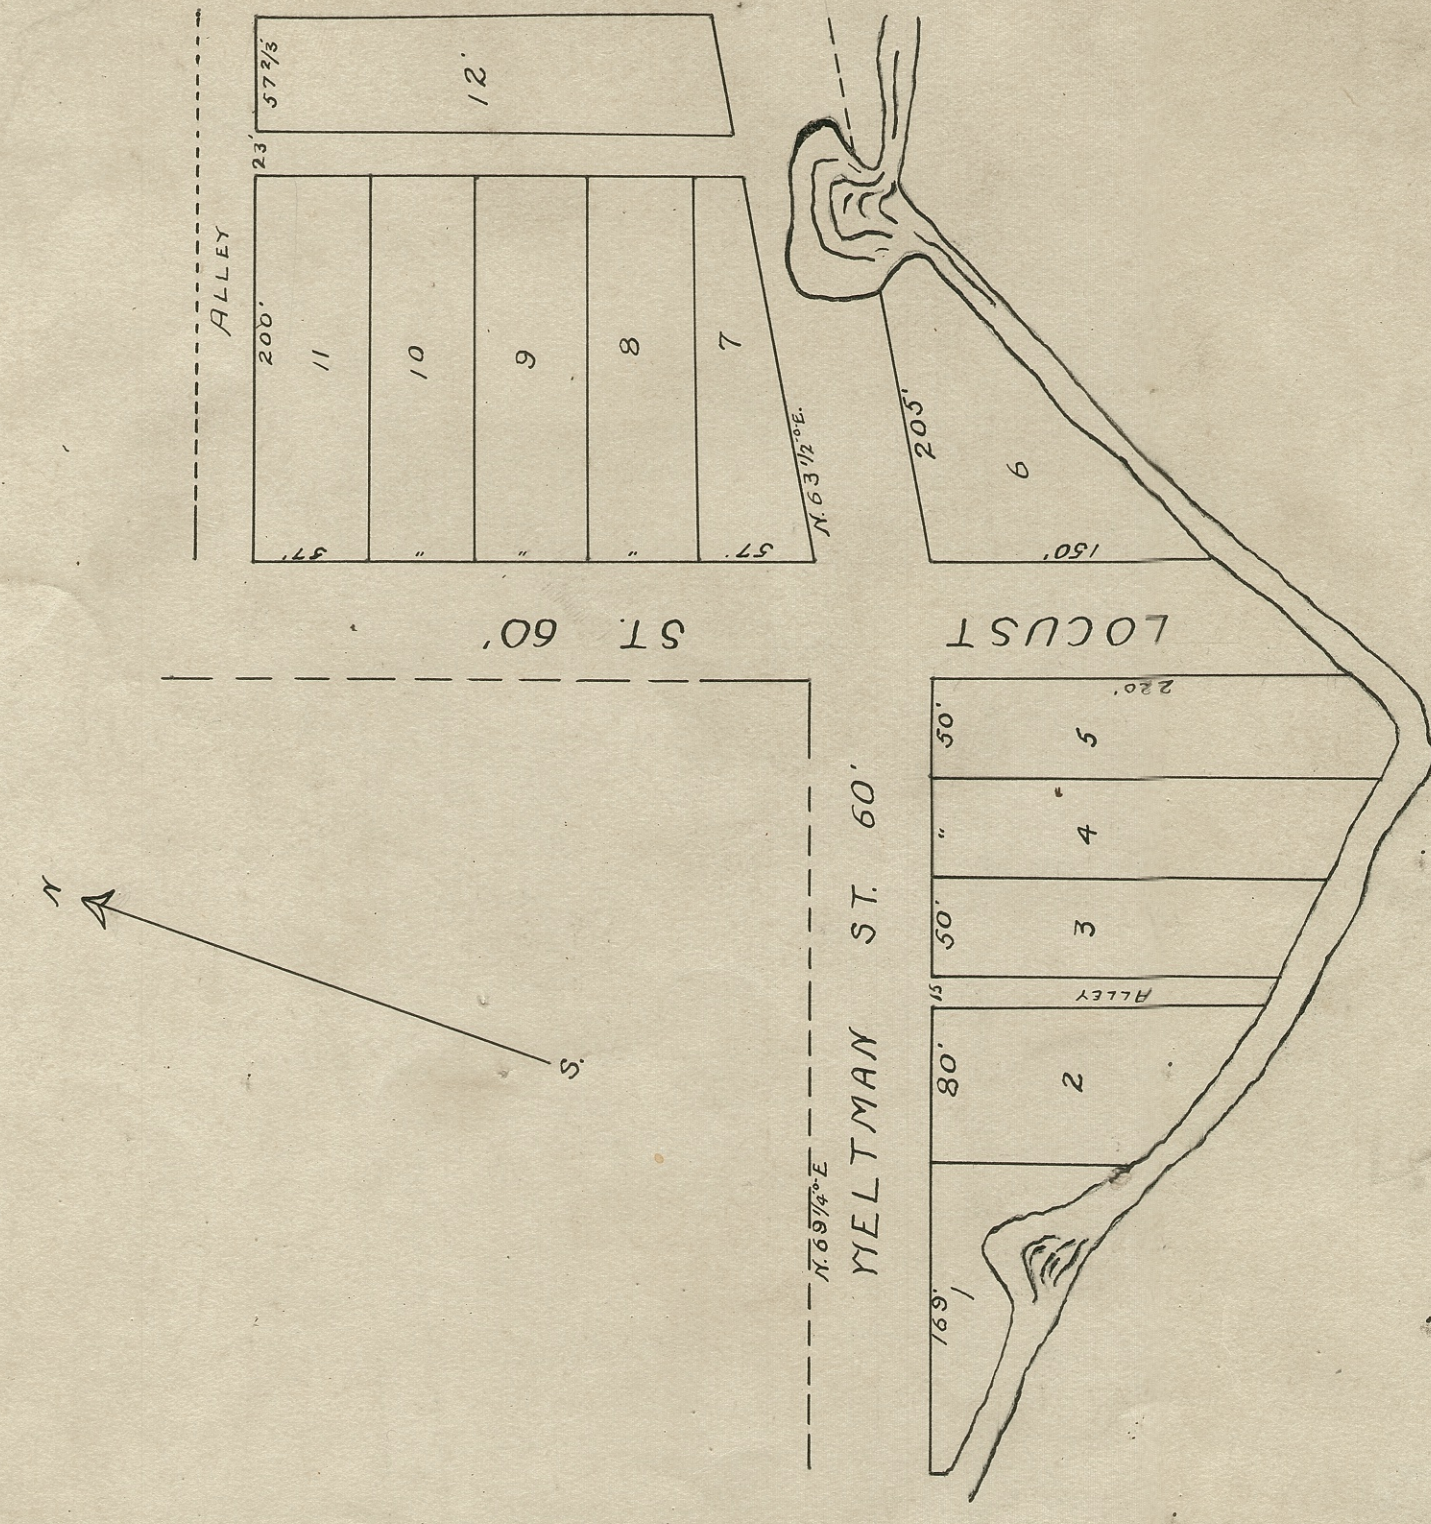

PHILIP HENDLING'S ADDITION
TO THE CITY OF MASSILLON OHIO

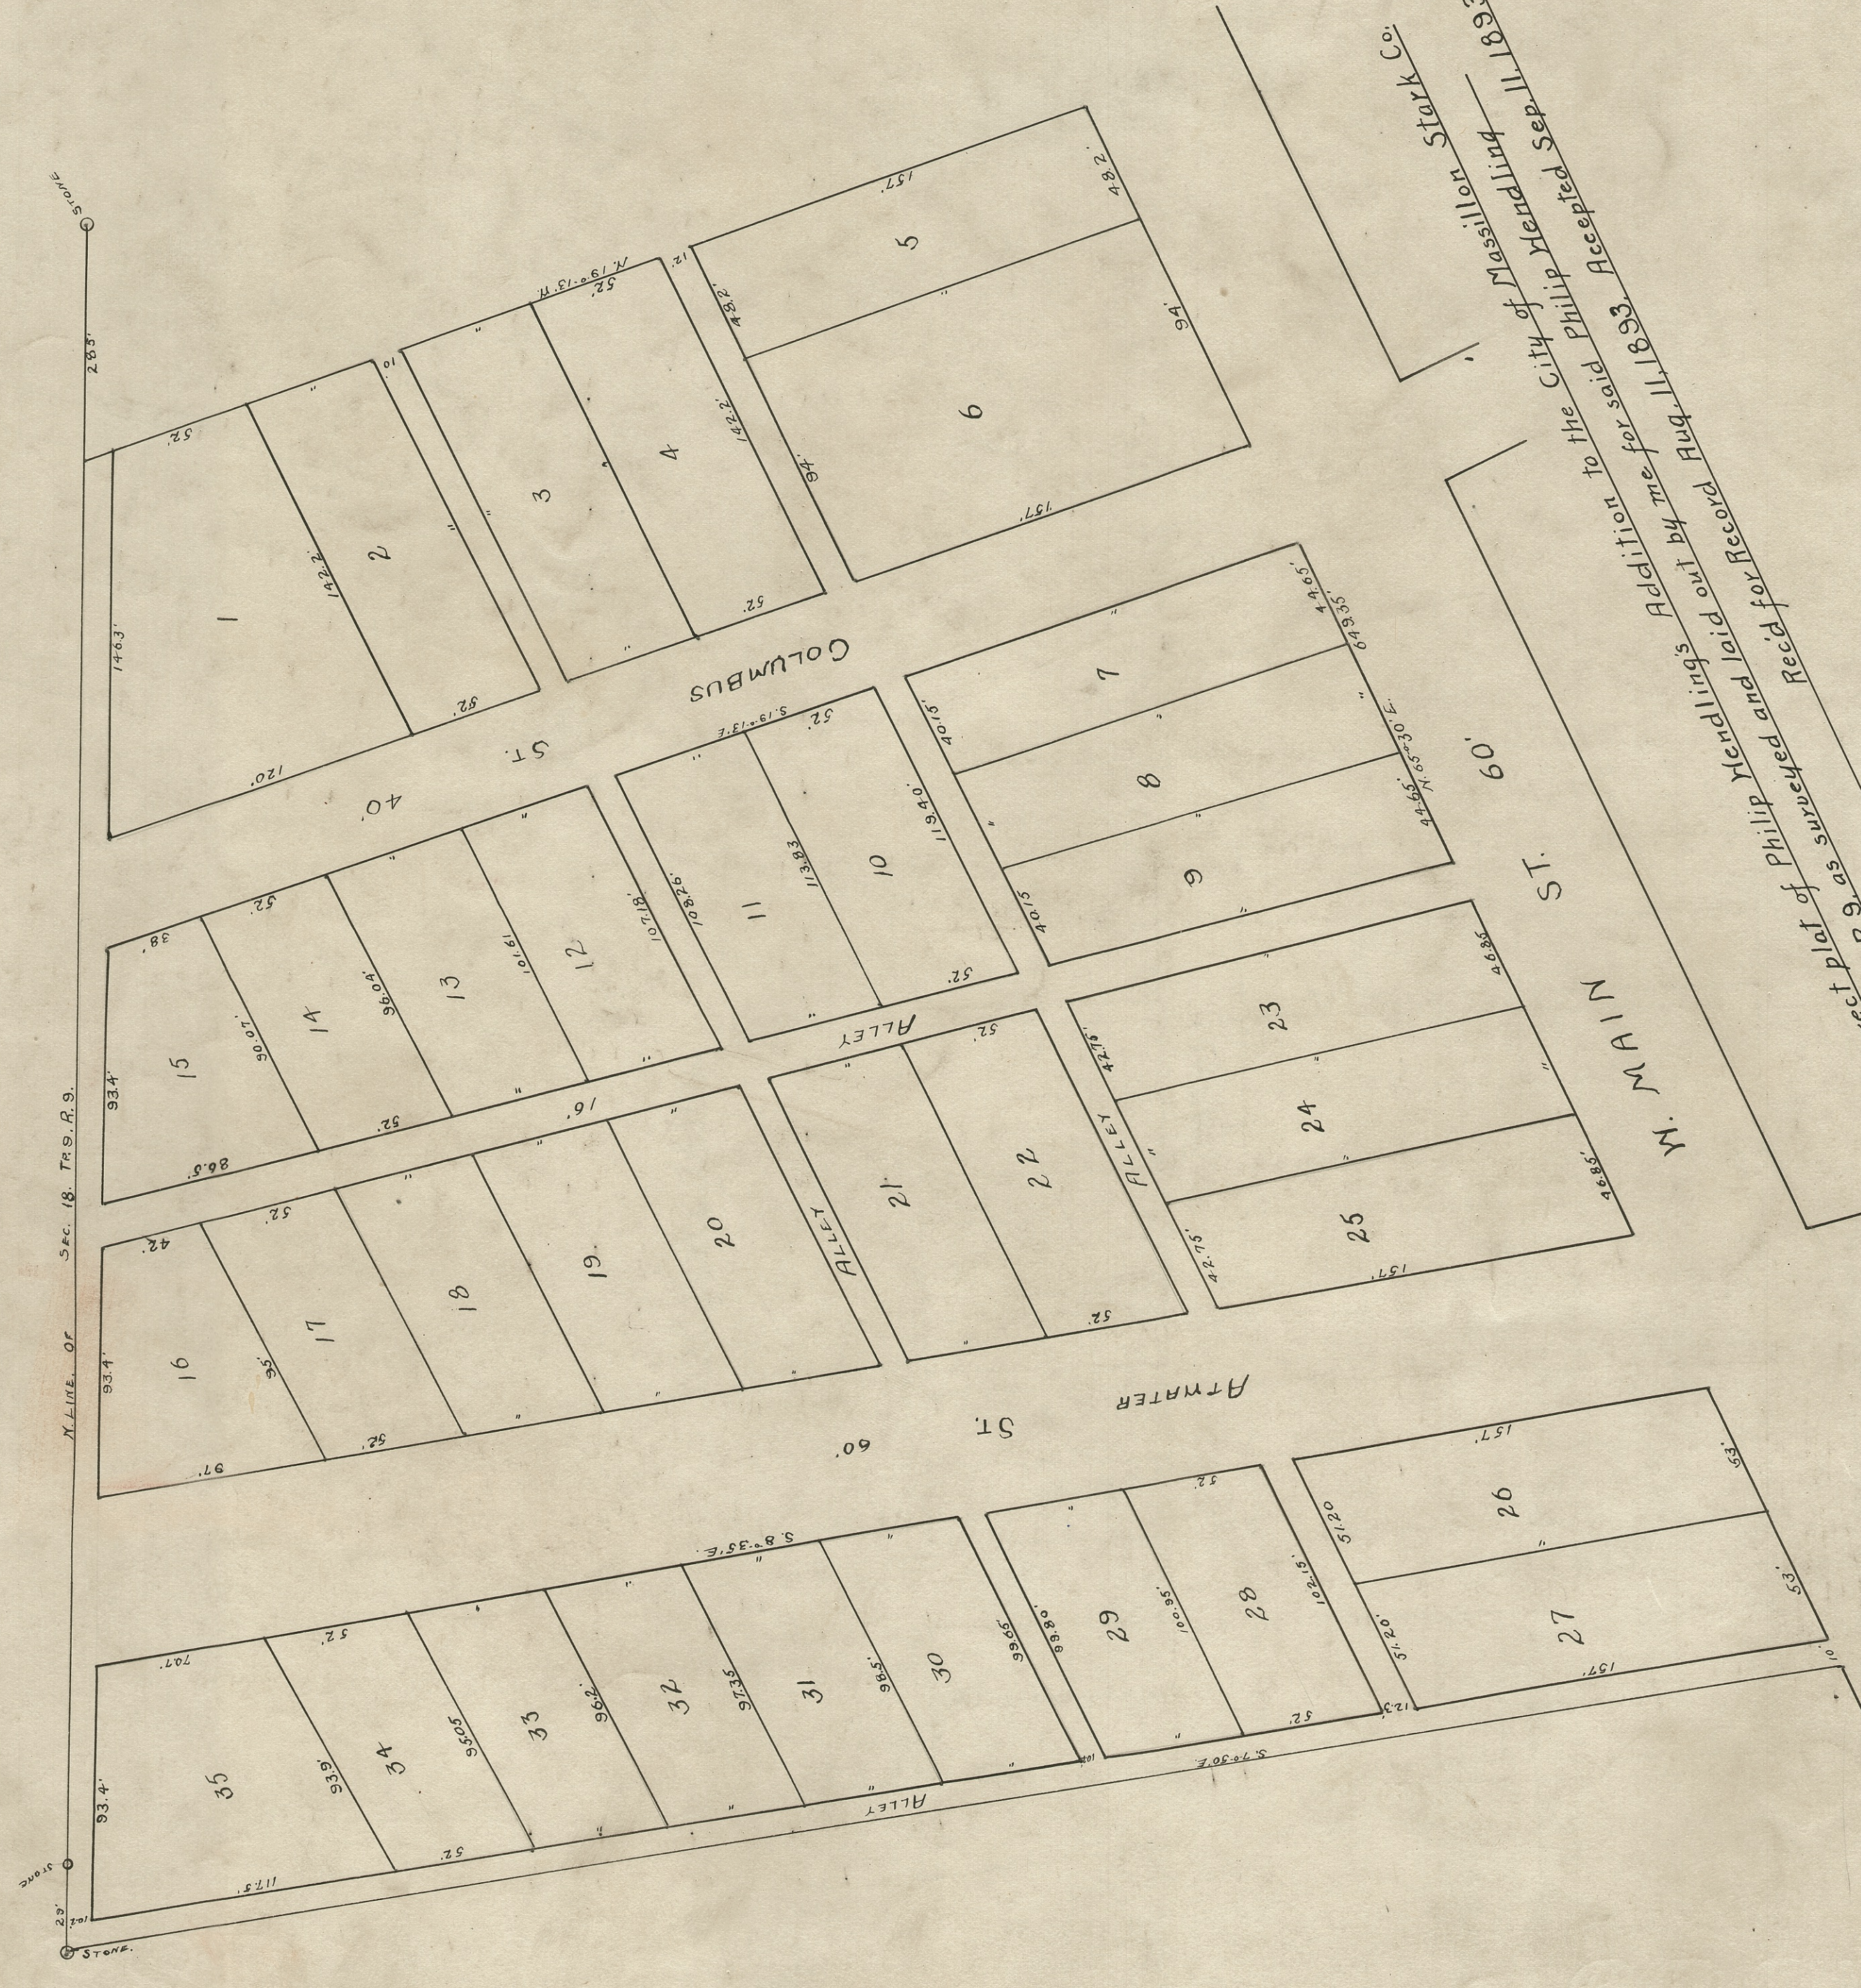


MICHAEL'S ADDITION

To MASSILLON,

I certify that these lots are laid out in fractional Sec 7 To Twp
Jan. 18 1835 S. Hutz Surveyor Recorded July 21, 1873.

KRACKER'S SECOND ADDITION
TO THE CITY OF MASSILLON STARK CO. OH.

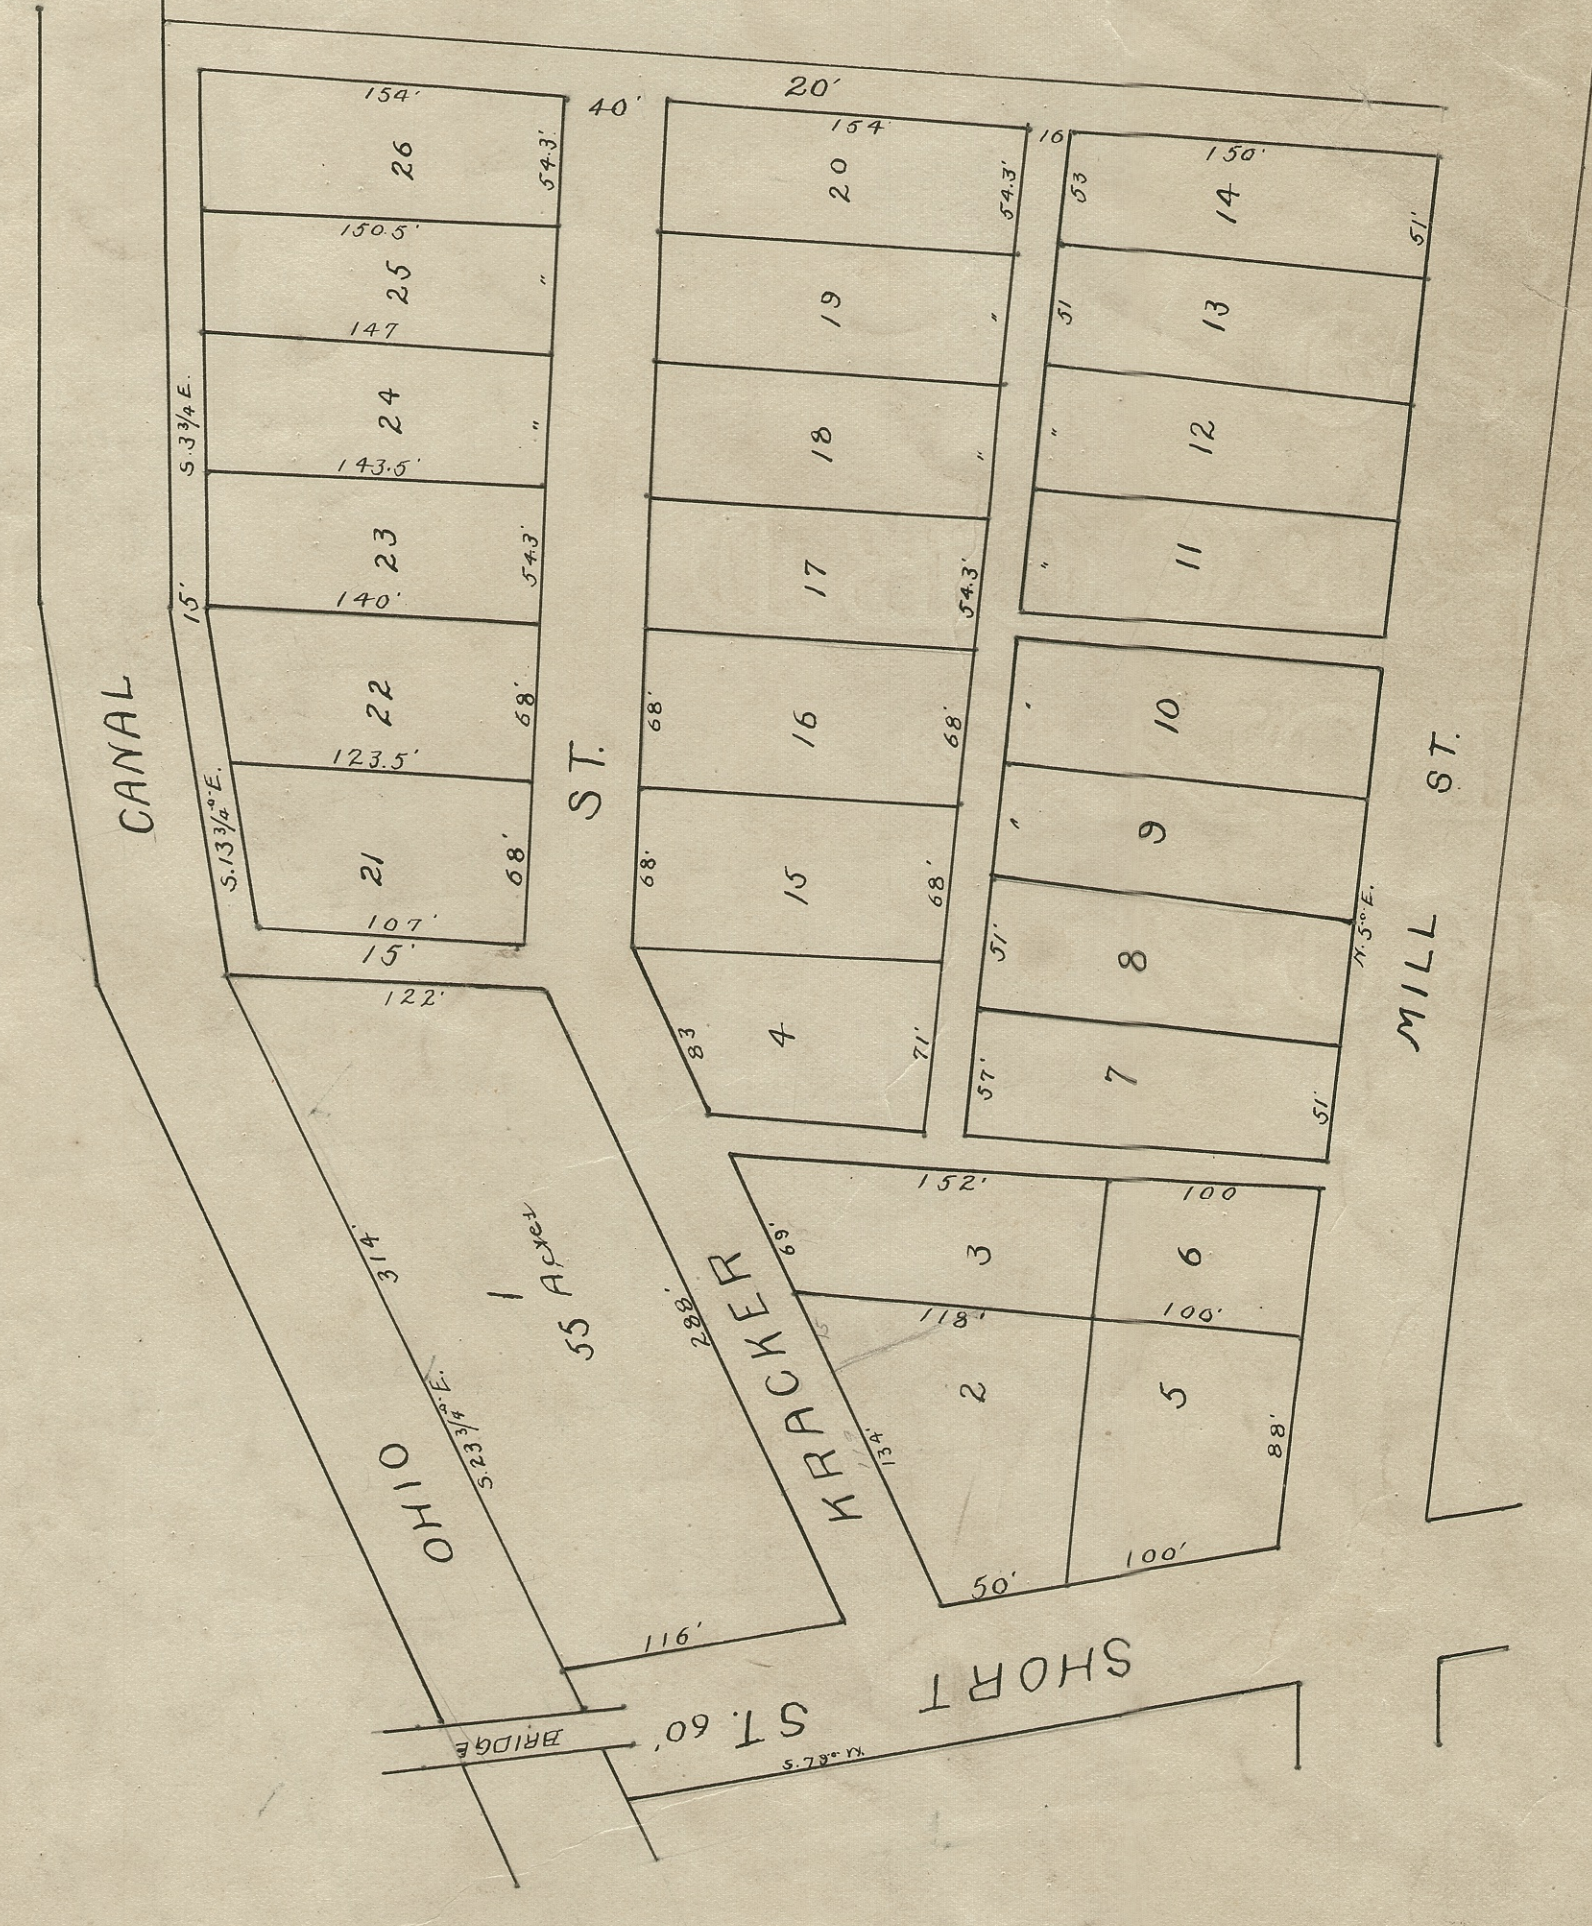

KRACKER'S ADDITION

To MASSILLON. Aug. 21 1871

RECORDED SEP. 10. 1871

