


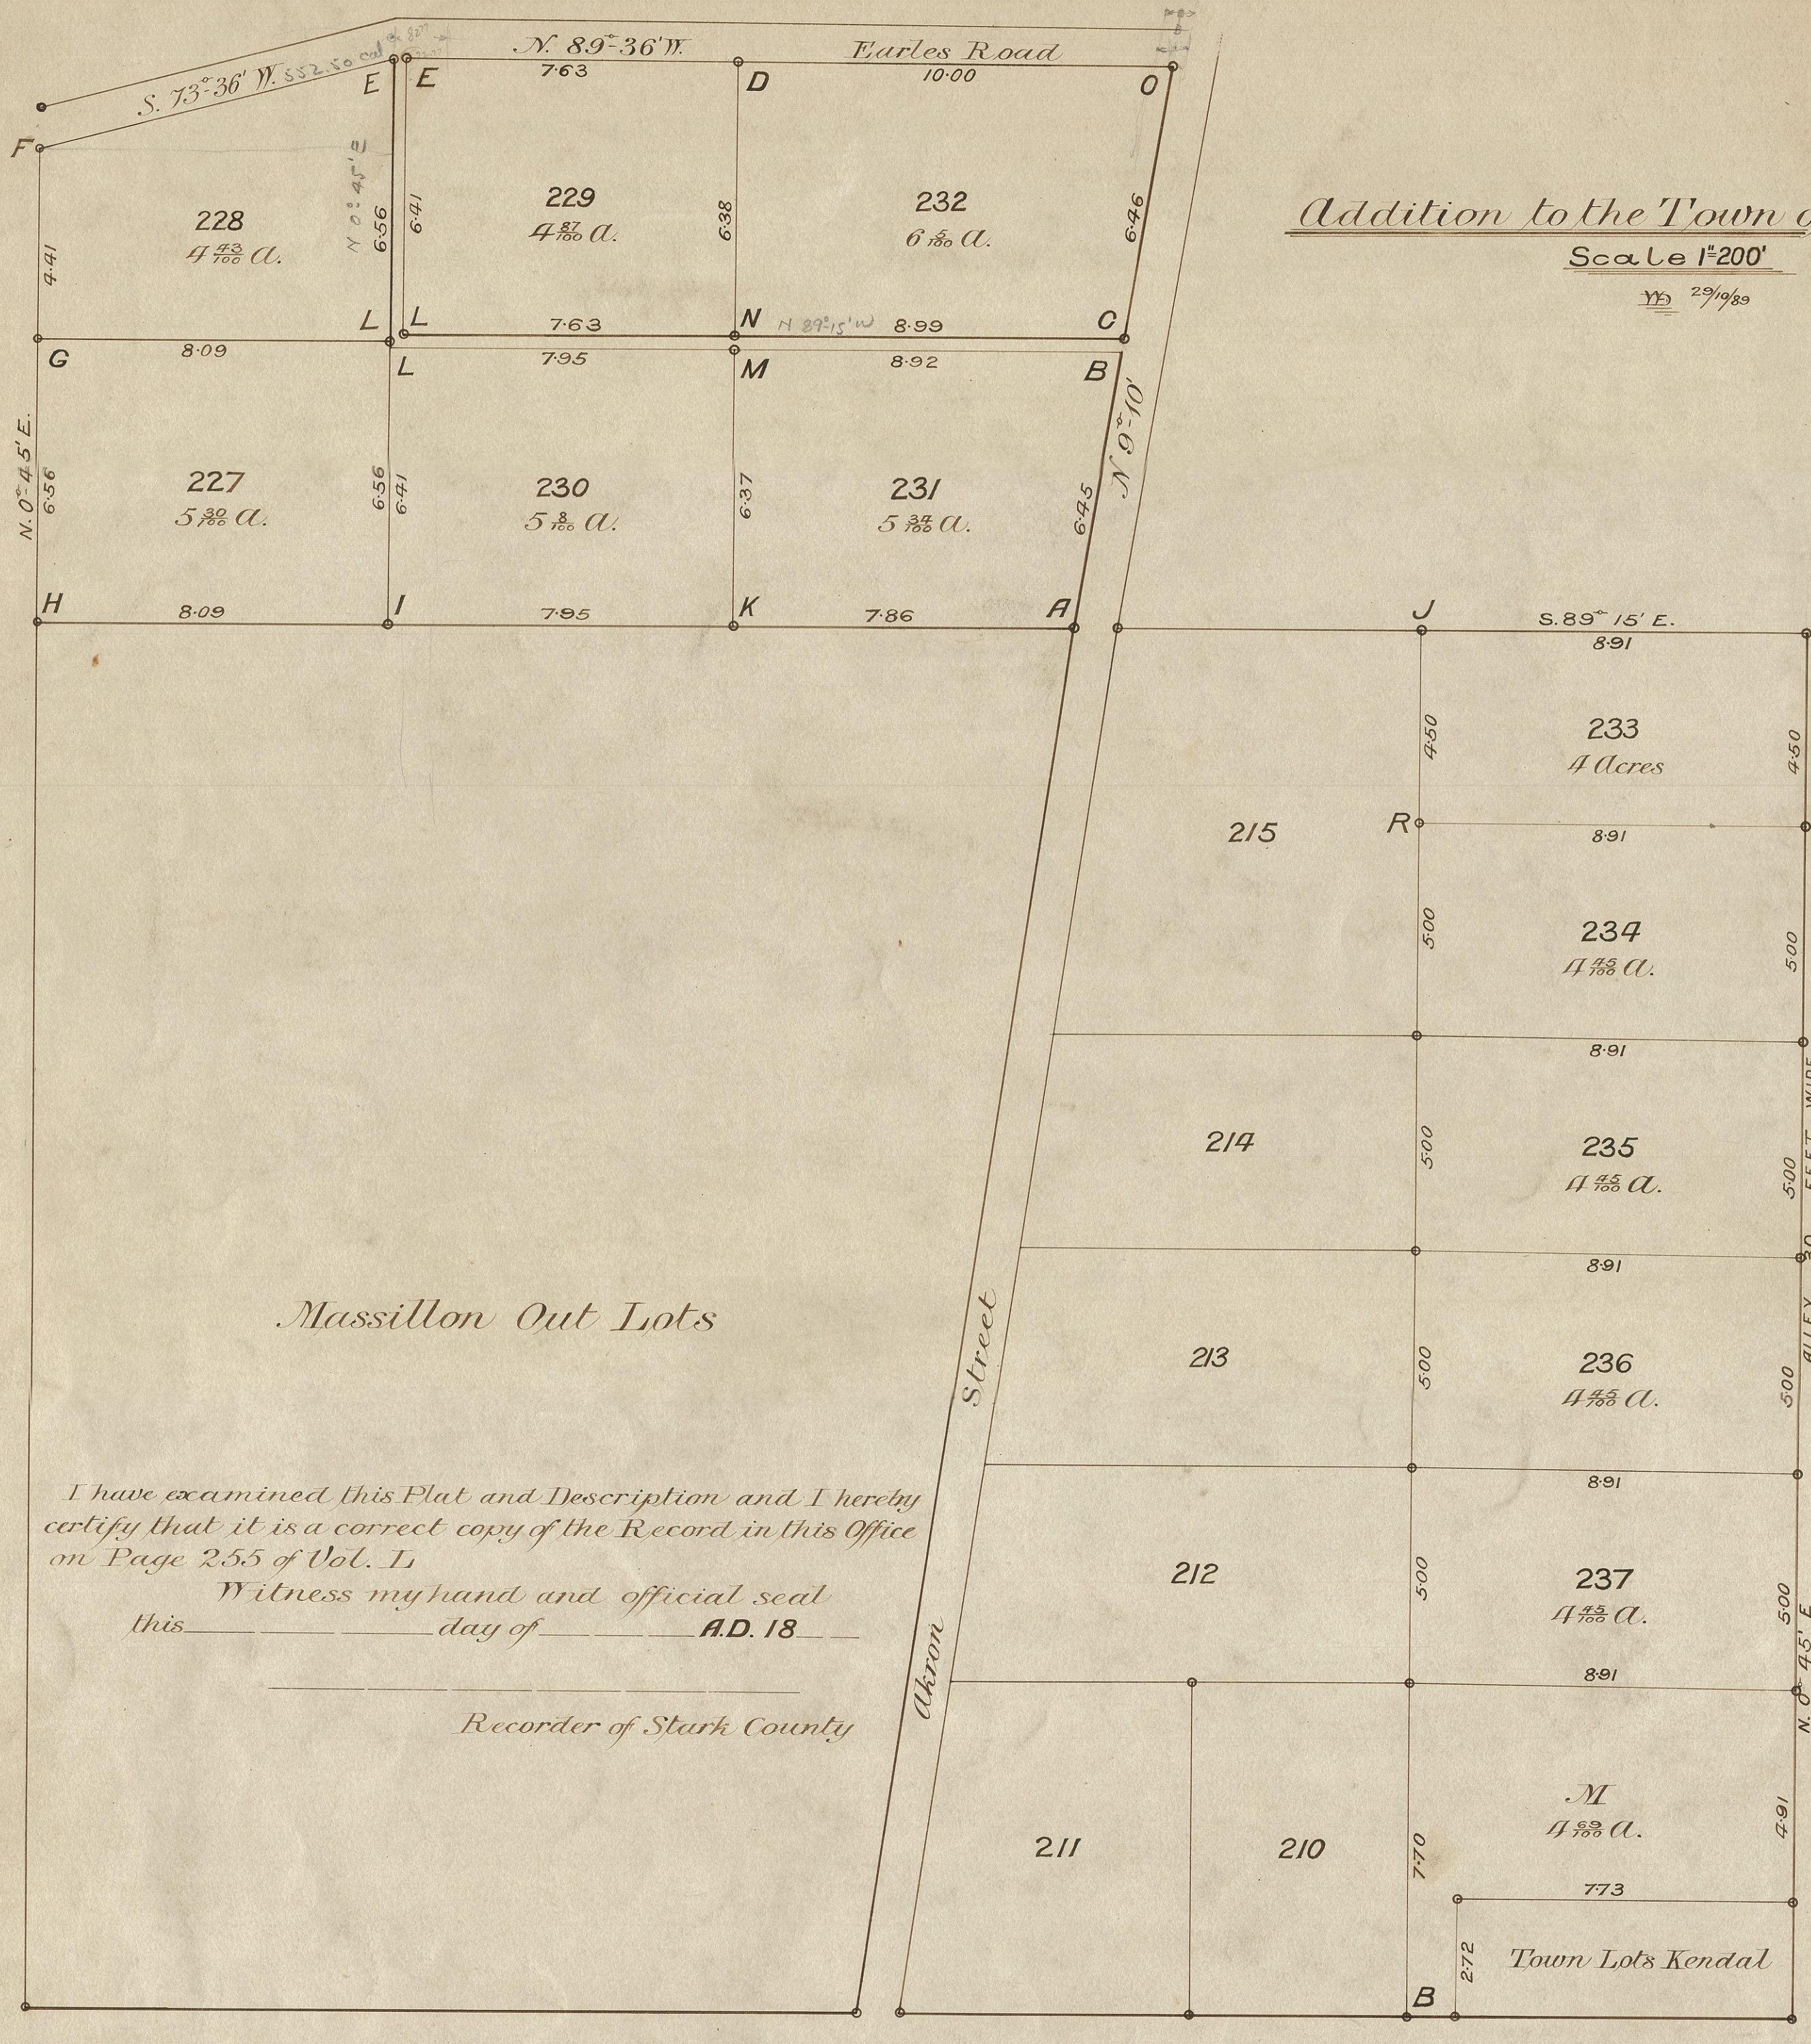

Addition to the Town of Massillon

Scale 1"=200'

ms 29/9/83

Notes of corners of Lots

"A" Stone, N.E. cor of Lot No. 216
 "C" W.O. 3" S. 46° W. 11
 "E.E." Posts
 "F" Jack Oak 2' N. 85° E. 28
 "H" Stone, N.E. cor of Lot No. 226
 "K" B.O. N. 29° E. 6 1/2
 "M" W.O. 6" West 20
 "N" W.O. 3" S. 89° W. 6 3/4
 "O" W.O. 3 1/2" S. 73 1/2° W. 6 1/2
 "R" W.O. Stump 19' S. 6° W. 26

"B" W.O. 3" West 2 1/2 Links
 "D" Post in Plain (Hickory 6" S. 65° E. 26
 "G" B.O. 5" N. 46° E. 34
 "I" W.O. 18" N. 8° W. 18 and W.O. 24" N. 51° E. 34
 (229) Hickory N. 37° E. 23
 "L" (227 and 228) B.O. 2" S. 85° W. 2 3/4
 (230) W.O. 5" N. 82° E. 19
 "P" N.E. cor Lot No. 215

Notes.

1st The Addition to the Town of Massillon consists of Lots No. 227 to 237 inclusive.
 2nd The Alley between Lots No. 230, 231 and 229 and 232 is 20 feet wide and bears N. 89° 15' E.
 3rd The Alley between Lots No. 228 and 229 is 20 feet wide and bears N. 0° 45' E.
 4th The Alley on the East of Lots No. 233, 234, 235, 236, 237 and the Lot marked M is 30 feet wide, and is a continuation of Raspberry Alley Kendal bearing N. 0° 45' E.
 5th A rough stone is set at the South East Angle of Lot No. 237.
 6th The Length of the outlines of the lots are marked on their margins in chains and links

I certify the foregoing plat and notes to be a correct delineation and description of a survey made for an addition to the Town of Massillon under the direction of the proprietors thereof, situated on the southwest quarter of Section No. 5 and the North west quarter of Section No. 8 Township No. Ten Range No. 9

Witness my hand this 27th day of February A.D. 1834
 Countersigned John Whitacre Co. S. S. Co. O. Signed Lewis Vail Dep. Co. S. S. Co. O.

The survey for an addition to the town of Massillon and of which the above plat and notes purport to be a true delineation and description, was made under our direction for the purpose of making the same a part of said Town of Massillon,

Witness our hands this 27th February A.D. 1834

James Duncan }
 Arvine Wales } Proprietors of
 Charles K Skinner } said Addition



The State of Ohio Stark County ss
 Be it remembered that on the third day of March in the year one thousand eight hundred and thirty four, personally appeared before me a Notary Public in and for said County of Stark James Duncan, Arvine Wales and Charles K Skinner proprietors of the above described Addition to the Town of Massillon and acknowledged the survey thereof to have been made under their direction for the purpose of Making the same a part of said Town of Massillon, pursuant to the Laws of Ohio in that case made and provided

Witness my hand and Notarial Seal the day and year first above written
 L. Vail

Rec^d 14th and Recorded 15 March 1834 W^m Bryce Recorder

Addition to the Town of Massillon

situated on the NW 1/4 of Sec. 8, T. 10, R. 9.

Scale 1"=100'

ms 3/6/83



Notes

1st "W" S.E. corner of lot No. 1774
 2nd Stones are set at the NW cor. of lot No. 238 and the NE cor. of lot No. 242.
 3rd The length of out lines of lots are as marked on their margins in feet and inches
 4th "B" Stone in line of Furnace lot "C" Corner of Furnace lot, a stone;

I certify the foregoing plat and notes of an Addition to the town of Massillon to be correct as surveyed by me under the direction of the proprietors thereof given under my hand this twenty second day of March Anno Domini 1834

Countersigned John Whitacre Co. S. S. Co. Ohio Signed L. Vail Dep. Co. S. S. Co. Ohio



The State of Ohio County of Stark ss
 Personally came before me this twenty third day of March 1834 James Duncan Arvine Wales and Charles K. Skinner proprietors of the above described addition to the town of Massillon and acknowledged the laying out of said addition to be their act and deed for the purpose of making the same a part of said town of Massillon pursuant to the Statute of Ohio in this case made and provided
 In testimony whereof I have hereunto set my hand and affixed my notarial seal the day and year first above written

Lewis Vail Notary Public in and for sd. Co.

Rec^d & Recorded 3 April 1834
 W^m Bryce Recorder