


PLEASANT VIEW

GUY E. GROOSE PROP.

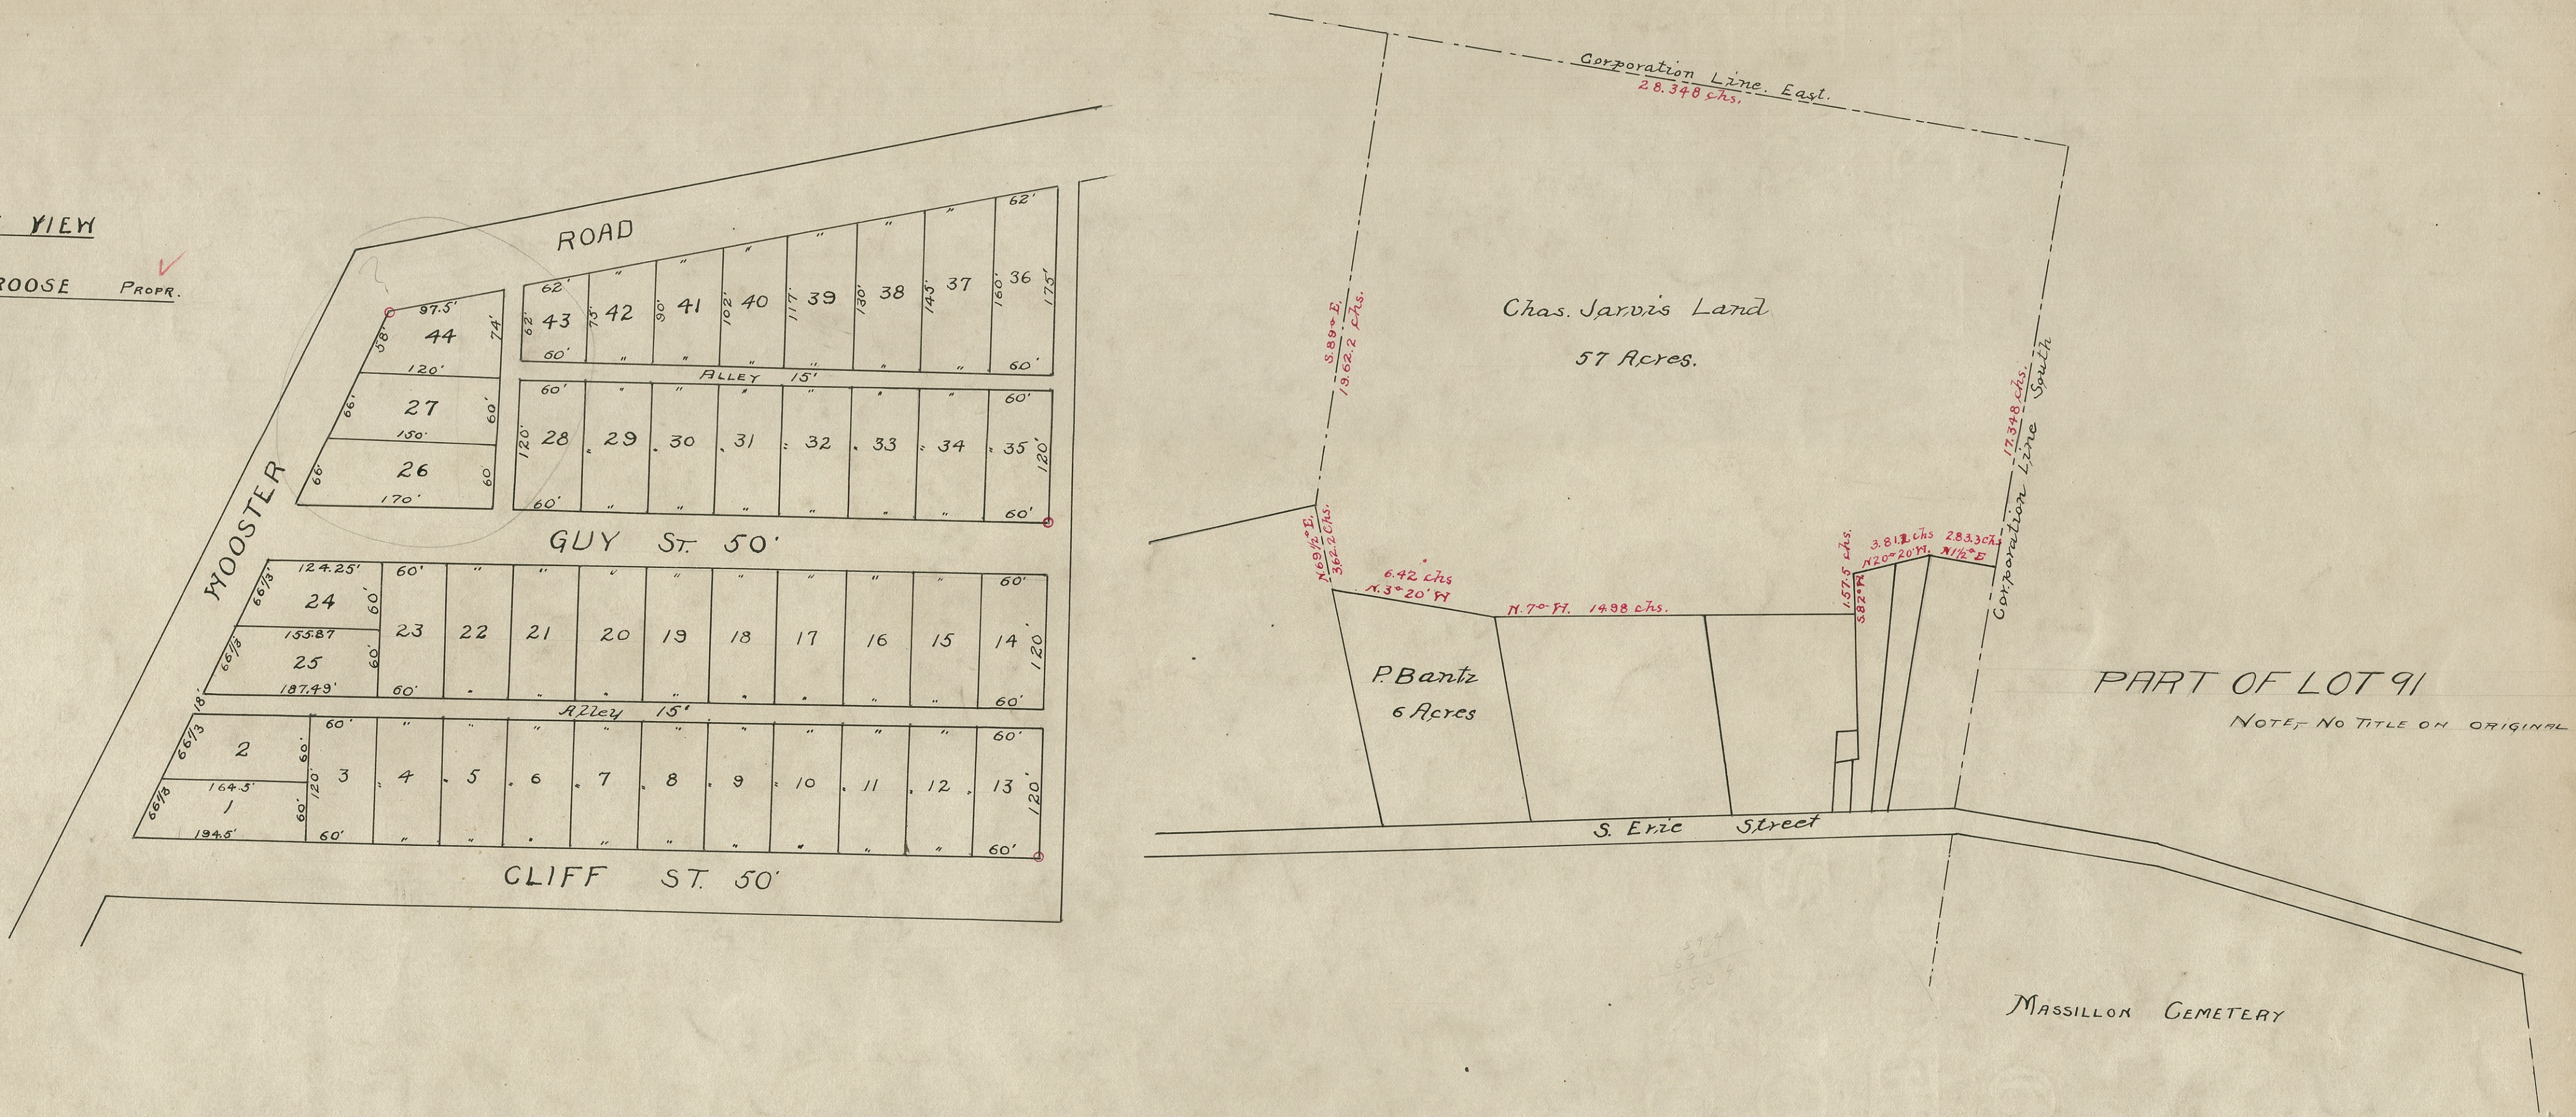

PLAT OF PARTITIONS OF PART WEST FRACTIONAL SEC. 7, TP. 10, R. 9, AND PART

WEST FRACTIONAL SEC. 18, TP. 10, R. 9, STARK CO. OHIO, MADE AMICABLY, OCT. 17, 1848, BY S. WETMORE

RICHARD S. FAY AND CHS. G. SERING GEO. L. HILLARD AND CHS. B. WELLS, EXECUTORS OF AMOS BINNEY DECEASED, THE OWNERS

OF THE VARIOUS PARCELS ON THE ANNEXED PLAT NUMBERING FROM 1 TO 48 INCLUSIVE.

- No I Marked in Red Allotted To The Executors of Amos Binney
- No II " " Blue " " Richard S. Fay,
- No III " " Yellow " " Wm S. Wetmore
- White " " JOINT PROPERTY



Note: This Tracing is from the copy owned by J. R. Dunn and supposed to be a true copy picked through from the original. By E. D. MILLERMAN (1900). (This Drawing from Same Tracing 2000). See original tracing from original Plat Made 1848, E. D. M.