



RUSSELL ADDITION
TO MASSILLON OHIO.

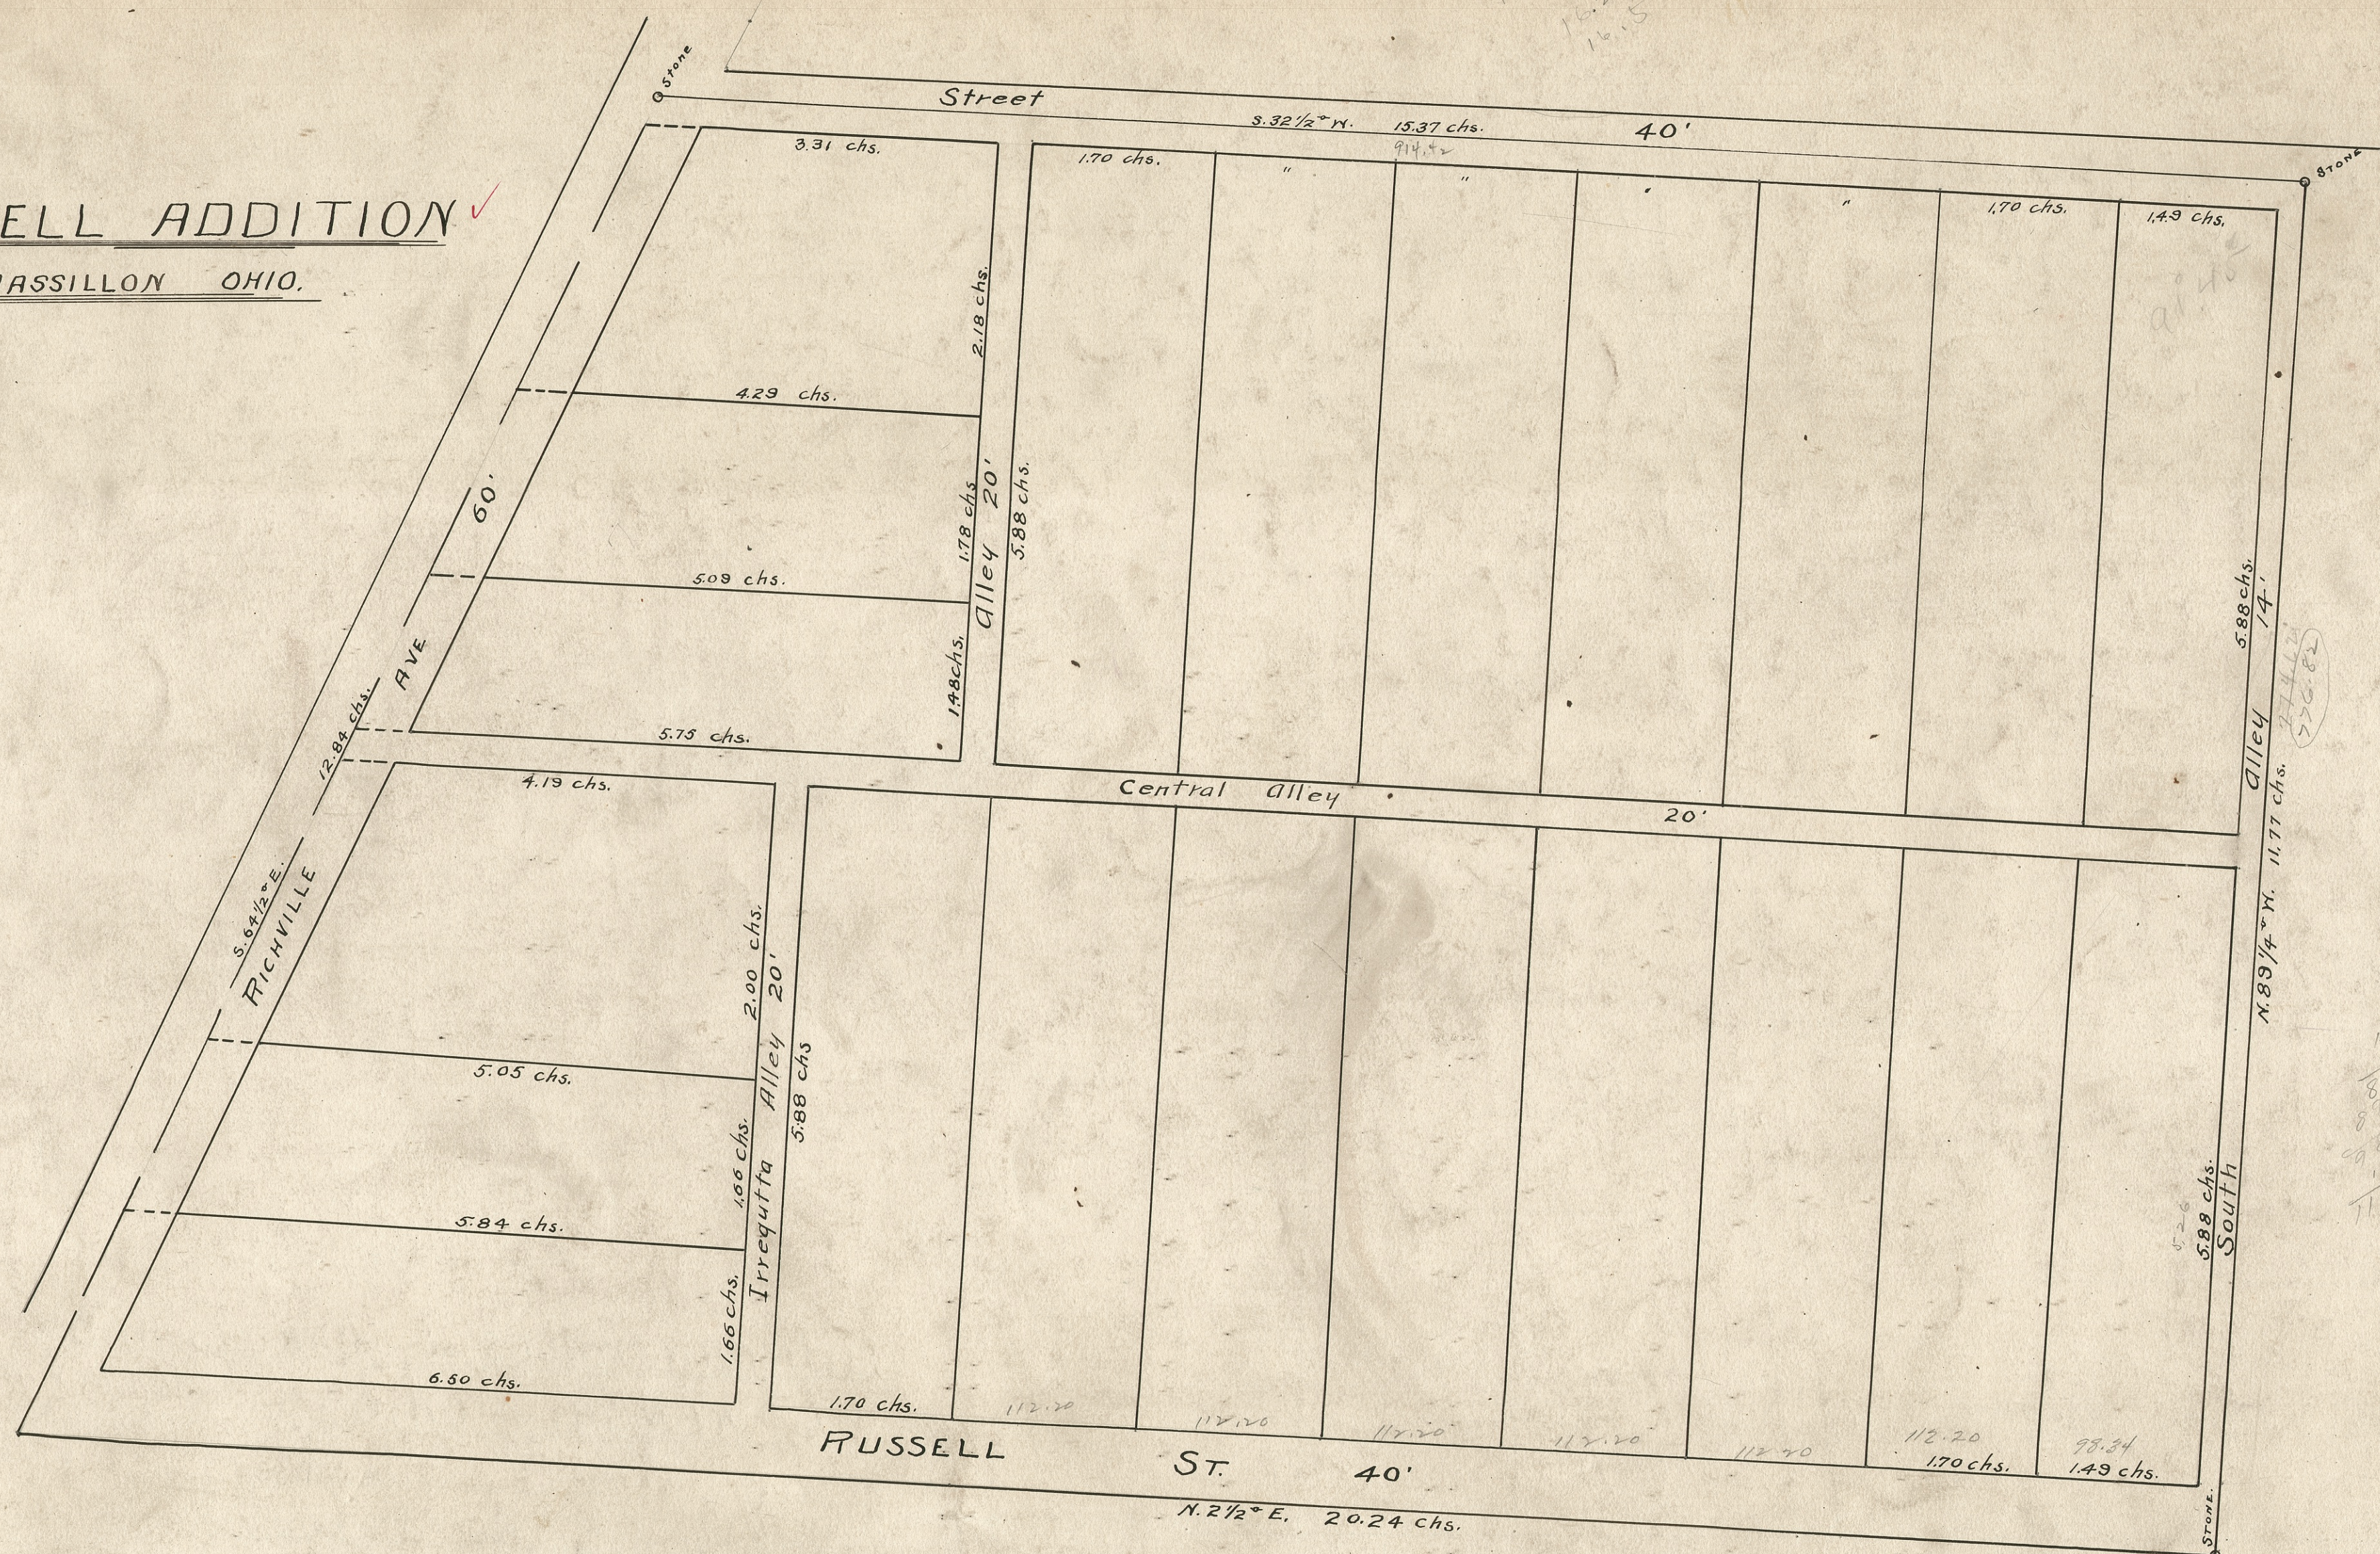




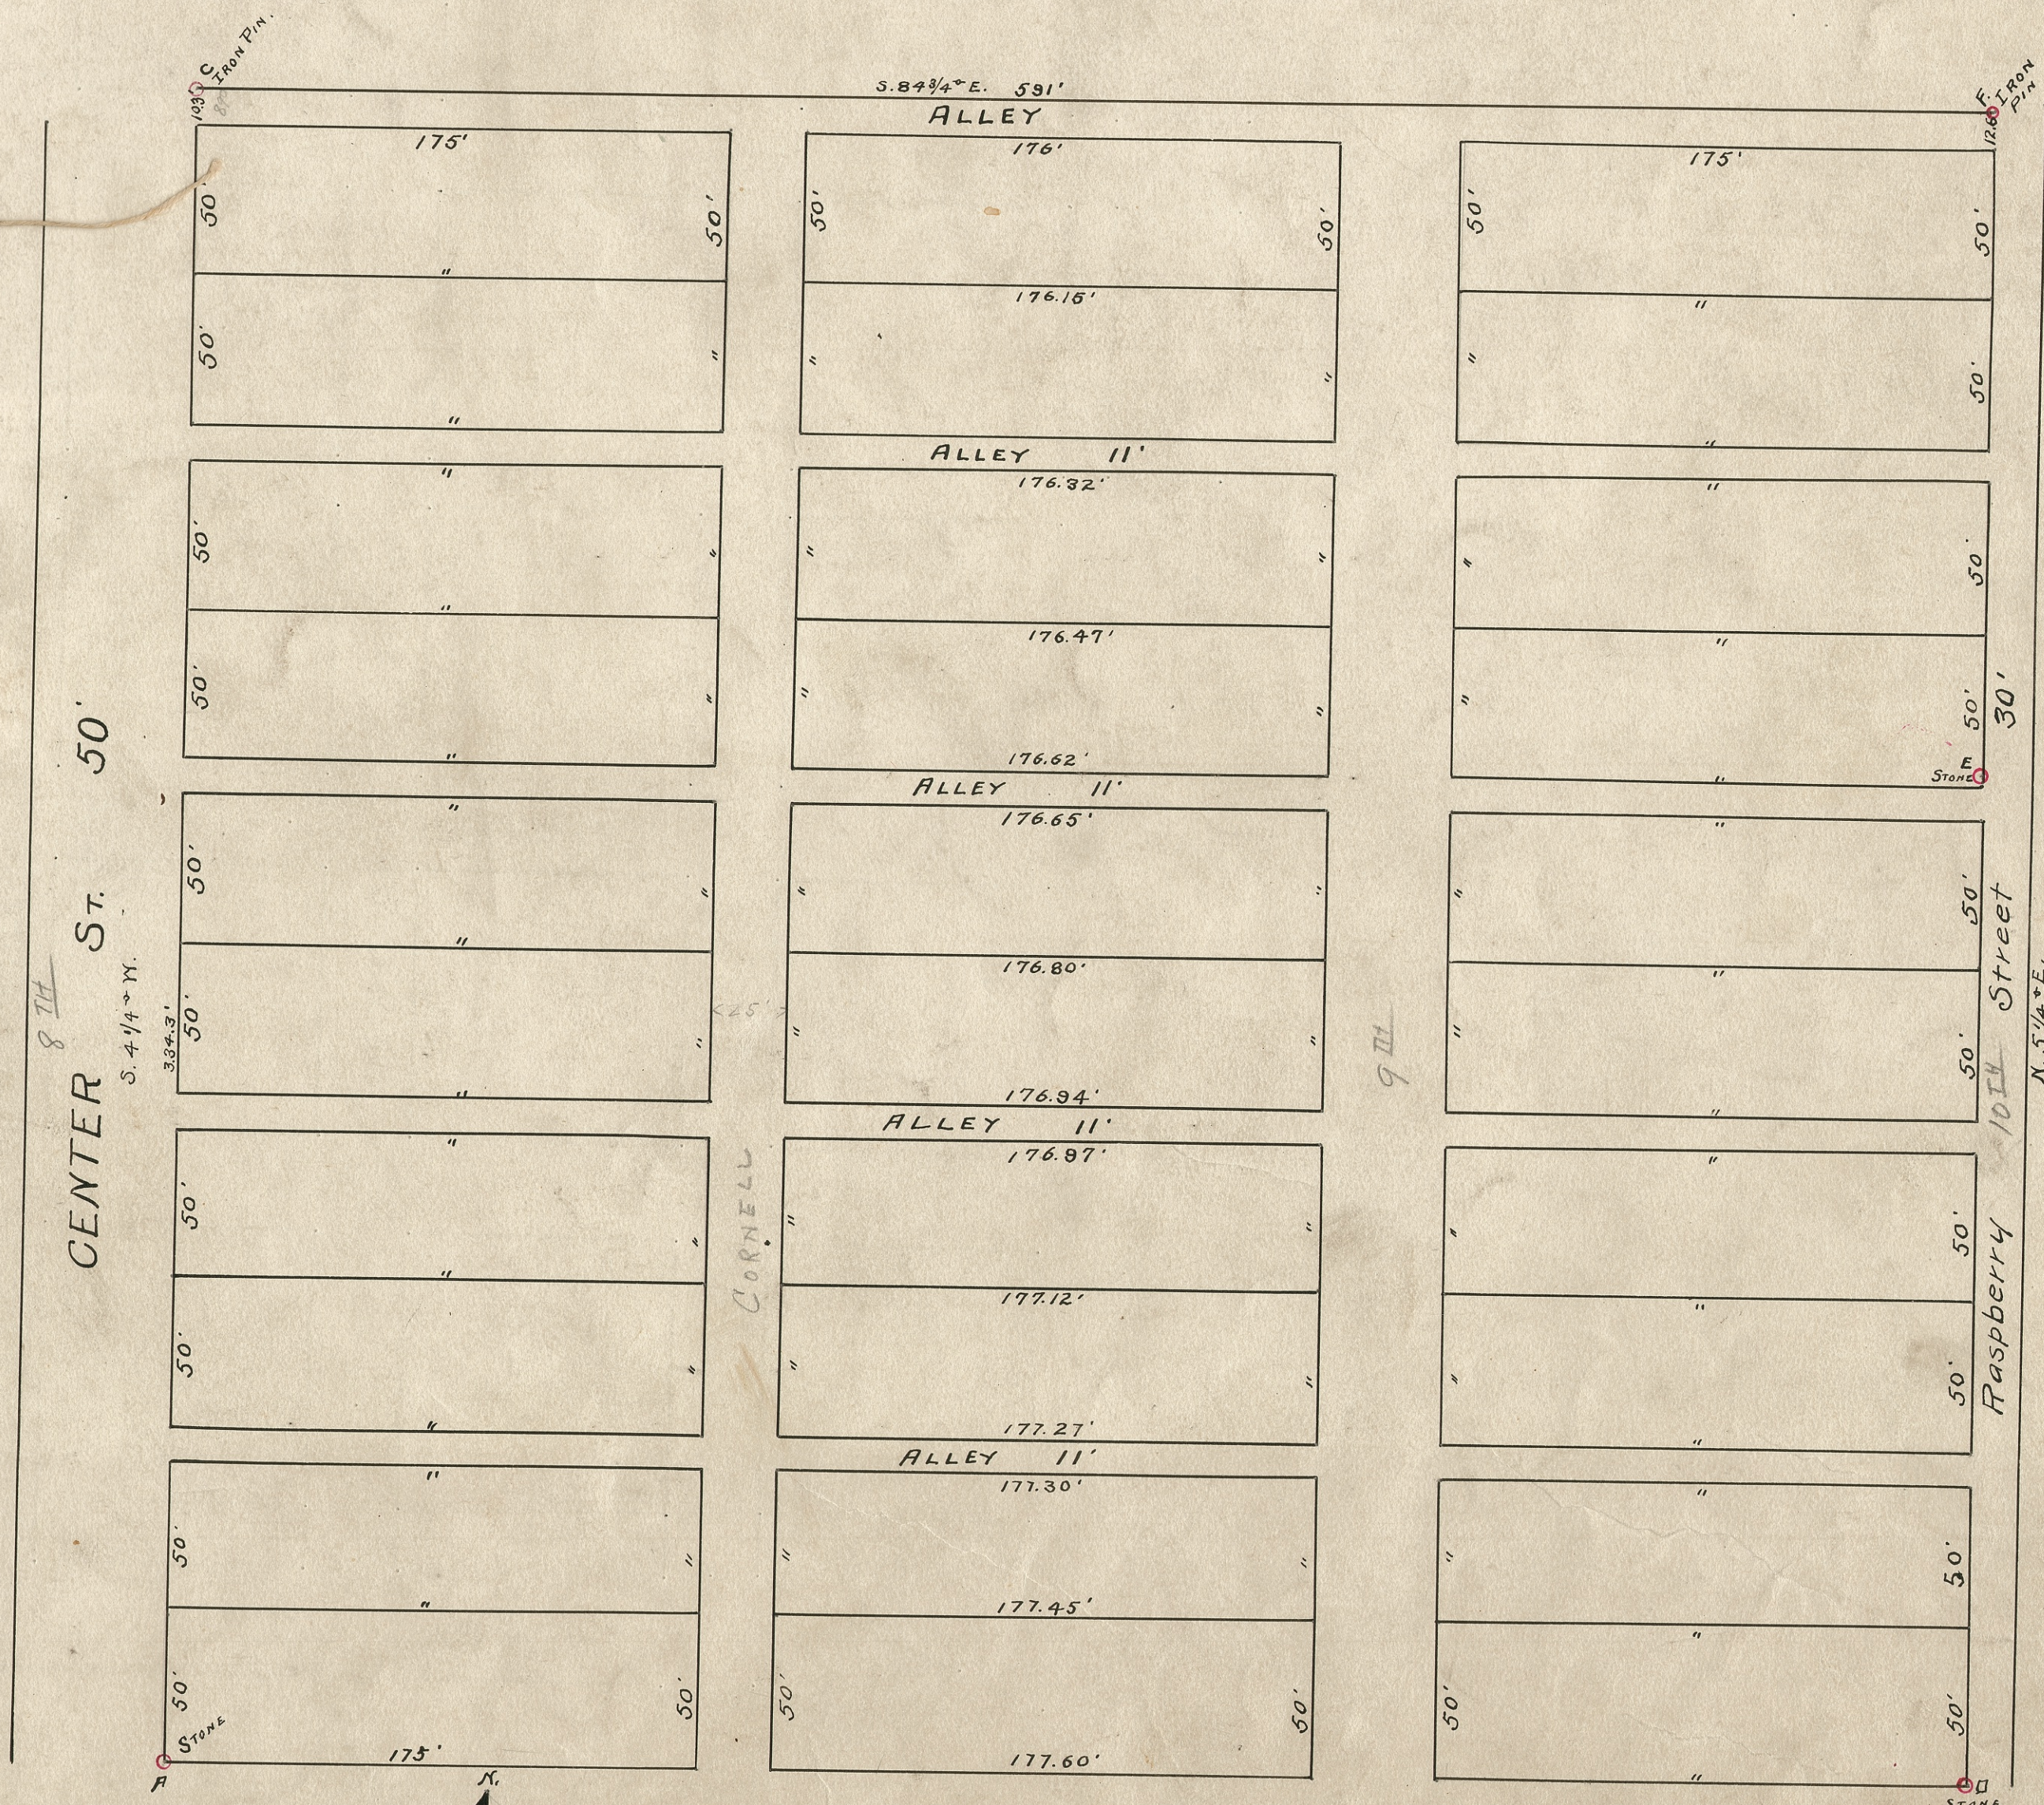

PLAT OF PHILIP FISCHERS
SUBDIVISION OF LOT 288 AND PT. O.L. 287
IN DUNCAN MALES AND SKINNERS ADDITION TO
MASSILLON OHIO.

NOTE: - A, B, D, E, is lot 288 of DUNCAN MALES AND SKINNERS ADD., B, C, F, E, is part of Lot 287 of same Add.

I hereby certify the above to be a correct plat of a survey made for
PHILIP FISCHER, APRIL 1902.

JOHN S. HOOVER, COUNTY SURVEYOR