

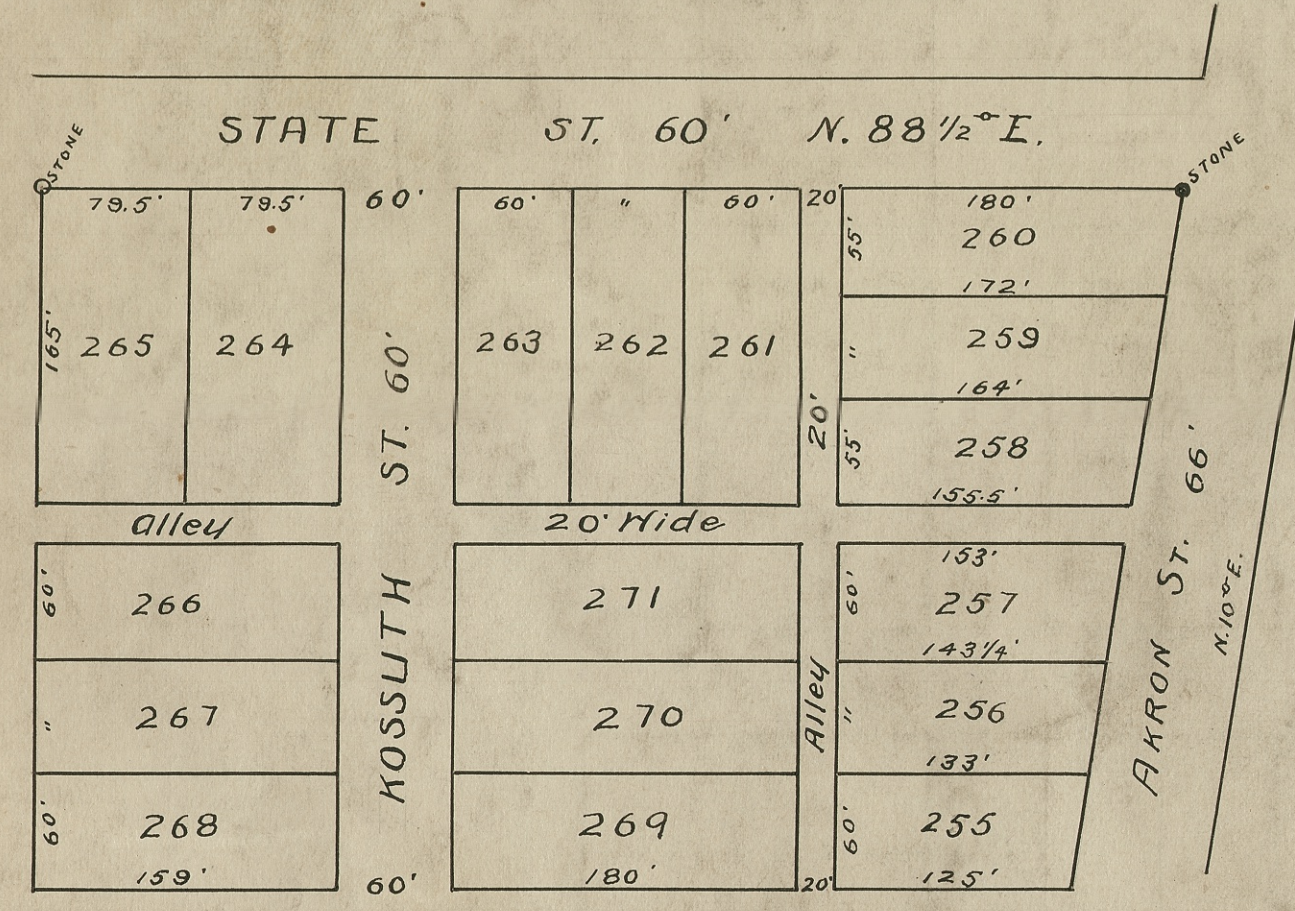


ORIGINAL PLAT OF
WEST MASSILLON
STARK COUNTY OHIO
AS RECORDED VOL. P. S.C.R.
F.M. WARTHORST CITY ENGINEER SCALE 100' = 1"

West Massillon Is Laid out on Fractional Section 7
Township 10 Range 9. In Stark Co. Ohio.
The Lots are 60' in front and 180' deep. Main St
Is 80' wide. All the other streets are 60' and the
Alleys are 20' wide. Main St. is to extend to the
Banks of the Tuscarawas River

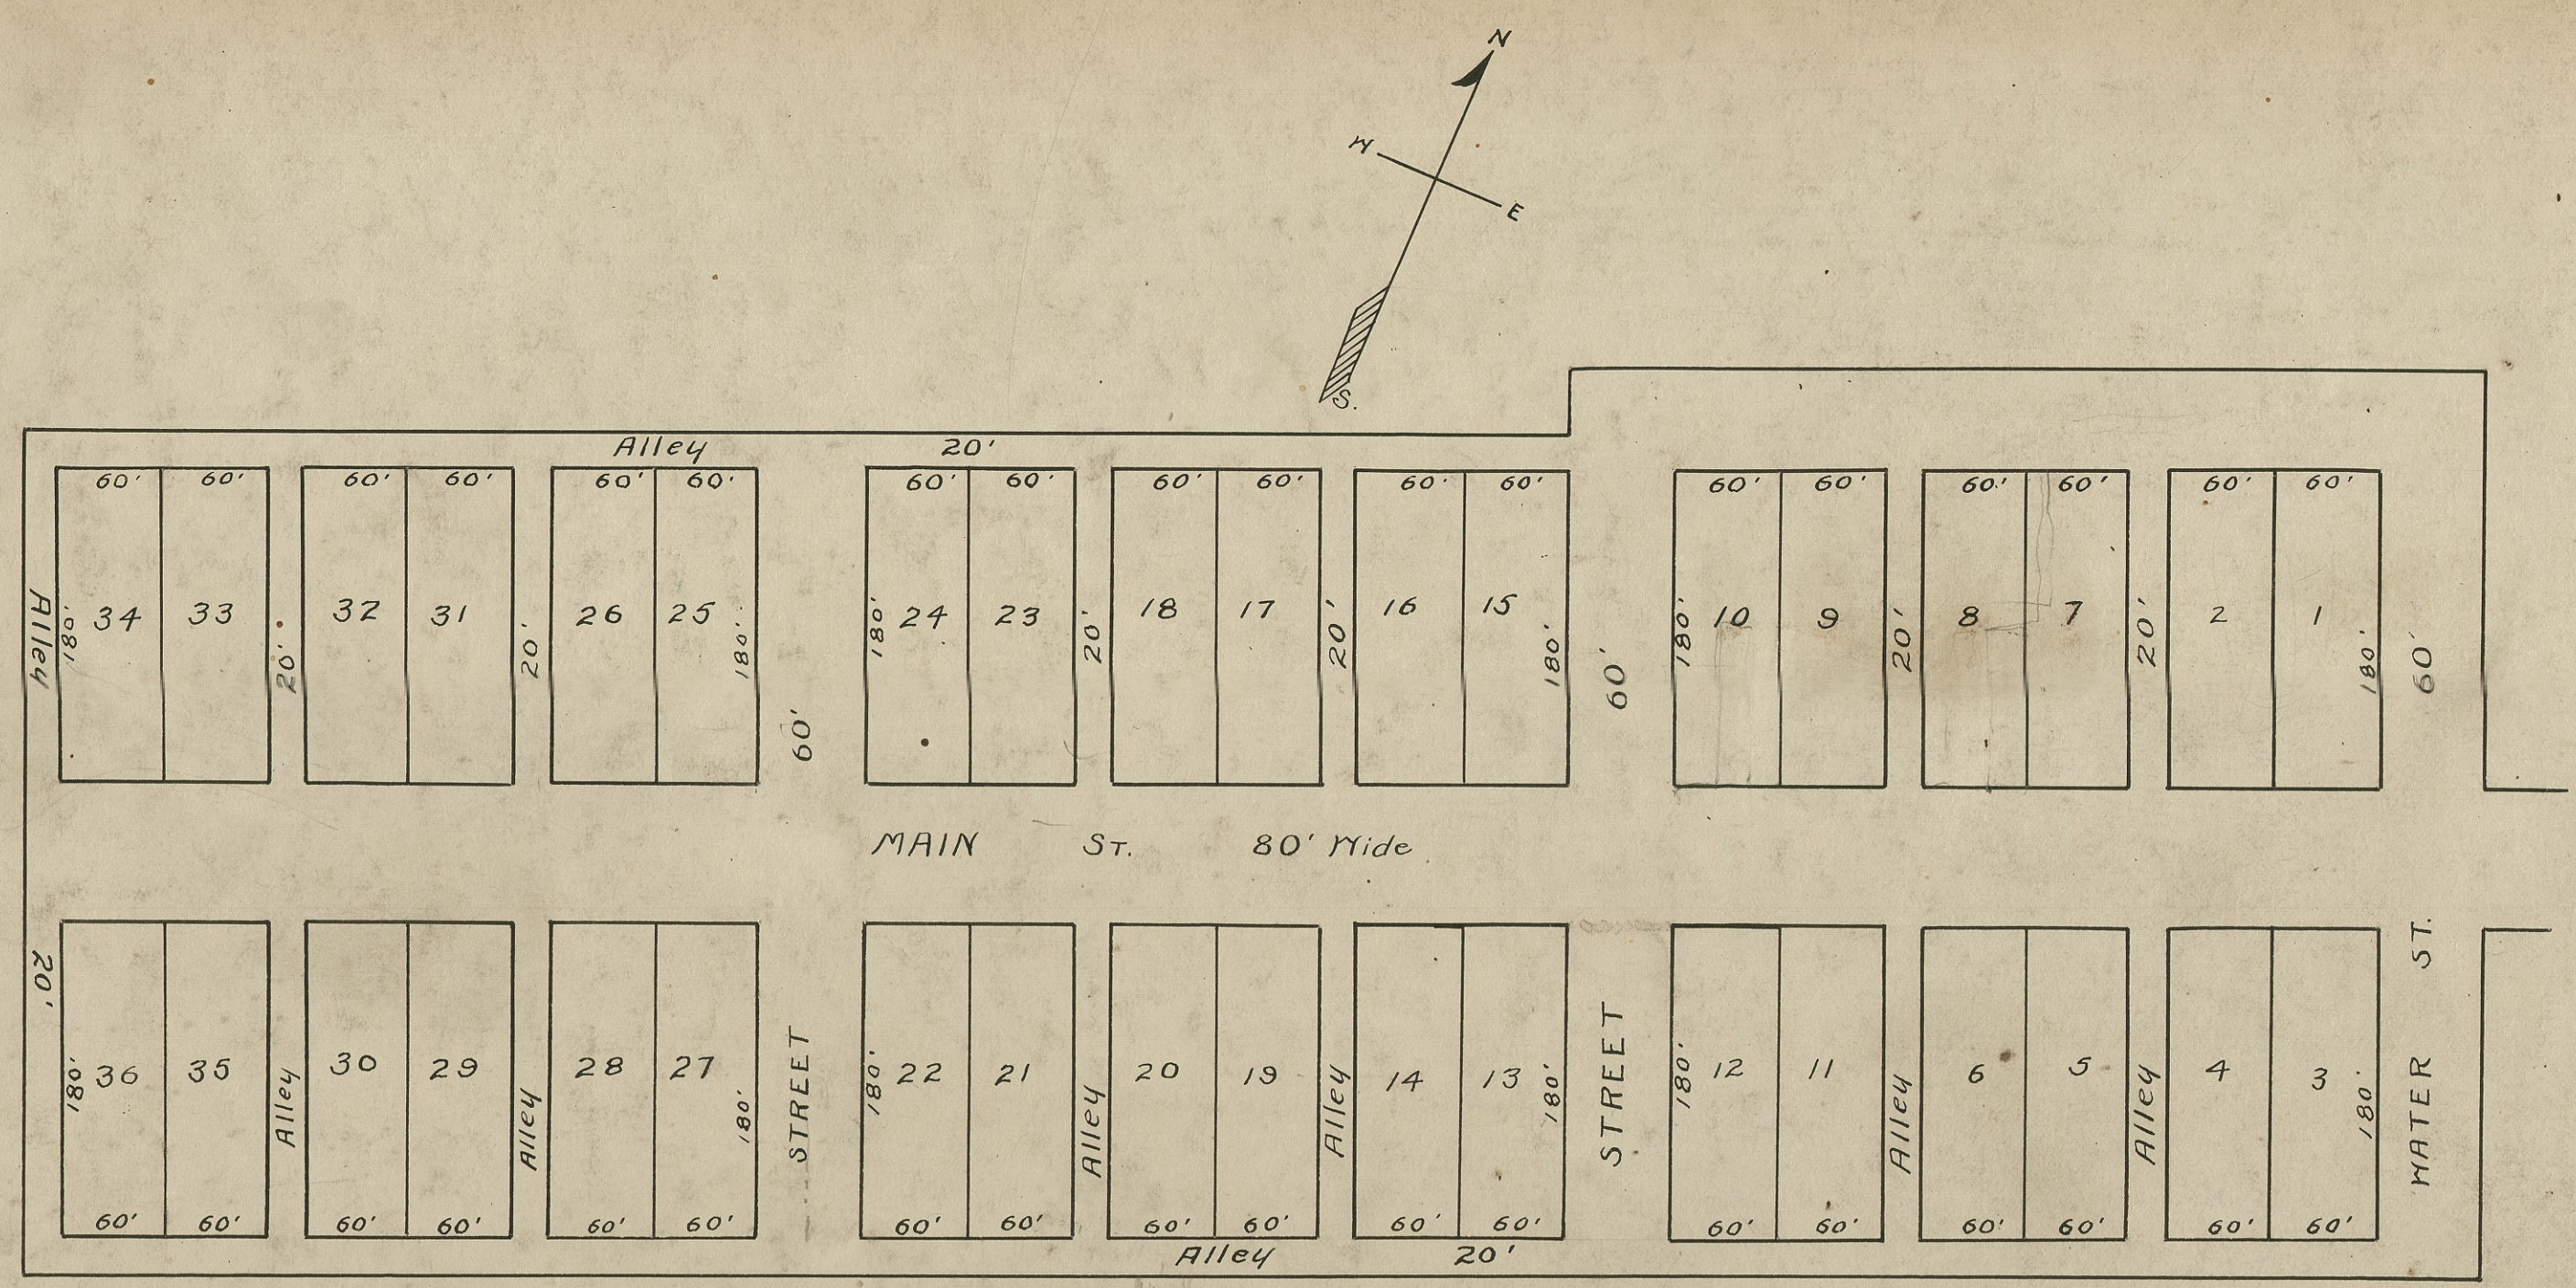

ARVINE C. WALE'S ADDITION
TO MASSILLON
Surveyed March 16, 1853, by Jno. Whitacre Co. S.
Recorded Vol. 1. Page 37. Stark Co. Plat Book.
Scale 100' = 1"

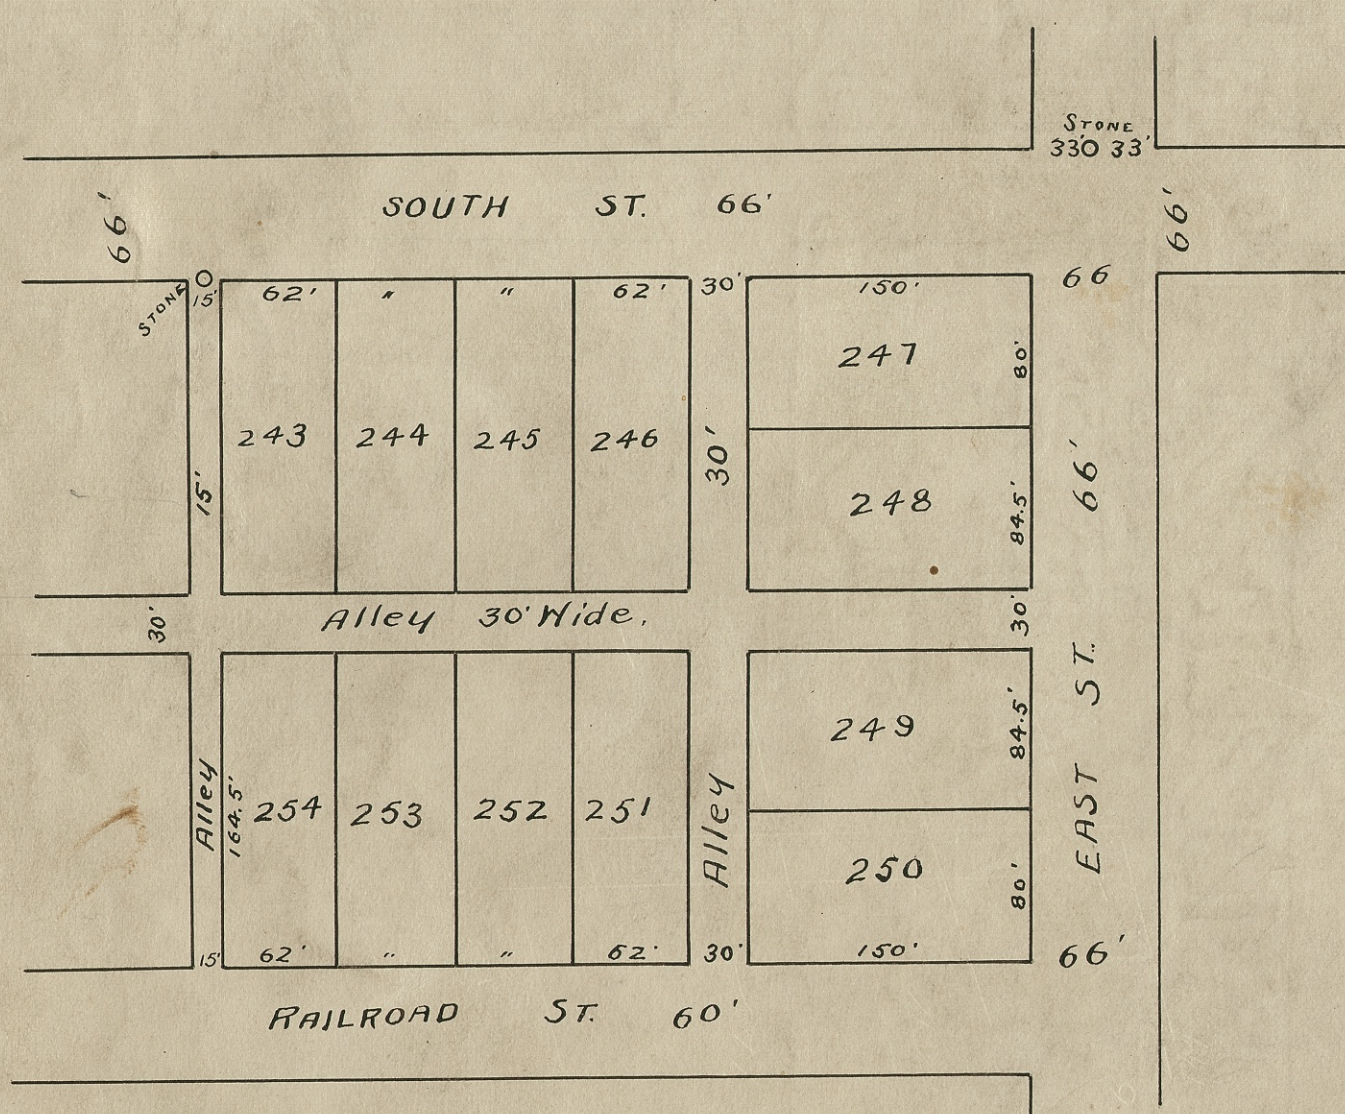

JOINT ADDITION TO MASSILLON
Surveyed March 25, 1853. By Jno. Whitacre Co. S.
Recorded Vol. 1. Page 43, Stark Co. Plats.
Scale 100' = 1"

