



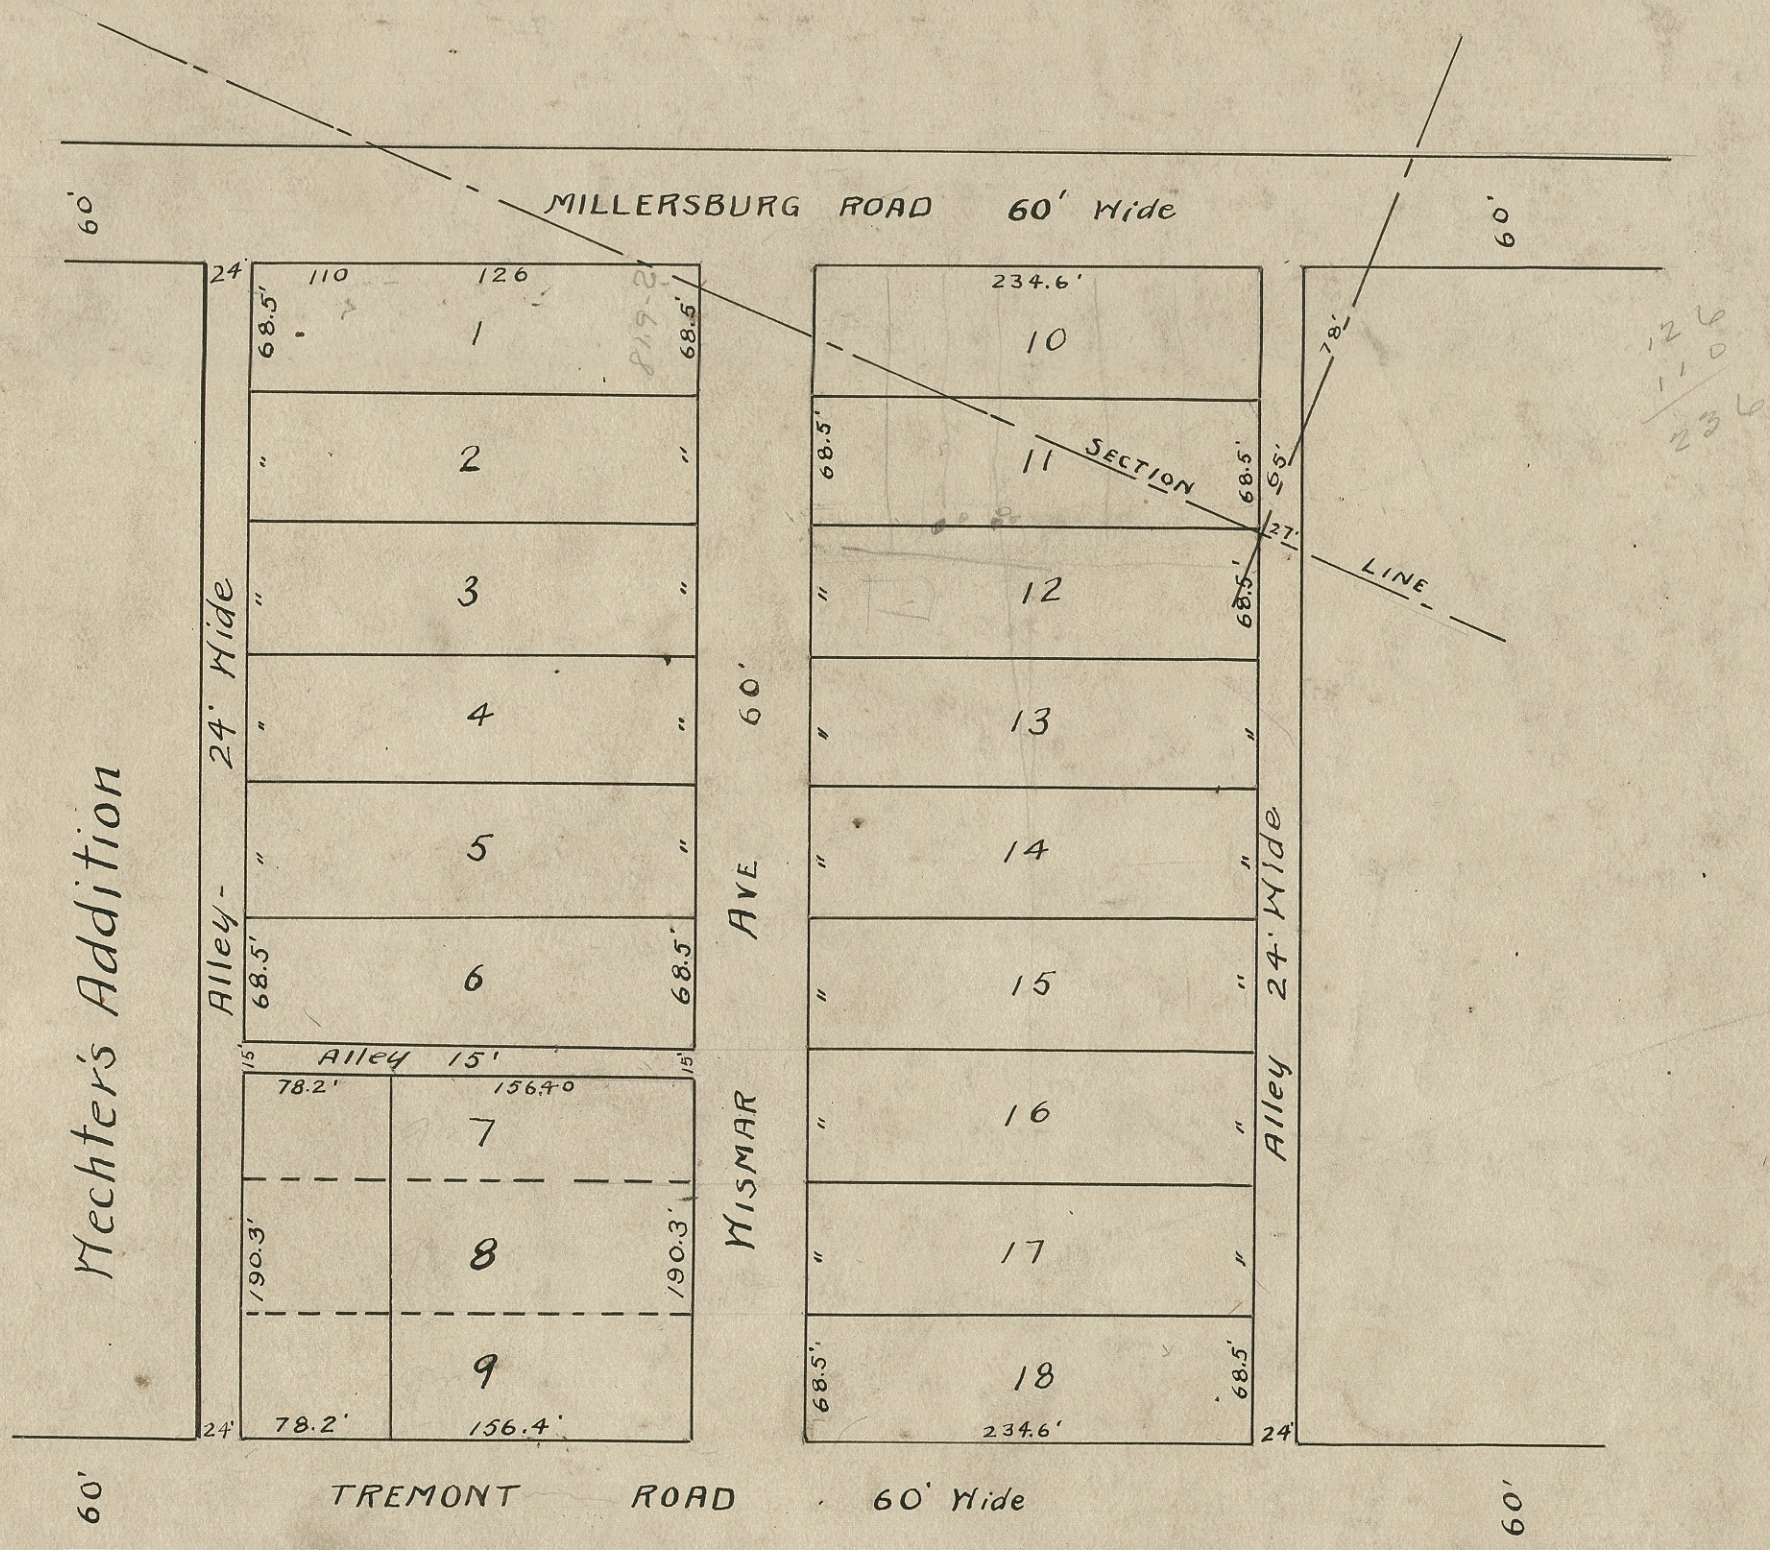

WISMAR'S ADDITION TO MASSILLON

Recorded Vol. 2, Page 44, Stark Co Plats.


Scale 100'=1"

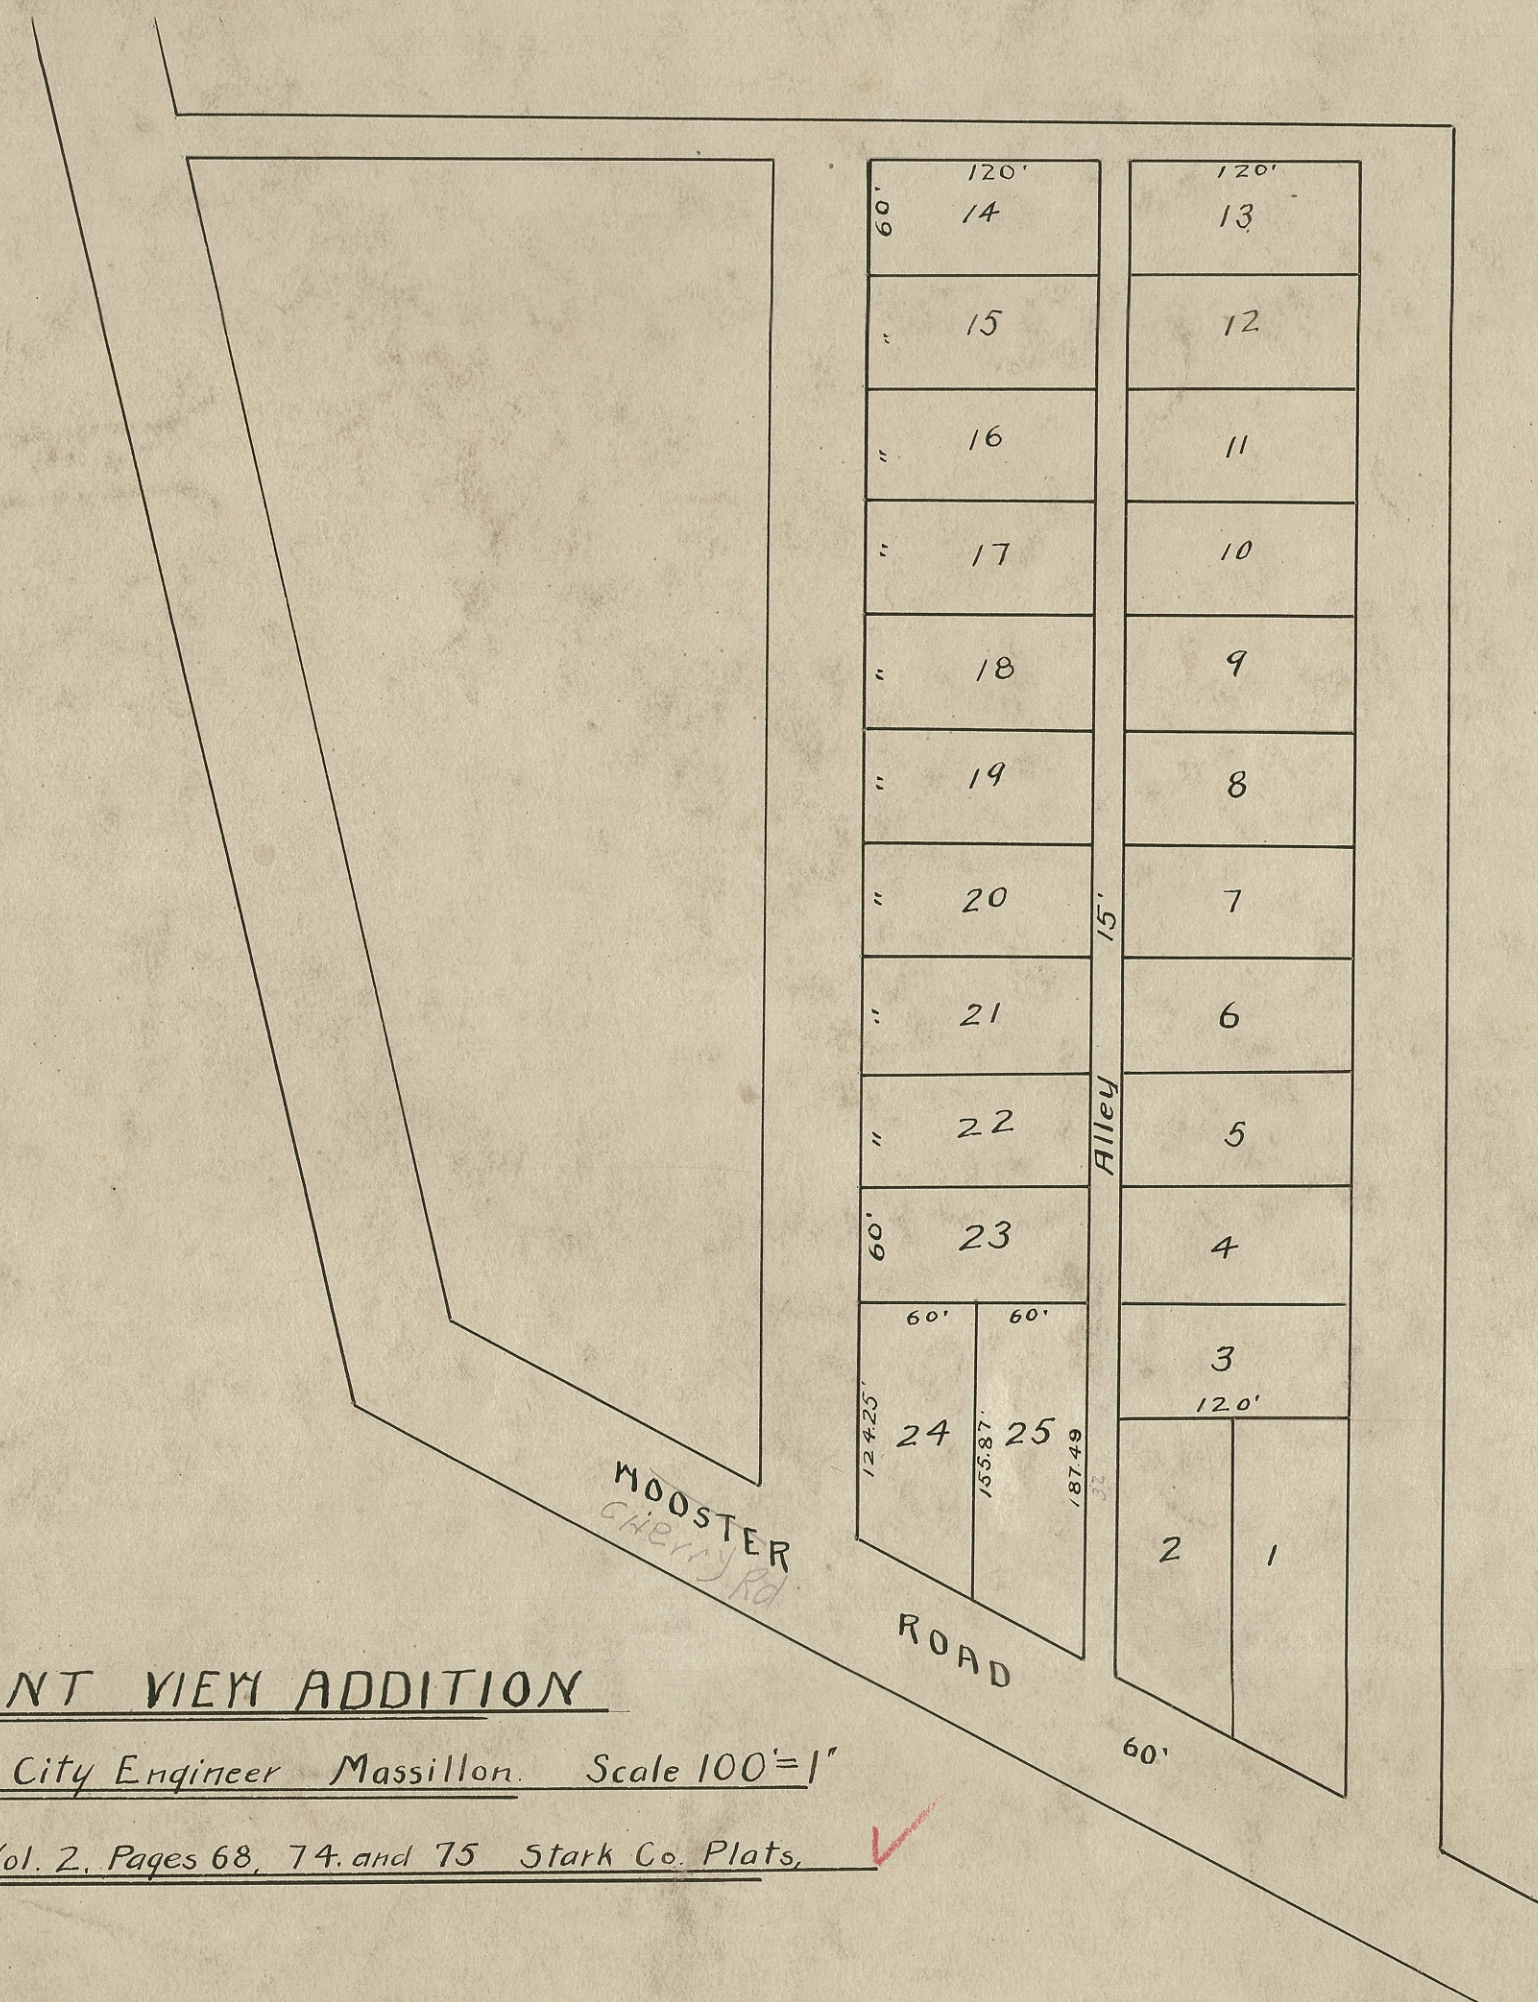

PLEASANT VIEW ADDITION

Surveyed by S. Stutz City Engineer Massillon. Scale 100'=1"

Recorded Vol. 2, Pages 68, 74, and 75 Stark Co Plats.

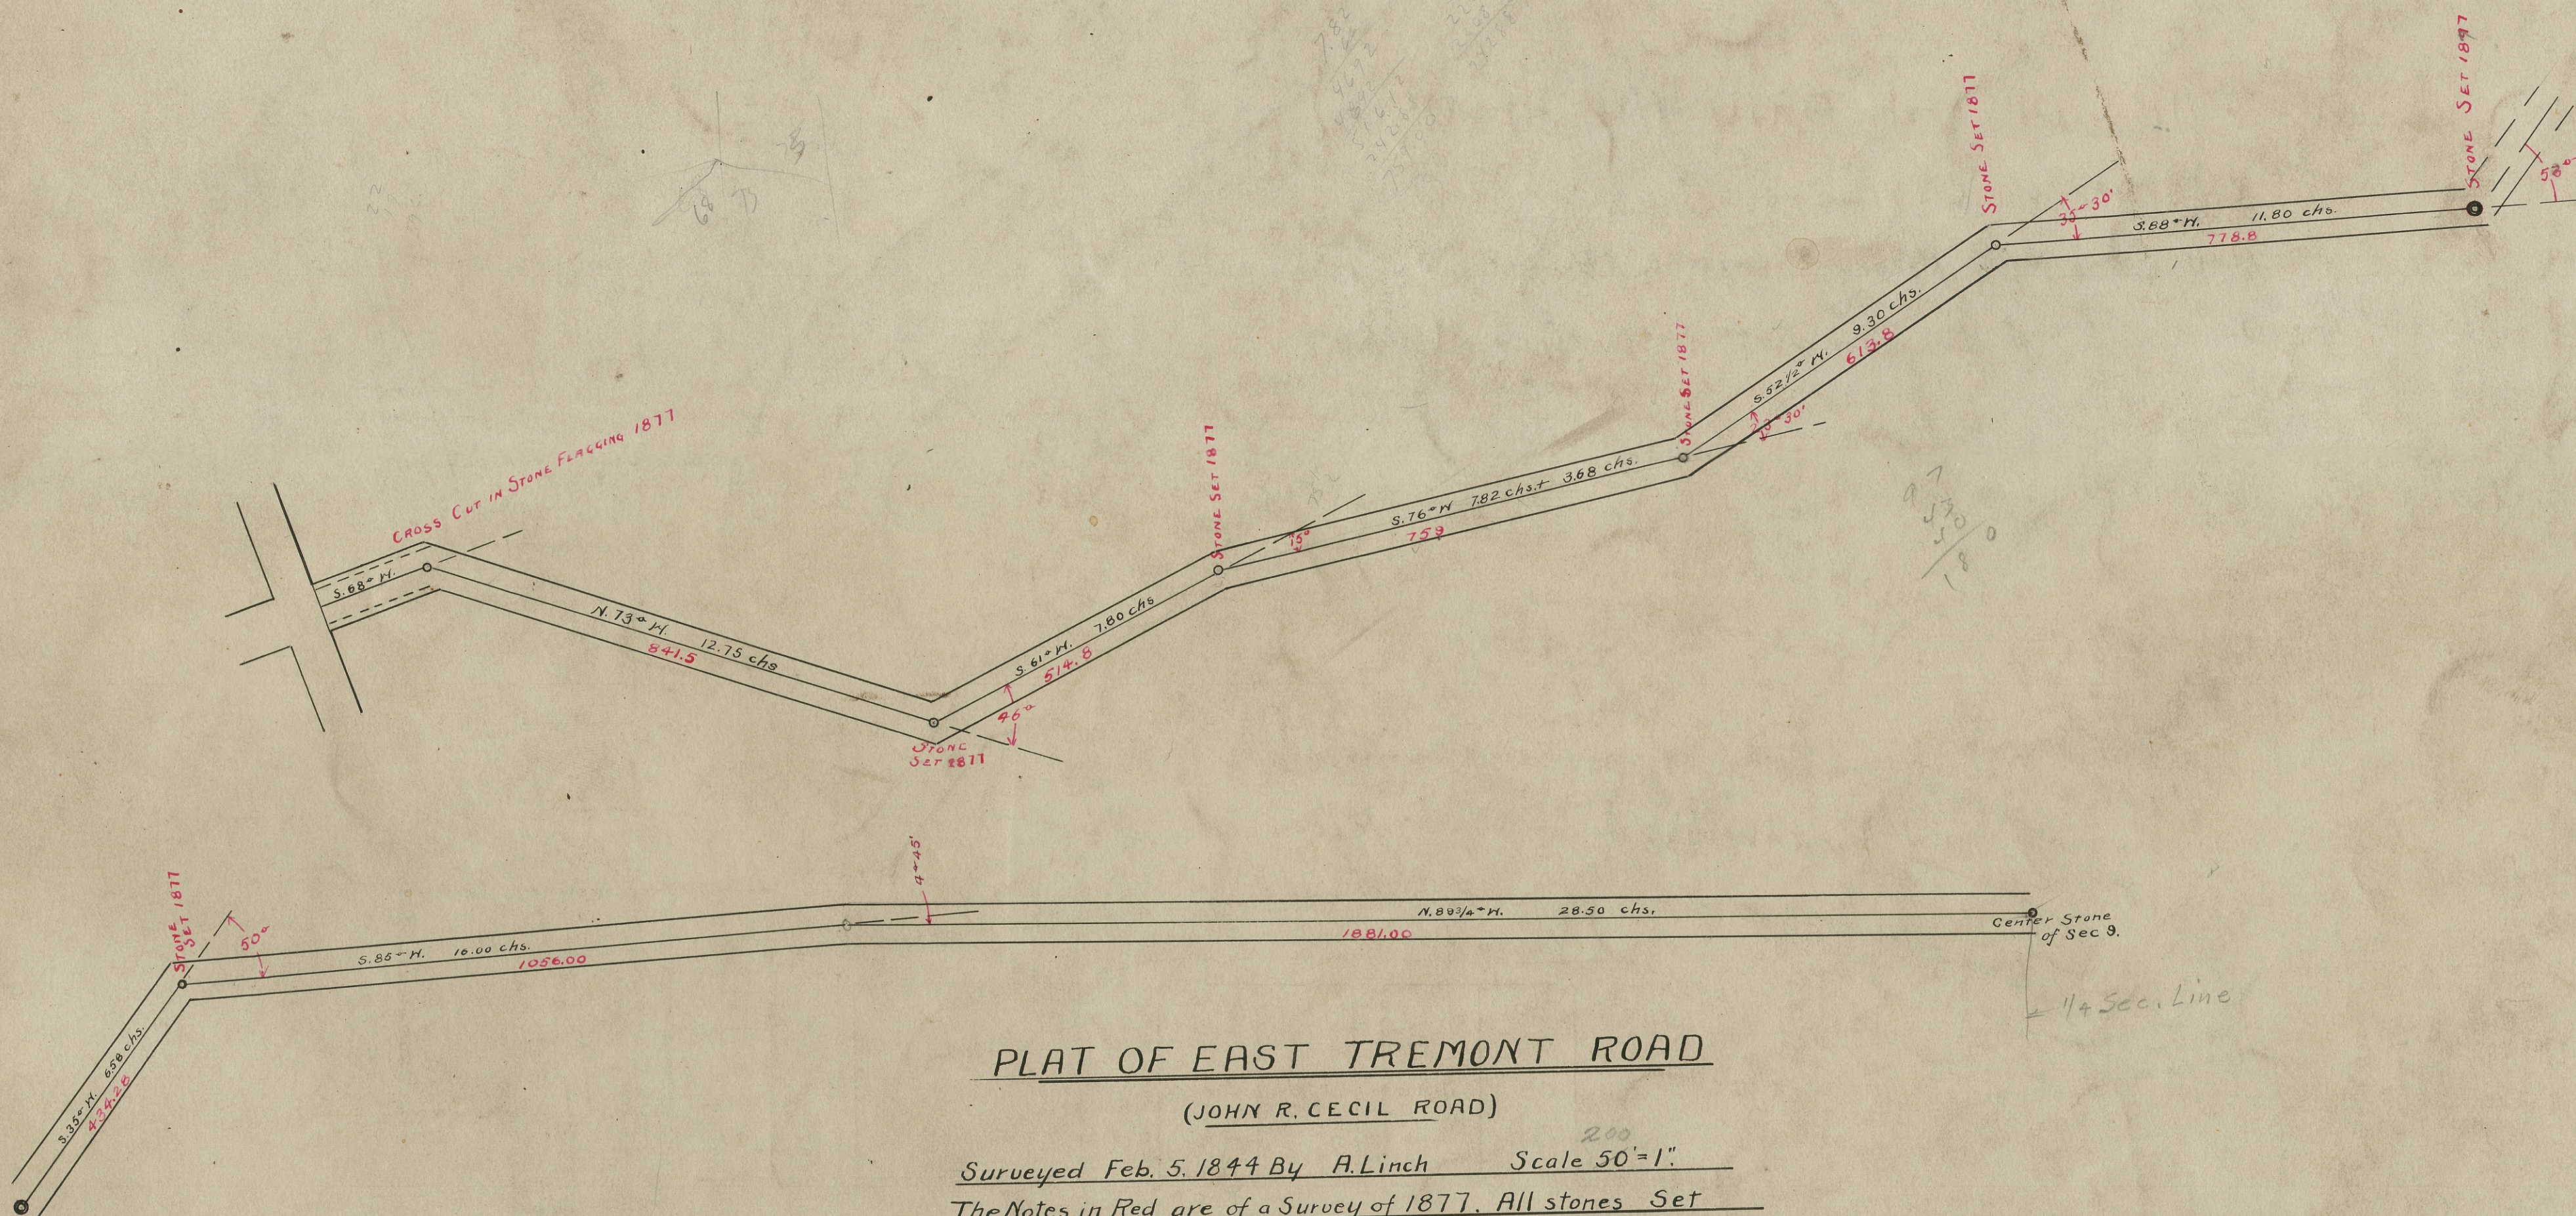

PLAT OF EAST TREMONT ROAD

(JOHN R. CECIL ROAD)

Surveyed Feb. 5, 1844 By A. Linch Scale 50'=1"

The Notes in Red are of a Survey of 1877. All stones Set In 1877 by F.W. Marthorst. Except the Stone in the Center of Sec. 9 Which is original F.W. Marthorst City Engr.

Note -- Indicates Same Stone in Road.