


WOODLAWN

ADDITION TO CITY OF

MASSILLON, O.

BOOK 2. SCALE 1"=200'
PAGE 71

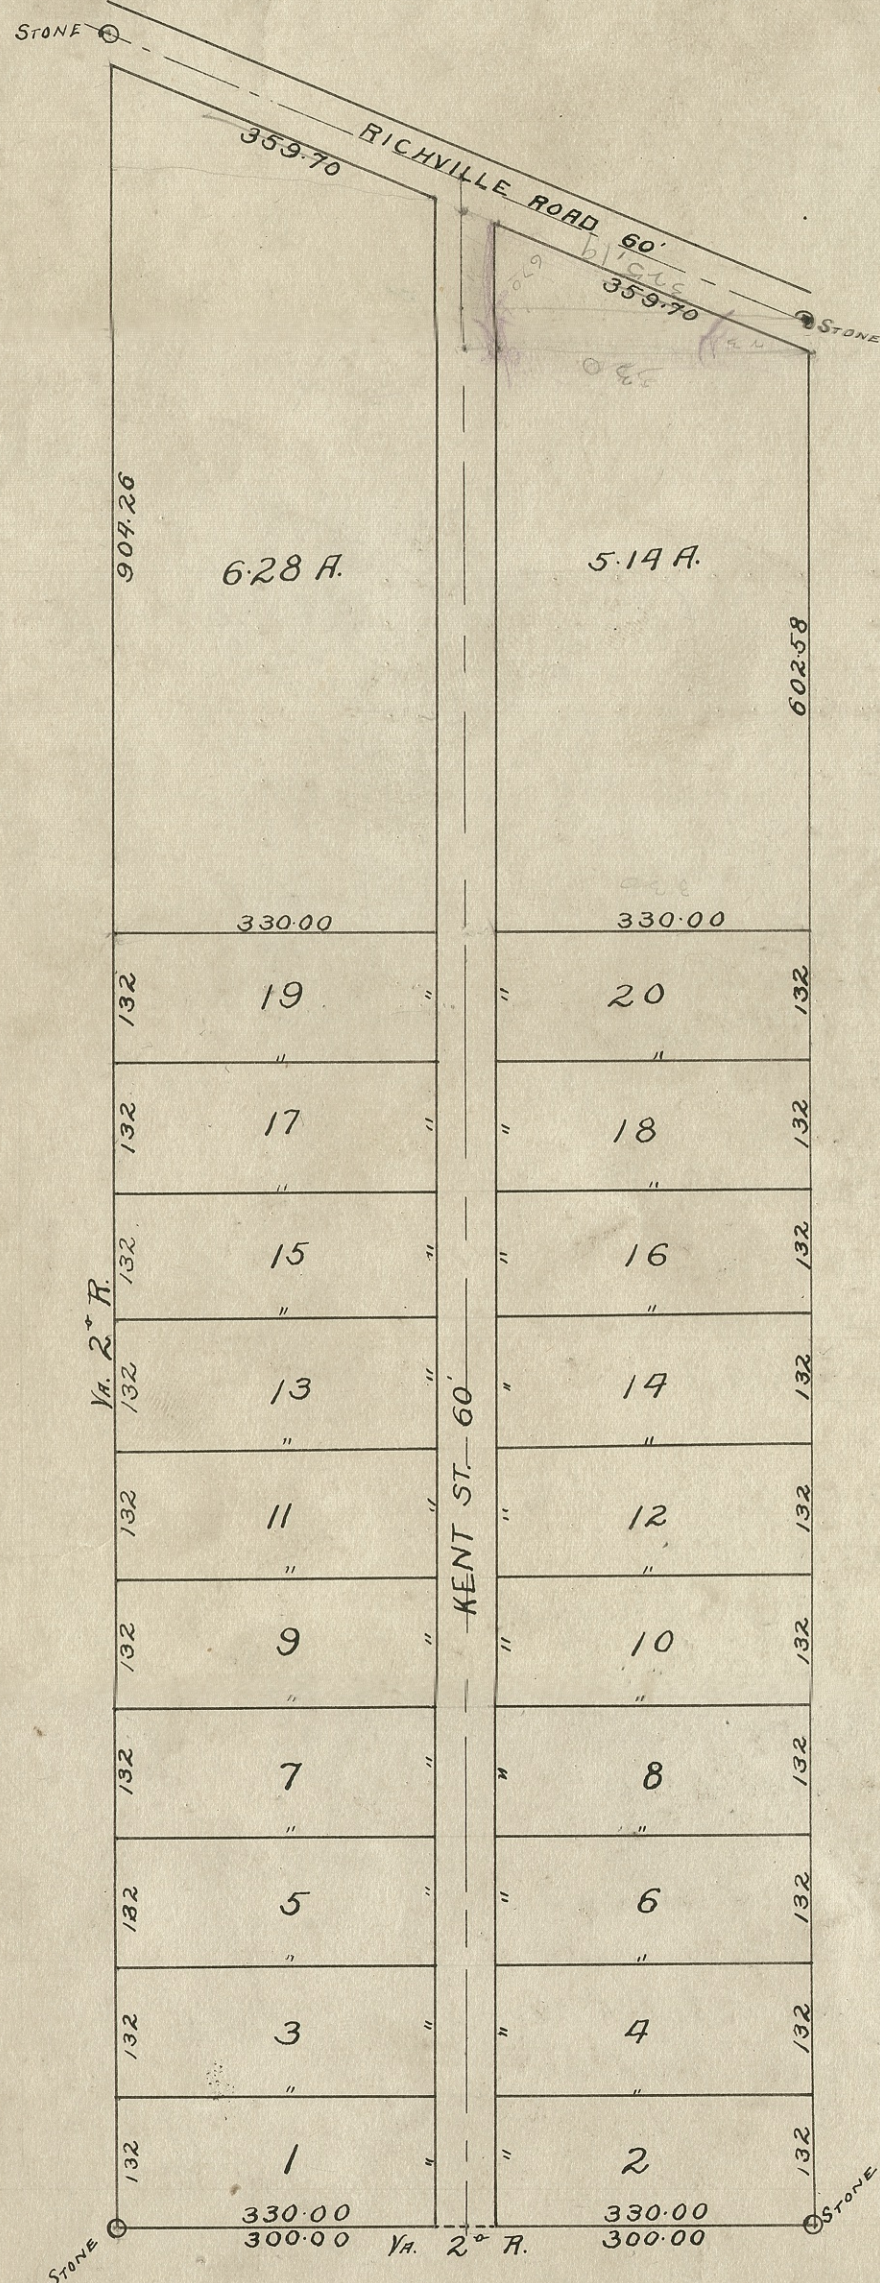

Woodlawn Addition to Massillon laid out on the South Side of Lot 77 of the Subdivision of certain lands made by Wm. S. Wetmore, Richard S. Fay and the executors of Amos Binney deceased the 17th of October 1848 reference being had to the recorded plat will more fully show.

I hereby certify that the foregoing Addition to the City of Massillon was carefully surveyed and marked by me and that the same is correct.
Original scale 1"=80' May 13 1873. J. G. Walliard
State of Ohio } S.S. Personally appeared before the undersigned Notary Public
Stark County } in and for said County Chas. E. Jarvis and Thos. B. George
proprietors of the foregoing Addition to the City of Massillon and acknowledged the same to be their act and deed according to law.

Given under my hand and Notarial Seal this 20th day of May 1873.

J. G. Walliard

Notary Public.

Auditors office Stark County S.S. Transferred for Taxation May 22 1873.

Fee \$2.00 paid

Ed. E. Lee, Auditor Stark County.

Recorders office Stark County S.S. Received for record May 22 1873

Recorded and compared May 22 1873.

Fee \$3.00 Paid.

M. E. Wilcox, Recorder Stark County.

T. B. George's Addition to Massillon laid out on the N. E. Corner of Lot 77 of a certain amicable partition of land made Wm. Wetmore Richard S. Fay and the executor of Amos Binney deceased Oct 17, 1848, which plat or Map together with a memorandum of the same is recorded in the Plat record of Stark County, and to which reference is here made for a more particular description—Bounded as follows—Namely on the North by Richmond Ave on the East by Russell St. On the South by Woodlawn Addition On West by Kent St

I hereby certify that the foregoing Addition to the City of Massillon was carefully surveyed, and mark by me, and that the same is correct

Dec 30, 1874. Dwight Jarvis

State of Ohio } S.S. Personally appeared before the undersigned Notary Public
Stark County } in and for said County Chas A Jarvis and T. B. George
proprietors of the foregoing Addition to the City of Massillon and acknowledged the same to be their act, and deed according to law.

Given under my hand and Notarial seal this 30th day of Dec. 1874

Isaac H. Brown

Notary Public

Received for Record Dec. 31st 1874

Recorded Jan. 2nd 1875

M. E. Wilcox Recorder.

T. B. GEORGE'S

ADDITION TO MASSILLON OHIO

SCALE 1"=100'

