


PARTS OF 2ND WARD

PARTS OF WEST MASSILLON

INCLUDING
PART LOTS OF THE AMICABLE DIVISION
OF
WETMORE, FAY AND BINNEY—ADDITIONS OF
MR RUCH, WECHTER, AND WISMAR

WISMAR ADD. RECORDED NOV 27 1869 VOL 2 PAGE 44
WECHTER ADD. RECORDED NOV 29 1868 VOL 2 PAGE 25
RUCH'S ADD. RECORDED AUG 27 1873 VOL 2 PAGE 74
SCALE 1"=200'

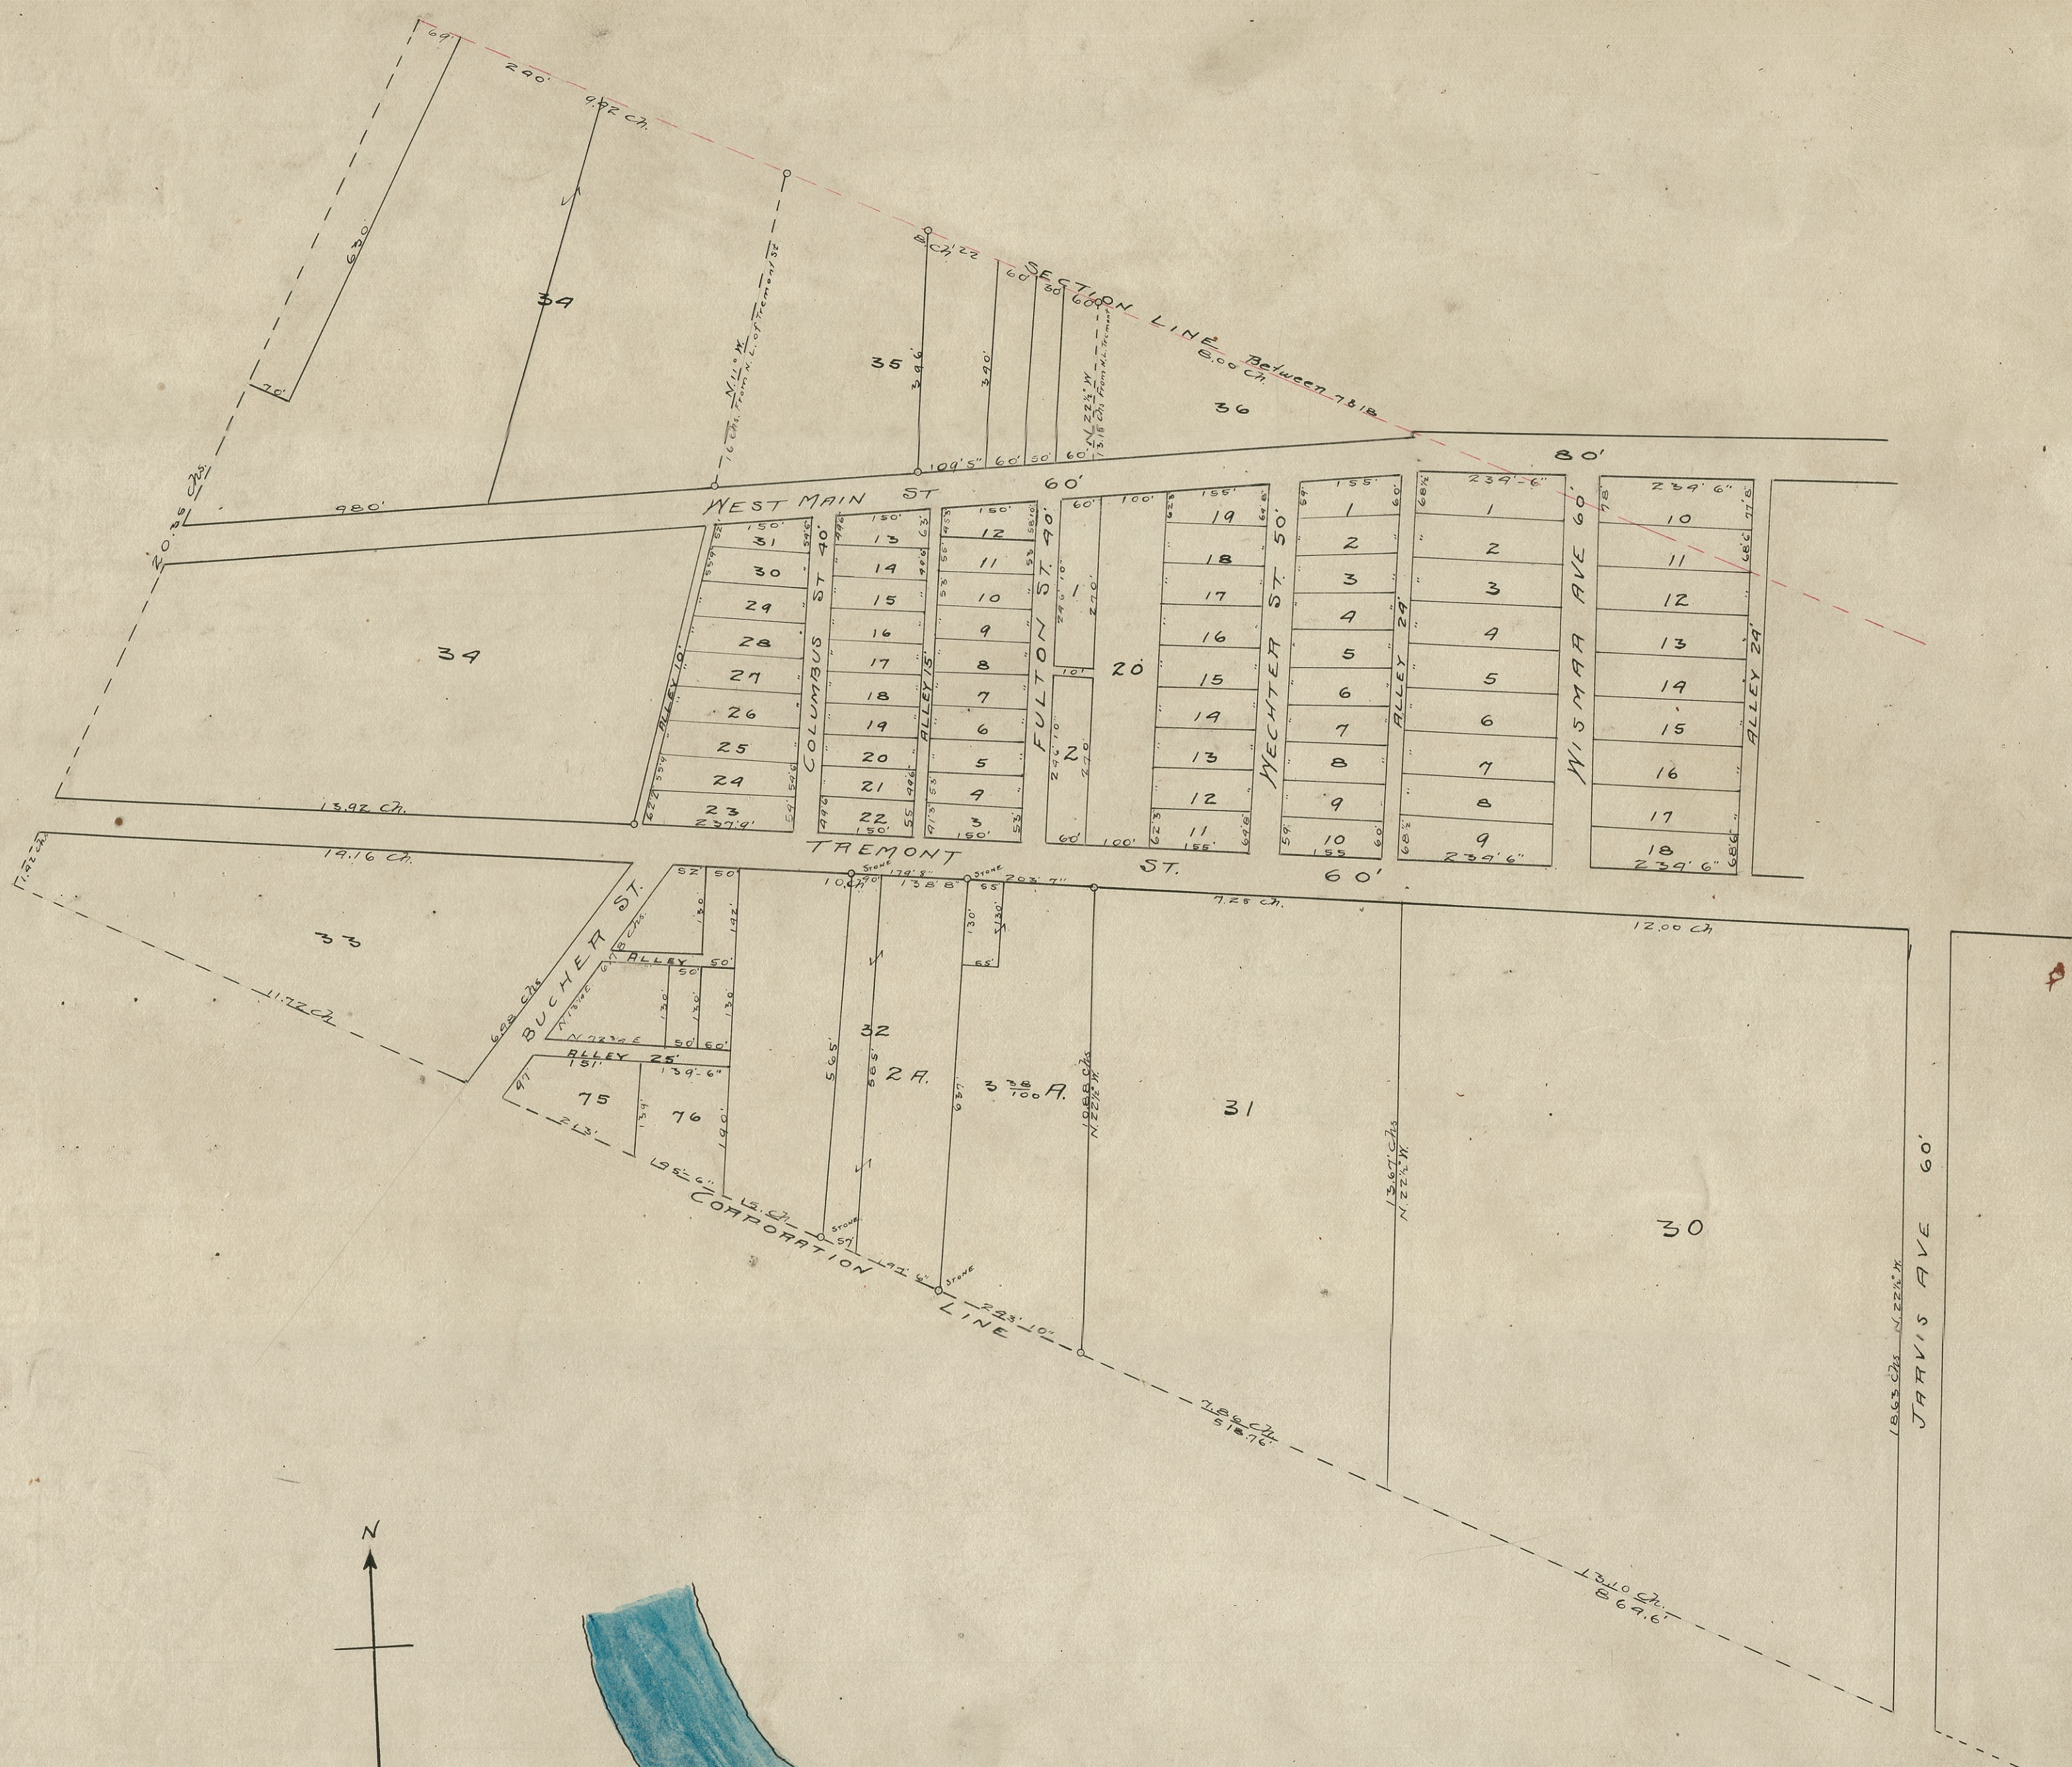

J. H. McLAINE'S
ADD. TO THE CITY OF MASSILLON
—THIRD WARD—

PART LOT No 7 IN THE AMICABLE DIVISION OF
WETMORE, FAY & BINNEY MADE OCT 1898
RECORDED IN S. C. RECORDS PAGE 3 VOL 3
SCALE 1"=80' D. A. MILLER, CITY ENG.

