


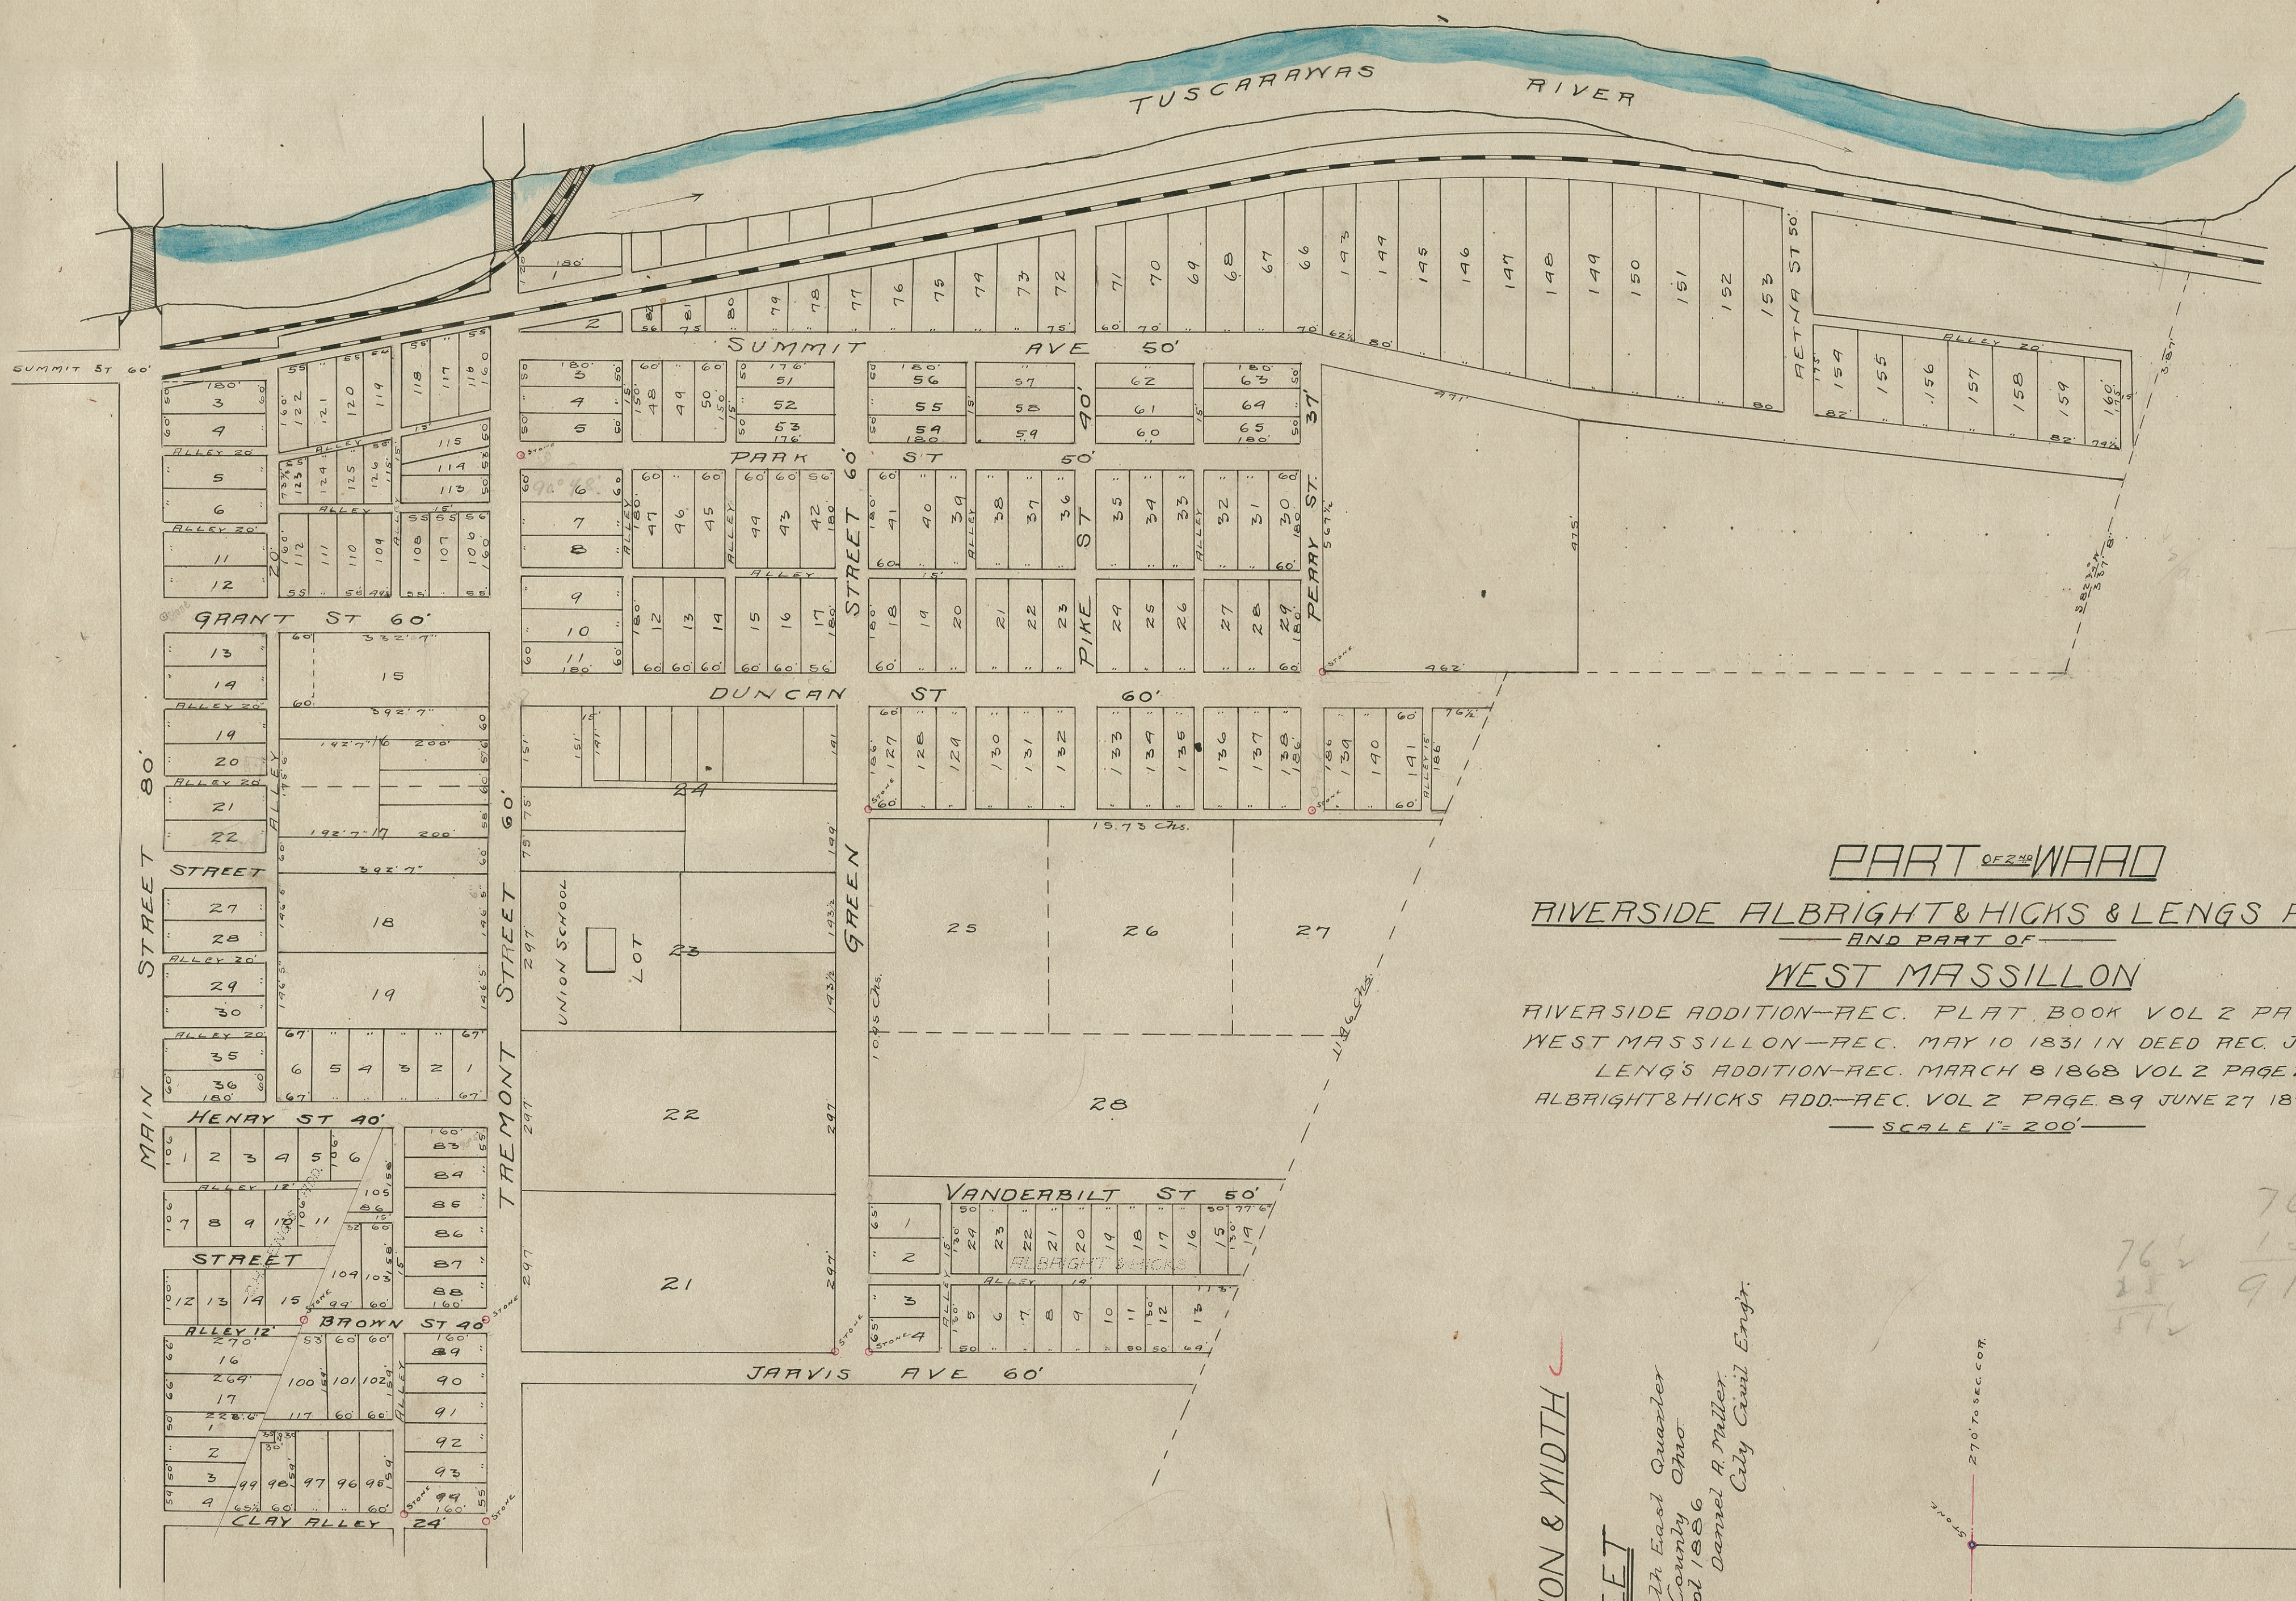

PART OF ~~NO~~ ^{WARD}
RIVERSIDE ALBRIGHT & HICKS & LENG'S ADDITIONS
AND PART OF
WEST MASSILLON
RIVERSIDE ADDITION-REC. PLAT. BOOK VOL 2 PAGE 44
WEST MASSILLON-REC. MAY 10 1831 IN DEED REC. J PAGE 19
LENG'S ADDITION-REC. MARCH 8 1868 VOL 2 PAGE 22
ALBRIGHT & HICKS ADD.-REC. VOL 2 PAGE 89 JUNE 27 1877
SCALE 1"=200'

76.5
15
25 91.5
57.5

PLAN OF THE EXTENSION & WIDTH
-OF-
MAIN STREET

and surroundings. Part of the North East Quarter
of Section 17, 10 Range 9 Stark County, Ohio
Surveyed Sept. 1886 and Sept. 1886
Ordinance passed 1886
according to this map
Daniel A. Miller
City Civil Engr.

HENRY BEATTY
1552 A

