PLAT OF KENT JARVIS' ADD.
TO THE TOWN OF MASSILLON, STARK CO. O.,

SCALE 1" = 400'

JANUARY 1859 ROBT. STACKMAN, JOHN WITACRE SURVEYOR

Recorded May 20 1859 S. C. R. VOL 1 Page 53-4-5.

Notes of the survey of the Mill Race as the same is represented on the within Plat,— Beginning at a point on the south Bank of said Race, south 21¼° East 124' from the South East Corner of High Street, and Wellman Street.
Notes of angles and distances as follows.—

STA.	COURSES	DISTANCES	STA.	COURSES	DISTANCES
1	N 64½° E.	572'	19	N 83° E.	100'
2	N 73½° E.	77'	20	N. 3½° E.	91'
3	S. 82½° E.	50'	21	N 80¾° E.	200'
4	S. 72° E.	50'	22	N. 74° E.	40'
5	S 67¼° E.	50'	23	N. 72° E.	30'
6	S. 74° E.	50'	24	N. 53° E.	30'
7	S. 81½° E.	100'	25	N. 14½° E.	30'
8	S. 86½° E.	50'	26	N. 9½° W.	50'
9	East.	30'	27	N. 18¼° W.	50'
10	N. 79½° E.	30'	28	N. 9½° W.	270'
11	N. 68½° E.	30'	29	N. 19¼° W.	100'
12	N. 53¾° E.	30'	30	N. 34¼° W.	20'
13	N. 21° E.	50	31	N. 68½° W.	20'
14	N. 33 E.	150'	32	N. 87° W.	40'
15	N. 34 E.	80'	33	S. 84° W.	132'
16	N. 43¼° E.	40'	34	S. 88° W.	30'
17	N. 60° E.	366'	35	N. 81° W.	30'
18	N 77½° E.	100'	36	S 76½° W.	136'

To a post in south line of Canton Road

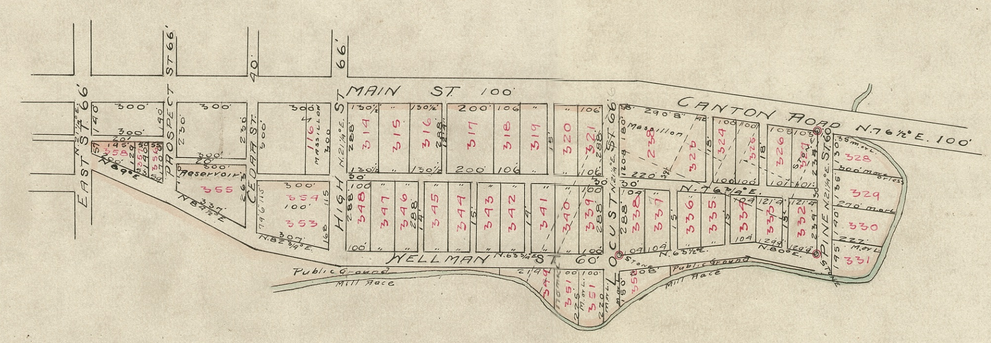

PROPRIETORS OF ADDITION
— ARE —
KENT JARVIS, DWIGHT JARVIS, M. D. WELLMAN, & W. S. WETMORE

Memorandum of the Plat and Allotment of Kent Jarvis Addition to the Town of Massillon County of Stark, State of Ohio Being a Part of Section Number Eight Tp Ten Range Nine in said County, and, Bounded as shown on this Map by the Red washed Lines surrounding said Addition

CHAS. ALBRECHT'S ADD.
TO
MASSILLON OHIO

RECORDED NOV. 9 1905 VOL 5 P. 65 W. W. KING RCD.
WCW.
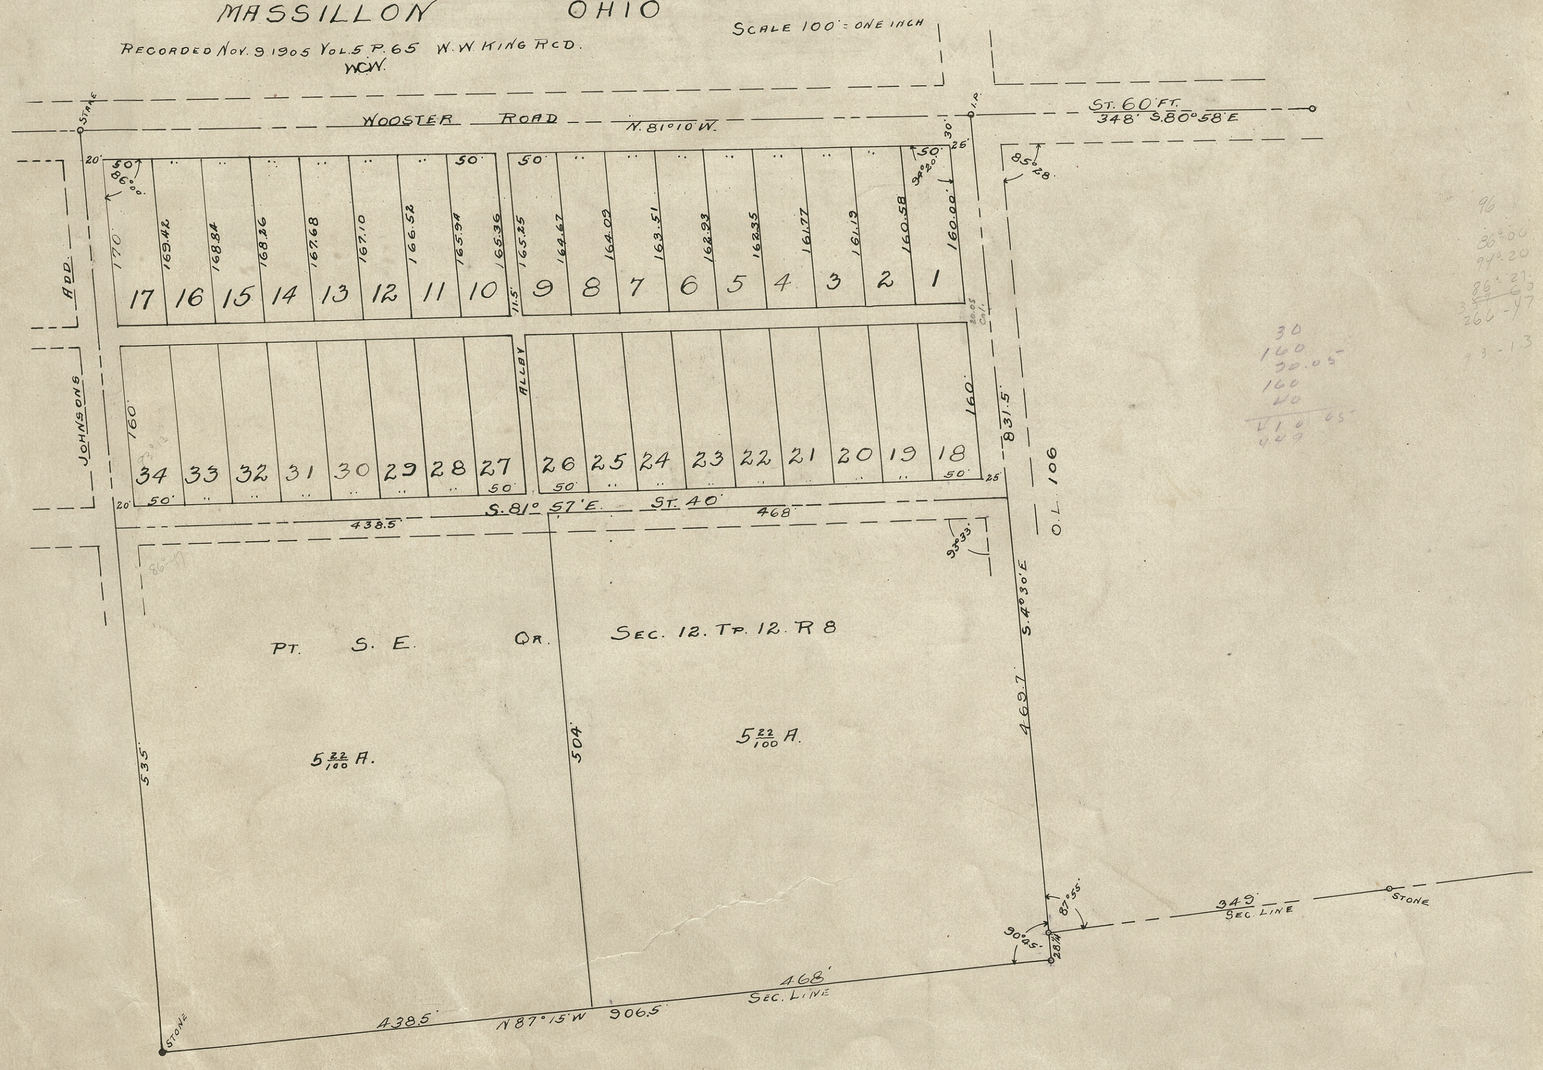
SCALE 100' = ONE INCH