
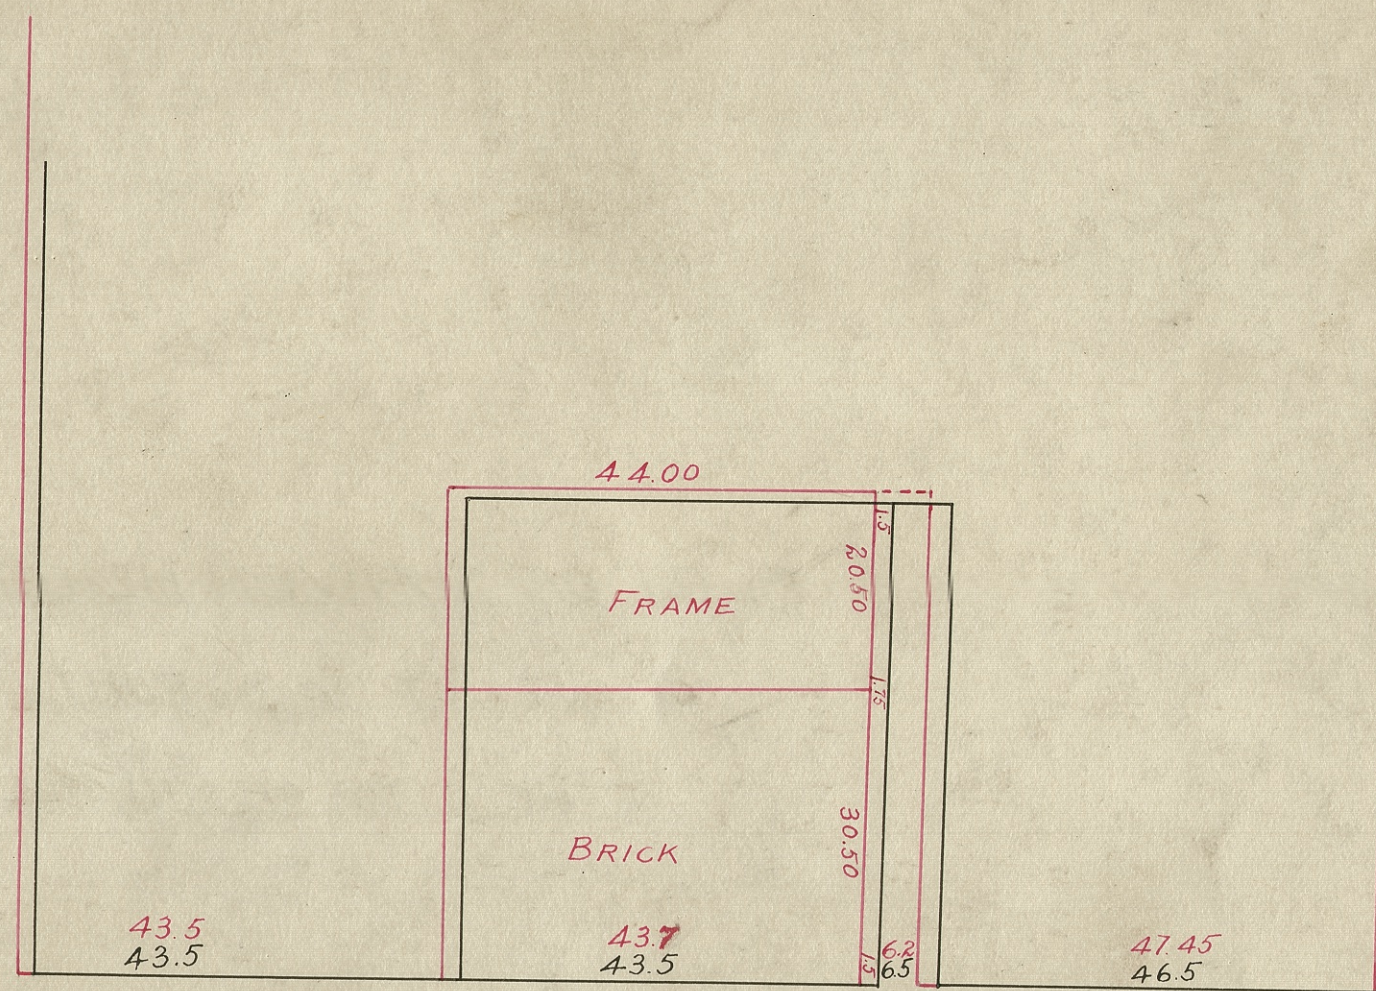


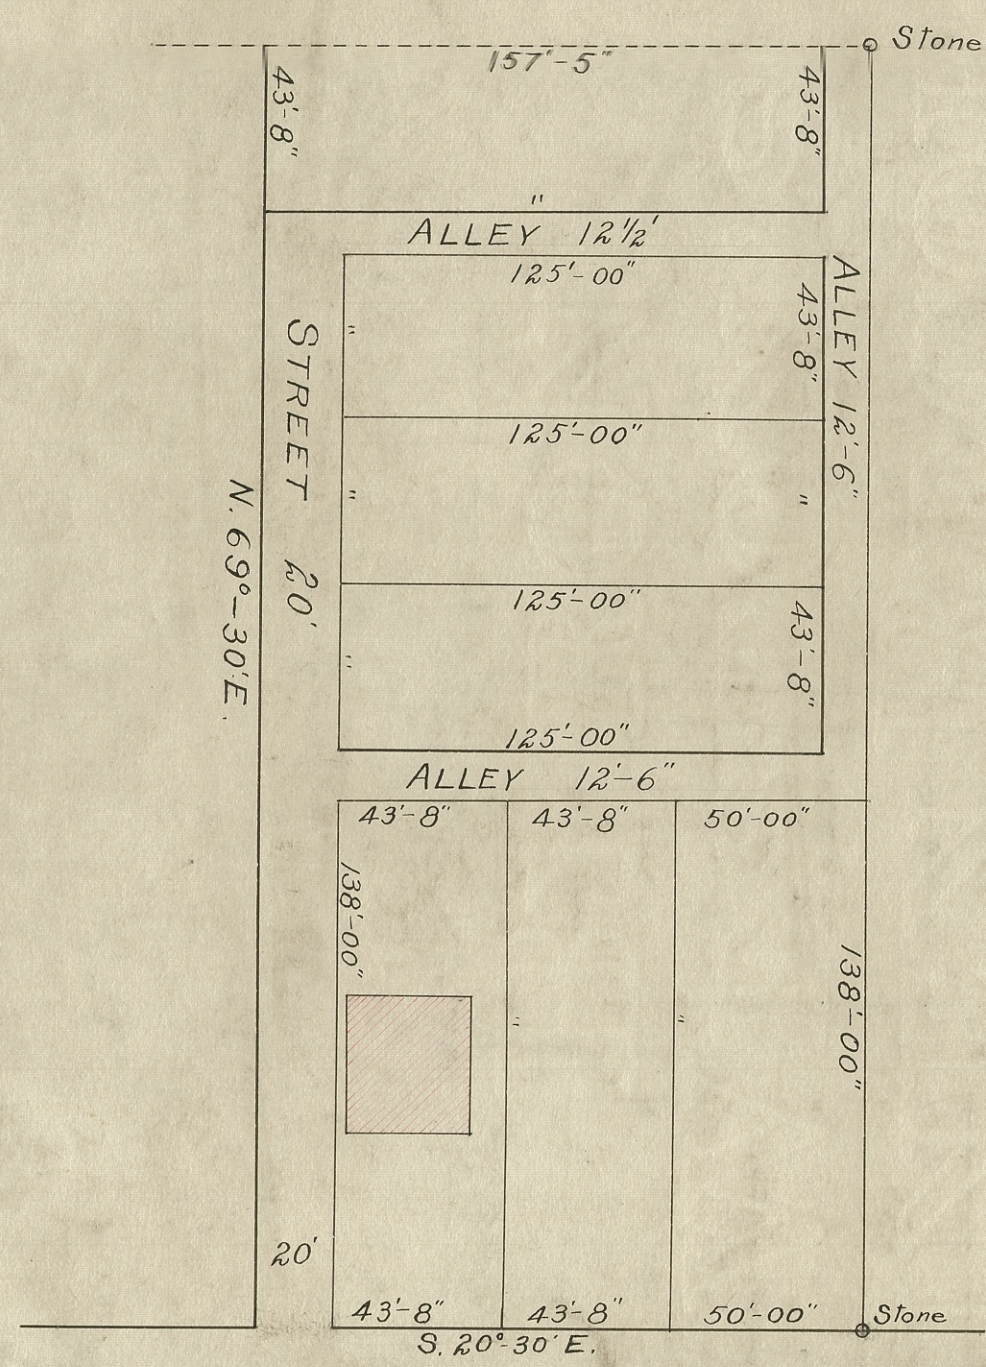

PLAT SHOWING PORTION OF
CANAL ST. ^{1/2} PROPERTY OF J.D. WETTER
—PART LOT 79—

NOTE: RED LINES show present buildings.
BLACK LINES show original plat.

S. East St.

J. J. DIELHENN'S

ALLOTMENT

of

PART OUTLOT


—N^o 37—

IN THE FIRST WARD

of

MASSILLON.

Verbatim of Plat Loaned by J. J. Diehlhenn.

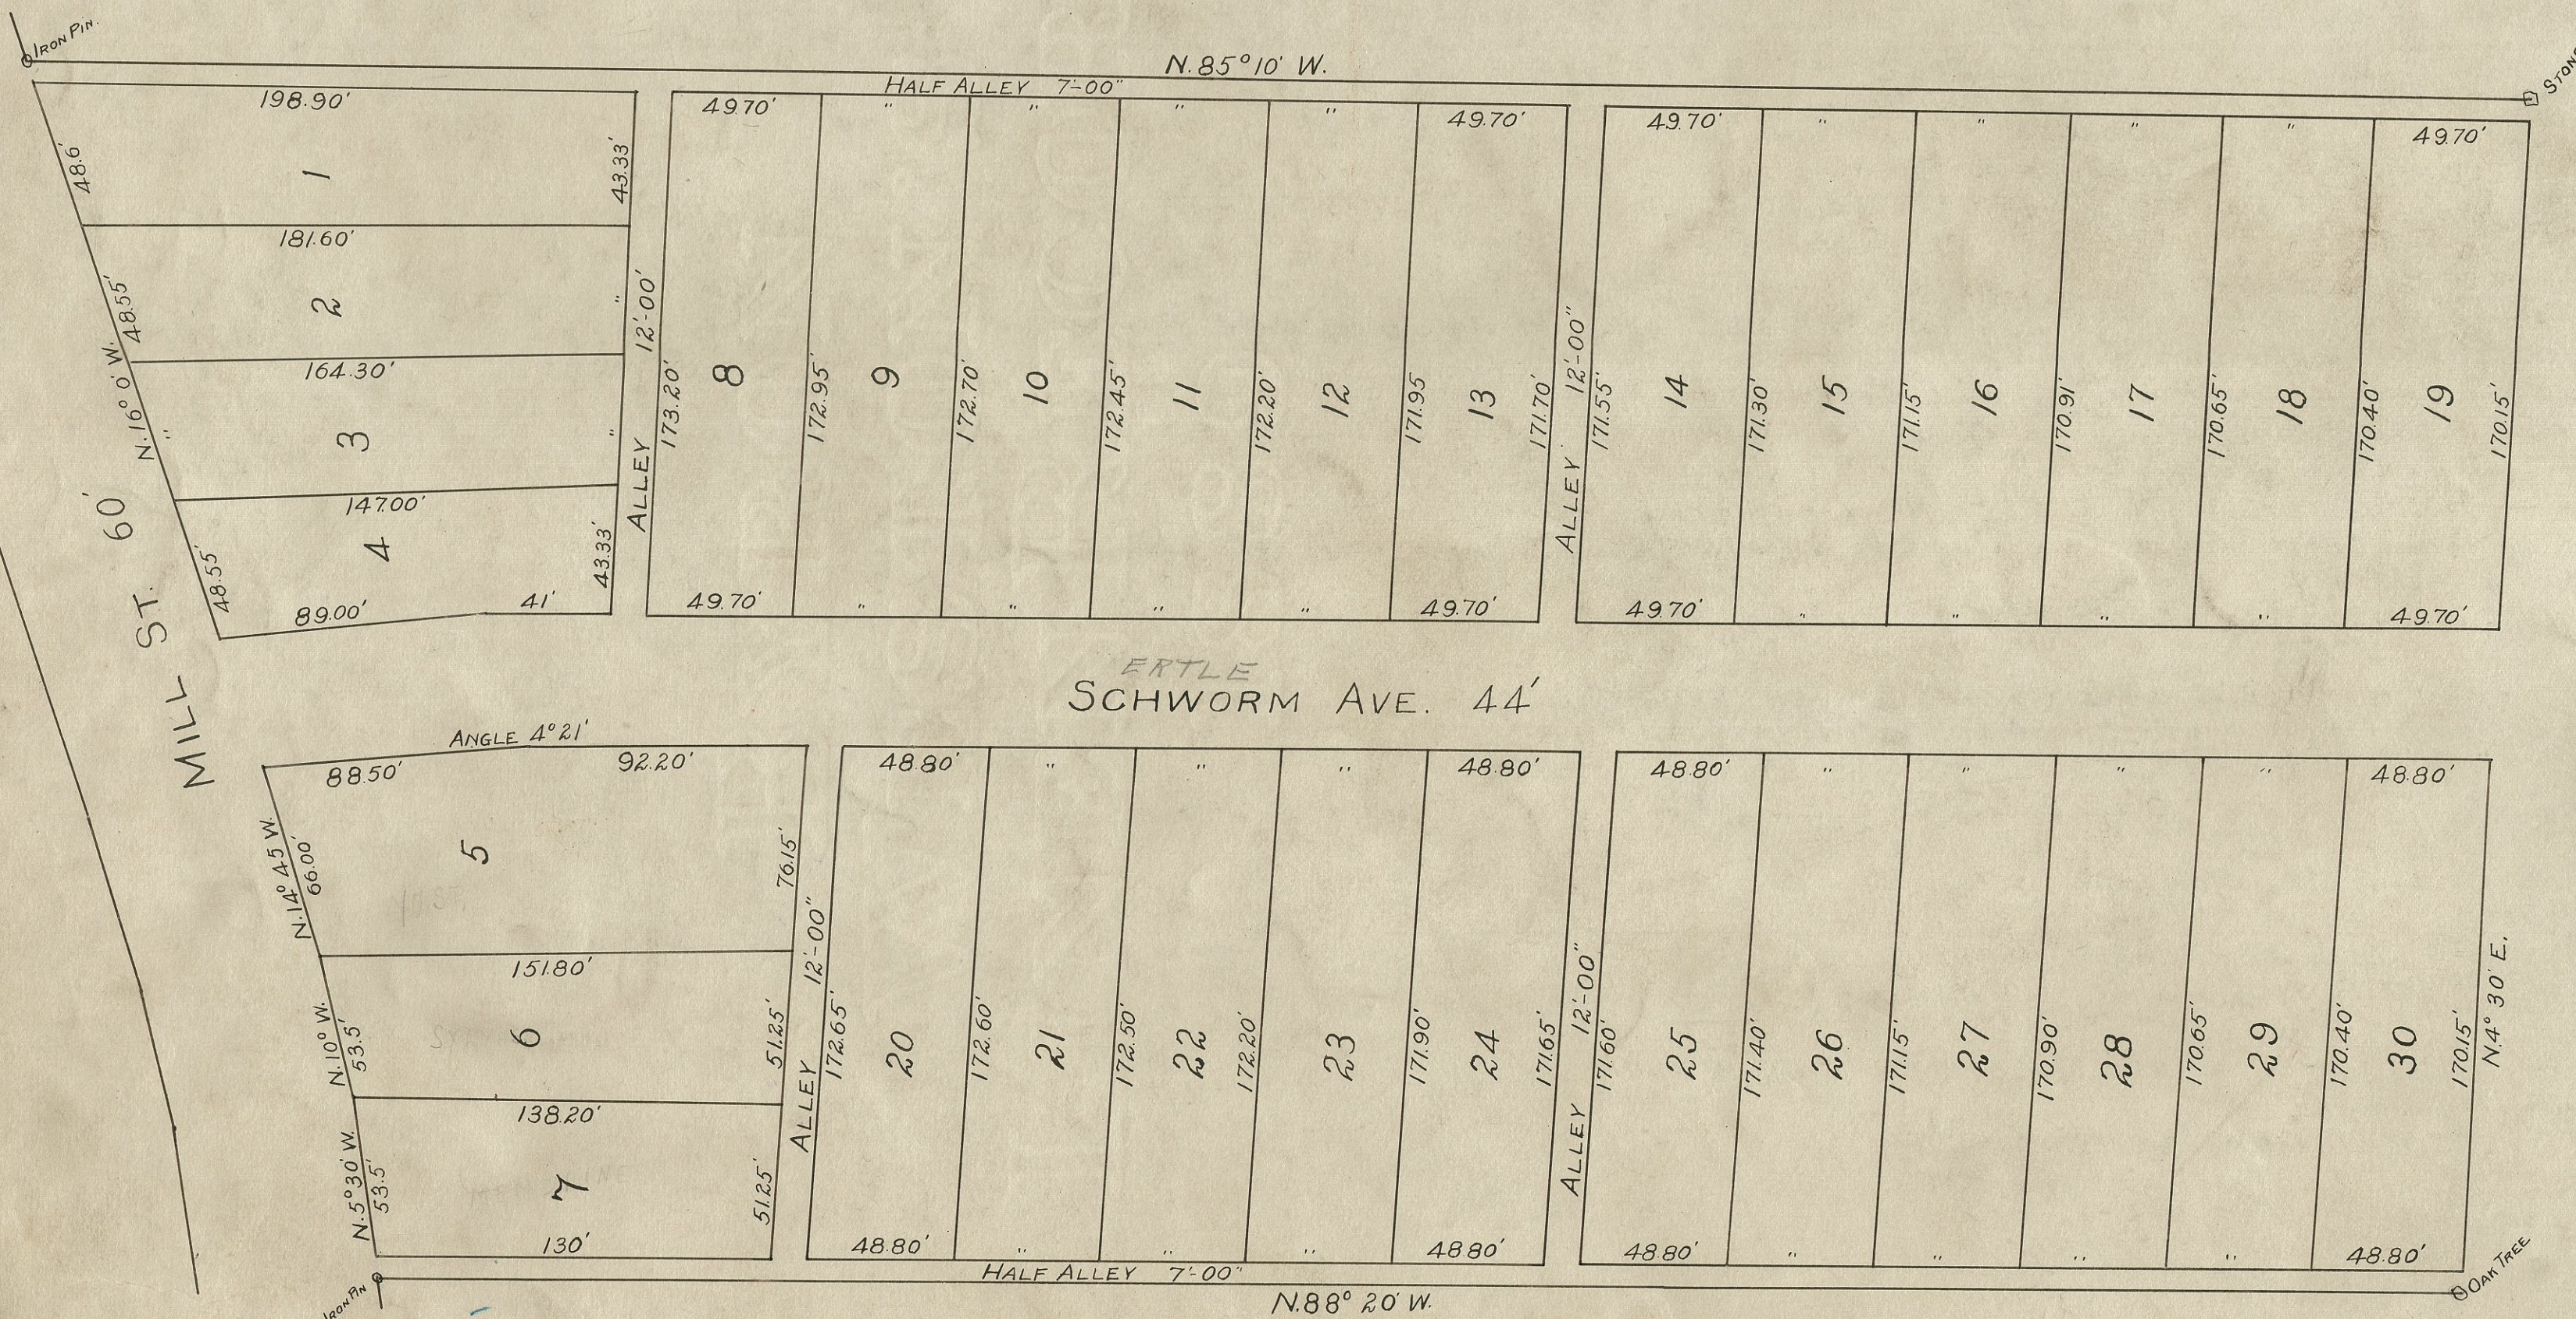

PLAT OF CAROLINE SCHWORM'S ADDITION

—TO—

MASSILLON, OHIO.

BEING SUB. DIV. OF LOT No. 223 (OLD No.) No. 272 (NEW No.) - AUG. 24-1904. - SCALE 50' = 1"

A. J. Howald
Civil Eng.