




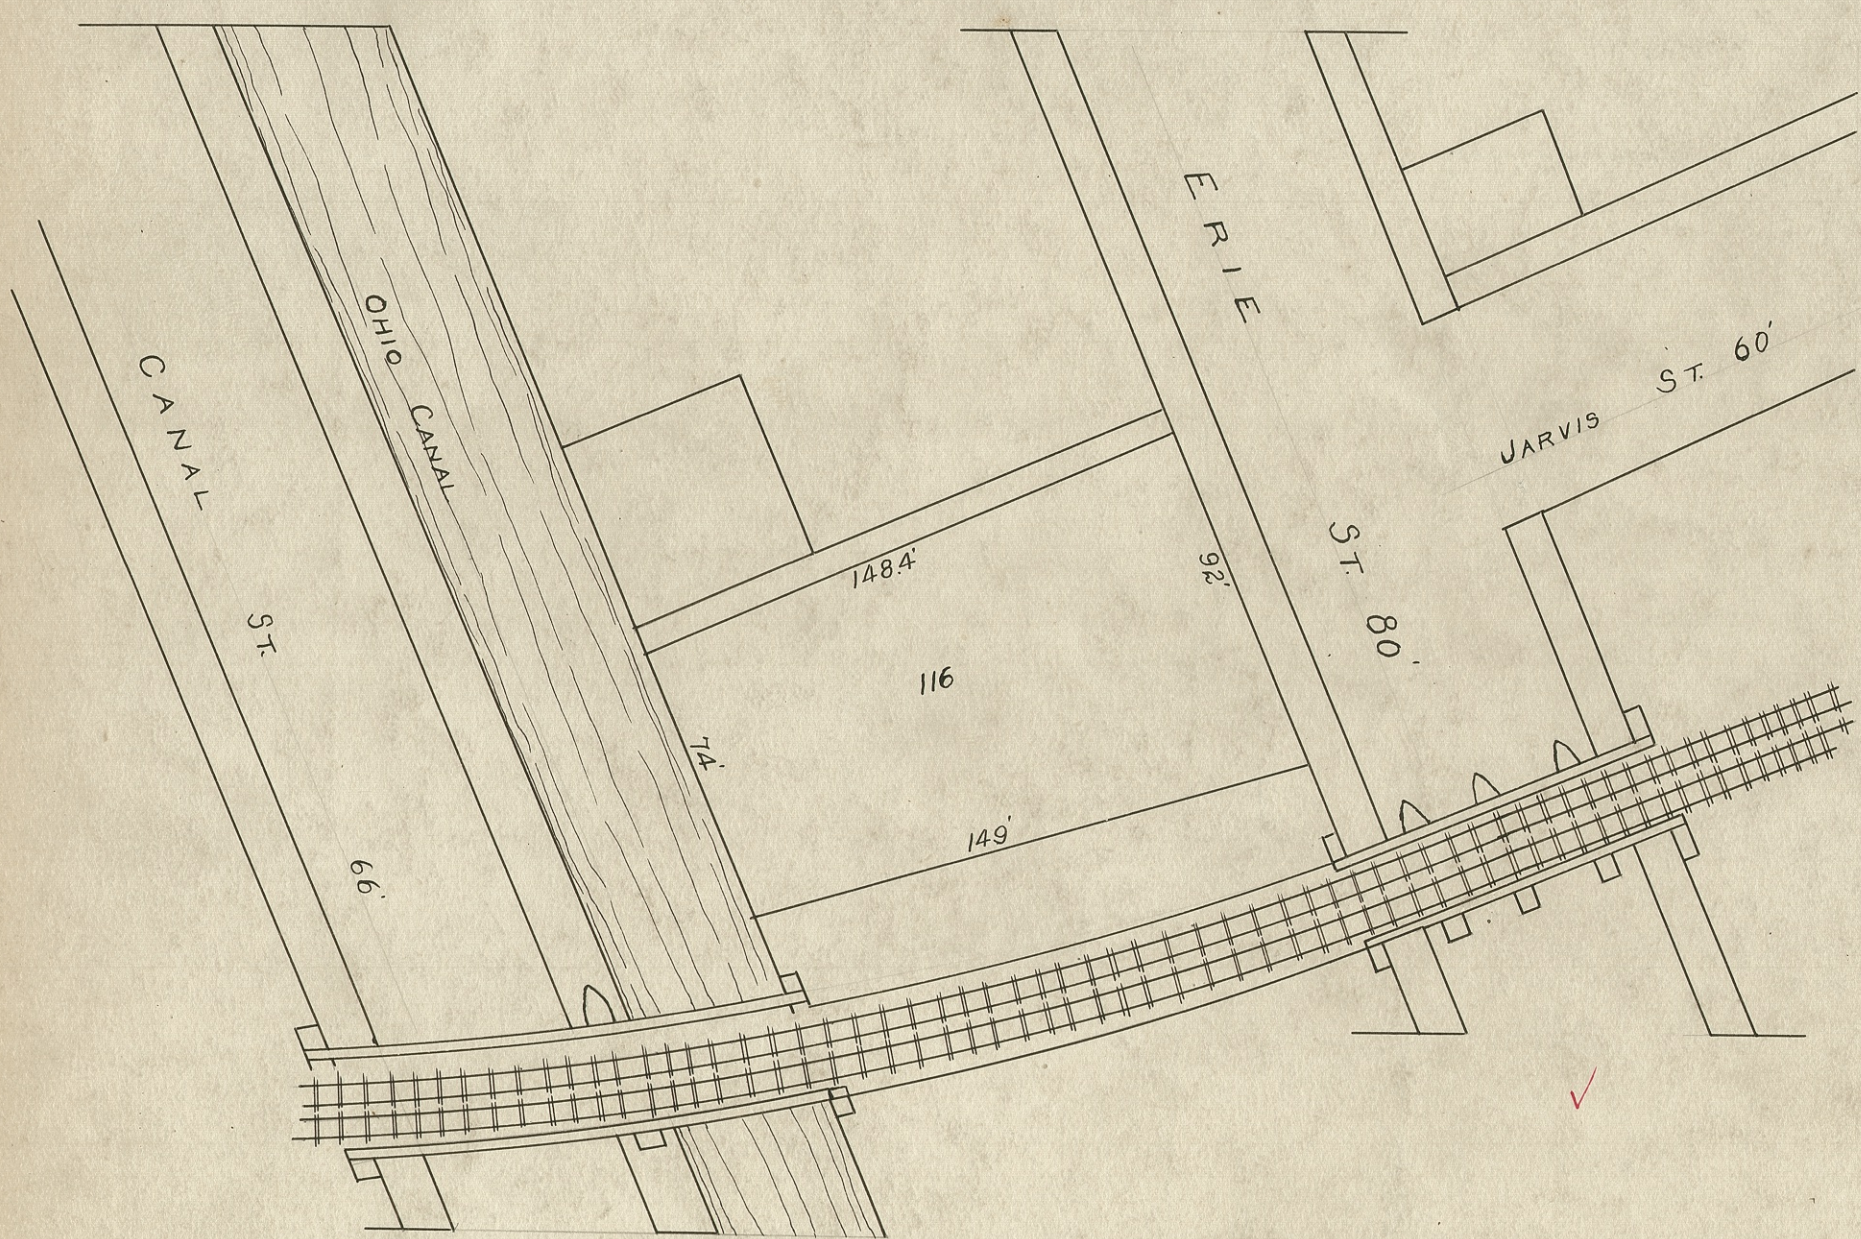


-RAILROAD LOT-

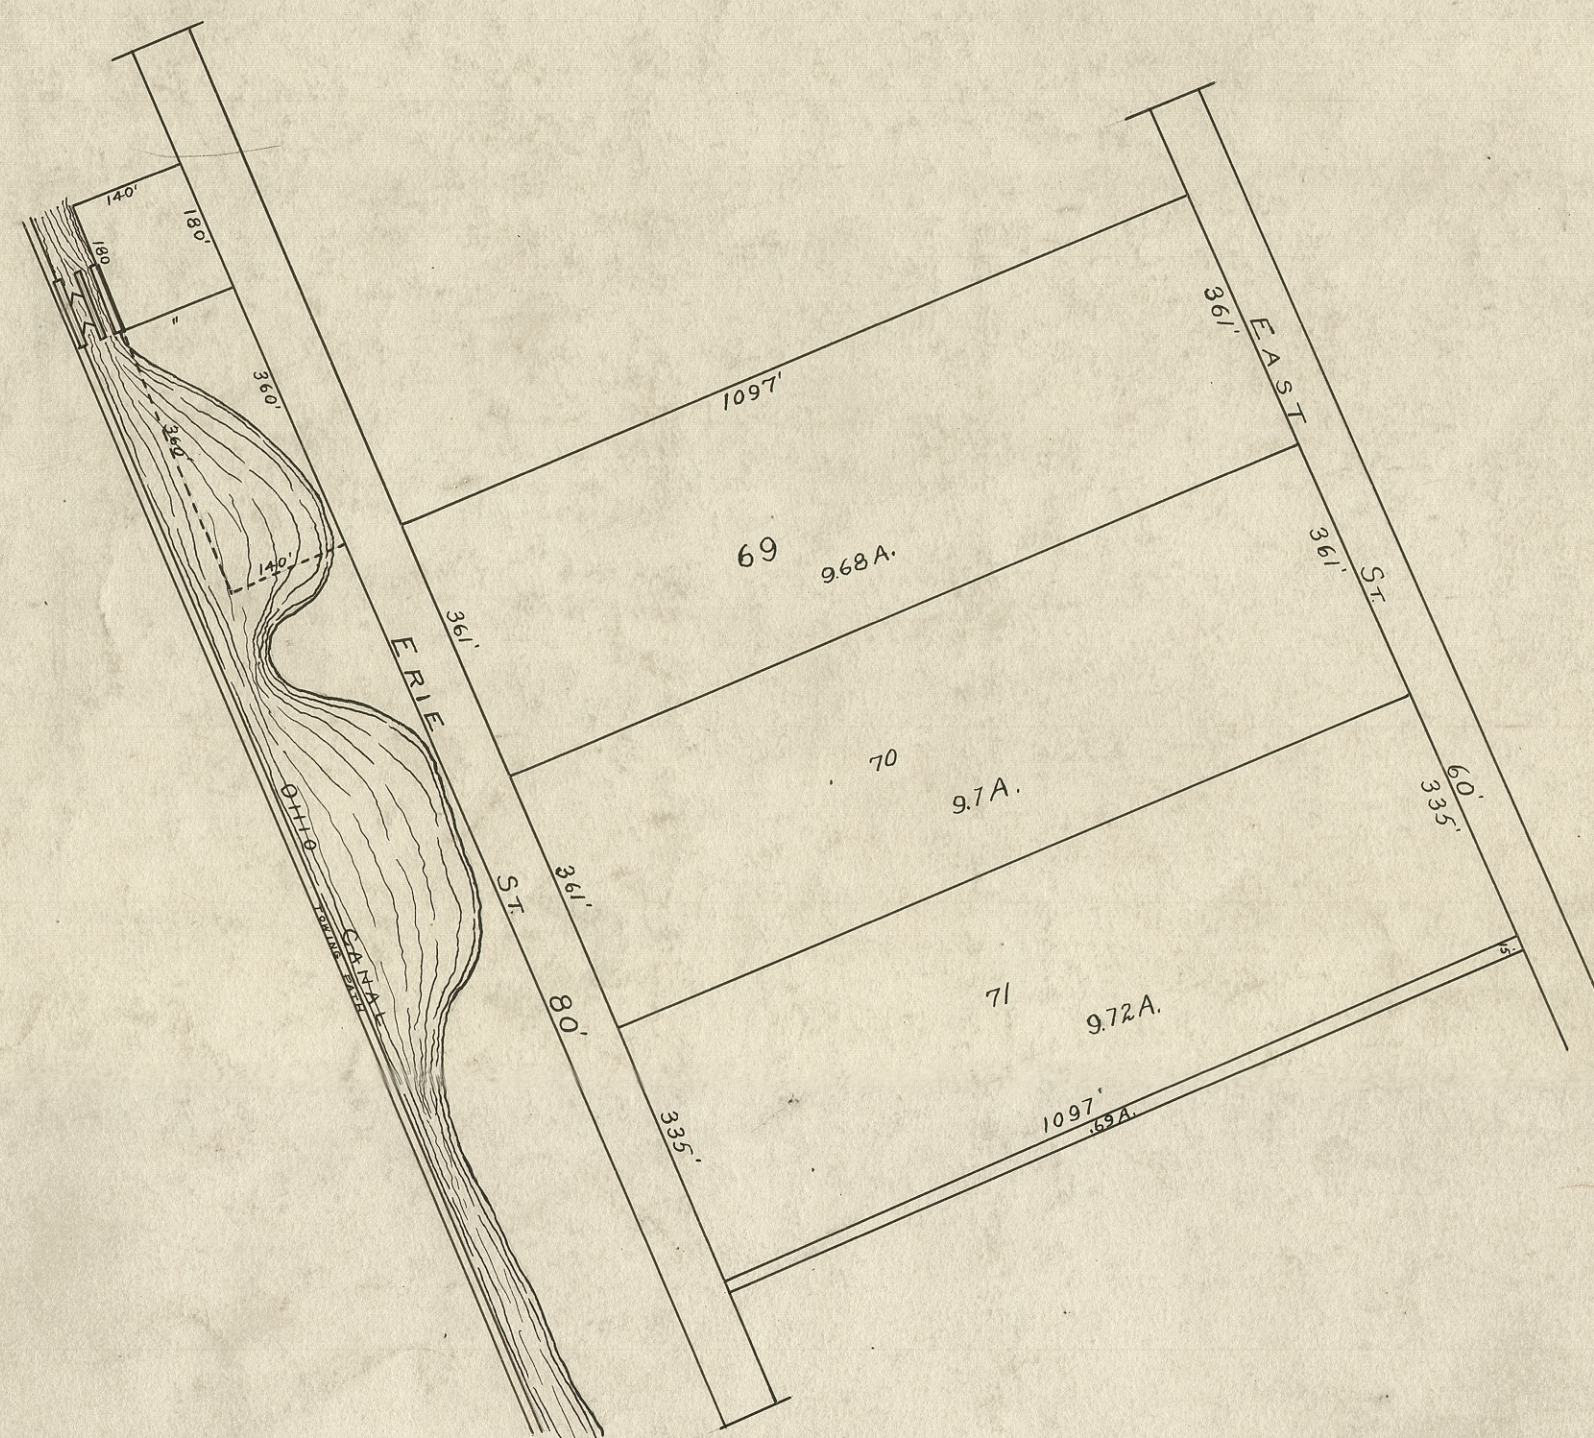

S^{1/2} LOT 52 LOT 53-69-70^{1/4} P.T. LOT 71- DIV. - 48.

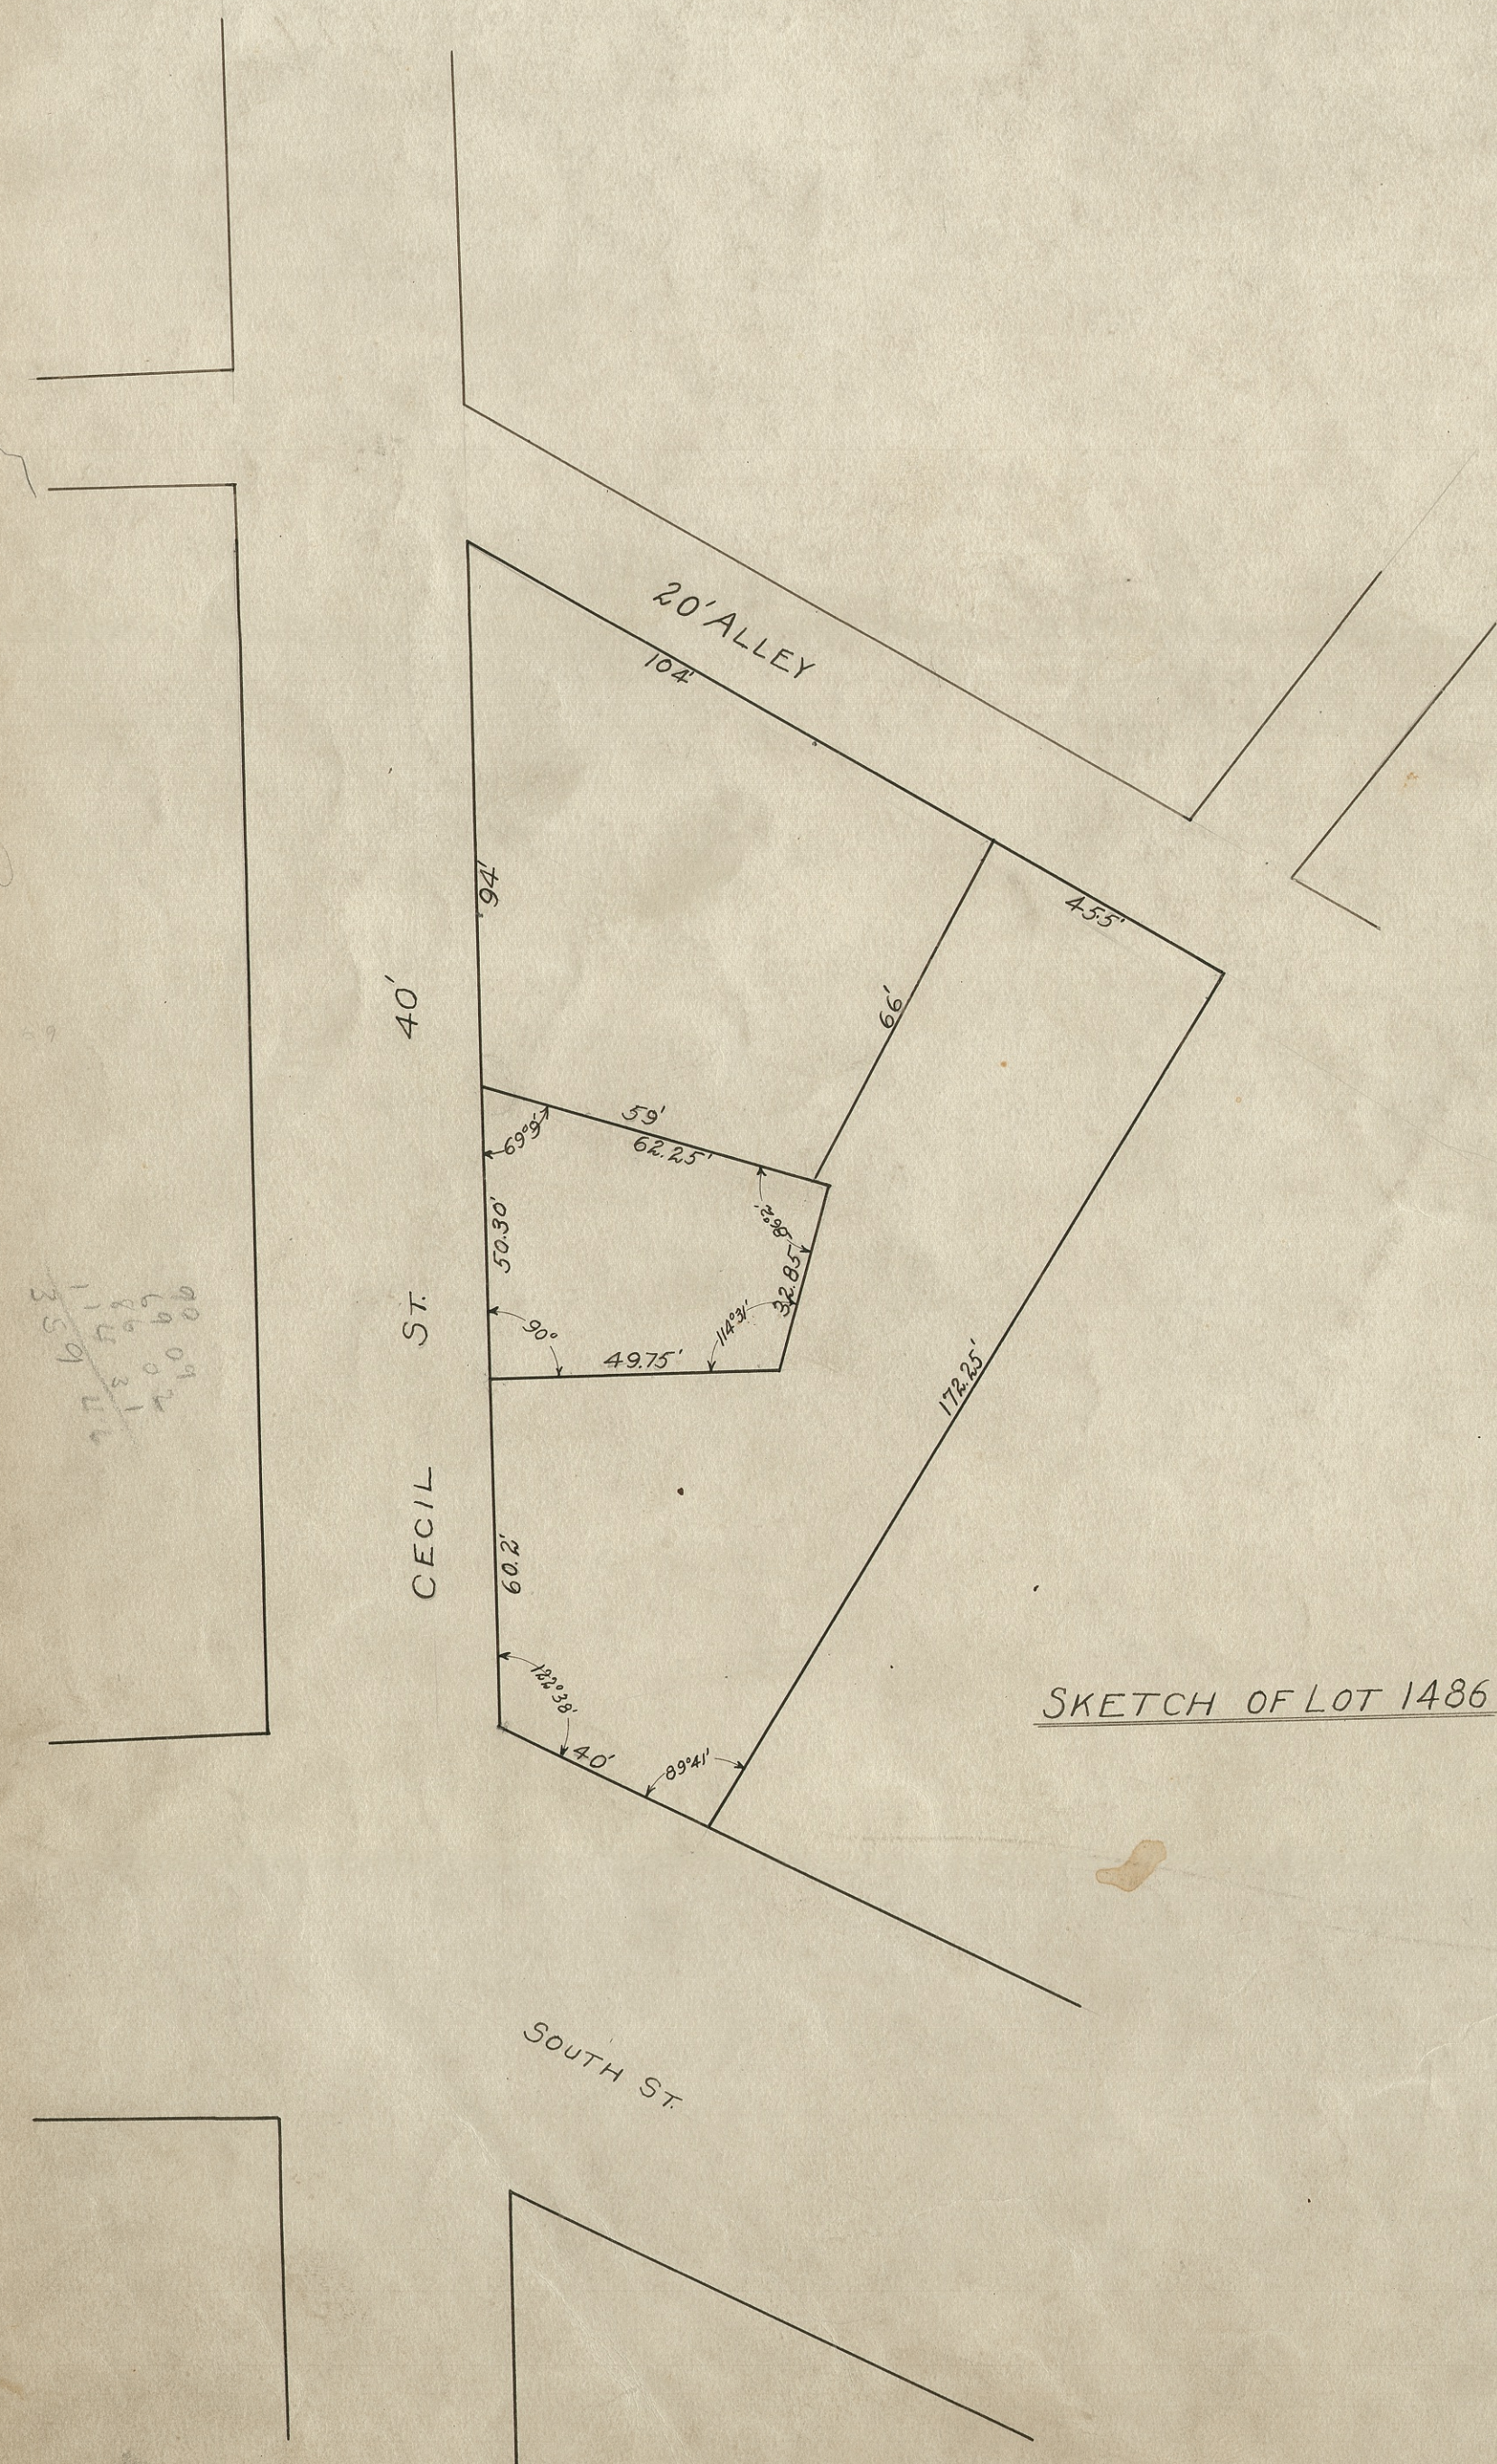

SKETCH OF LOT 1486

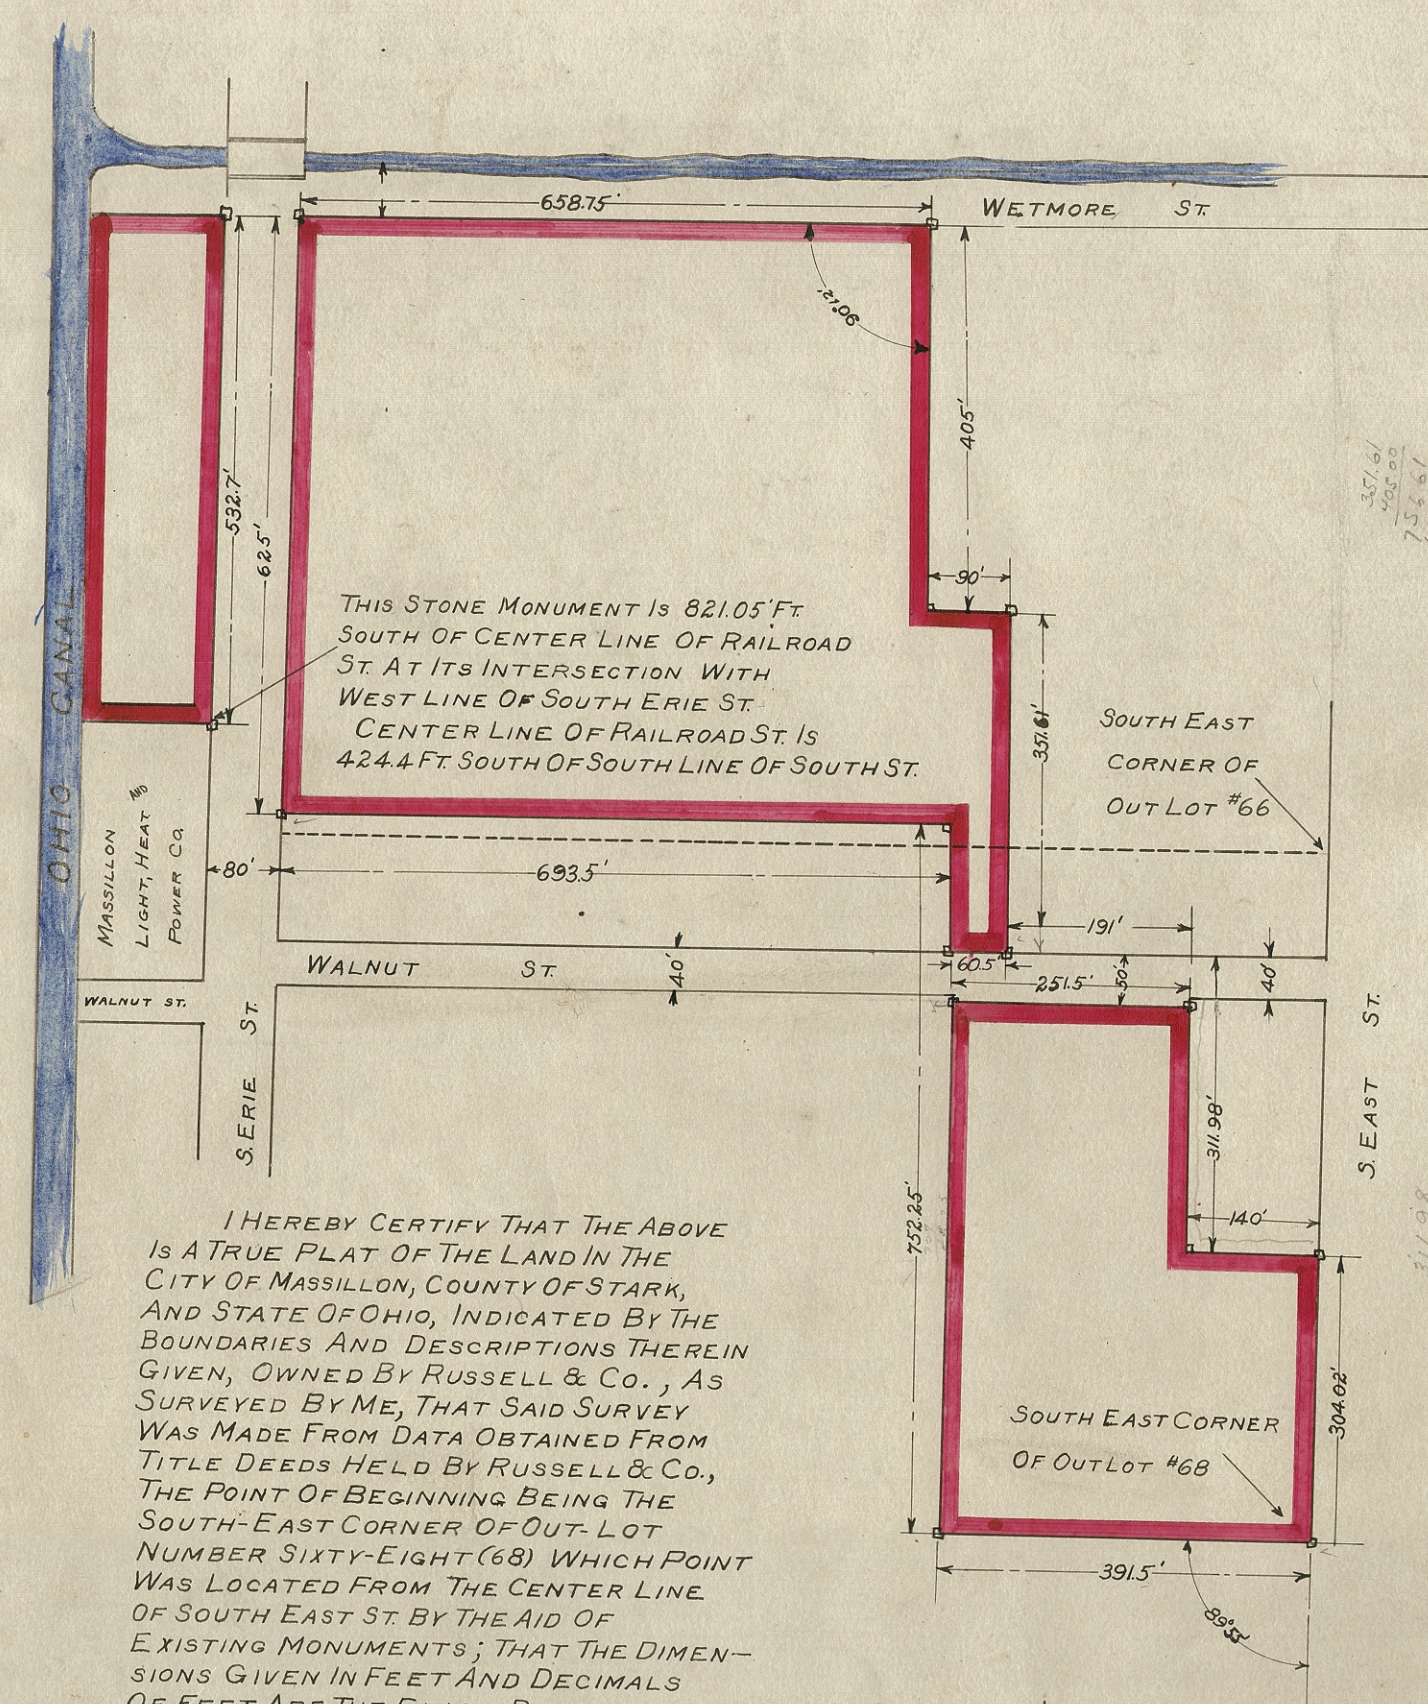

I HEREBY CERTIFY THAT THE ABOVE
IS A TRUE PLAT OF THE LAND IN THE
CITY OF MASSILLON, COUNTY OF STARK,
AND STATE OF OHIO, INDICATED BY THE
BOUNDARIES AND DESCRIPTIONS THEREIN
GIVEN, OWNED BY RUSSELL & Co., AS
SURVEYED BY ME, THAT SAID SURVEY
WAS MADE FROM DATA OBTAINED FROM
TITLE RECORDS OF RUSSELL & Co.,
THE POINT OF BEGINNING BEING THE
SOUTH-EAST CORNER OF OUT-LOT
NUMBER SIXTY-EIGHT (68) WHICH POINT
WAS LOCATED FROM THE CENTER LINE
OF SOUTH EAST ST BY THE AID OF
EXISTING MONUMENTS; THAT THE DIMEN-
SIONS GIVEN IN FEET AND DECIMALS
OF FEET ARE THE EXACT DIMENSIONS
AS MEASURED BY ME, AND THAT STONE
MONUMENTS ARE SET AT ALL CORNERS
SHOWN.

DATED AT MASSILLON, OHIO, THIS
30th DAY OF NOVEMBER, A.D. 1901.
Harold E. Howard,
CITY ENGINEER OF SAID CITY