


S.BURD'S 2ND ADDITION

TO THE CITY OF MASSILLON OHIO

SCALE 60 FT. EQUALS 1 INCH

NOTE: ORIGINAL NUMBERS IN RED

RECORDED IN VOL. 5 PG. 20, SEPT. 1, 1903

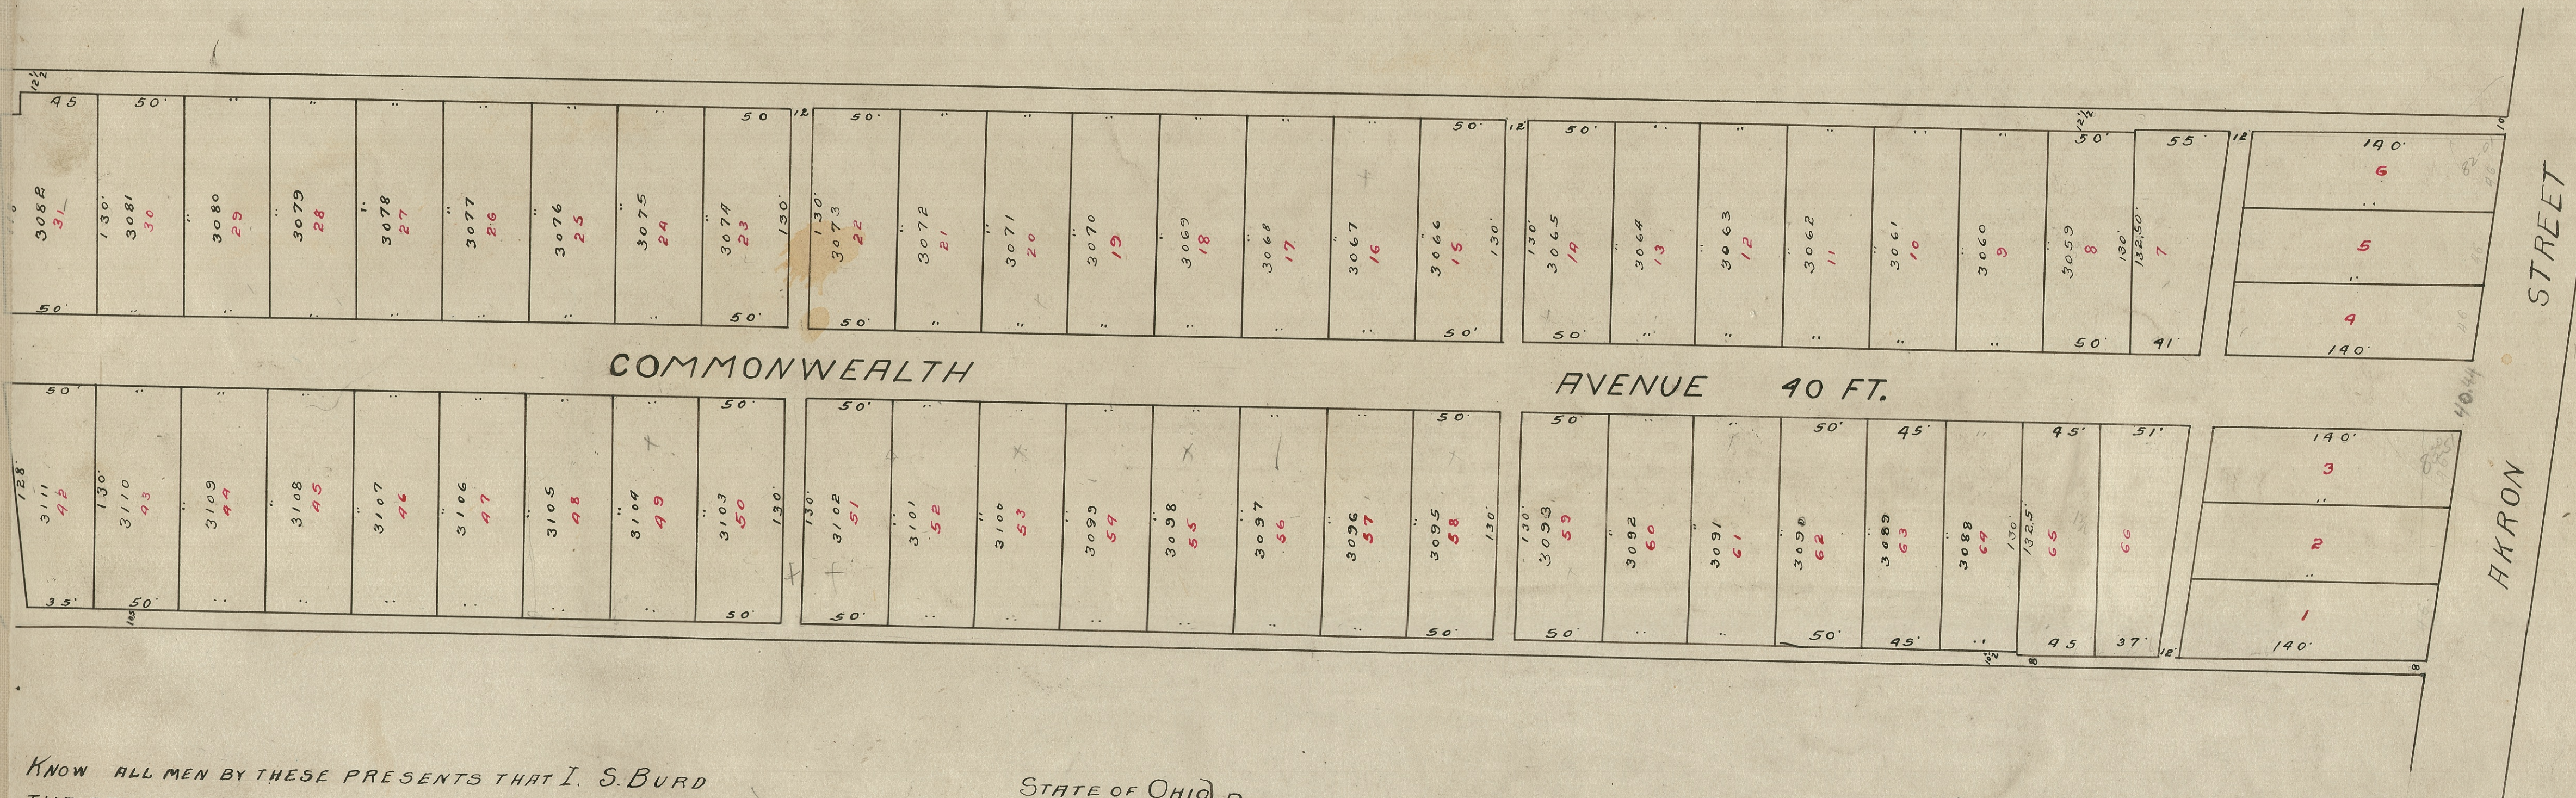

KNOW ALL MEN BY THESE PRESENTS THAT I, S. BURD
THE PROPRIETOR OF THE ABOVE NAMED ADDITION OF
LOTS 268 AND 273 IN DUNCAN WALES AND SKINNER'S ADDITION
AND OUT LOT NO 146, TO THE CITY OF MASSILLON OHIO,
DO HEREBY ACKNOWLEDGE THE MAKING OF THE SAME TO BE MY FREE
ACT AND DEED ACCORDING TO LAW, AND I DO HEREBY DEDICATE
THE STREETS AND ALLEYS AS SHOWN ABOVE TO THE PUBLIC USE FOREVER
IN TESTIMONY WHEREOF I SET MY HAND THIS 1ST DAY OF SEPT. 1903.
SIGNED AND ACKNOWLEDGED
IN PRESENCE OF *Wm. J. Lowe* S. Burd.
Chas. E. Hing

STATE OF OHIO } BEFORE ME A NOTARY PUBLIC IN AND FOR
STARK CO. SS. } SAID COUNTY PERSONALLY APPEARED THE ABOVE NAMED S. BURD,
WHO ACKNOWLEDGED THAT HE DID SIGN THE ABOVE DEED OF DEDICATION,
AND THE SAME IS HIS FREE ACT AND DEED.
IN TESTIMONY WHEREOF I HEREUNTO SET MY HAND AND OFFICIAL SEAL
THIS 1ST DAY OF SEPT. A.D. 1903

Thomas Burd
Notary Public.

SURVEYED AND LAID OUT THE ABOVE IN
JULY 1903 BEING OUT LOT 146 AND
LOTS 268 AND 273 IN DUNCAN WALES AND SKINNER'S
ADDITION TO MASSILLON OHIO.
DISTANCES GIVEN IN FEET AND TENTHS
F. E. MYERS SURVEYOR
APPROVED BY THE BOARD OF PUBLIC SERVICE
Henry Shriver PRESIDENT.

CHARLES V. HAMMERSMITH'S

SUBDIVISION

OF PART OF LOTS 524 & 525 OF KENT JARVIS FIRST ADDITION TO THE
CITY OF MASSILLON.

