Map of the Town Plat of MASSILON Perry Township Stark County OHIO

Scale 1in = 200'

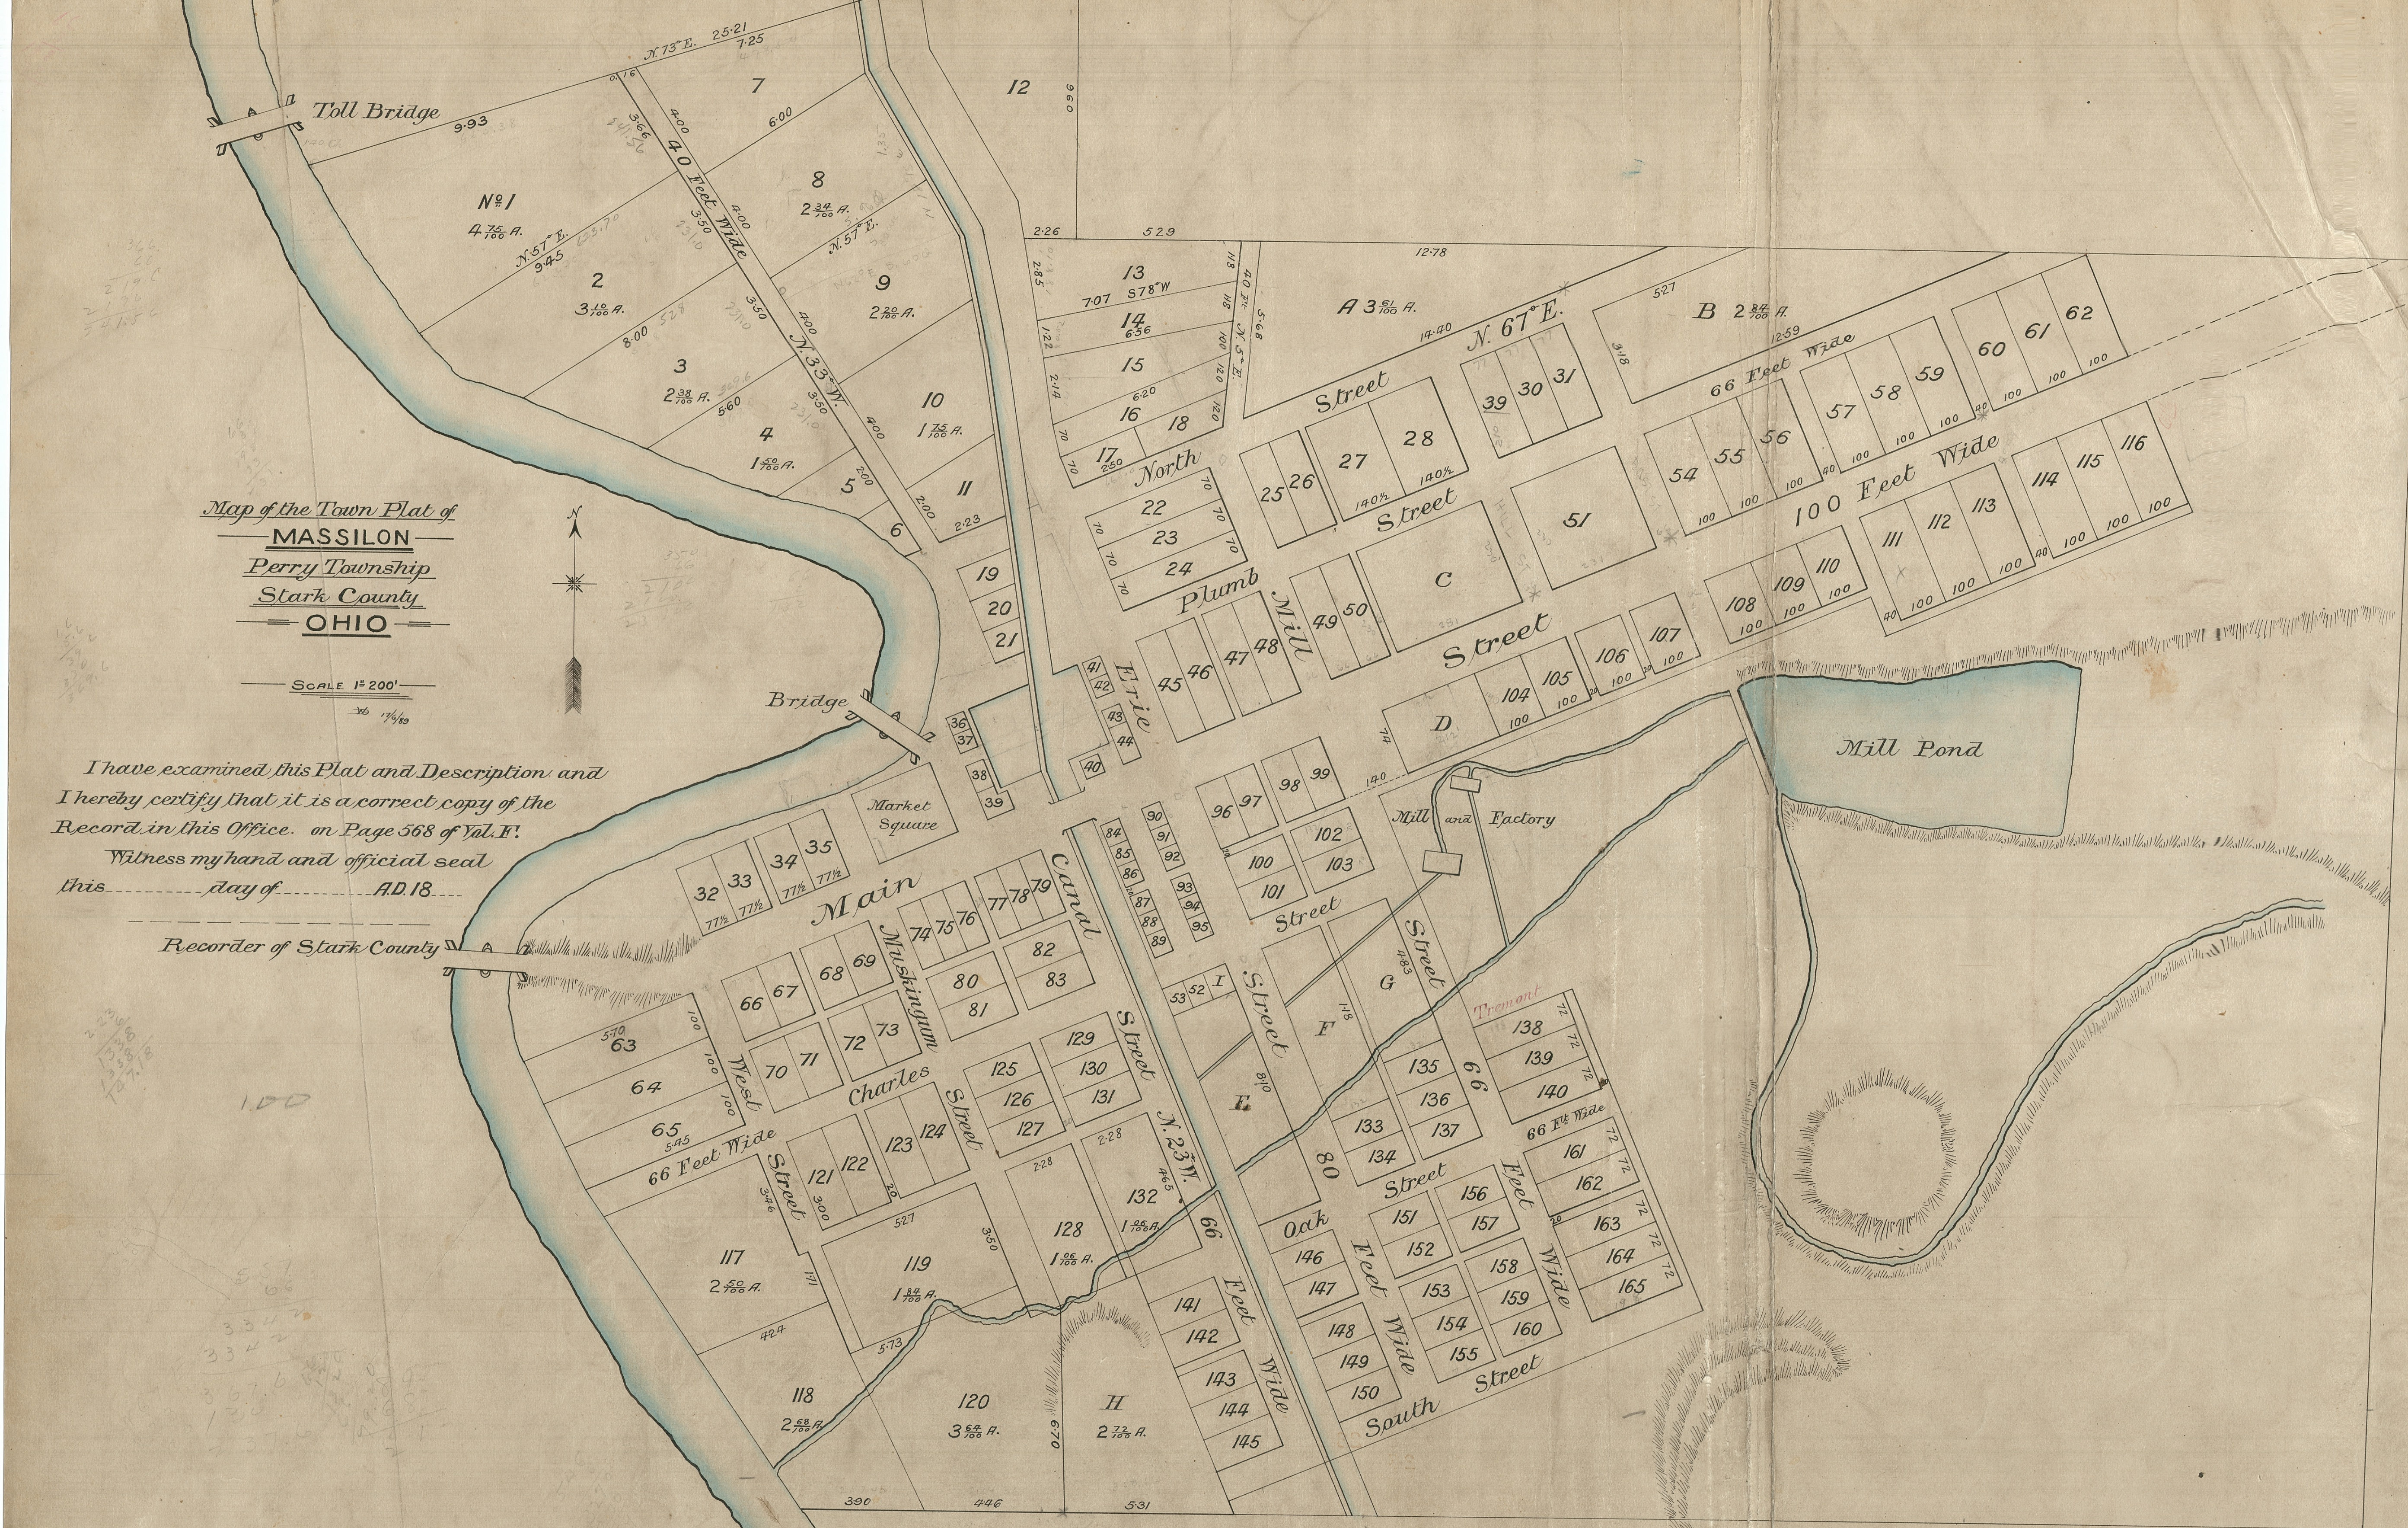

I have examined this Plat and Description and I hereby certify that it is a correct copy of the Record in this Office. on Page 568 of Vol. F.
Witness my hand and official seal
this .... day of .... A.D. 18....

Recorder of Stark County

Survey and allotment of The Town Plat of Massillon - being part of Sections Nos. seven & eight in the original survey of the Township of Perry in Stark County Ohio. Said Town Plat is bounded as follows - viz
Begining at the center post in the East line of said Section No. seven thence North along said East line Nine chains & sixty links to a post, thence S. 73° W. 25 chains & 21 links to the East side of the Tuscarawas River, one Ch. 43 links down the River from the South Easterly corner of the East stone Pier of the Toll Bridge - thence down said river the several courses thereof to the South line of said Section No. seven - thence East along said South line eight chains & 36 links to the South East corner of said section No. seven - thence continuing East along the South line of Section No. Eight 5 chs. 31 lks. to a post thence N. 23° W. 48 links to the Southerly line and Westerly end of South Street - thence N. 67° E. along the southerly line of said Street 16.06 lks. - thence N. 23° W. along the Easterly line of a 20 feet Alley 14.03 lks. thence S. 67° W. 20 feet to a post in the North Easterly corner of lot No. 138 of said town Plat - thence continuing the same course S. 67° W. three chs. along the Northerly line of said lot No. 138 to the Easterly line of Mill Street - thence N. 23° W. along the side of said Mill Street 7.95 lks. to a stake - thence N. 67° E. along the Southerly line of a twenty feet Alley 16 chs. 52 lks. to a post in the Westerly line of a 40 feet Alley thence S. 23° E. along the Westerly line of said Alley one ch. 36 lks. thence N. 23° W. 20 feet to a post in the South Easterly corner of lot No. 116 of said Town Plat - thence continuing the same course N. 23° W. 8.52 lks. to a post in the East & West Center line through said Section No. Eight and standing two feet N. 23° W from the North Easterly corner of lot No. 62 of said Town Plat - thence West along said East & West Center line 31 chs. & 68 lks. to the place of begining. Said Town Plat is laid off into Lots - tracts, Grounds for Public uses - Streets - Alleys &c. as follows.

Lot No. One
Northerly line bearing N. 73° E. 9.93 lks.
Southerly line do. N. 57° E. 9.45 lks.
Easterly " do. N. 33° W. 3.66 lks
along the Westerly line of a 40 feet Alley or street, & bounds 6.20 lks. on the River.
Contents 4 75/100 Acres

Lot No. 2
North line bearing N. 57° E. - 9.45 lks.
South do do N. 57° E. - 8.00 do.
East do do N. 33° W. - 3.50 do.
and bounds West on the River
Contents 3 10/100 Acres

Lot No. 3
North line bears N. 57° E. - 8.00 lks.
South do do N. 57° E. - 5.60 do.
East do do N. 33° W. - 3.50 do.
And bounds West on the River.
Contents 2 38/100 Acres

Lot No. 4
North line bears N. 57° E. - 5.60 links
South do. do. N. 57° E. - 3.00 do.
East do do N. 33° W. - 3.50 do.
And bounds West on the River
Contents 1 50/100 Acres

Lot No. 5
North line bears N. 57° E. - 3.00 lks.
South do do N. 57° E. - 1.20 do
East do do N. 33° W. - 2.00 do
And bounds West on the River
Contents (book torn)

Lot No. 6
North line bears N. 57° E. - 1.20 links
South do do N. 57° E. - 0.61 do
East do do N. 33° W. 2.00 do
and bounds West on the River

Lot No. 7
North line bears N. 73° E. - about 7.25 lks.
South do do N. 57° E. - do 6.00 do
West line do N. 33° W. —— 4.00 do
And bounds East on the Tow path of the Canal - estimated to contain about two acres of ground - more or less

Lot No. 8
North line bears N. 57° E. about 6.00 lks.
South do do N. 57° E. about 5.75 do
West do do N. 33° W. —— 4.00 do
being bounded West on the East side of a 40 feet Alley & on the East by the Tow path of the Canal
Containing about 2 34/100 A. of ground

Lot No. 9
North line bears N. 57° E. about 5.75 lks.
South do do N. 57° E. about 5.25 lks.
West do do N. 33° W. —— 4.00 do.
being bounded West on the East side of a forty feet Alley & on the East by the Tow path of the Canal
Containing about 2 20/100 Acres

Lot No. 10
North line bears N. 57° E. about 5.25 lks.
South do do N. 57° E. about 3.50 do.
West do do N. 33° W. —— 4.00 do
being bounded West on the East side of a forty feet Alley & on the East by the Tow path of the Canal
Containing about 1 75/100 Acres

Lot No. 11
North line bears N. 57° E. about 3.50 lks.
South line bears N. 67° E. —— 2.23 do,
along the North line of North Street.
West line bears N. 33° W. —— 2.00 do
and bounded Easterly on the Tow path of the Canal

Lot No. 12
Bounded Begining at a post in the East line of Section No. Seven - thence North along said East line 9 chs. 60 lks. to a post in a corner of the Town Plat thence S. 73° W. about 5.57 lks. to the East side of the Street four rods East of East line of the Canal - thence Southwesterly along the East line of said Street & four rods from the East line of the Canal to the E. & W. center line through said Section No. 7 thence East along said Center line 2.26 lks. to the place of begining and Contains within those bounds about three & an half acres of land more or less

Lot No. 13
North line bears East about 7.55 lks.
South do do N. 78° E. about 7.07 do.
East do do N. 5° E. —— 1.28 do.
And fronts about 2.85 lks. on East line Erie Street four rods from the East line of the Canal and contains about 1 40/100 Acres of ground

Lot No. 14
North line bears N. 78° E. about 7.07 lks.
South do. do. N. 78° E. about 6.56 do.
East do do N. 5° E. —— 1.28 do
and fronts about 1.22 lks. on East line of Erie Street four rods East from the East line of the Canal. -
Contains about 3/4 of an acre of ground

Lot No. 15
North line bears N. 78° E. about 6.56 lks.
South do do N. 67° E. about 6.20 do.
East do do N. 5° E. —— 1.00 do.
And fronts about 2.14 lks. on the East side of Erie Street four rods from East side of the Canal
Contains about one Acre of land more or less.

The foregoing Lots from No. 7 to 15 inclusive, not yet staked out on the line of the Canal Tow path nor on the line of Erie Street, which may be done when the Canal is completed and may vary the estimated distances & quantities a trifle from the foregoing

Lot No. 16
North line bears N. 67° E. 6.20 lks.
South do do N. 67° E. 5.63 links
East do do N. 5° E. 1.20 do.
West do do N. 23° W. 1.06 do.
— Lots Nos. 32-33-34 & 35 — are each 150 feet long N. & S. by 77½ feet wide E. & W.

Lot No. 17
Is 2.50 lks. long E. & W. on the North line of North Street - by 1.06 wide N. & S. on East line of Erie Street and the bearings of the lines correspond with the lines of those streets.
— Market Square — is 2.36 links N. & S. by 2.68 lks. E. & W. to be appropriated for the use of a Market

Lot No. 18
North line bears N. 67° E. 3.13 lks.
East do do N. 5° E. 1.20 do.
South line bears North 67° E. 2.59 lks.
West do do N. 23° W. 1.06 do.
— Lots Nos. 36 & 37 — on the west side of the Basin; are each 40 feet square Are bounded on the West by the East line of a four rod Street runing between said lots & Market Square and are bounded East by a 10 feet Alley between said lots and Basin.

Lots Nos. 19 - 20 & 21
Are each 70 feet wide and the West line thereof bears N. 23° W. and the other lines (except the East) bear N. 67° E. and are bounded Easterly on the Towpath of the Canal - the North line of lot 19 is 1.94 lks. the North line of lot 20 is 1.68 lks. the North line of lot 21 is 1.41 lks. & the South line of lot 21 is 1.14 lks.

Lots Nos. 22-23 & 24 are each 280 feet long East & West by 70 feet wide N. & S. and the bearing of the lines correspond with the Street lines — Lots Nos. 25 & 26 are each 210 feet long N. & S. by 66 feet wide E. & W. — Lots 27 & 28 are each — 210 feet long N. & S. by 140½ feet wide E. & W. — Lots 29-30 & 31 are each — 210 feet long N. & S. by 77 feet wide E. & W.

— Lot No. 38 — is 60 feet long N. & S. by 40 feet E. & W. — Lot No. 39 — is 60 feet E. & W. on the North line of Main Street & 60 feet N. & S. on the four rod street between said lot and Market Square, the line of said lot next the Basin to be determined after the excavation thereof so as to leave an Alley of ten feet broad on the Margin of the Basin. — Lots Nos. 40-41-42 & 43 — are each 40 feet square, the Westerly line of lot 40 is 20 feet from the East line of the Canal and bounds south on the North line of Main Street. — Lot No. 44 — is 80 feet N. & S. by 40 feet E. & W. and bounds South by the North line of Main Street and East by the West line of Erie Street — Lots Nos. 45-46-47-48-49 & 50 — are each 230 feet long N. & S. by 66 feet E. & W. — Lot 51 — is 231 feet East & West & 230 feet North & South — Lots 52 & 53 — are each 45 feet E. & W. & 60 feet North & South extending to the Basin — Letter I — is 50 feet East & West & 60 feet N. & S. for a public landing — Lots Nos 54-55-56-57-58-59-60-61 & 62 — are each 230 feet long N. & S. by 100 feet E. & W. — Lots 63-64 & 65 — are each 100 feet wide North & South and bounded on the East by the West line of West Street and on the West by the Tuscarawas River - The North line of lot 63 is 5.70 lks. the North line of lot 64 is 5.67 lks. the north line of lot 65 is 5.62 lks. and the South line of lot 65 is 5.45 lks. — Lots 66-67-68-69-70-71-72 & 73 — are each 140 feet long N. & S. by 77½ feet wide East & West. — Lots Nos. 74-75-76-77-78 & 79 — are each 140 feet long N. & S. by 50 feet wide East & West — Lots Nos. 80-81-82 & 83 — are each 150 feet long E. & W. by 70 feet wide N. & S. — Lot No. 84 — is 50 feet N. & S. by 40 feet East & West — Lots 85-86-87 & 88 — are each 45 feet front & 40 feet deep. lot No. 89 — is 50 feet long N. & S. by 40 feet wide E. & W. — Lot No. 90 — is 50 feet long N. & S. by 40 feet wide E. & W. — Lots Nos. 91-92-93 & 94 — are each 45 feet front & 40 feet deep. — Lot No. 95 — is 50 feet long N. & S. by 40 feet wide E. & W. — Lots Nos. 96-97-98 & 99 — are each 140 feet long N. & S. by 66 feet wide E. & W.
ts Nos. 100-101-102 & 103 are each 132 feet long E. & W. by 70 feet wide N. & S. Lots 104 & 105 are each 140 feet long N. & S. by 100 feet wide E. & W. Lot 106 is 140 feet long N. & S. by 105½ feet wide E. & W. Lots 107-108-109 & 110 are each 140 feet long N. & S. by 100 feet wide E. & W. Lots 111-112-113-114-115 & 116 are each
0 feet long N. & S. by 100 feet wide E. & W. Lot 117 Bounded Begining at a post in the west line of West Street and South line of Charles Street Thence S. 23° E. 3 chs. 46 lks. to a post - thence N. 67° E. 28 links to a post thence S. 23° E. one chain 75 links to the North East corner post of lot No. 118 - thence S. 67° W. along
northerly line of said lot 118 four Chs. 24 lks. to the Tuscarawas River thence Northwesterly up said River to the South line of Charles Street thence North 67° E. along said South line 5.40 lks. to the place of begining and contains within those bounds as now surveyed two acres and fifty hundred-
f an acre of land. Lot No. 118 Bounded - Begining at the South East corner post of lot 117 - thence South 23° E. seven chs. 31 links to a post in the South line of the Town Plat thence West along said South 3.90 lks. to the River thence thence Northwesterly up the said River to the Southwesterly
of lot No. 117 - thence N. 67° E. along the Southerly line thereof 4.24 lks. to the place of begining and contains within those lines, as now surveyed two acres and sixty eight hundredths of an acre of land. Lot No. 119 - is 5.27 lks. long E. & W. by three chs. 50 lks.
N. & S. Bounded East by Muskingum Street, West by a 30 feet Alley and South by the Northerly line of lot No. 120 and contains as now surveyed 1 84/100 A of land Lot No. 120 Bounded - Begining at a post in the South East corner of Section No. 7 - original survey thence
long the East line thereof six chs. 70 links to a post in the South west corner of lot No. 128 thence S. 67° W. along the South end of Muskingum Street one chain to a small stake - thence North 23° W. along the West line of said Street one chain fifteen links to the South East corner of lot 119 -
South 67° W. along the southerly line of said lot 119 and the South end of a 30 feet Alley 5.73 links to a post standing in the Easterly line of lot No. 118 - thence S. 23° E. along said East line 5.56 links to a post in the South line of the Town Plat - thence East along
th line four chains 46 lks. to the place of begining - And contains within those bounds as now surveyed three acres & 64/100 of an acre of land. Lots Nos. 121-122-123 & 124 are each 198 feet long N. & S. by 77½ feet wide E. & W. Lots Nos 125-126 & 127 are each 150 feet long E. & W.
wide N. & S. Lot No. 128 is four chs. 65 links long N. & S. by 150 feet wide E. & W. and contains 1 06/100 Acres of Ground Lots No. 129-130 & 131 are each 150 feet long E. & W. by 66 feet wide N. & S. Lot No. 132 is 4.65 links long N. & S by 150 feet wide E. & W. and contains 1 06/100 Acres of Ground & S
4-135-136 & 137 are each 132 feet long E. & W. by 72 feet wide N. & S. Lots 138-139 & 140 are each 198 feet long E. & W. by 72 feet wide N. & S. Lots 141-142-143-144 & 145 are each 150 feet long E. & W. by 72 feet wide N. & S. Lots 146-147-148-149 & 150 are each 140 feet long E. & W. by 72 feet wide N.
153-154-155-156-157-158-159 & 160 are each 132 feet long E. & W. by 72 feet wide N. & S. Lots No 161-162-163-164 & 165 are each 198 feet long E. & W. by 72 feet wide N. & S. The tract lettered A on the Map of the Town Plat - Bounded North on the North line of the Town Plat
t on a 40 feet Alley 5.68 lks. and on the South by the North line of North Street 14.40 lks. and contains 3 61/100 acres of ground. Tract B Bounded on the South line of North Street 5.27 lks. on the North line the Town Plat 7.95 lks. on the North line of Plumb Stre
the West by the East line of East Street 3.18 lks. & contains 2 84/100 of Ground Tract C is 281 feet long E. & W. & 230 feet wide N. & S. Bounded North by Plumb Street - East by Hill Street South by Main Street and West by a 16 feet Alley & contains 1 48/100 Acres.
0 lks. long E. & W. by 212 wide N. & S. Bounded on the North by Main Street - on the East by lot 104 on the South by a 20 feet Alley & on the West by land reserved for Commons Tract E is 8.10 lks. N. & S. by 212 lks E. & W. bounded North by Charles Street - East by Erie Street - South by
West by the Canal and contains 1 72/100 Acres of Ground. (Since Surveyed 60 feet has been deducted of the North end of tract E. & entered as lots Nos 52 & 53 and Letter I) Tract F is 5.92 lks. long N. & S. 2.00 lks. wide E. & W. bounded North by Charles Street - East by a 16 feet Alley South lot 133 and West by
contains 1 18/100 acres of ground Tract G is 4.83 lks. N. & S. 2.00 lks wide E. & W. - bounded North by Charles Street - East by Mill Street - South by lot 135 - & West by a 16 feet Alley - and contains 0 96/100 Acres of Ground Tract H Bounded - Begining at a post in the South West corner of Section
al Survey - thence North along the West line thereof - six chains 70 lks. to a post in the South West corner of lot No. 128 - thence North 67° E. along the Southerly line thereof and along the south end of a 20 feet Alley two chs. 28 lks. to a post in the South West corner of lot 132 - thence S. 23° E.
of Oak Street and along the West end of lots 141 to 145 and Street and land South thereof, eight chains 24 lks. to a post in the South line of said Section No. 8 - thence West along said South line 5.31 lks. to the place of begining & contains within those bound as now surveyed two Acres &
und Said Tracts lettered as above & foregoing are not alloted, and are reserved for the future disposition of the proprietor The bearing of the lot lines, where not otherwise expressed correspond with the bearing of the Street lines - that is - N. 23° W. & N. 67° E.
lleys in the Town Plat are as follows viz North Street - 66 feet wide bearing N. 67° E. and runing between lots Nos. 11 & 19 and the lots East thereof to the North line of the Town Plat Plumb Street - 66 feet wide bearing N. 67° E. and runing between lots
the lots East thereof to the N. East corner the Town Plat Main Street - 100 feet wide & bearing N. 67° E. and runing between lots 32 & 66 and the lots east thereof to the East line of the Plat - also S. 67° W to the River. Charles Street 66 feet wide bearing N. 67° E. and runing
d the lots East thereof to Mill Street Oak Street - 66 feet wide bearing N. 67° E. and runing from the East line of Tract E & between lots 132 & 141 and the lots East thereof to the East line of the Plat South Street - 66 feet wide bearing N. 67° E. and runing
South line of the [illegible] Plat & [illegible] thereof to the Eastern [illegible] said Town Plat West Street - 66 [illegible] N. 23° W. and runing between lots 117 & 12[illegible] the lots [illegible] of to the River

---

Plat of Kent Jarvis Addition to The Town of Massillon

Stark County Ohio

January 7 1854
Scale 1in = 200'

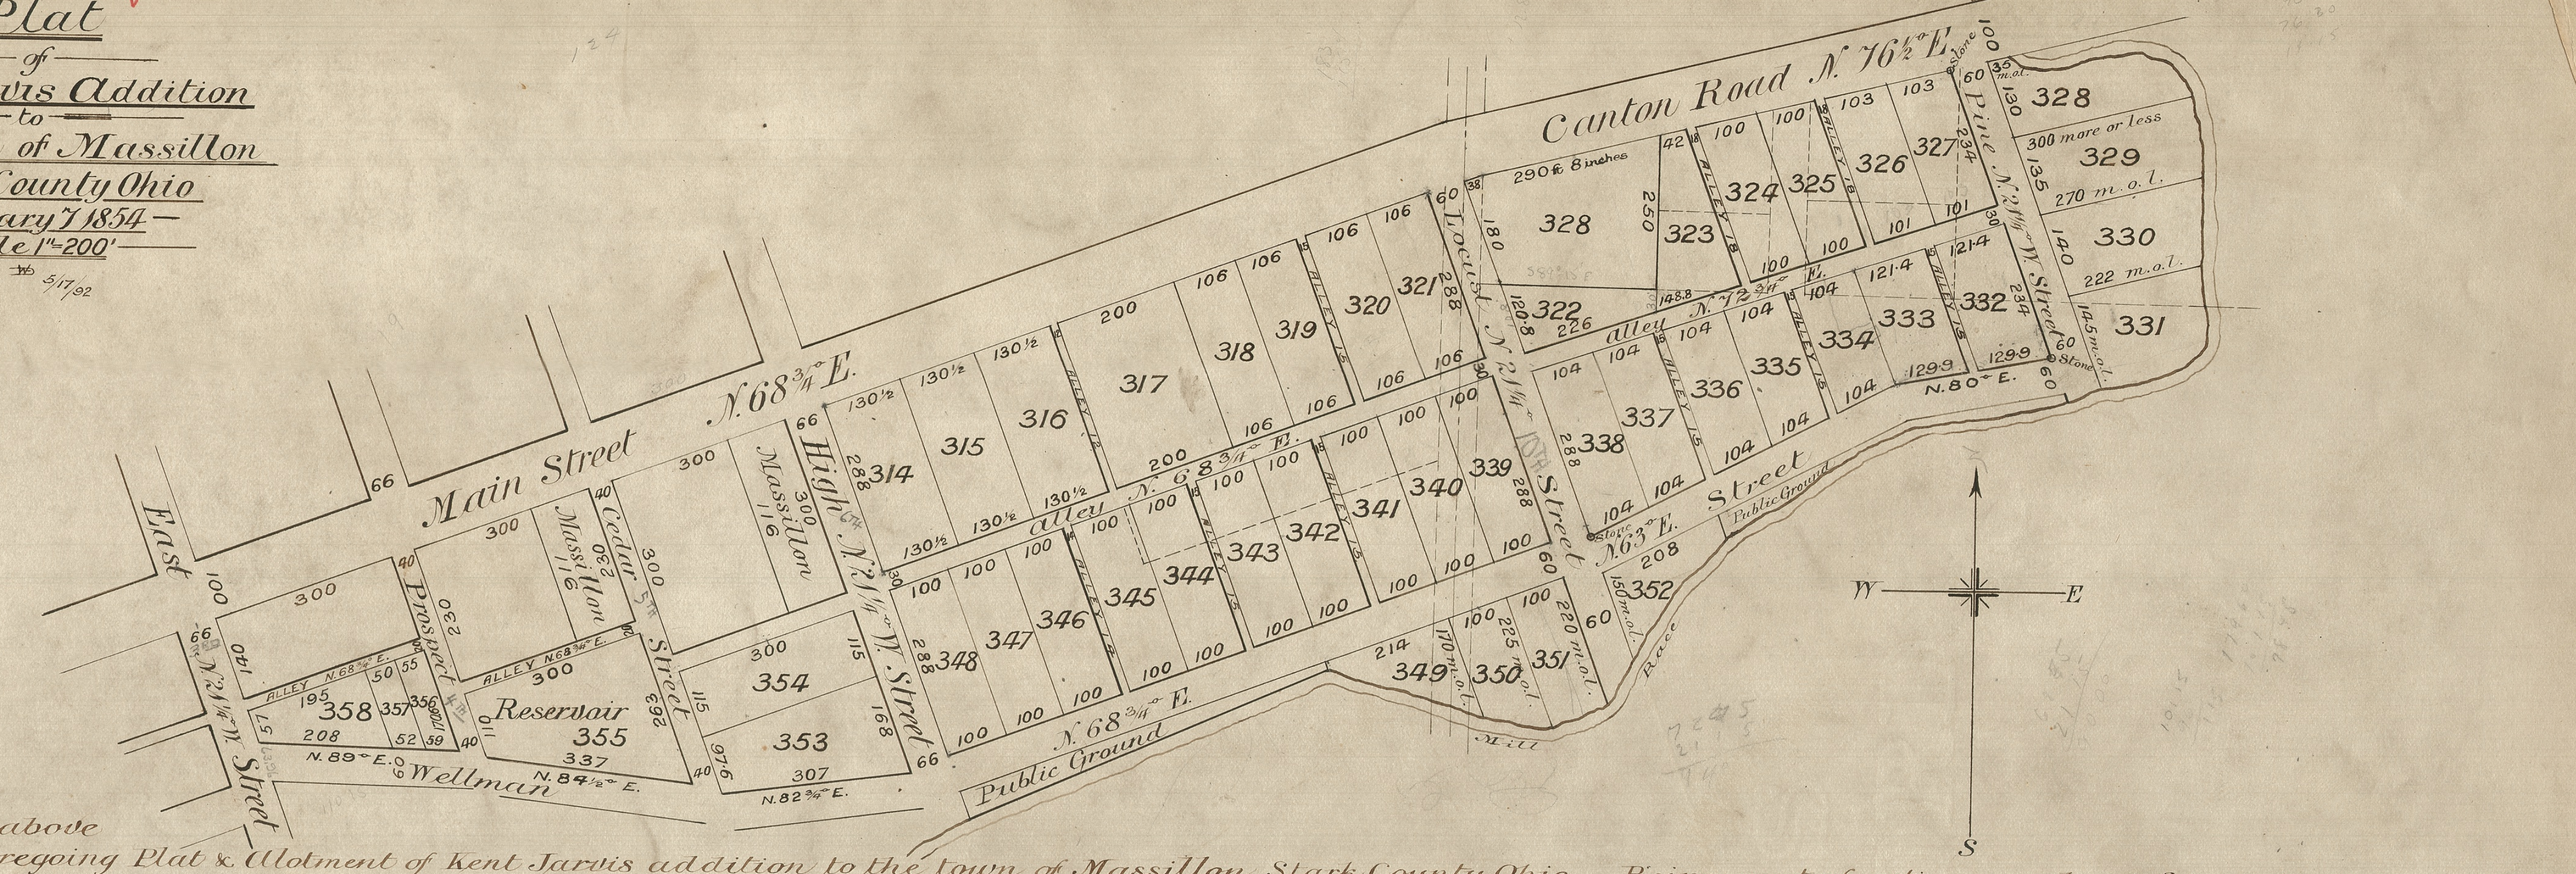

Memorandum of the above foregoing Plat & Allotment of Kent Jarvis addition to the town of Massillon Stark County Ohio. Being part of section numbered 8 township 10 of range 9 in said County and bounded as follows. Beginning at the North East corner of lot numbered one hundred and sixteen (116) in said town of Massillon thence Easterly along the south line of Main St. to the Easterly line of Locust St. in this addition: thence southerly along said easterly line to the North westerly corner of lot numbered three hundred and twenty two (322) of this addition thence Easterly along the Northerly line of said lot to the North Easterly corner of the same; thence Northerly along the Westerly line of lot numbered three hundred and twenty three (323) of this addition to the southerly line of the Canton Road; thence easterly along the south line of said Road to the east bank of the Mill race for conducting the water of Sippo Creek and Sippo Reservoir as said Race is now located and delineated on the above plat; thence along the easterly and southerly bank of said race as the same winds and turns to the intersection of the same with the west line of High St.; thence Northerly along the West line of said High St. to the Southerly line of Wellman St. thence westerly along the southerly line of said Wellman St. to the Easterly line of East St. in said town of Massillon; thence Northerly along the Easterly line of said East St. to the southerly line of a 20 foot alley in the rear of lots numbered 358, 357, 356 of this addition; thence easterly along the southerly line of said alley to the Westerly line of Prospect Street; thence southerly along the westerly line of Prospect St. to a point on a line with the southerly line of a twenty foot alley in the rear of lot numbered (345) of this addition thence along the southerly line of said alley and extending to the Easterly line of Cedar St. thence southerly along the easterly line of Cedar St. to the North of a twenty foot alley in the rear of lot No. 354 of this addition; thence along the North line of said alley to the westerly line of High St. thence Northerly along the west line of said High St. and along the Easterly line of said lot No. 116 in the town of Massillon aforesaid to the place of beginning containing thirty seven (37) acres more or less. Square sand stones are placed at the N.W. cor. of lot 314, N.E. cor of lot 321, N.E. cor of lot 327, S.E. cor of lots 332 & 339 and at the S.W. cor. of lots No. 338 and 348 of this addition. Lots No. 314, 315 & 316 are each 130½ feet front and rear east and west & 288 feet deep north and south Lot No. 317 is 200 feet front and rear east and west & 288 feet deep north and south. Lots No. 318 & 319 are each 110¾ feet front and rear east & west and 288 feet deep north & south Lots No. 320 & 321 are each 102 feet front and rear east & west and 288 feet deep north & south Lot No. 322 is 108 feet front on Locust St. 227 feet along the north line of a 30 foot alley, 30 feet on the east line adjoining lot No. 323 and bounded northerly by the southerly line of lot 238 in said town of Massillon to the northwesterly corner of said lot No. 322. Lot No. 323 is 42 feet front on Canton Road bounded on the east by an 18 foot alley on the south 137 feet along a 30 ft. alley on the westerly side 30 feet by lot No. 322 and the residue of the westerly line by the east line of said lot No. 238 in Massillon aforesaid. Lots No. 324 & 325 are each 100 feet front and rear east & west and extend north & south from Canton Road to a 30 foot alley along the south end of said lots Lots No. 326 & 327 are each 103 feet front and rear east & west and extend north & south from Canton Road to a 30 foot alley along the south end of said lots, the east line of said lot No. 327 being 234 feet on west line of Pine St. Lots No. 328, 329 & 330 are each 137 feet and lot No. 331 is 155 ft. more or less front on Pine St. and extend easterly by dividing lines parallel with Canton Road to the westerly bank of the Mill Race. Lots No. 332 & 333 are each 121¼ feet front and rear east & west and extend from Wellman St. northerly to a 30 foot alley the east line of lot No. 332 being 234 ft. along the west line of Pine St. Lots No. 334, 335, 336, 337 & 338 are each 104 ft. front and rear east & west and extend from Wellman St. northerly to a 30 ft. alley Lots No. 339, 340, 341, 342, 343, 344, 345, 346, 347 & 348 are each 100 ft. front and rear east & west and extend from Wellman St. northerly 288 feet to a 30 ft. alley. Lot No. 349 is 214 ft. front on south line of Wellman St. and extends southerly to the northerly bank of the Mill Race. Lots No. 350 & 351 are each 100 ft front on the south line of Wellman St. and extend southerly to the northerly bank of the Mill Race. Lot No. 352 is 208 ft. on the southerly line of Wellman St. and extends southerly to the northerly bank of the Mill Race. Lot No. 353 is 307 feet along the northerly line of Wellman St. 168 feet along the west line of High Street. 97½ feet along the east line of Cedar Street and 300 feet from the N.W. to the N.E. corners of said lot by a line parallel with Main St. Lot No. 354 is 115 feet on High St. 115 feet on Cedar Street and extends from High St. to Cedar St. 300 ft. and bounded on the North by a 20 ft. alley. Lot No. 355 is 357 along the northerly line of Wellman St. 110 ft. along the easterly line of Prospect St. 300 ft. along the southerly line of a 20 ft. alley and 263 feet along the westerly line of Cedar St. Lot No. 356 is 59 feet on the northerly line of Wellman St. and extends northerly and along the west side of Prospect St. to a 20 ft. alley. Lot No. 357 is 53 feet front on the northerly line of Wellman St. and extends northerly to a 20 ft alley. Lot No. 358 is 208 feet along the northerly line of Wellman St. 57 feet along easterly line of East St. 195 feet along the southerly line of a 20 ft alley and 129 feet along the westerly line of lot No. 357. all the lines dividing the forementioned lots runing northerly and southerly are at right angles with Main St. except the westerly line of lot no. 323. Prospect St., Cedar St., and High St. in this addition are continuations of the same streets in the town of Massillon. High Street extends from Main St. to the Mill Race and is 66 ft. wide. Wellman St. is 60 ft. wide with its bearings as mentioned on the plat. Locust St. is 60 ft. wide and extends from Main St. to the Mill Race and is parallel with High St. Pine St. is 60 ft. wide is parallel with High St. and extends from Canton Road to the Mill Race. Prospect St. is 40 ft. wide and extends from Main St. to Wellman St. Cedar St. is 40 ft. wide and extends from Main St. to Wellman St. There is an alley 30 ft wide parallel with Main St. and extending from between lots No. 314 and 348 on High St. to between lots 321 and 339 on Locust St. also a 30 ft alley commencing between lots No. 322 and 338 on east line of Locust St. and extending to Pine St. between lots No. 327 and 332. Also a 12 ft. alley running northerly and southerly and between lots No. 316 and 317. also a 15 foot alley running northerly and southerly between lots No. 319 & 320. Also an 18 ft. alley running northerly & southerly between lots No. 323 & 324. and another 18 ft. alley between lots No. 325 & 326. Also a 15 ft. alley running northerly & southerly between lots No. 332 & 333. And another 15 ft. alley between lots No. 334 & 335. and the same width alley between lots No. 336 & 337. also a 15 ft. alley running northerly and southerly between lots No. 341 & 342. Also a 15 ft. alley running northerly and southerly between lots No. 343 & 344. Also a 14 ft. alley running northerly and southerly between lots No. 345 & 346. Where line of lots are marked with the letters "m or l" signifying the distance as mentioned in figures more or less. The course and distances of streets or alleys and the length of lines of lots in this Addition not specified in this Memorandum are as the same are represented on the within plat. A strip of land bounded on the North by the south line of Wellman St. on the East by the west line of lot No. 349. on the South by the northerly bank of the Mill Race. and on the West by the east line of High St. also another strip of land bounded northerly by the south line of Wellman St. East by the West line of Pine St. Southerly by the northerly bank of the Mill Race and Westerly by the easterly line of lot No. 352 are hereby appropriated for Public Parks upon the express condition that no buildings for any purpose or of any nature shall ever be erected thereon

The Survey for an Addition to the town of Massillon and of which the foregoing Plat & Memorandum together with the notes purport to be a true delineation and description was made under our direction as Proprietors of the same for the purpose of making the same a part of the said town of Massillon. Witness our hands this first day of Dec. A.D. 1853

Signed and Sealed in the presence of us
John N. Cummings & Joseph Heckman as to { K. Jarvis, D. Jarvis, M. D. Wellman
Ed. L. Kedder, Chas. I. Bushnell } as to W. S. Wetmore

Kent Jarvis (L.S.)
Dwight Jarvis (L.S.)
M. D. Wellman (L.S.)
W. S. Wetmore (L.S.)
Proprietors

Notes of the Survey of the Mill Race as the same is represented on the within Plat. Beginning at a point on the south bank of said Race S. 21¼° E. 124 feet from the S.E. cor of High St. & Wellman St.

Station	Course	Distance	Station	Course	Distance	Station	Course	Distance	Station	Course	Distance	
1	N. 64½° E.	572 feet	10	N. 79½° E.	30 feet	19	N. 83° E.	100 feet	28	N. 4½° W.	270 feet	
2	N. 73½° E.	77 ''	11	N. 58½° E.	30 ''	20	N. 3½° E.	91 ''	29	N. 19½° W.	100 ''	
3	S. 82½° E.	50 ''	12	N. 33¾° E.	30 ''	21	N. 80¾° E.	200 ''	30	N. 34½° W.	20 ''	
4	S. 72° E.	50 ''	13	N. 21° E.	50 ''	22	N. 74° E.	40 ''	31	N. 58½° W.	20 ''	
5	S. 67¼° E.	50 ''	14	N. 33° E.	150 ''	23	N. 72° E.	30 ''	32	N. 87° W.	40 ''	
6	S. 74° E.	50 ''	15	N. 34° E.	80 ''	24	N. 53° E.	30 ''	33	S. 84° W.	132 ''	
7	S. 81½° E.	100 ''	16	N. 43¼° E.	40 ''	25	N. 14½° E.	30 ''	34	S. 88° W.	30 ''	
8	S. 86½° E.	50 ''	17	N. 60° E.	366 ''	26	N. 9½° W.	50 ''	35	N. 81° W.	30 ''	(the Canton Road)
9	East	30 ''	18	N. 77½° E.	100 ''	27	N. 18¼° W.	50 ''	36	S. 76½° W.	136 '' to a post in the south line of	

I certify the foregoing Plat & Notes to be correct delineations & descriptions of a survey made by me for an addition to the town of Massillon under the direction of the Proprietors
Witness my hand this first day of December A.D. 1853
John Whitacre C.S.S.Co.O.

The State of Ohio Stark County ss
Be it remembered that on the twenty third day of February A.D. One thousand eight hundred and fifty four (1854) personally came before me the undersigned a Justice of the Peace in and for the Township of Perry in said County the within named Kent Jarvis, Dwight Jarvis, and Marshall D. Wellman to me personally known and acknowledged the signing & sealing of the within Plat and Memorandum of Kent Jarvis Addition to the town of Massillon in said County to be their and each of their free and voluntary act and deed for the purposes therein mentioned.
Given under my hand and seal the day and year above written
Joseph Heckman
Justice of the Peace
Seal

State of New York City & County of New York ss
Before me Chas. I. Bushnell a Commissioner in the State of New York for the State of Ohio. Commissioned by the Governor thereof and residing in the City of New York on the 4th day of March 1854 Personally appeared Wm. S. Wetmore within named and acknowledged the signing & sealing of the foregoing instrument to be his voluntary act & deed.
Given under my hand & official seal the day and year aforesaid
C. I. Bushnell
Ohio Commissioner in New York N.Y. City
Seal

Received for record April 13th 1854 and recorded May 20th 1854
Peter Chance Recorder