



MASSILLON-CEMETERY-ASSOCIATION'S
ALLOTMENT OF LAND
IN SECTION 20, PERRY TOWNSHIP, STARK CO. OHIO.
D.C. BORTON.

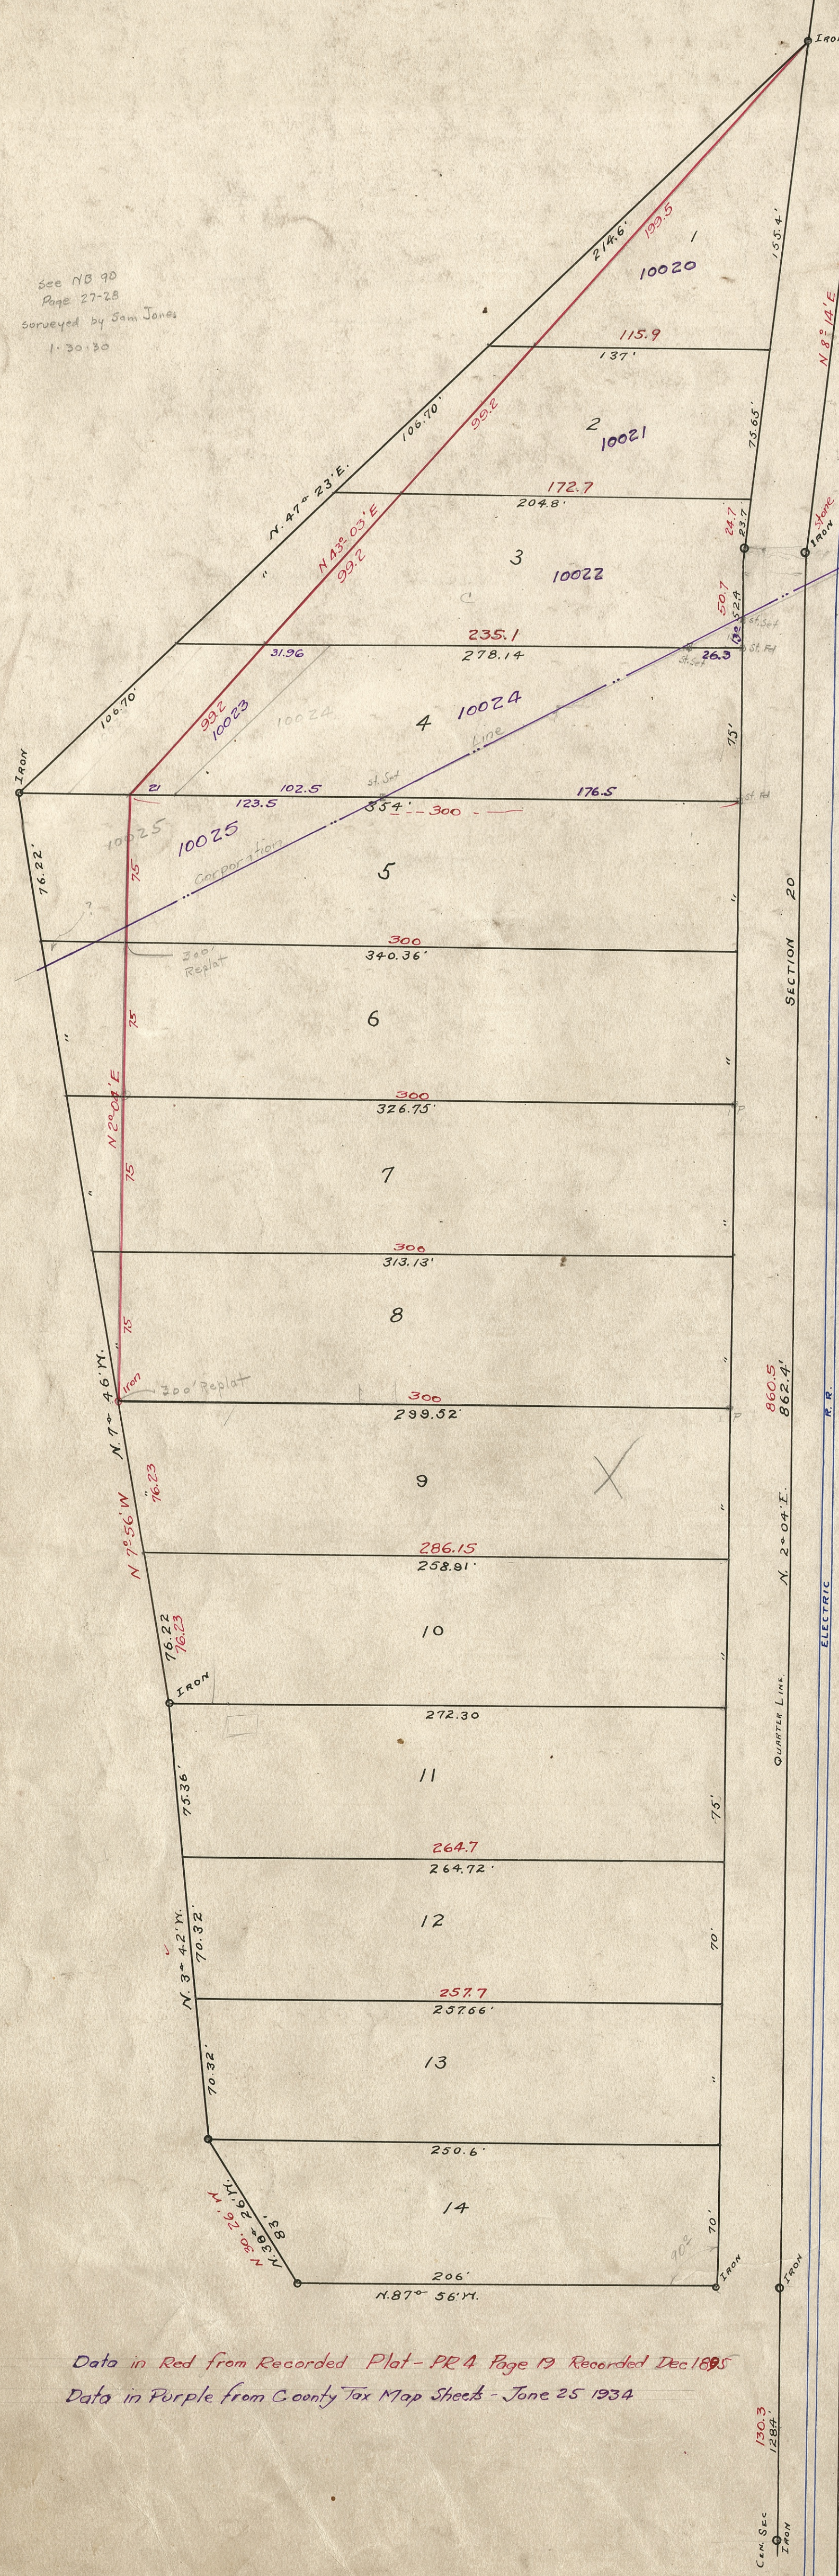


Data in Red from Recorded Plat - PR 4 Page 19 Recorded Dec 1890
Data in Purple from County Tax Map Sheet - June 25 1934

PLAT OF PART OF MILL ST.
Survey Made May 1879
By Frank M. Warthorst.
Scale 200' = 1"

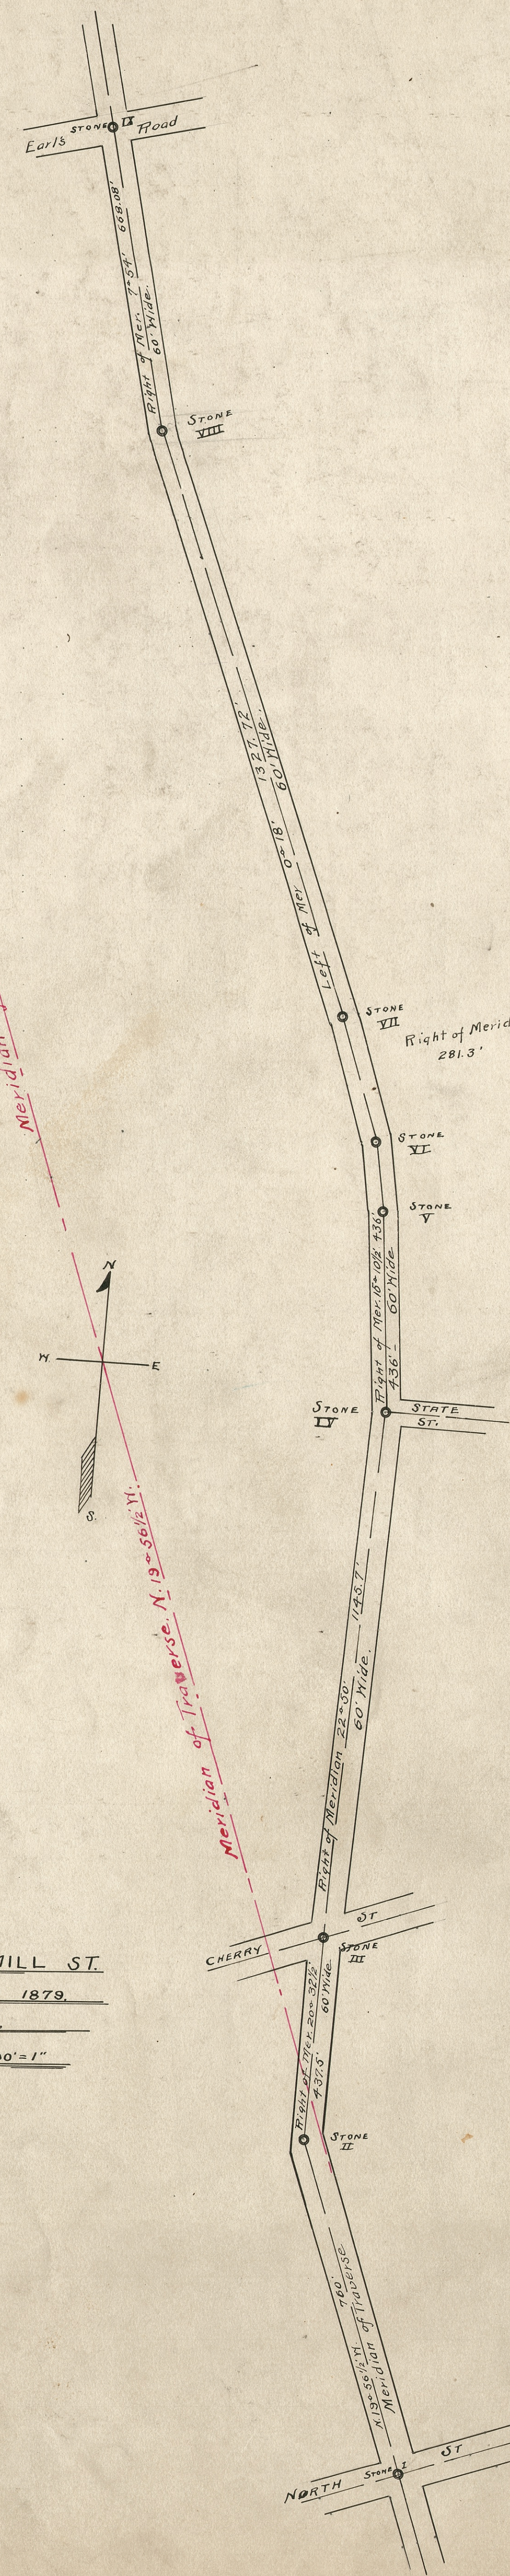

RUSSELL ADDITION
TO MASSILLON OHIO.

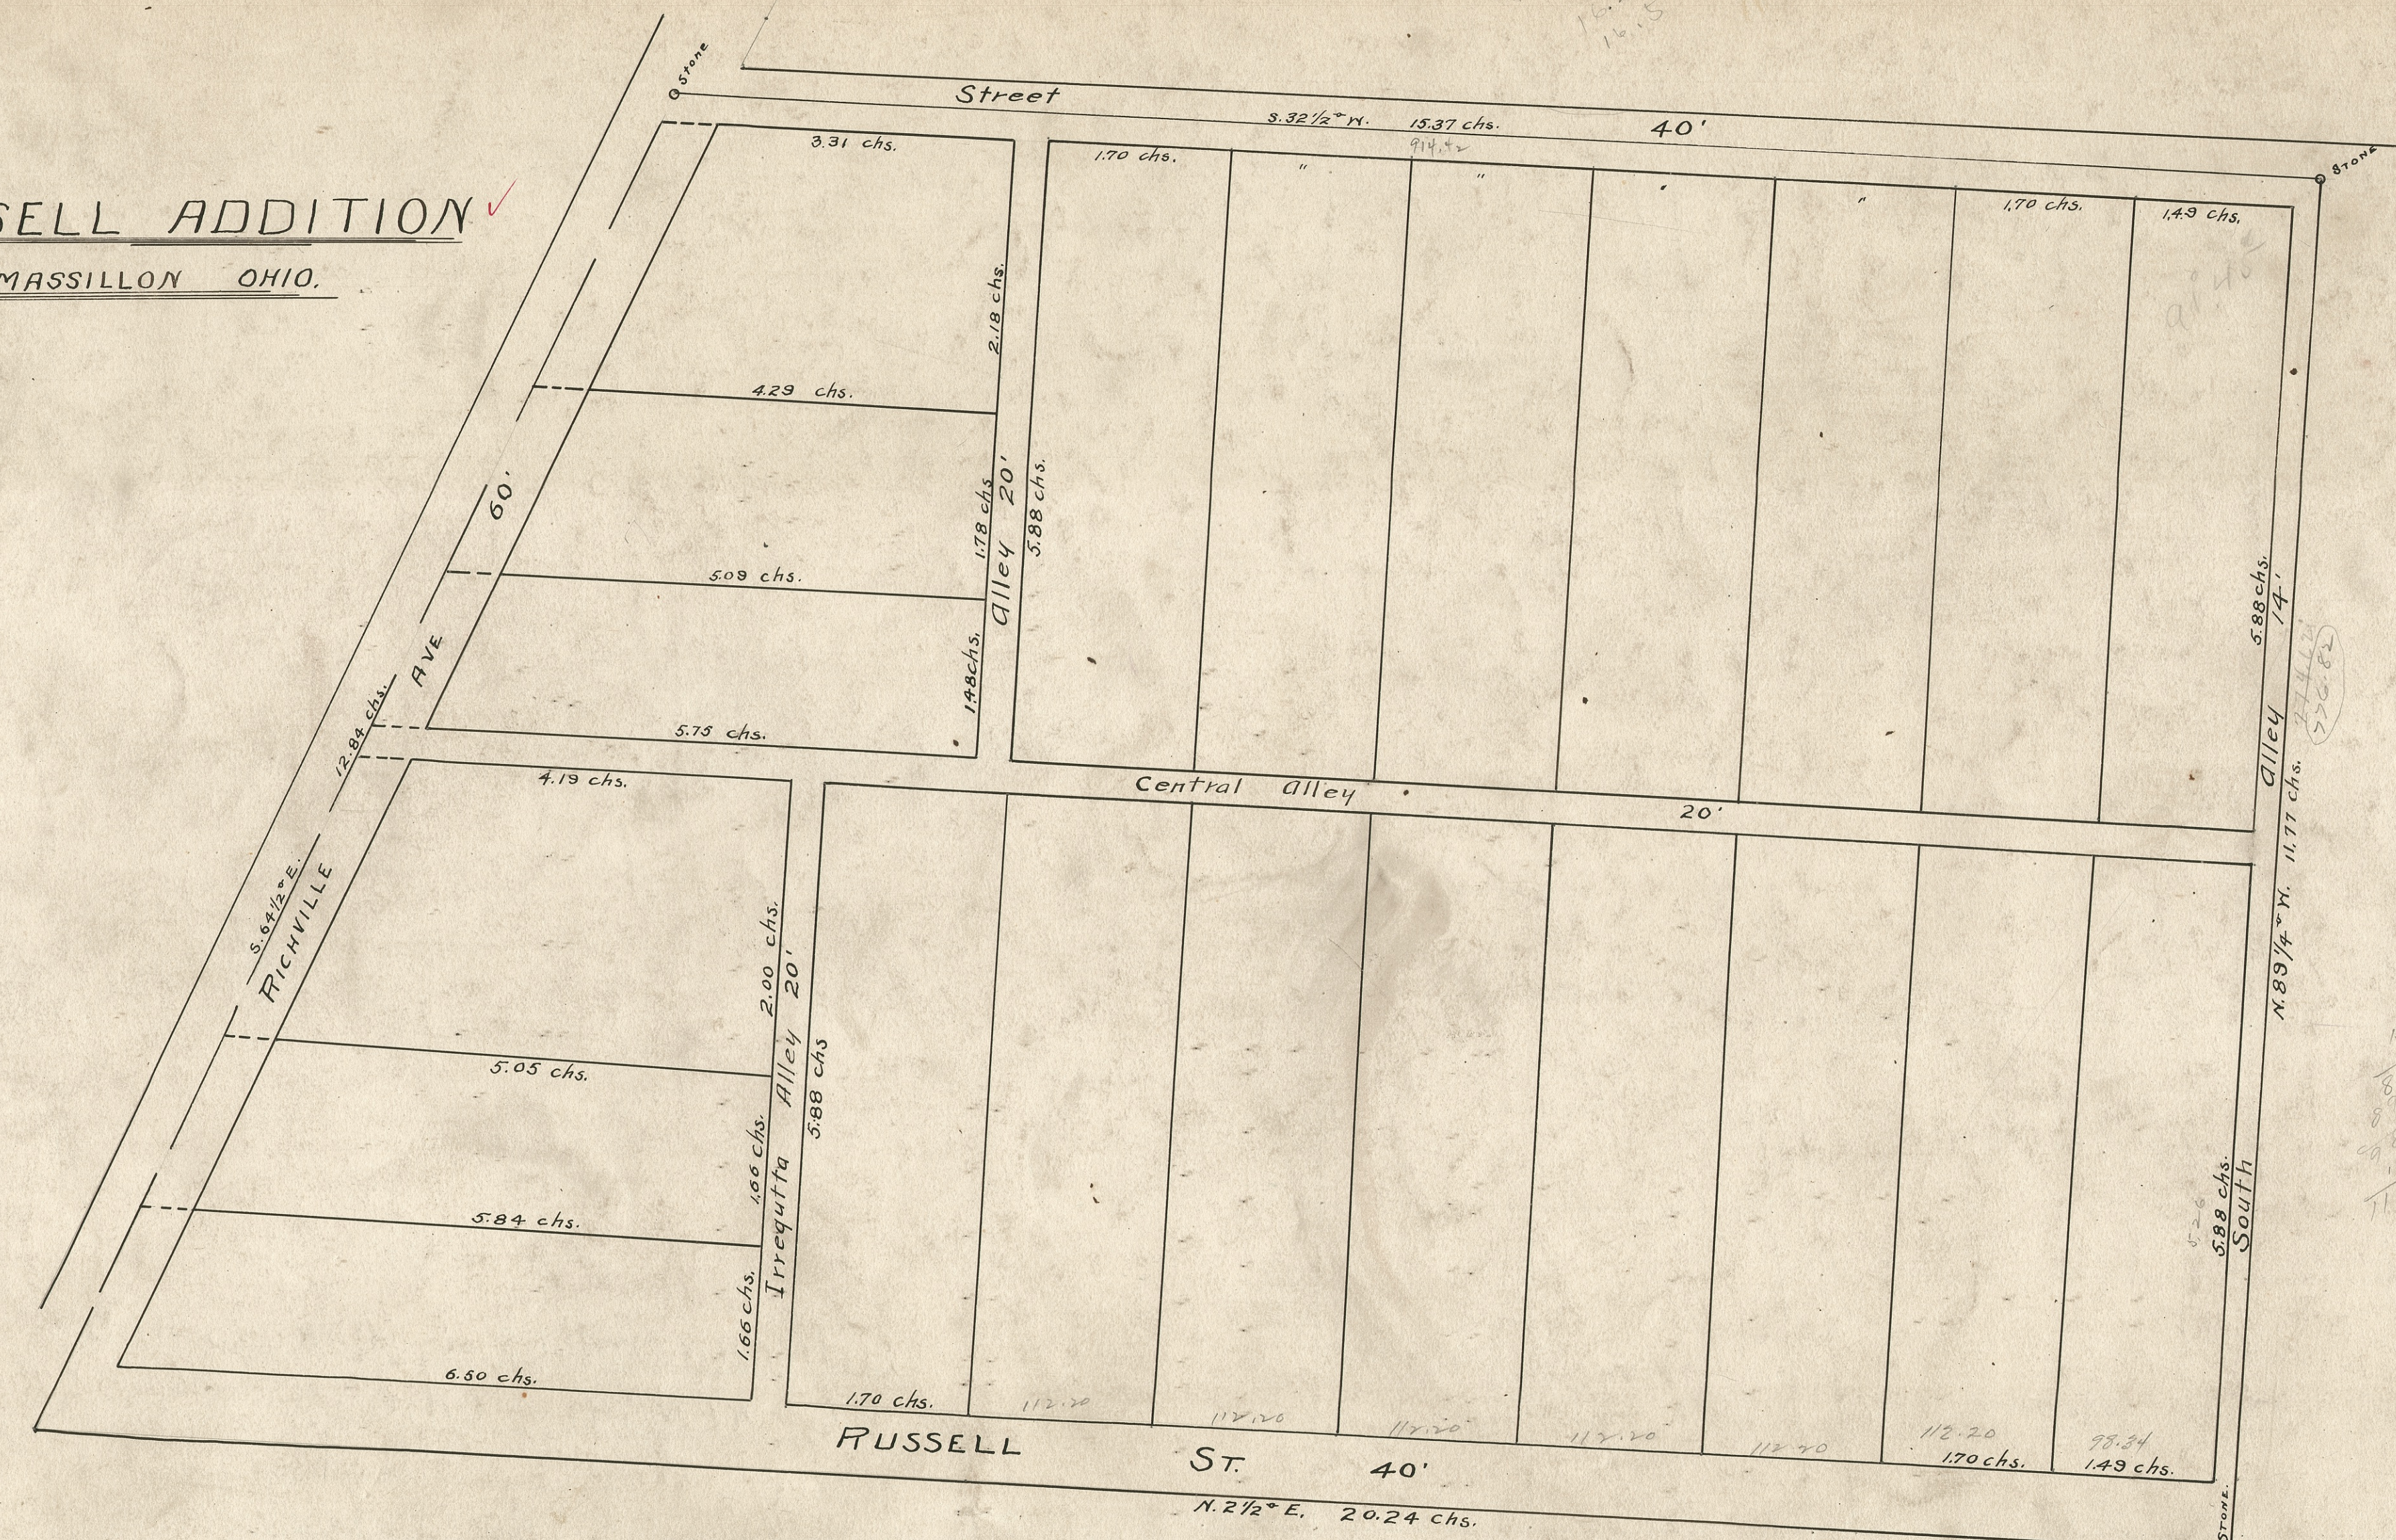

PLAT OF PHILIP FISCHERS
SUBDIVISION OF LOT 288 AND PART OF LOT 287
IN DUNCAN MALES AND SKINNERS ADDITION TO
MASSILLON OHIO.

NOTE: A, B, D, E. is lot 288 of DUNCAN MALES AND
SKINNERS ADD., B, C, F, E. is part of Lot 287 of same Add.

Hereby certify the above to be a correct plat of a survey made for
PHILIP FISCHER, APRIL 1902.
John S. Hester, County Surveyor