Addition to the Town of Massillon

Scale 1"=200'

W 29/10/89

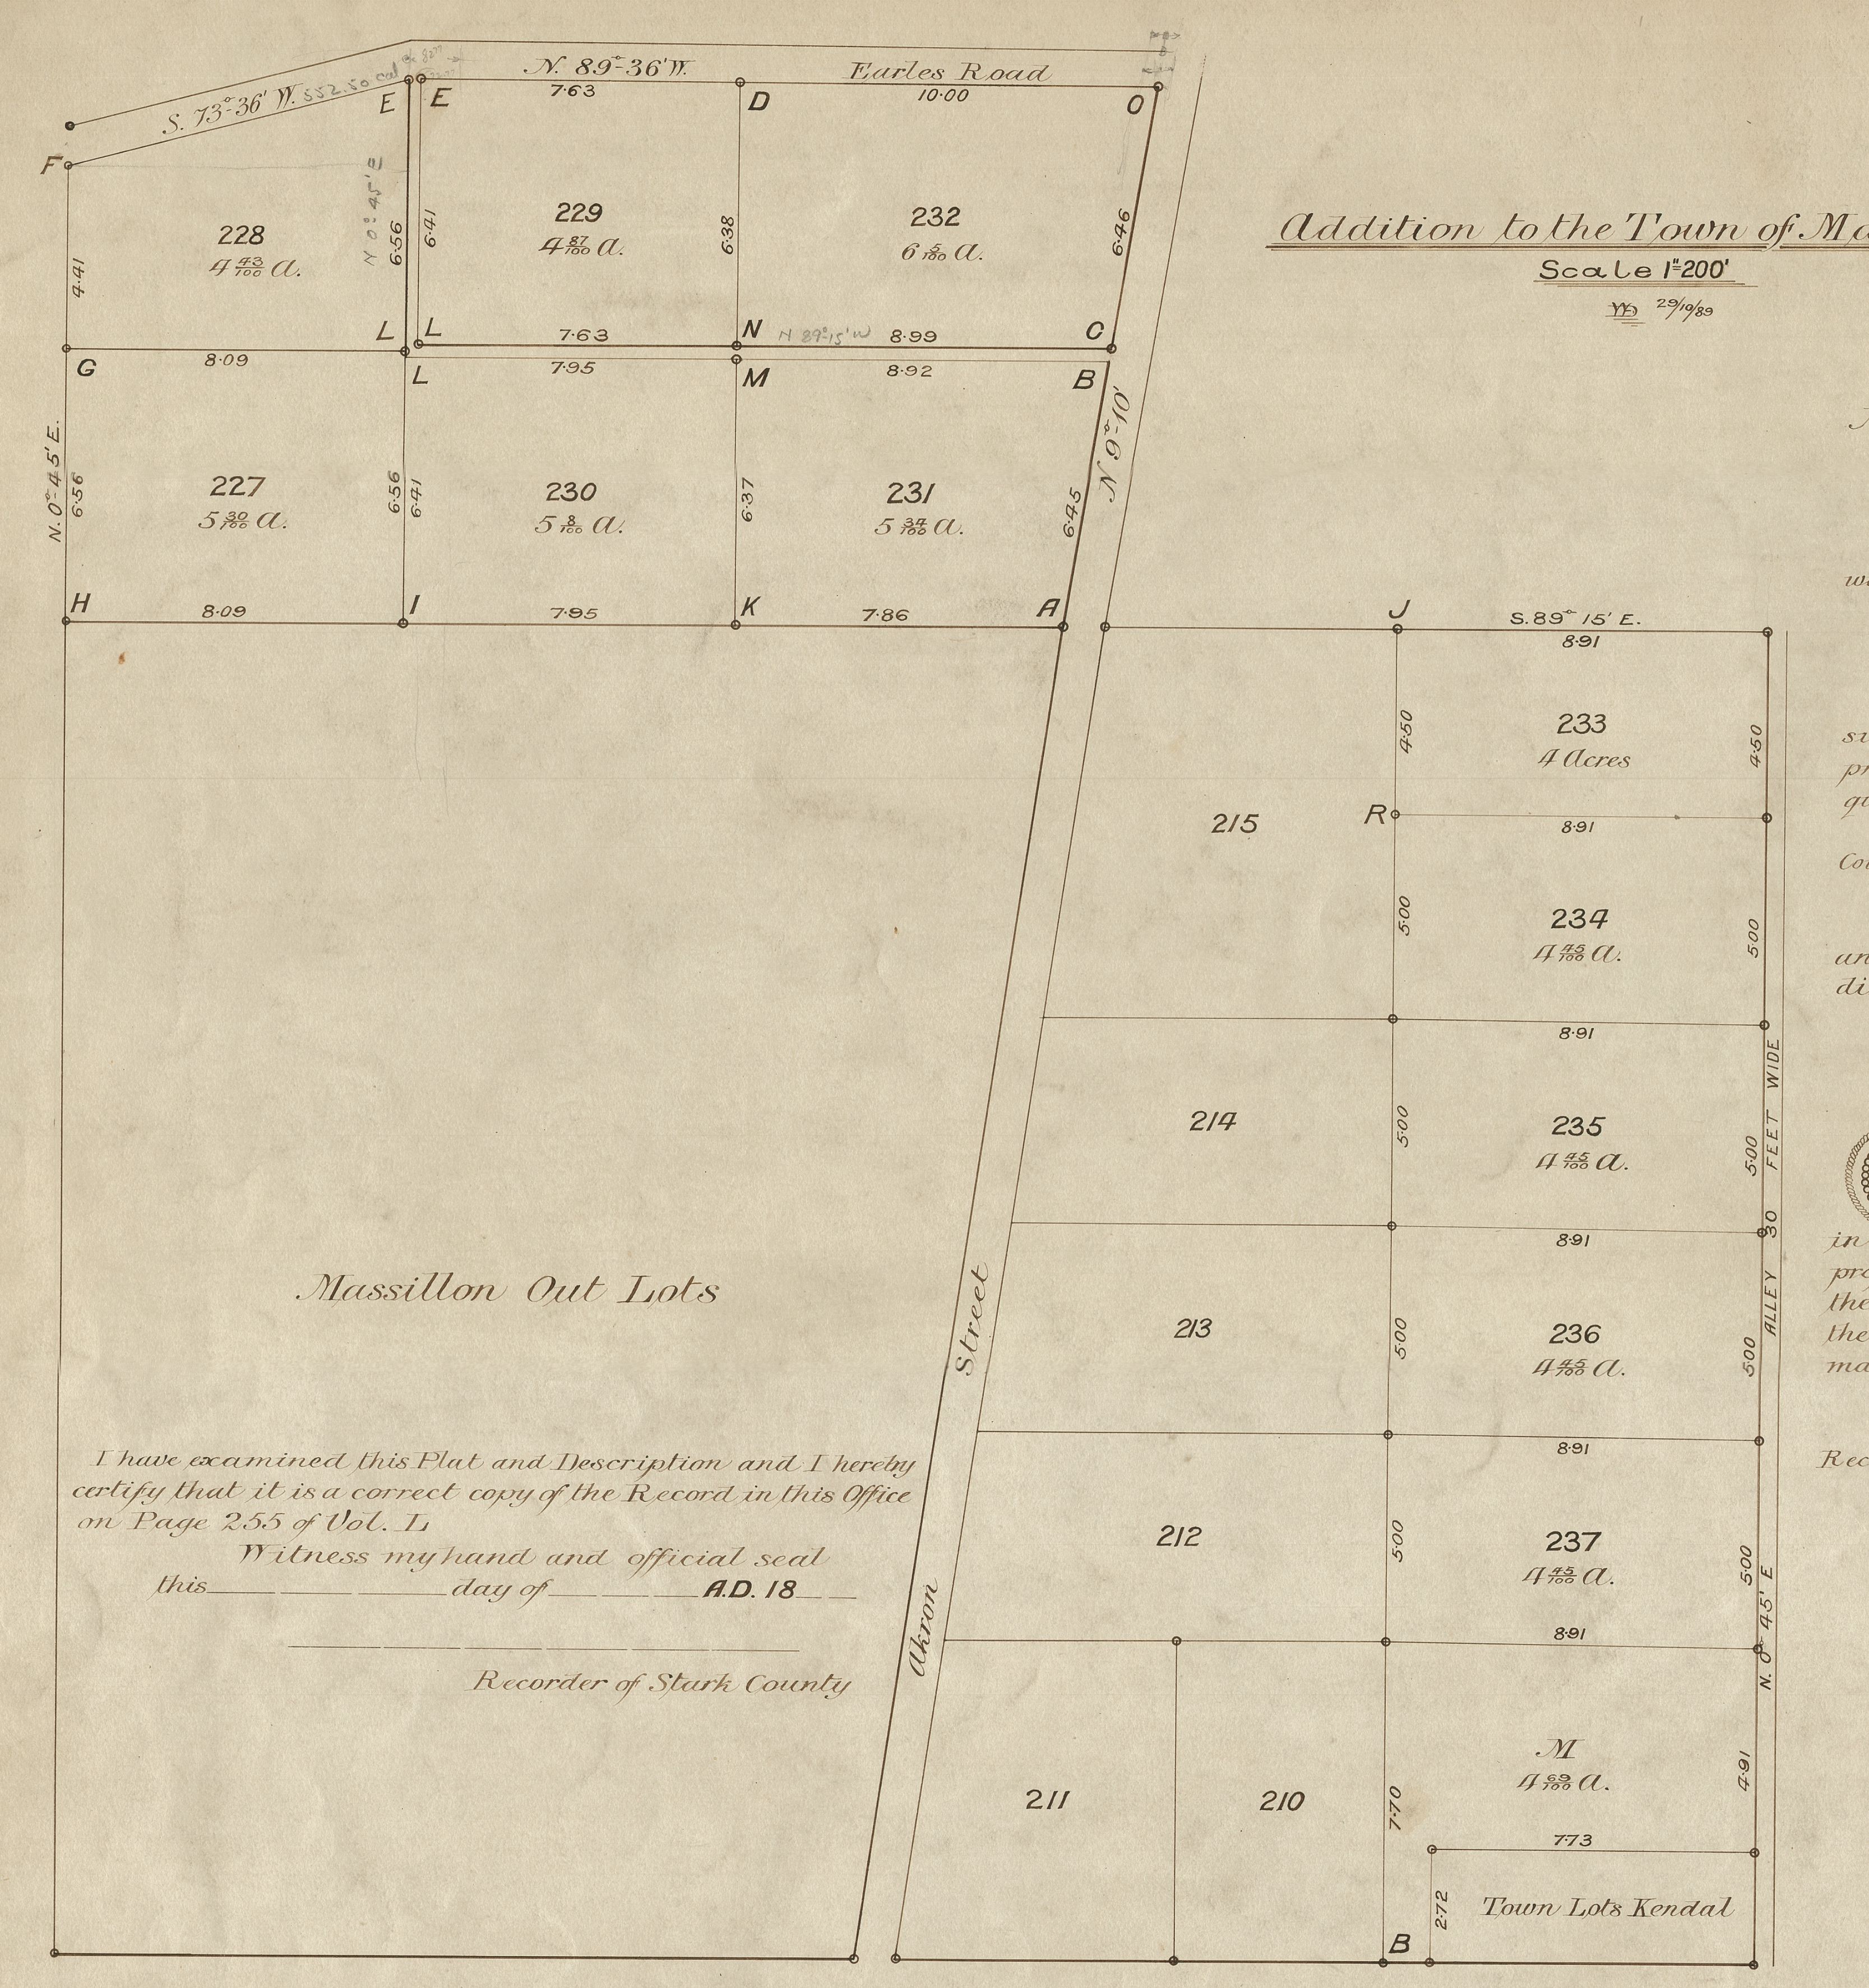
S. 73° 36' W.
N. 89° 36' W
Earles Road
F
E
D
O
228
4 43/100 A.
229
4 87/100 A.
232
6 5/100 A.
N. 0° 45' E
G
L
M
N
C
B
227
5 30/100 A.
230
5 8/100 A.
231
5 37/100 A.
H
I
K
A
J
R
N. 9° 10'
S. 89° 15' E.
233
4 Acres
234
4 45/100 A.
235
4 45/100 A.
236
4 45/100 A.
237
4 45/100 A.
215
214
213
212
211
210
M
4 69/100 A.
Town Lots Kendal
Akron Street
ALLEY 30 FEET WIDE
N. 0° 45' E
Massillon Out Lots

I have examined this Plat and Description and I hereby certify that it is a correct copy of the Record in this Office on Page 255 of Vol. L

Witness my hand and official seal this ______ day of ______ A.D. 18__

______

Recorder of Stark County

Notes of corners of Lots

"A", Stone, N.E. cor. of Lot No. 216
"C" W.O. 3" S.46⅓° W. 11
"E.E." Posts
"F" Jack Oak 2" N.85½° E. 28
"H" Stone. N.E. cor of Lot No. 226
"K" B.O. - N.29¾° E. 6⅓
"M" W.O. 6" West 20
"N" W.O. 3" S.89¼° W. 6¾
"O" W.O. 3½" S.73½° W. 6½
"R" W.O. Stump 19" S.6¼° W. 26
"B" W.O. 3" West 2½ links
"D" Post in Plain { Hickory 6" S.65⅔° E. 26 / B.O. 4" N.85⅓° W. 12¾ }
"G" B.O. 5" N.46¾° E. 34
"I" W.O. 18" N.8¼° W. 18½ and W.O. 24 N 51½° E 34
(229) Hickory N.37½° E. 23
"L" (227 and 228) B.O. 2" S 85½° W 2¾
(230) W.O. 5" N.82½° E. 19
"P" N.E. cor. Lot No. 215

Notes.

1st The Addition to the Town of Massillion consists of Lots No. 227 to 237 inclusive.
2nd The Alley between Lots No. 230, 231 and 229 and 232 is 20 feet wide and bears N.89°15' W.
3d The Alley between Lots No. 228 and 229 is 20 feet wide and bears N. 0° 45' E.
4th The Alley on the East of Lots No. 233, 234, 235, 236, 237 and the Lot marked M is 30 feet wide, and is a continuation of Raspberry Alley Kendal bearing N. 0° 45' E.
5th A rough stone is set at the South East Angle of Lot No. 237.
6th The Length of the outlines of the lots are marked on their margins in chains and links

I certify the foregoing plat and notes to be a correct delineation and description of a survey made for an addition to the Town of Massillon under the direction of the proprietors thereof; situated on the southwest quarter of Section No. 5 and the North west quarter of Section No. 8 Township No. Ten Range No. 9

Witness my hand this 27th day of February A.D. 1834

Countersigned John Whitacre Co.S. S.Co.O. Signed Lewis Vail Dep. Co. S. S.Co. O.

The survey for an addition to the town of Massillon and of which the above plat and notes purport to be a true delineation and description, was made under our direction for the purpose of making the same a part of said Town of Massillon,

Witness our hands this 27th February A.D. 1834

James Duncan
Arvine Wales
Charles K Skinner } Proprietors of said Addition

Seal

The State of Ohio Stark County ss

Be it remembered that on the third day of March in the year one thousand eight hundred and thirty four, personally appeared before me a Notary Public in and for said County of Stark James Duncan, Arvine Wales and Charles K Skinner proprietors of the above described Addition to the Town of Massillon and acknowledged the survey thereof to have been made under their direction for the purpose of Making the same a part of said Town of Massillon, pursuant to the Laws of Ohio in that case made and provided

Witness my hand and Notarial Seal the day and year first above written

L. Vail

Recd 14th and Recorded 15 March 1834 Wm Bryce Recorder

Addition to the Town of Massillon

situated on the N.W. qr. of Sec. 8. T. 10. R. 9.

Scale 1"=100'

W 31/10/89

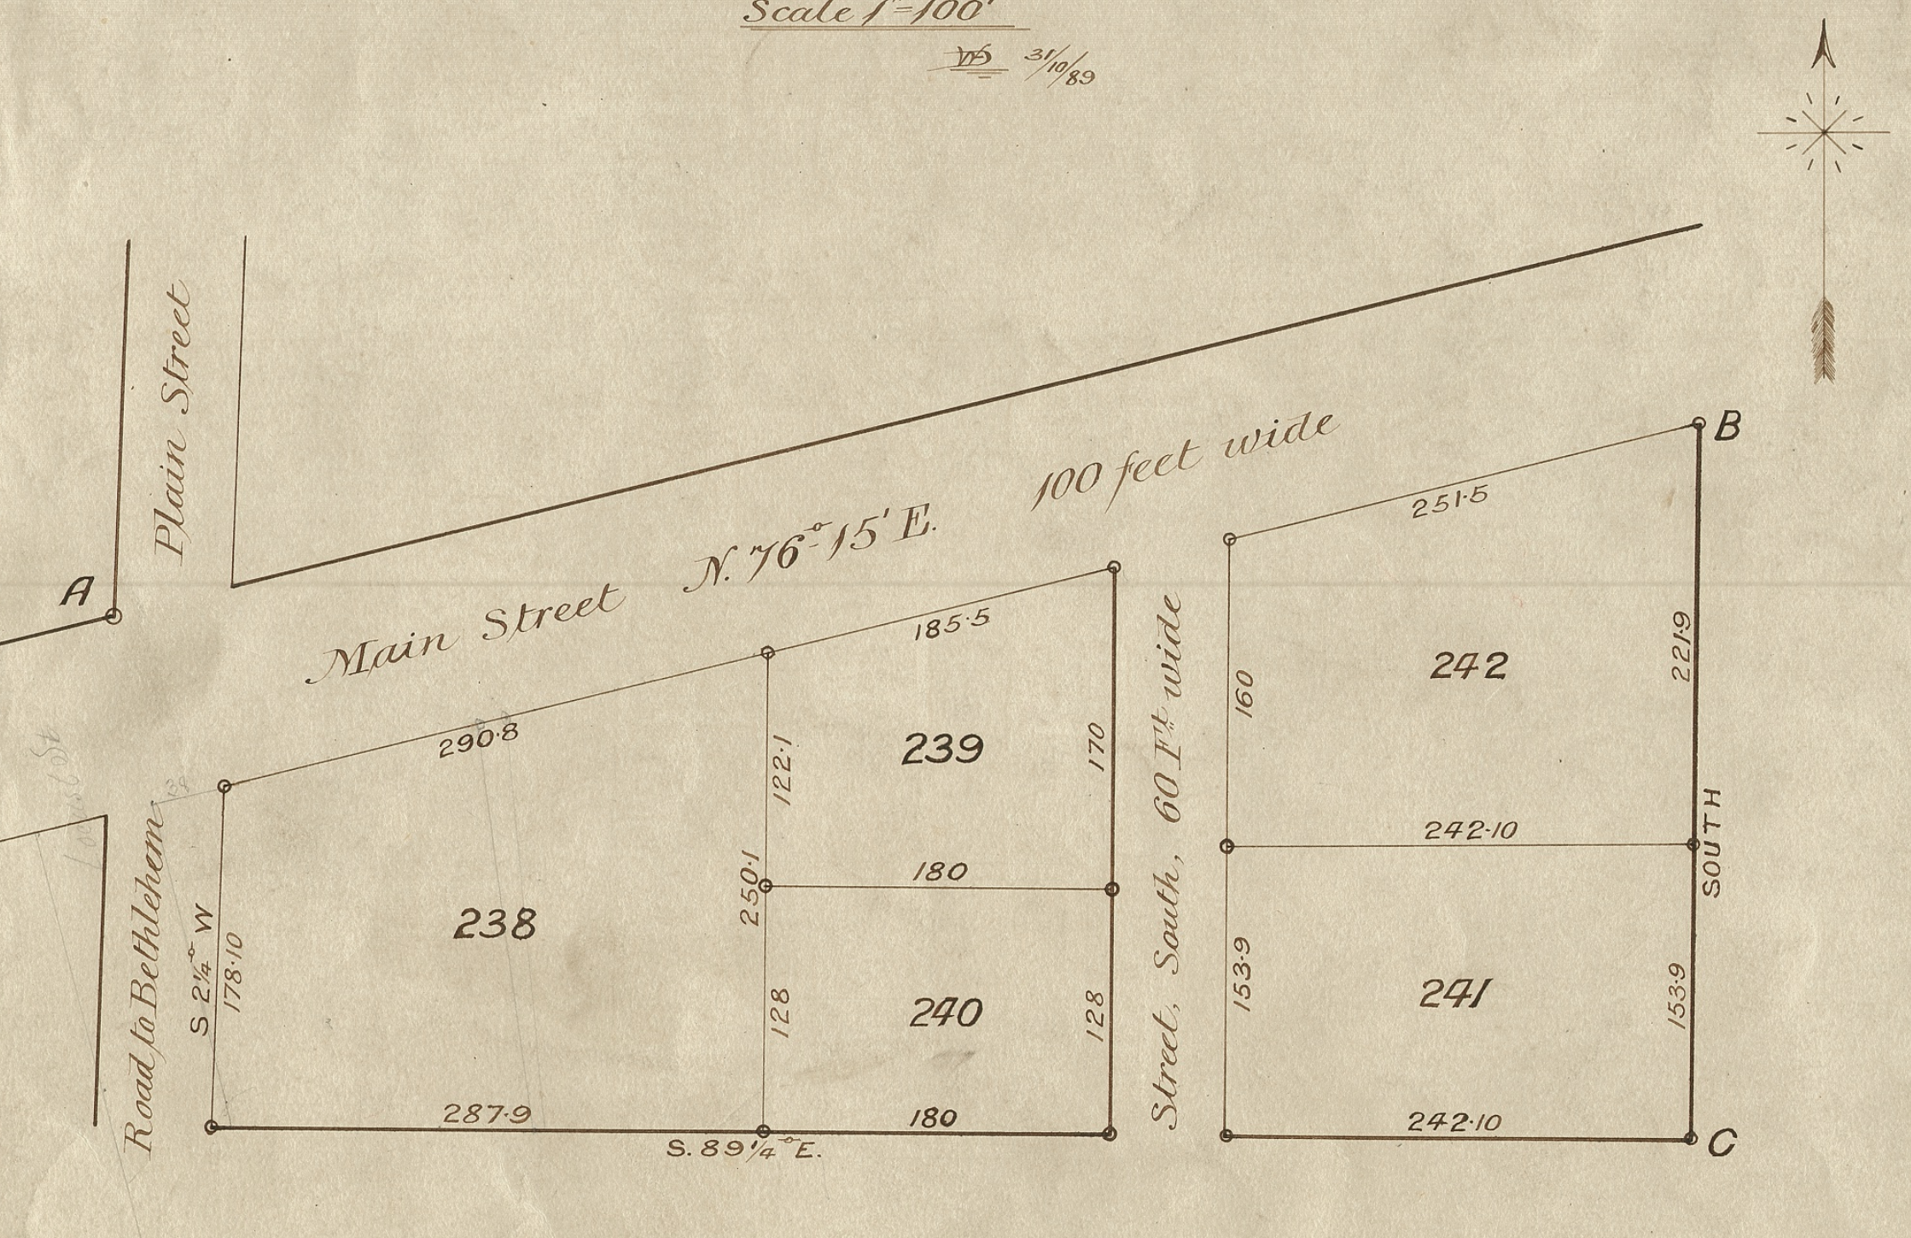
Plain Street
A
Main Street N. 76° 15' E. 100 feet wide
Road to Bethlehem
S 2¼° W
178.10
290.8
185.5
238
239
240
122.1
250.1
180
128
170
287.9
S. 89¼° E.
Street, South, 60 Ft wide
242
241
251.5
160
242.10
153.9
221.9
SOUTH
B
C

Notes

1st "A" S.E. corner of lot No. 174
2nd Stones are set at the N.W. cor. of lot No. 238. and the N.E. cor. of lot No. 242
3d The length of out lines of lots are as marked on their margins in feet and inches
4th "B" Stone in line of Furnace lot "C" Corner of Furnace lot, a stone;

I certify the foregoing plat and notes of an Addition to the town of Massillon to be correct as Surveyed by me under the direction of the proprietors thereof given under my hand this twenty second day of March Anno Domini 1834

Countersigned John Whitacre Co. S. S. Co. Ohio Signed L. Vail Dep. Co. S. S. Co Ohio

Seal

The State of Ohio County of Stark ss

Personally came before me this twenty third day of March 1834 James Duncan Arvine Wales and Charles K. Skinner proprietors of the above described addition to the town of Massillon and acknowledged the laying out of said addition to be their act and deed for the purpose of making the same a part of said town of Massillon pursuant to the Statute of Ohio, in this case made and provided

In testimony whereof I have hereunto set my hand and affixed my notarial seal the day and year first above written

Lewis Vail Notary Public in and for sd. Co.

Recd & Recorded 3 April 1834

Wm. Bryce Recorder

I have examined this Plat and Description and I hereby certify that it is a correct copy of the Record in this Office on Page 292 Vol. L.

Witness my hand and official seal this ____ day of ______ A.D. 18__

______

Recorder of Stark County

Part Section 8 Town 10 Range 9

I hereby certify this Map to be a true copy of said Plat of Wetmore, Fay, Loring, Hilliard and Wells Lands as originaly platted and this day transcribed from Original Plat January 29 1873

M. E. Wilcox
Recorder

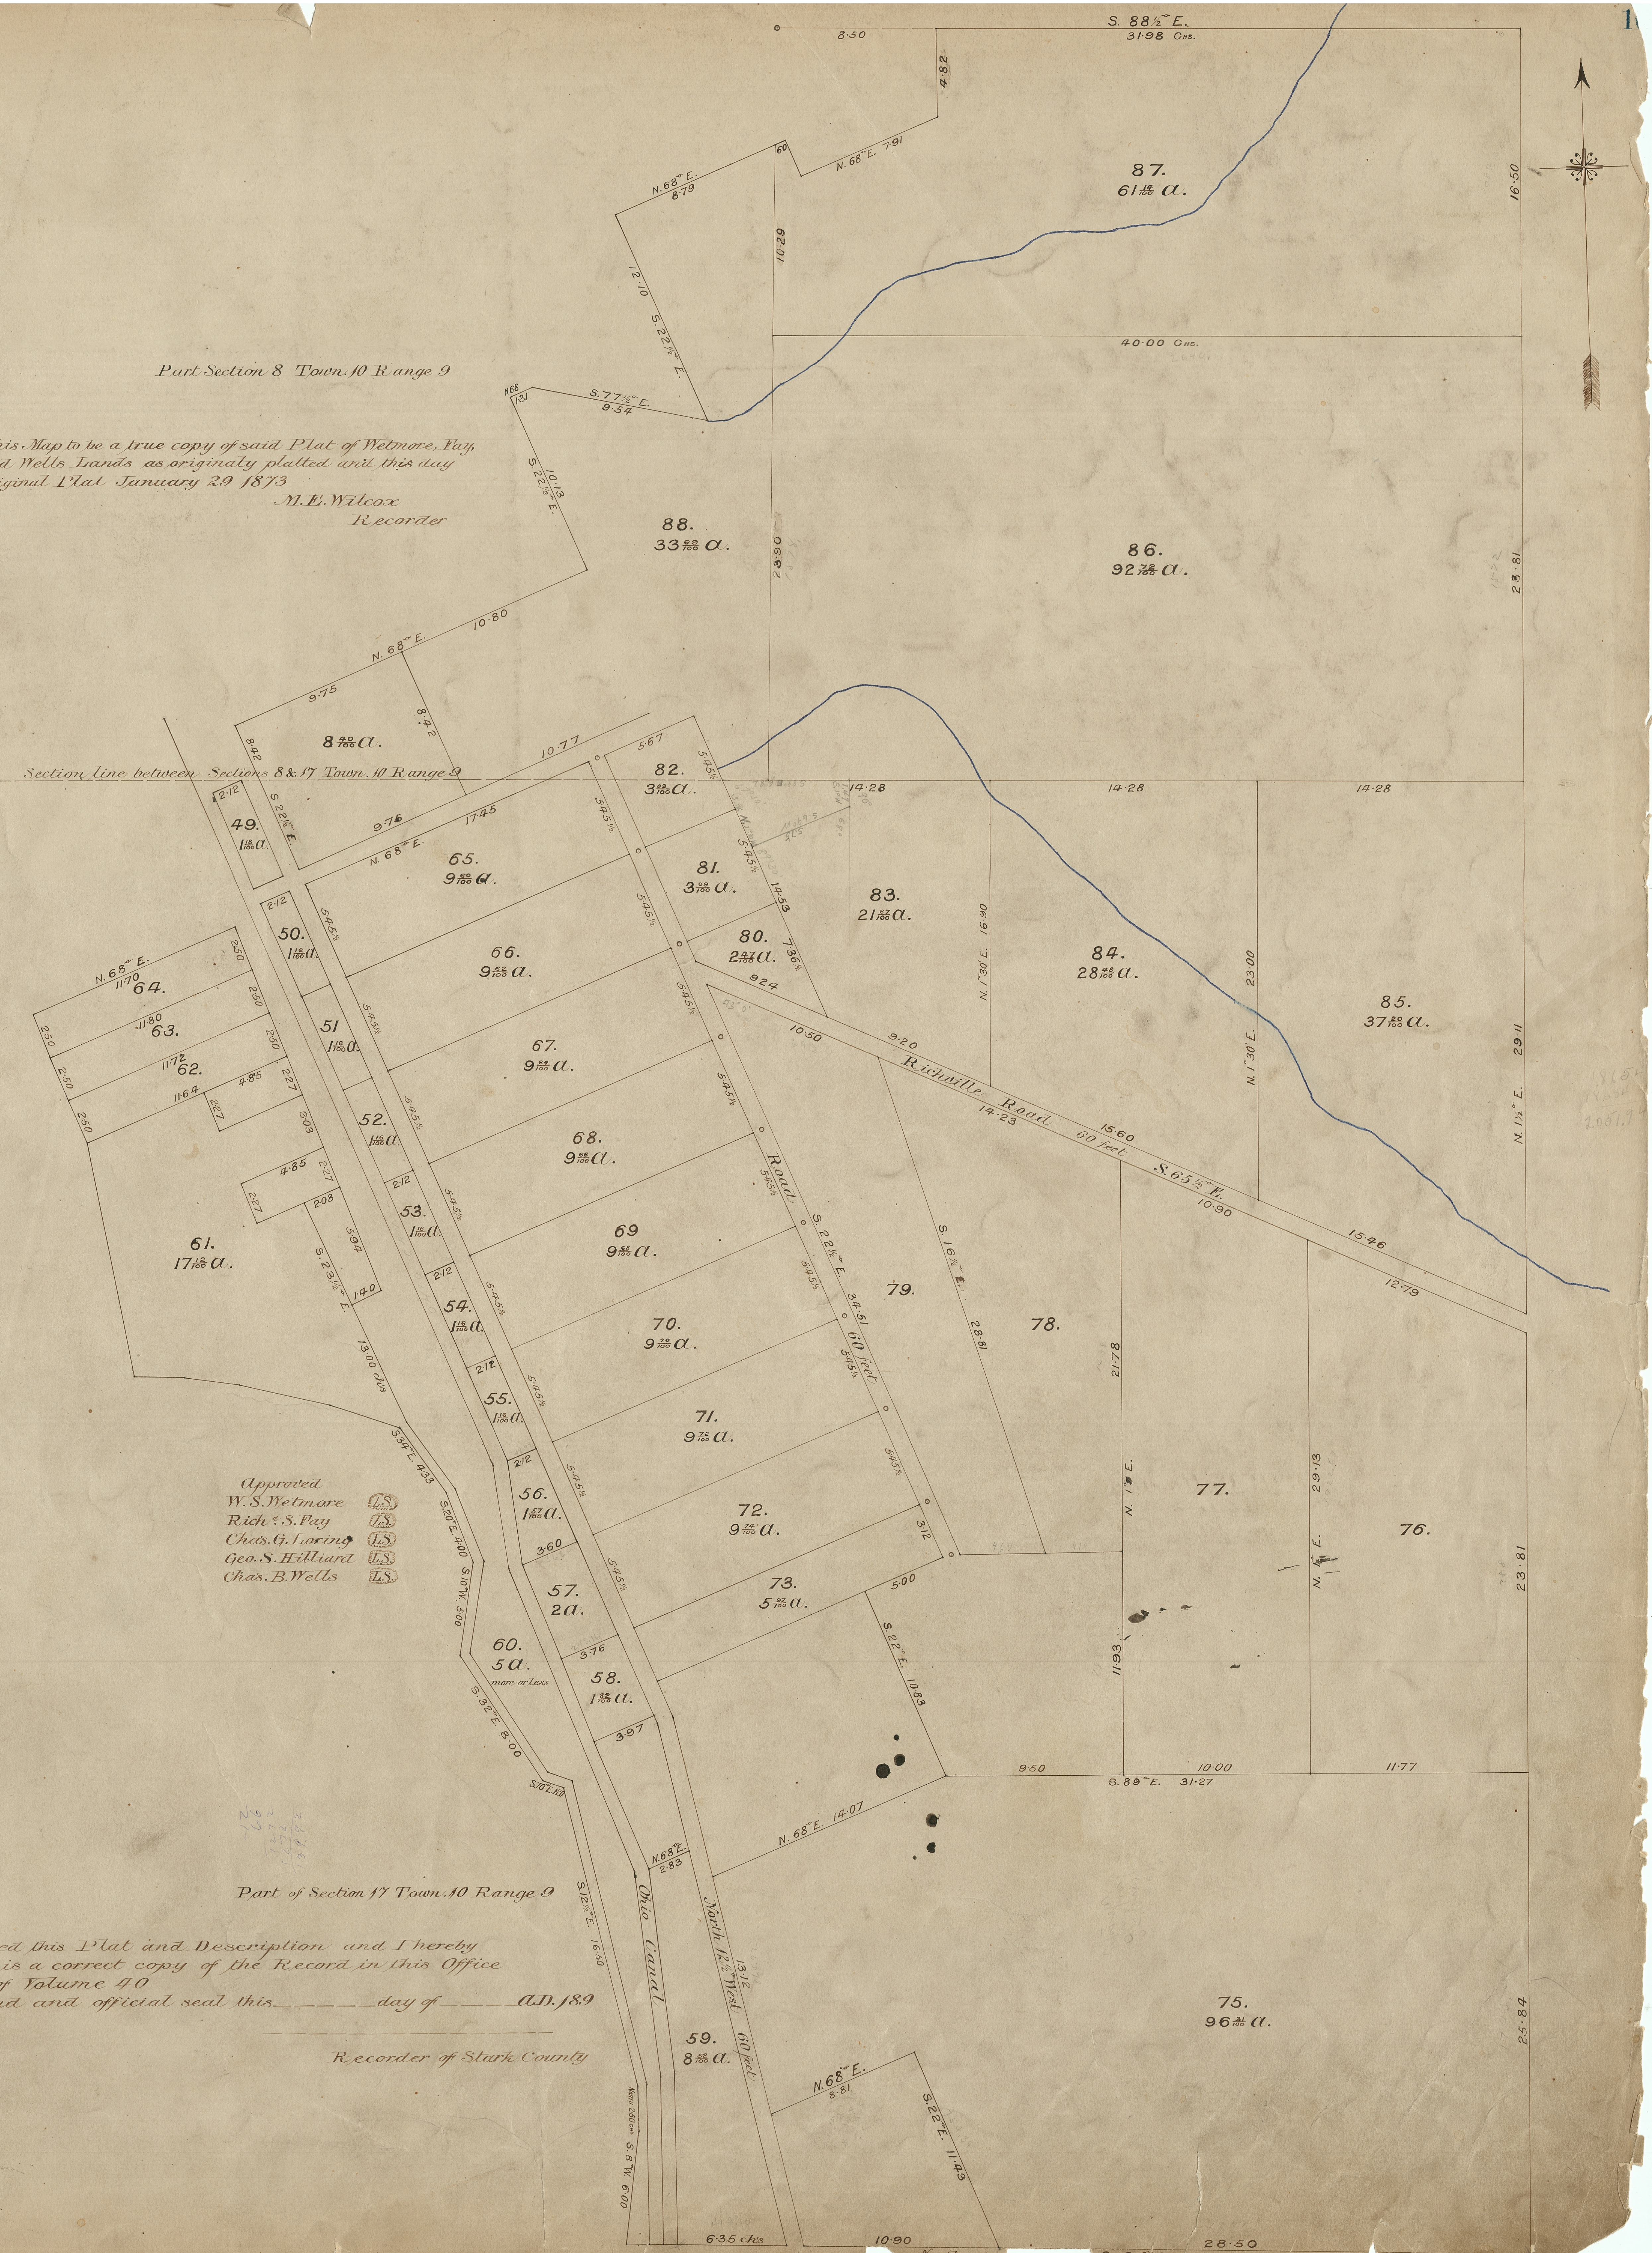
S. 88½° E. 31.98 Chs.
87.
61 18/100 A.
88.
33 62/100 A.
86.
92 72/100 A.
40.00 Chs.
Section line between Sections 8 & 17 Town 10 Range 9
8 40/100 A.
49.
1 18/100 A.
50.
51
52.
53.
54.
55.
56.
57.
2 A.
58.
59.
8 52/100 A.
60.
5 A.
more or less
61.
17 12/100 A.
62.
63.
64.
65.
9 60/100 A.
66.
9 62/100 A.
67.
9 64/100 A.
68.
9 66/100 A.
69
9 68/100 A.
70.
9 70/100 A.
71.
9 72/100 A.
72.
9 74/100 A.
73.
5 97/100 A.
75.
96 31/100 A.
76.
77.
78.
79.
80.
2 47/100 A.
81.
3 09/100 A.
82.
3 28/100 A.
83.
21 67/100 A.
84.
28 48/100 A.
85.
37 20/100 A.
Richville Road 60 feet
S. 65½° E.
Road 60 feet
S. 22½° E. 34.51
Ohio Canal
North 12½° West 60 feet
N. 68° E.
S. 22° E.
N. 1° 30' E. 16.90
N. 1° 30' E. 23.00
N. 1½° E. 29.11
S. 89° E. 31.27
N. 1° E. 21.78
N. 1° E. 29.13
25.84
23.81
28.50
16.50
6.35 chs

Approved
W. S. Wetmore L.S.
Richd. S. Fay L.S.
Chas. G. Loring L.S.
Geo. S. Hilliard L.S.
Chas. B. Wells L.S.

Part of Section 17 Town 10 Range 9

I have examined this Plat and Description and I hereby certify that it is a correct copy of the Record in this Office on Page 587 of Volume 40

Witness my hand and official seal this ______ day of ______ A.D. 189_

______

Recorder of Stark County