

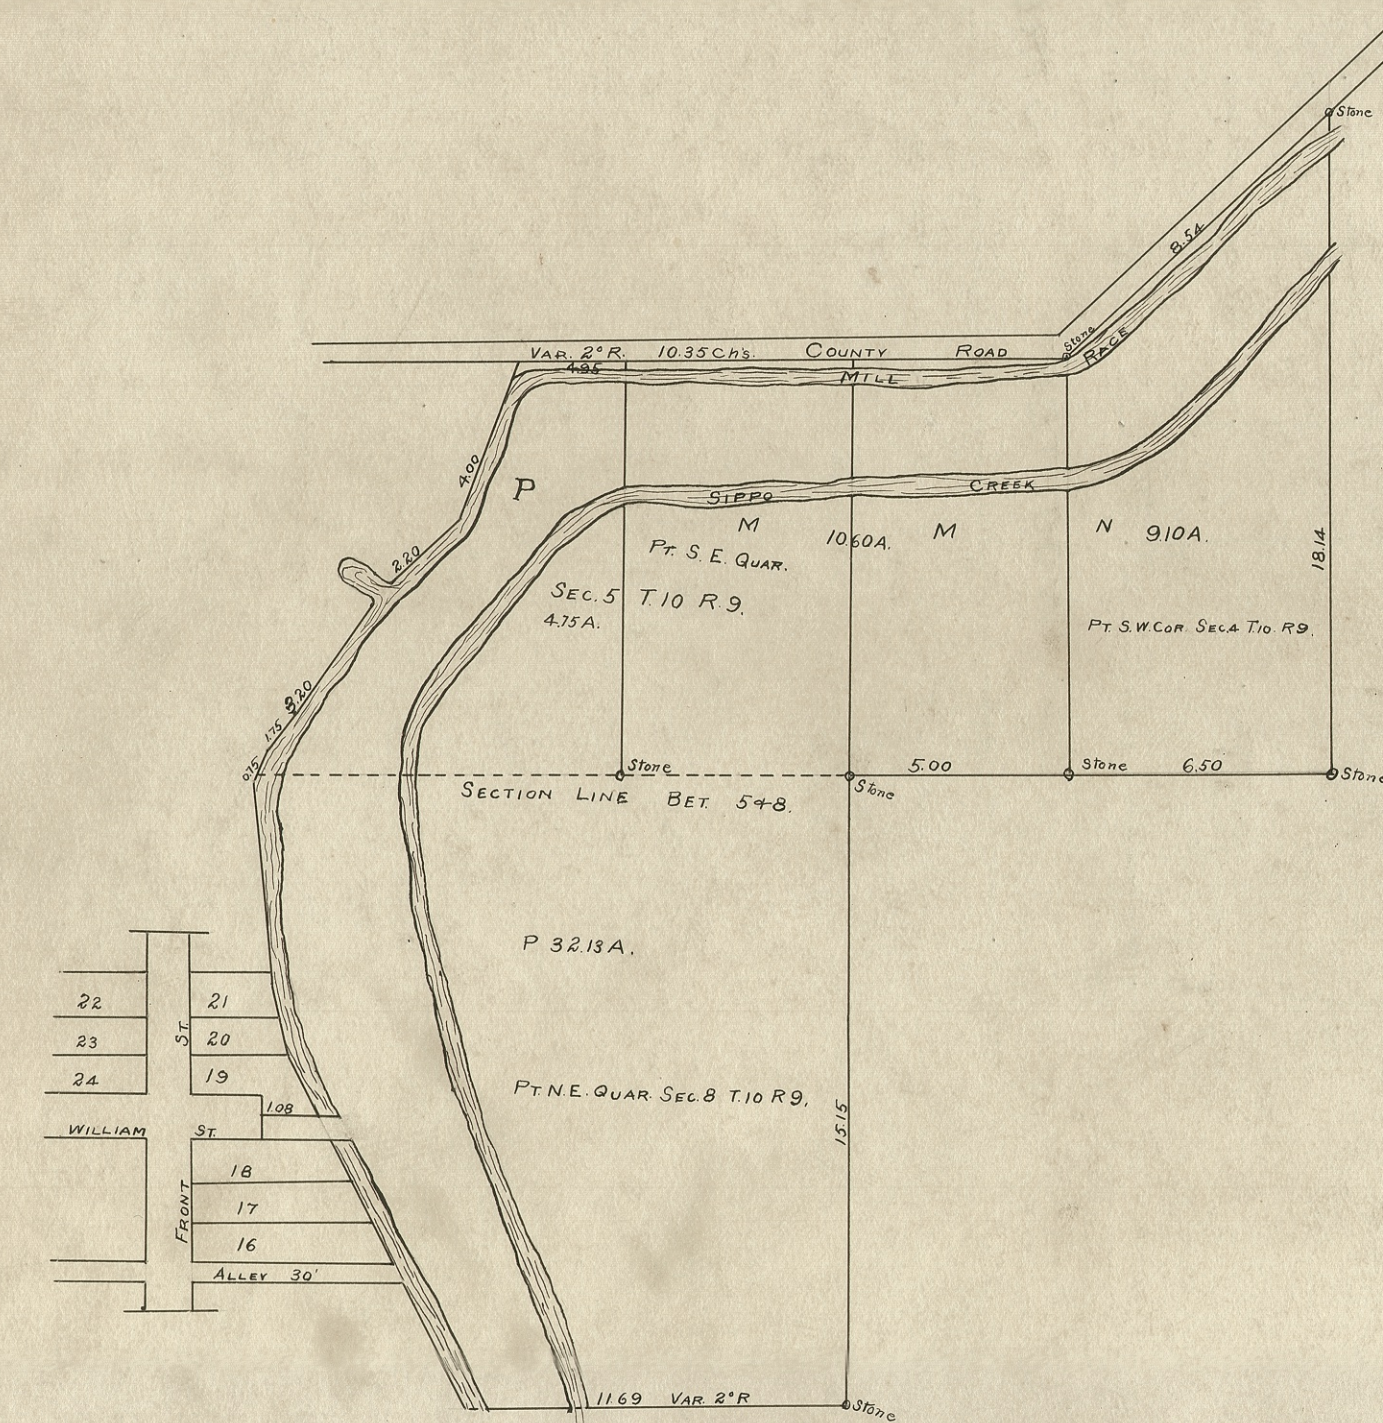
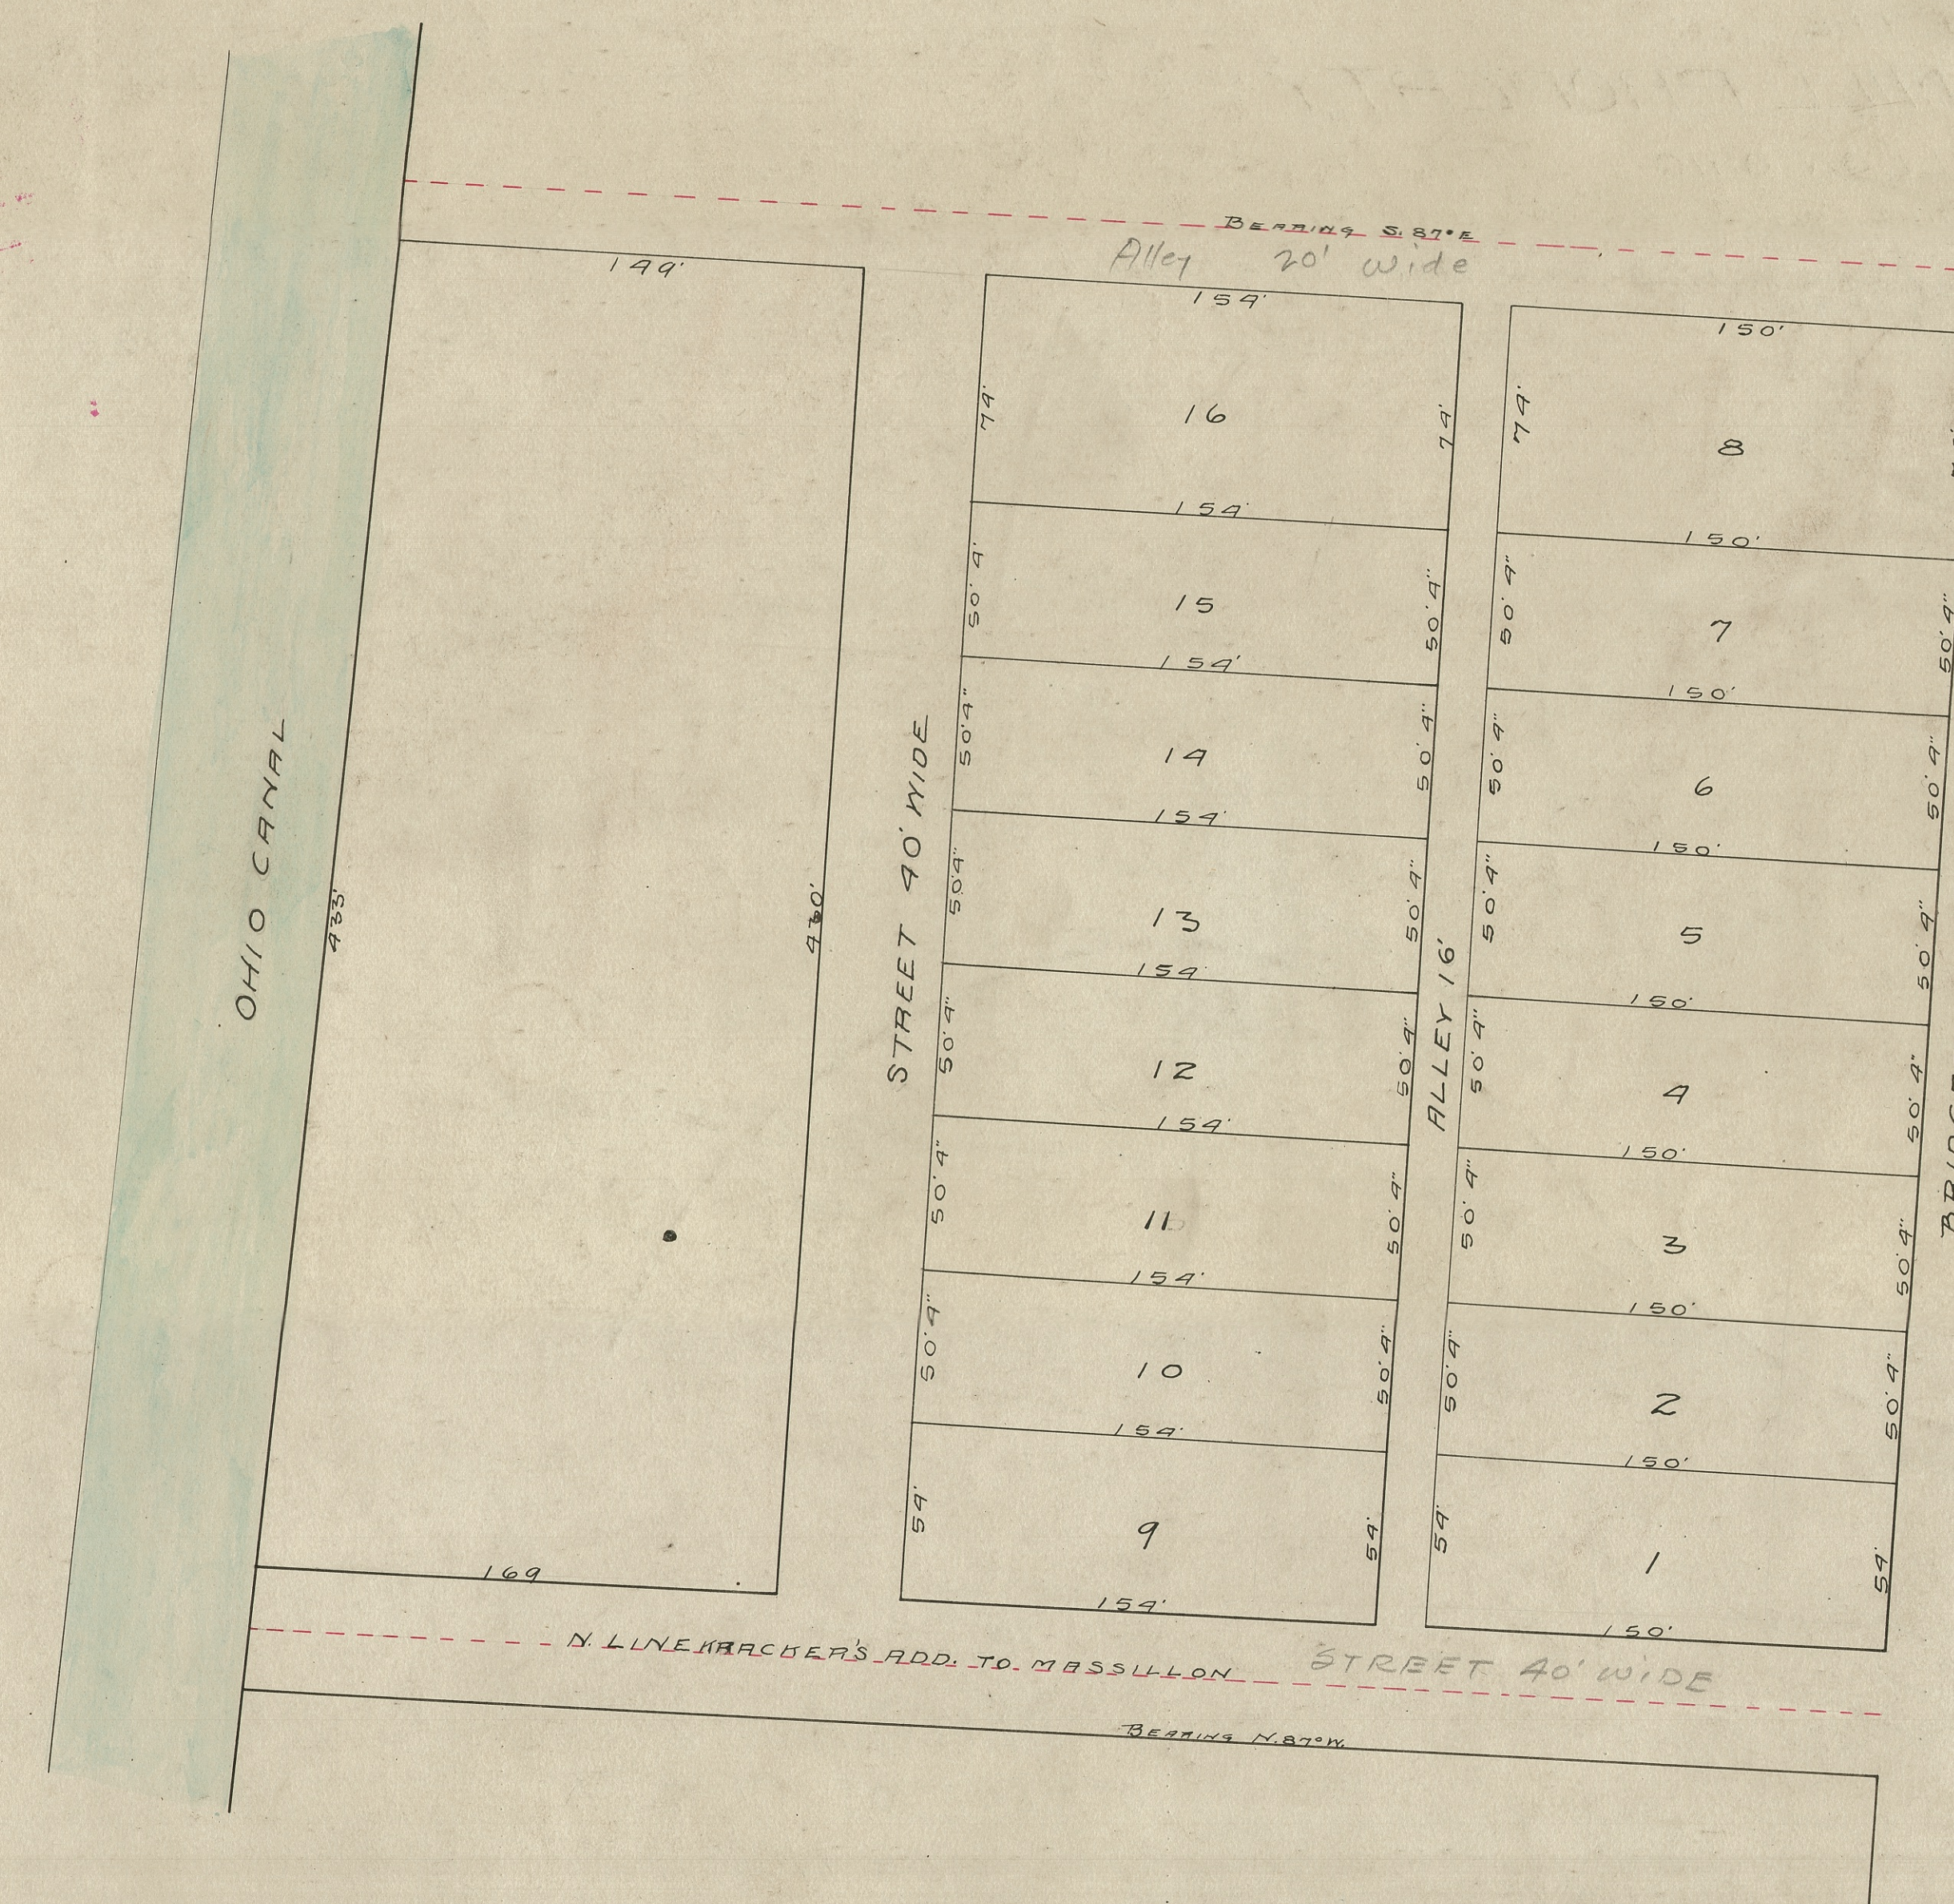
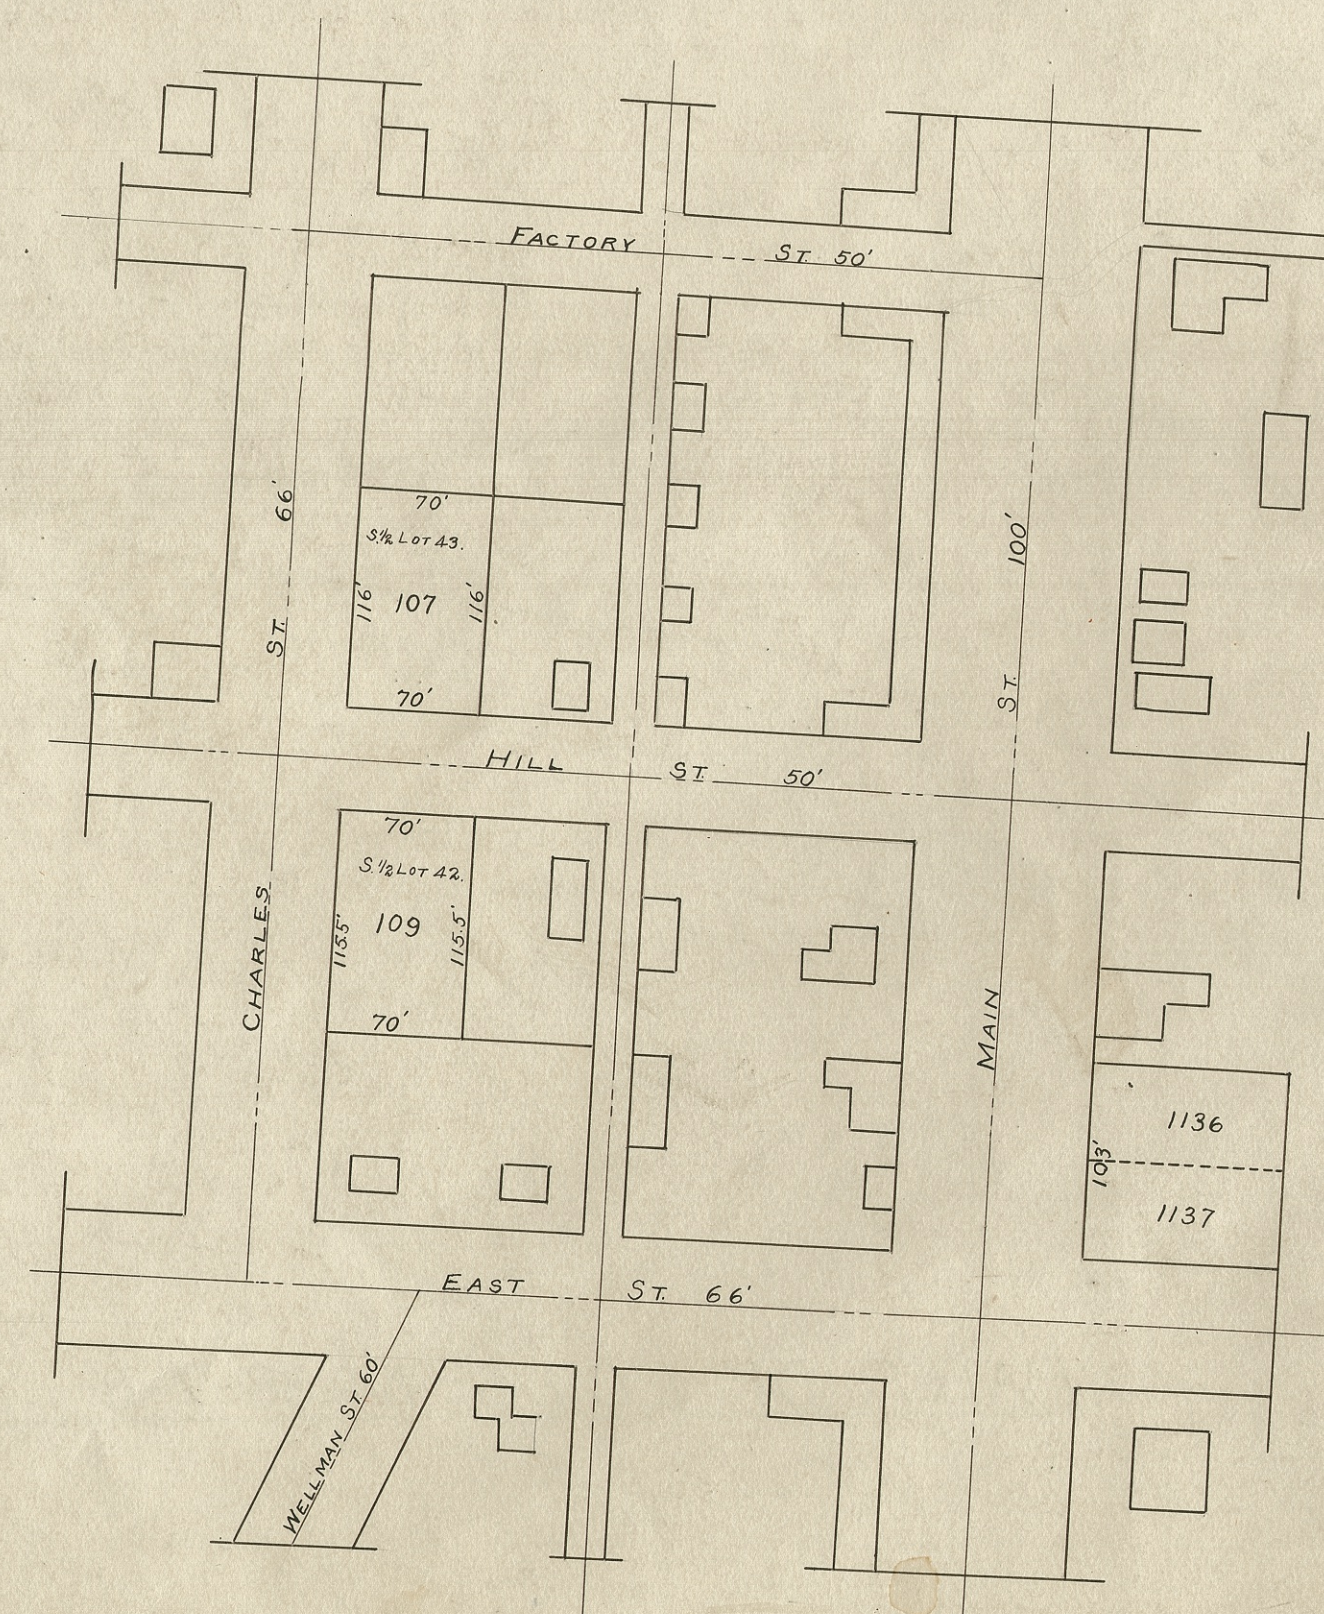


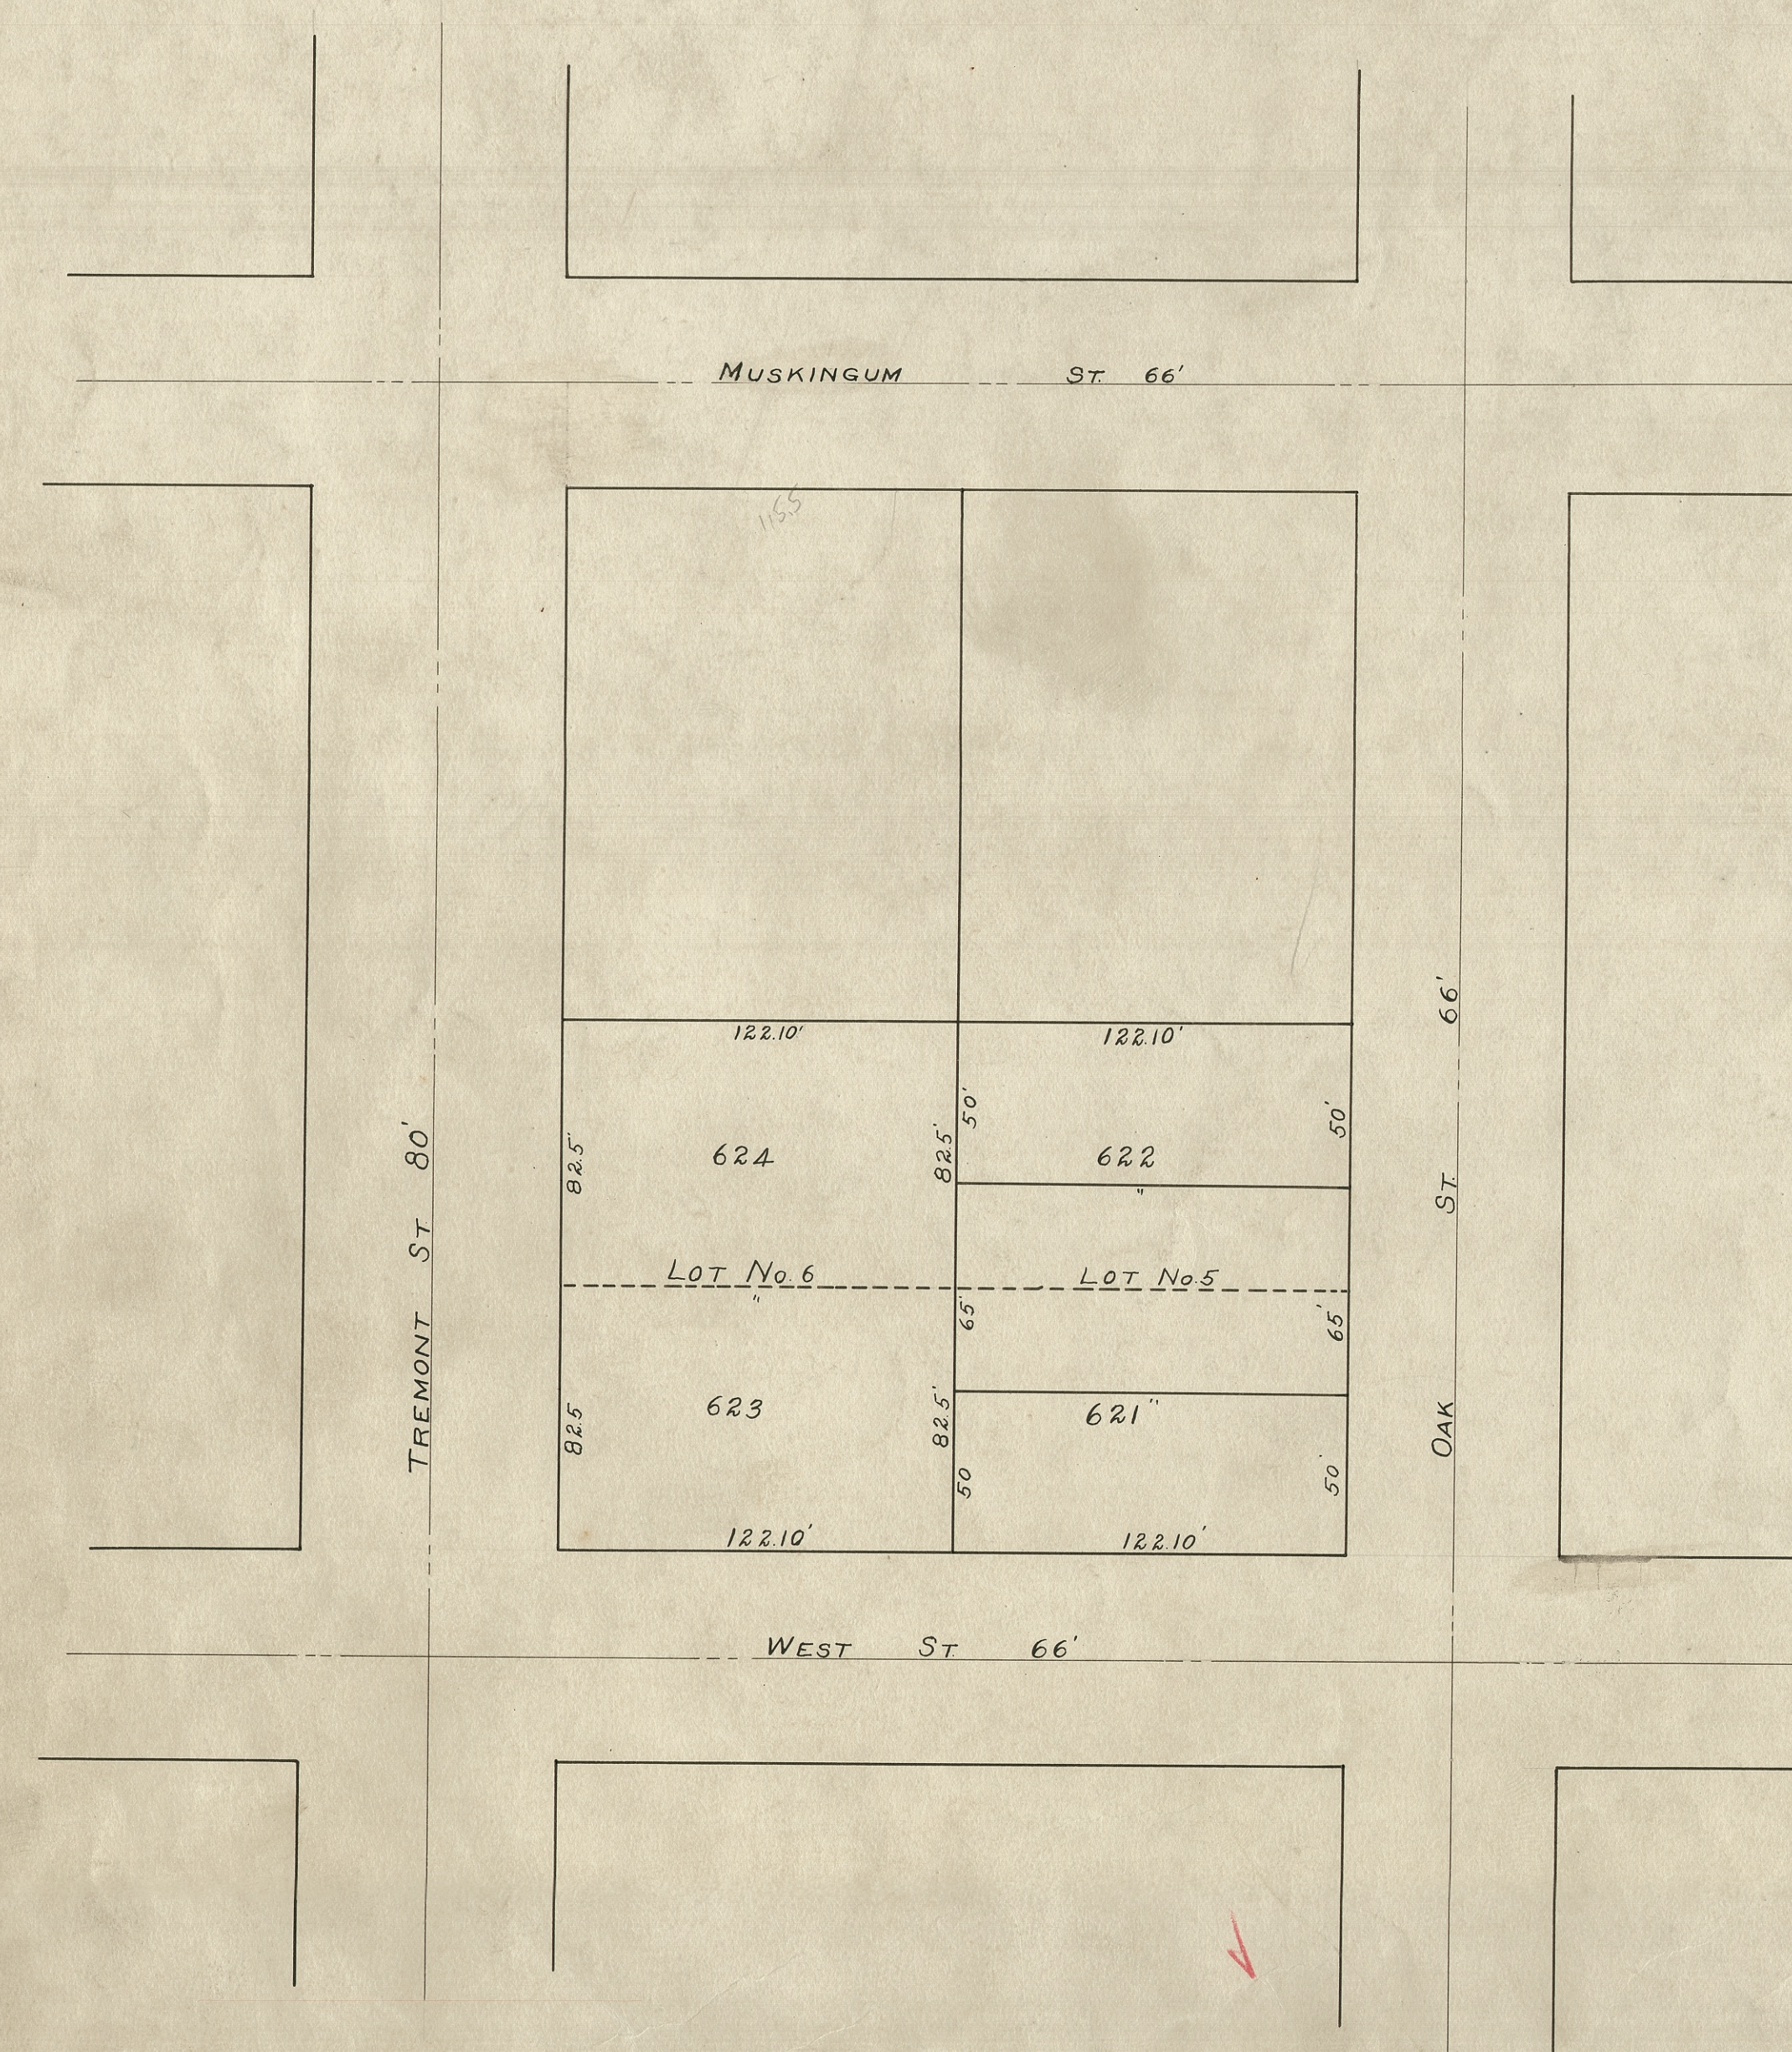

FURNACE TRACT

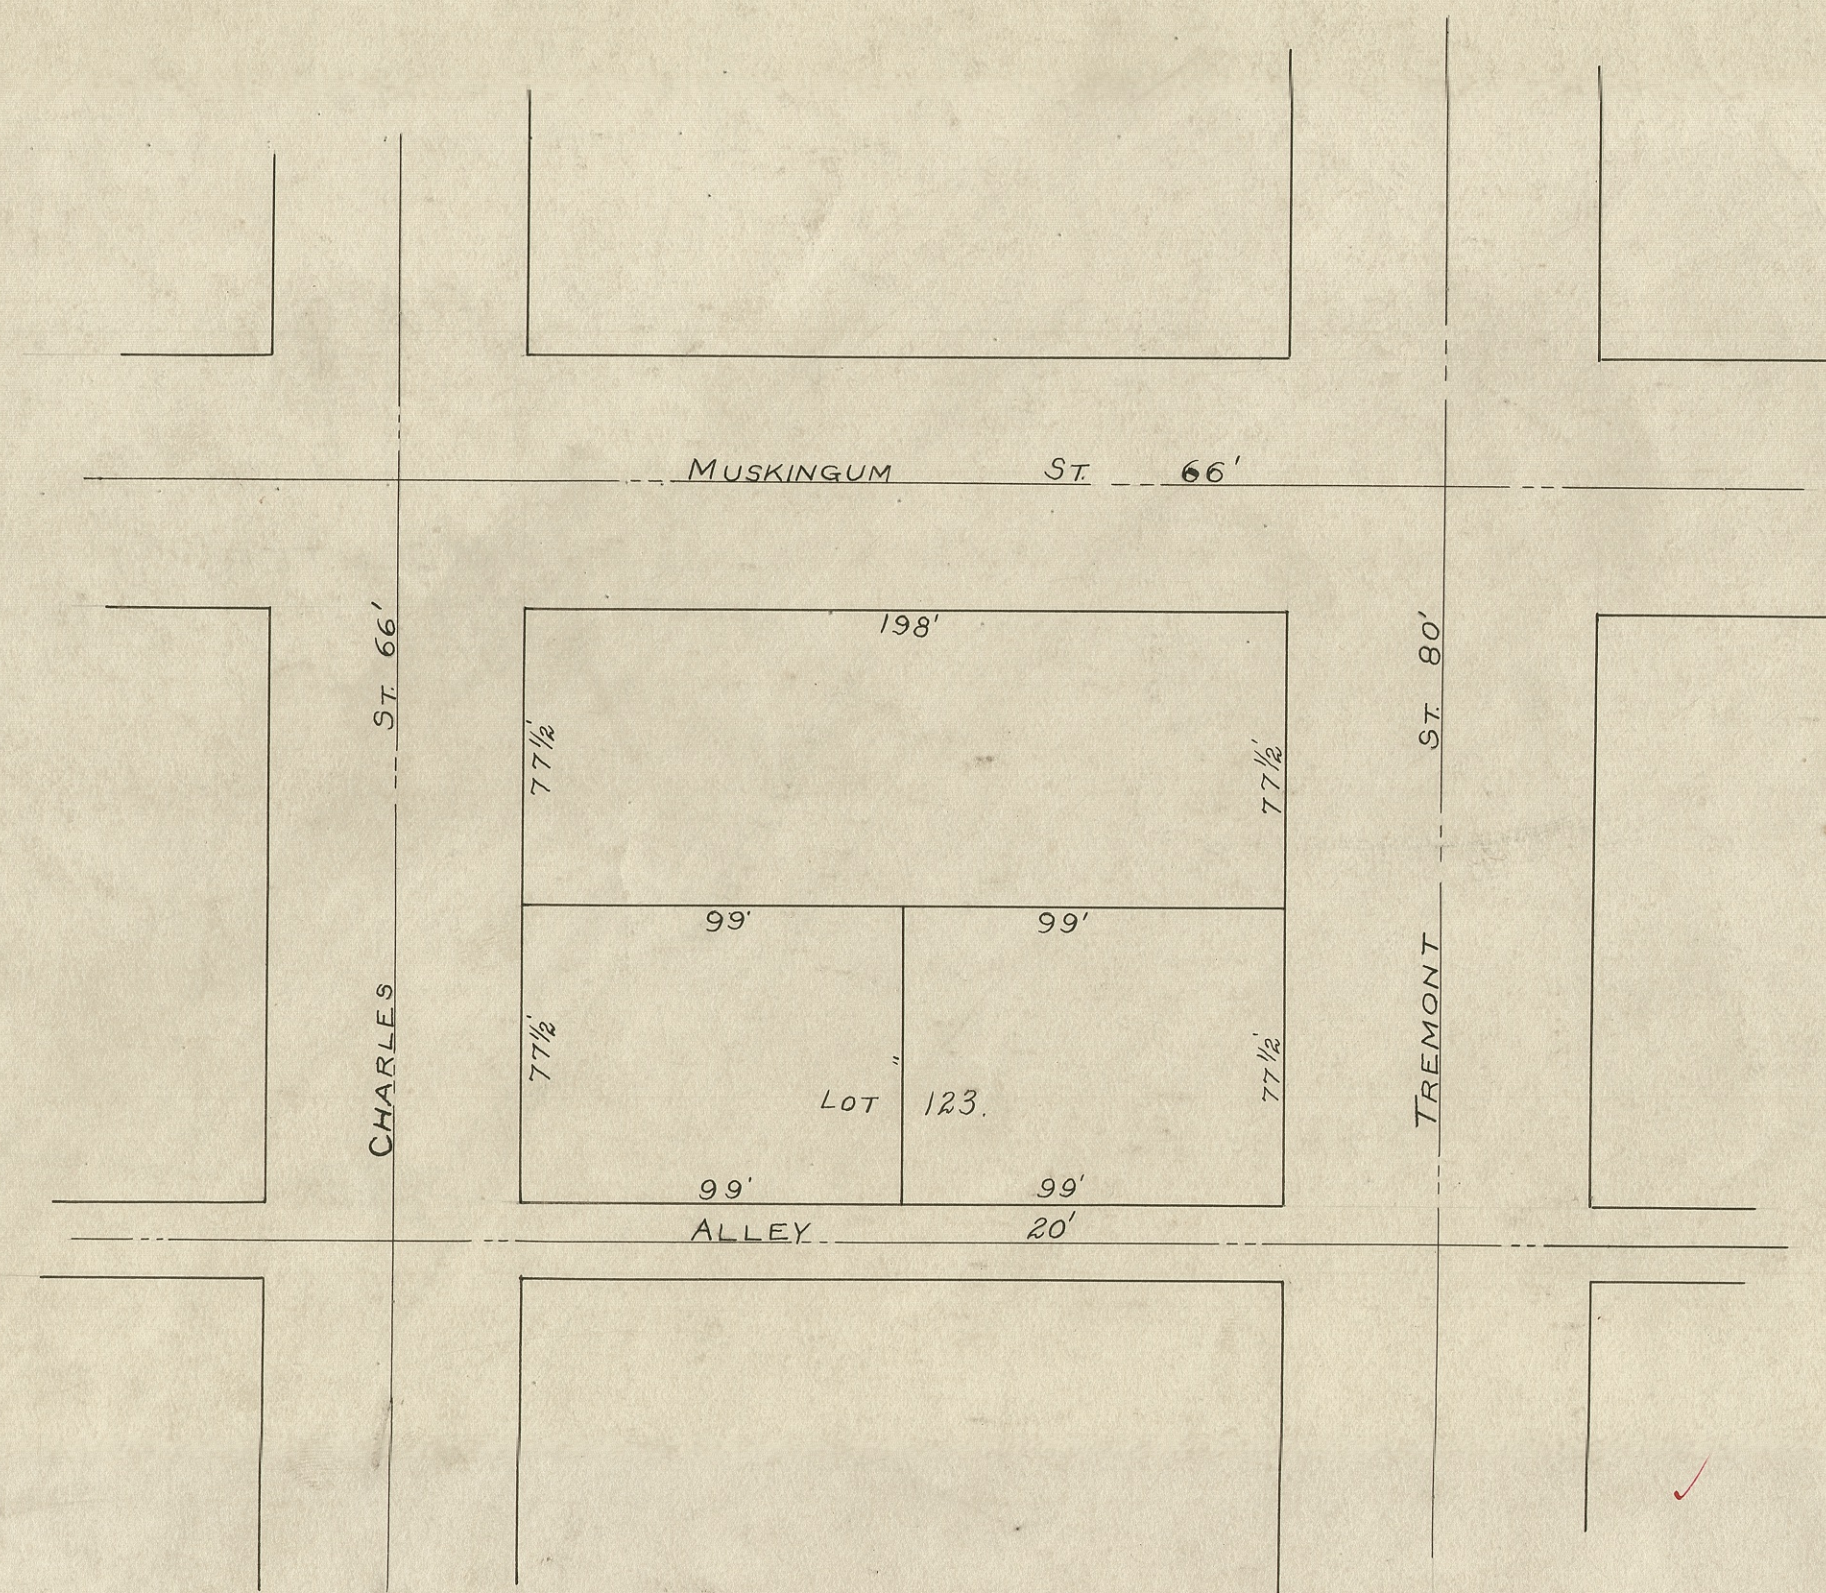

SCHUCHERS & BREMHAMP'S OUT LOT

SITUATED IN PART FRAC SEC 6 RANGE 9 T-10

STARK CO OHIO

SCALE 50=1"

I hereby certify that the above is correct
D.A. Miller Surveyor
The State of Ohio, Stark Co, ss
Personally appeared before me the under signed Authority
with in and for said County J.M. Schuchers and Charles F.
Bremham who acknowledged that the foregoing is a true and
perfect Plat of Schuchers and Bremhamps Out Lots in
Fractional Section 6, Township 10, Range 9 Stark Co, Ohio
Isaac Ulman
Notary Public

Received for Record Aug 2 1883
Recorded Aug 7 1883
J. H. Barnaby Recorder Co. Ohio

SYLVESTER BURD'S ALLOTMENT

PART OUTLOTS 7 & 8 IN 1ST YARD

MASSILLON OHIO

Description of foregoing Addition
Beginning at a stone on the East Line of S Line Street at the West
Corner of Peter Bant's Land - Thence N. 77° 18' E. 600.4' to an iron
stake - Thence S. 14° 30' E. 621.9' to an iron stake - Thence S. 77° 18' N.
619.6' to an iron stake - Thence N. 12° 42' N. 520' to the place of be-
ginning.
I hereby certify the foregoing plat and description of Burd's
Allotment of Parts of Out Lots 7 & 8 to be true as surveyed by me
for Sylvester Burd Feb. 9-10-11-1893.

D. C. Boston, Surveyor
Known all men by these presents that I, Sylvester Burd the owner
of the land delineated above, do hereby acknowledge the making
of the same to be my free act and deed, and I do hereby dedicate the
Streets and Alleys, shown thereon to public use forever - In testimony
whereof I hereunto set my hand this 17th day of February 1893
Signed - Sylvester Burd

Signed and acknowledged in presence of Thomas Burd
A. M. McCaughey

State of Ohio Stark County ss
Before the undersigned authority in and for said County personally
appeared Sylvester Burd owner of the above Addition who acknowledged
the plat, survey and dedication of the Streets and Alleys therein set
forth to be his free act and deed and according to Law this 17th day of Feb. 1893.
A. M. McCaughey
Notary Public

The above Plat is hereby approved and the Streets and Alleys accepted by the
City Council of Massillon Ohio this 10th day of Feb. 1893
E. B. Bayless
City Clerk

Entered for transfer Feb 1893
L. A. Lorichal - Auditor
Received for Record Feb. 12, 1893 at 9:30 A.M. - Recorded Feb 20th 1893
J. A. Field
Recorder

