


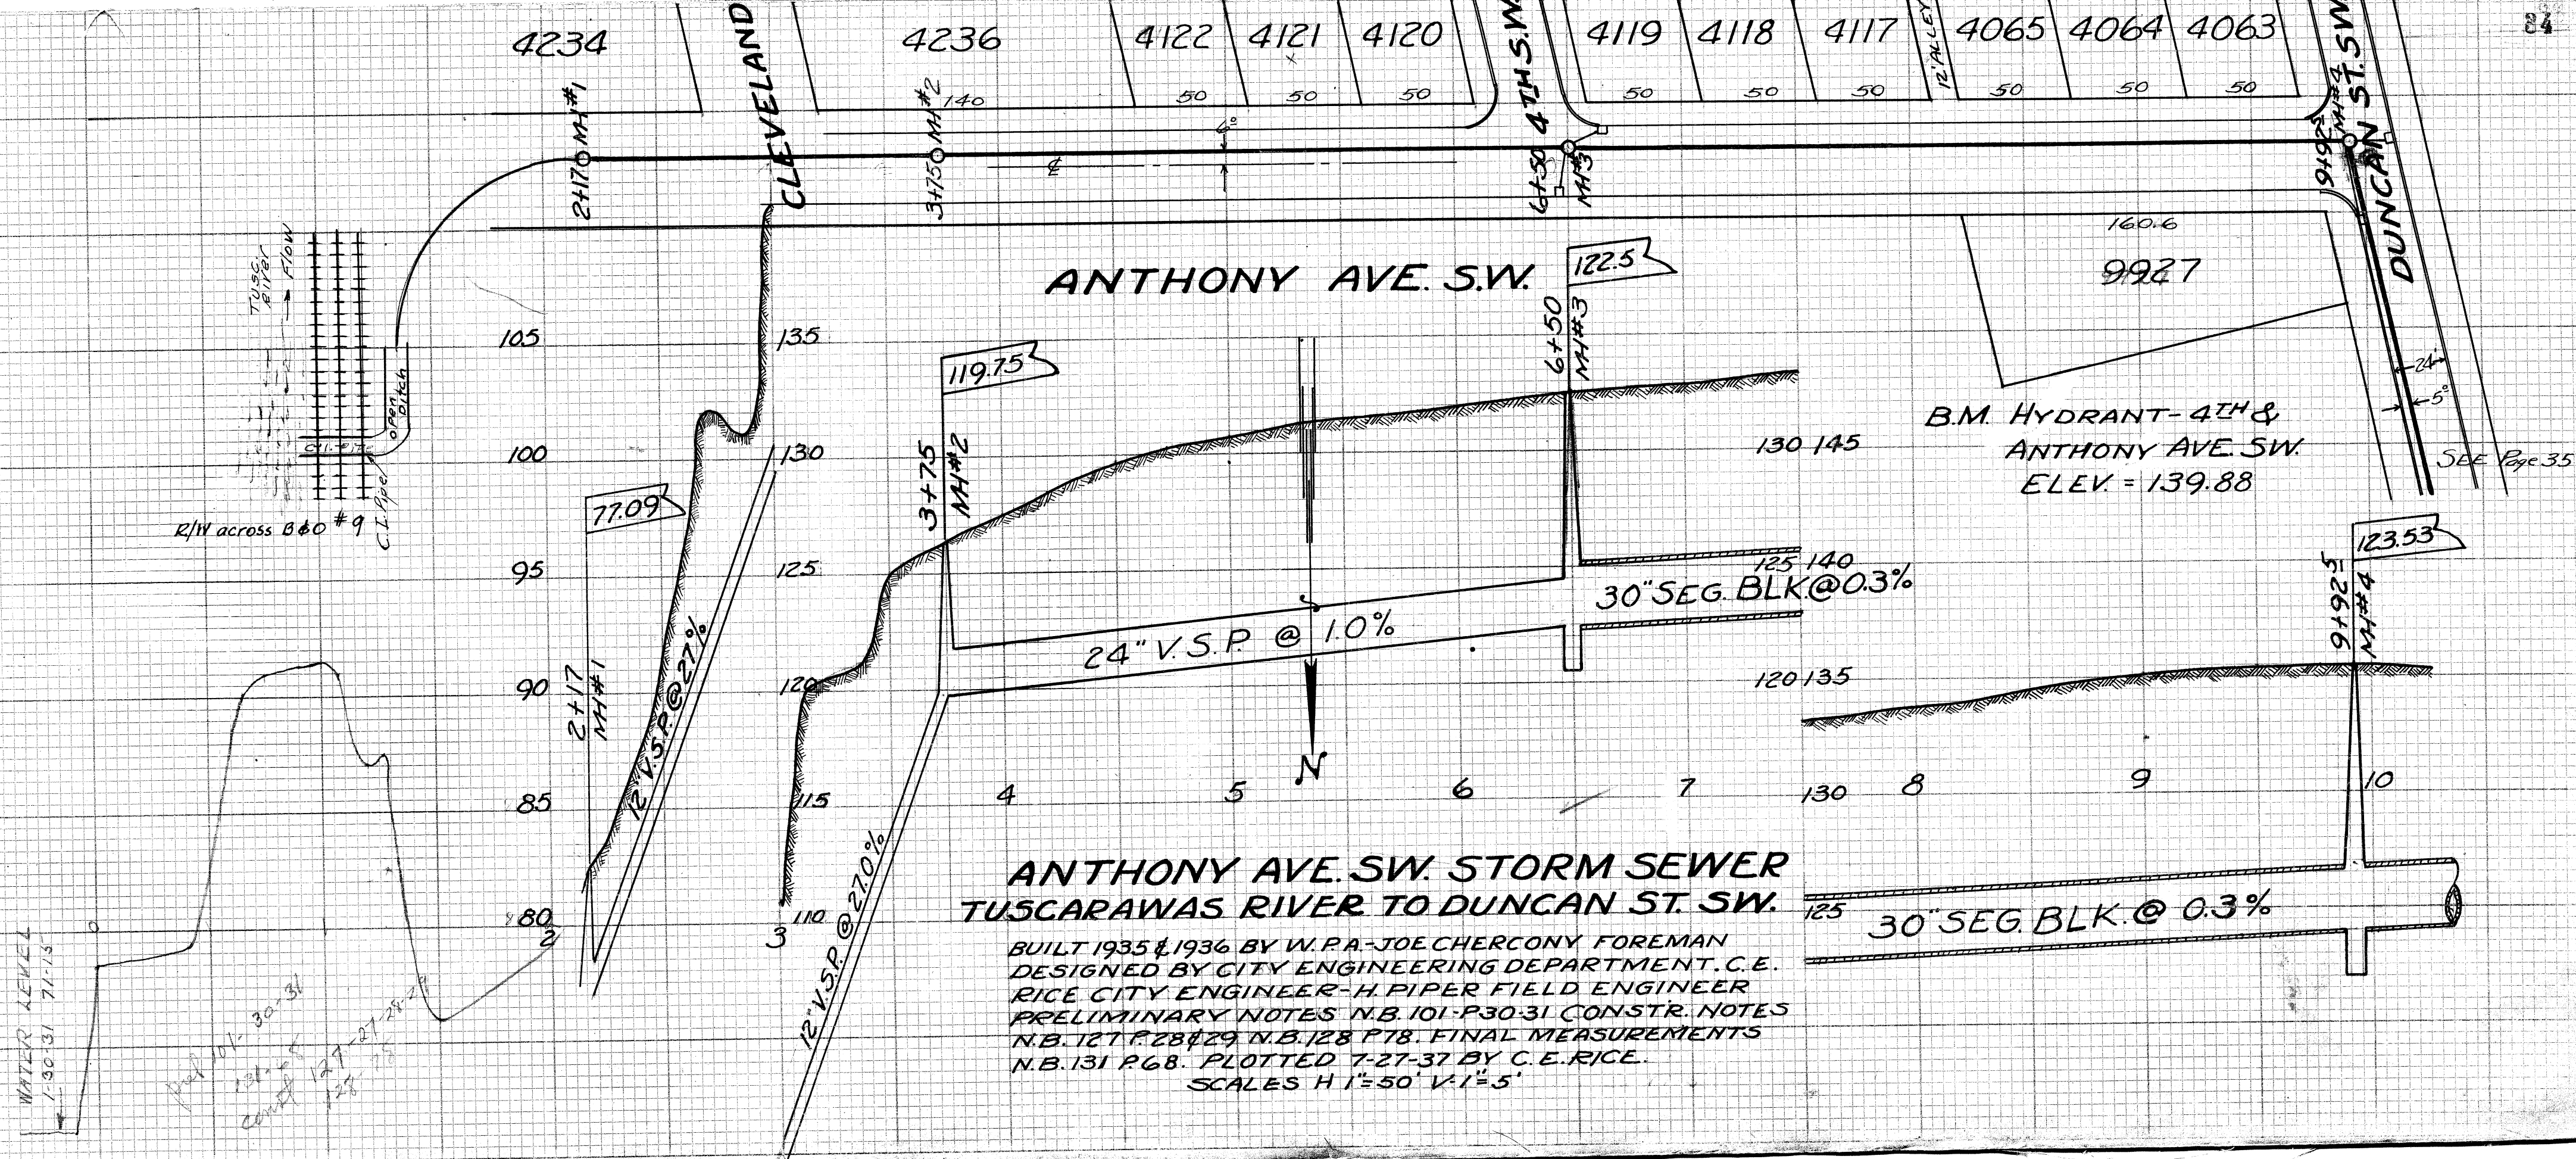

**ANTHONY AVE. SW. STORM SEWER
TUSCARAWAS RIVER TO DUNCAN ST. SW.**

BUILT 1935 & 1936 BY W. P. A. JOE CHERCONY FOREMAN
DESIGNED BY CITY ENGINEERING DEPARTMENT. C. E.
RICE CITY ENGINEER - H. PIPER FIELD ENGINEER
PRELIMINARY NOTES N.B. 101-P30-31 CONSTR. NOTES
N.B. 127 P. 28 & 29 N.B. 128 P. 18. FINAL MEASUREMENTS
N.B. 131 P. 68. PLOTTED 7-27-37 BY C. E. RICE.
SCALES H 1"=50' V. 1"=5'

B.M. HYDRANT-4TH &
ANTHONY AVE. SW.
ELEV. = 139.88

SEE Page 35