CURVE TABLE						
CURVE	LENGTH	RADIUS	TANGENT	CHORD	BEARING	DELTA
C1	40.19'	25.00'	25.94'	36.00'	S48°26'07"W	92°06'41"

GRAPHIC SCALE

20 0 10 20

(IN FEET)
1 inch = 20 ft.

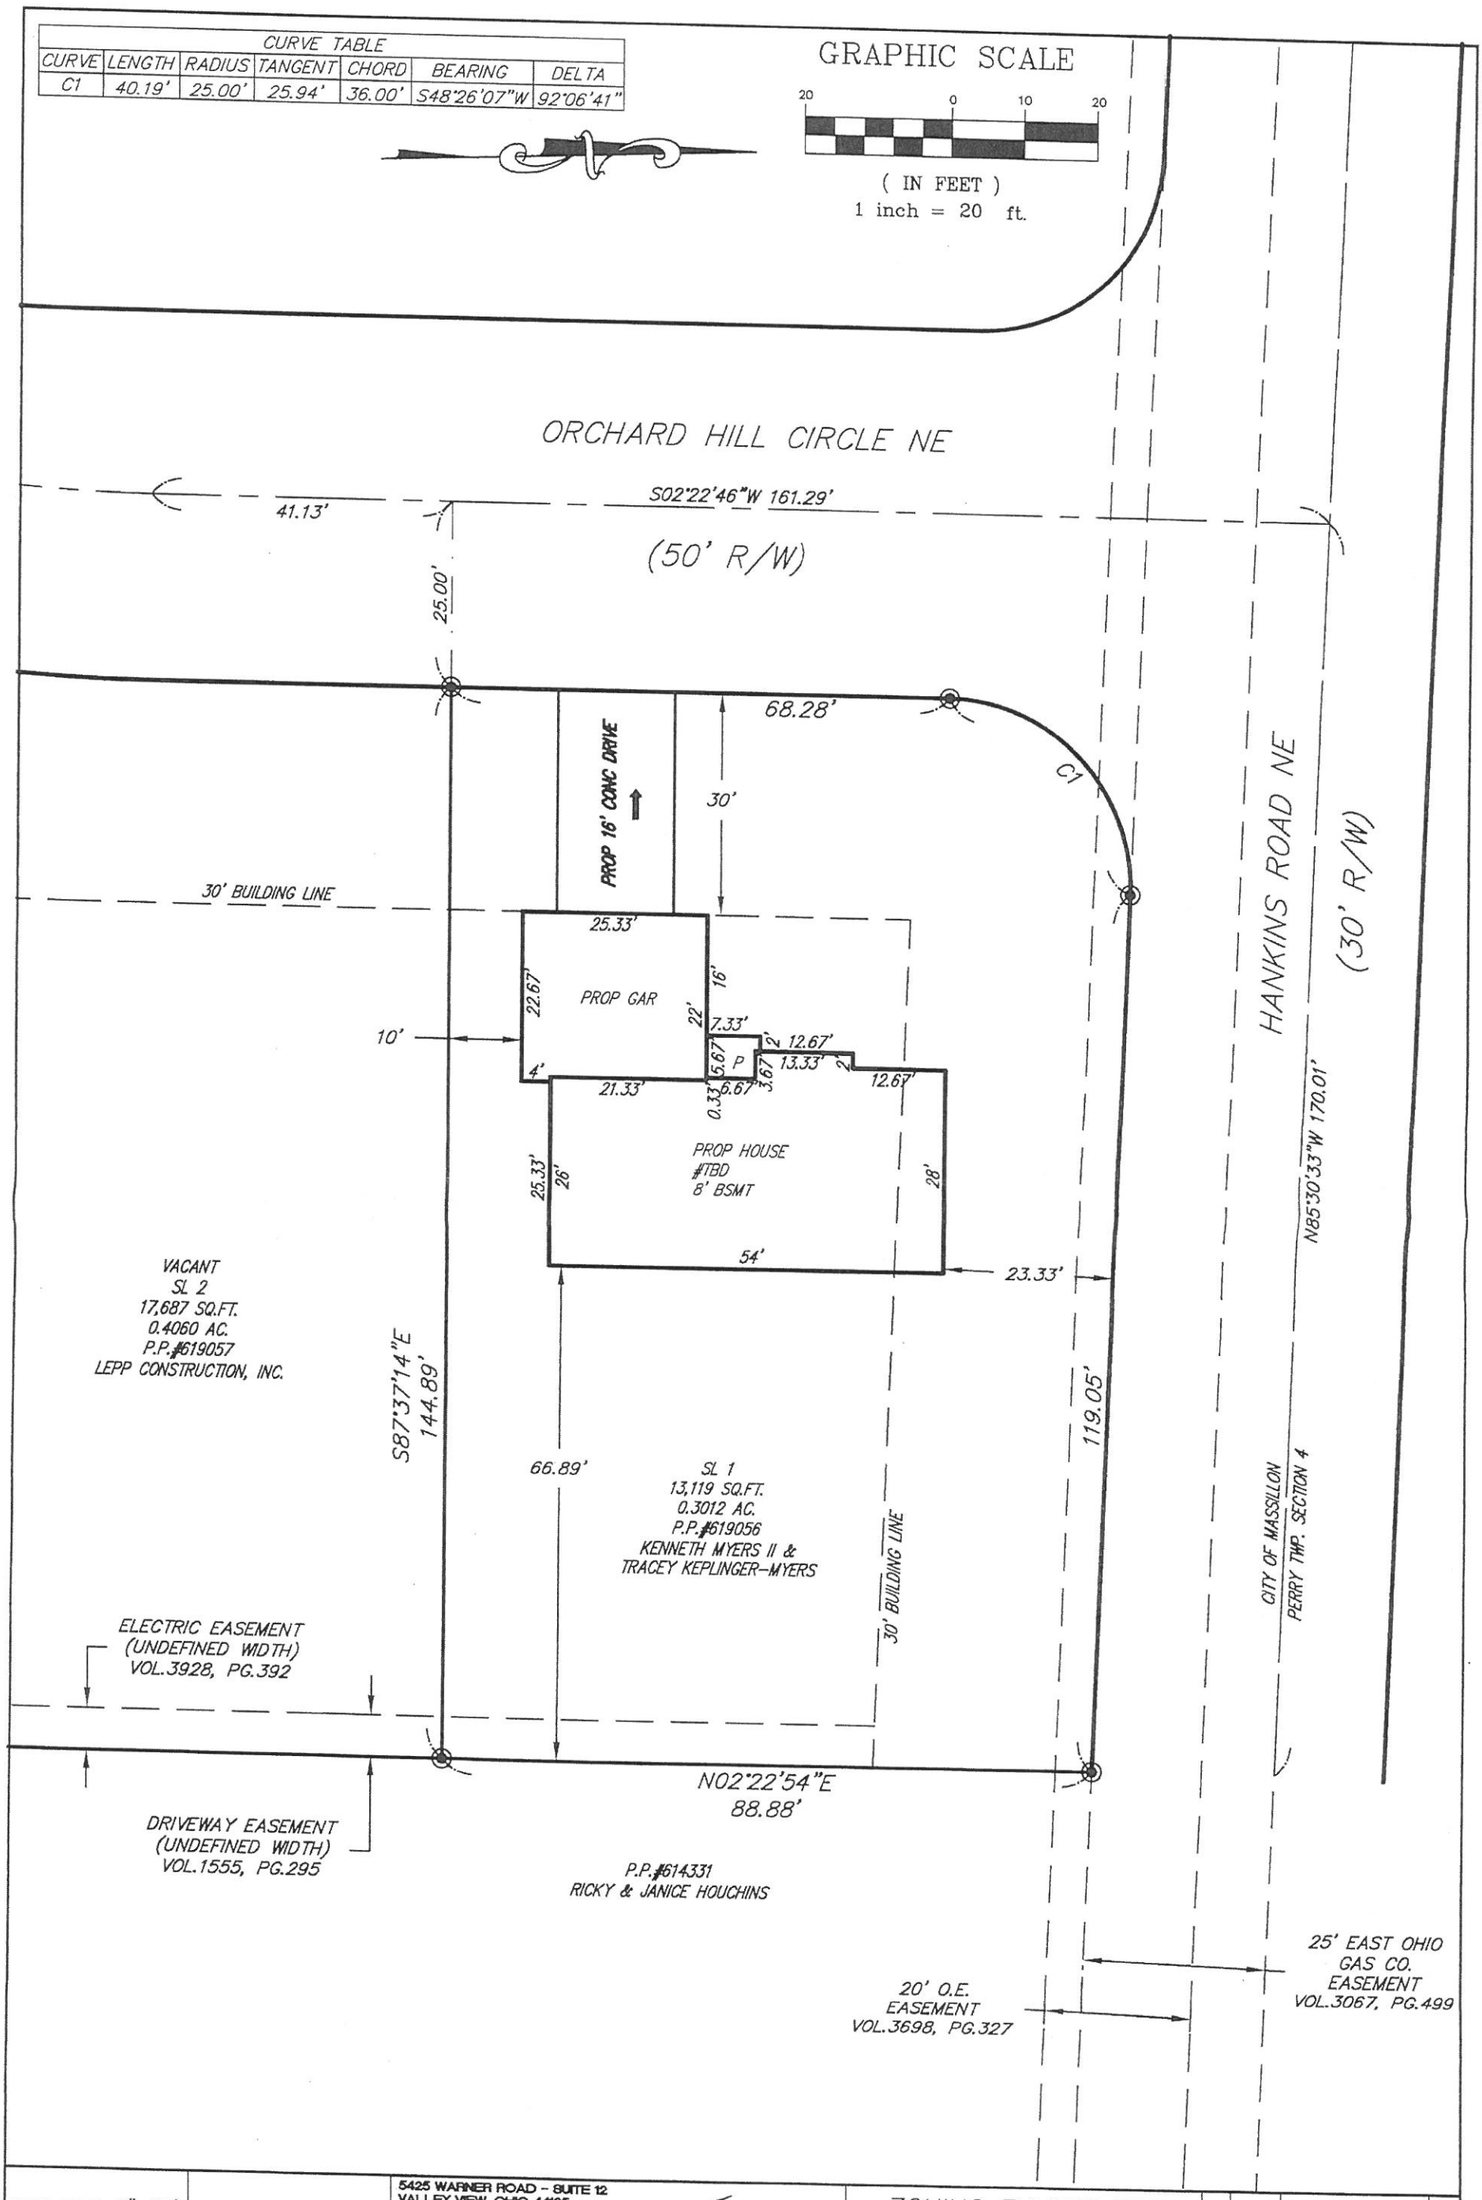

HORIZ. SCALE: 1"=20'	VERT. SCALE:	5425 WARNER ROAD - SUITE 12 VALLEY VIEW, OHIO 44125 440-602-9071 FAX 216-369-0259 AZTECH ENGINEERING + SURVEYING Civil Engineering + Land Surveying	ZONING EXHIBIT FOR KENNETH & TRACEY MYERS SL 1- ORCHARD HILL CIRCLE NE ORCHARD HILL CITY OF MASSILLON STARK COUNTY, STATE OF OHIO
DRAWN BY: AJR	DATE: 4-26-2016		
CHECKED BY: SRL	DRAWING NO.: 20163146		
JOB NO.: 20163146	SHEET: 1 OF 1		

NO.	DATE	DESCRIPTION	BY