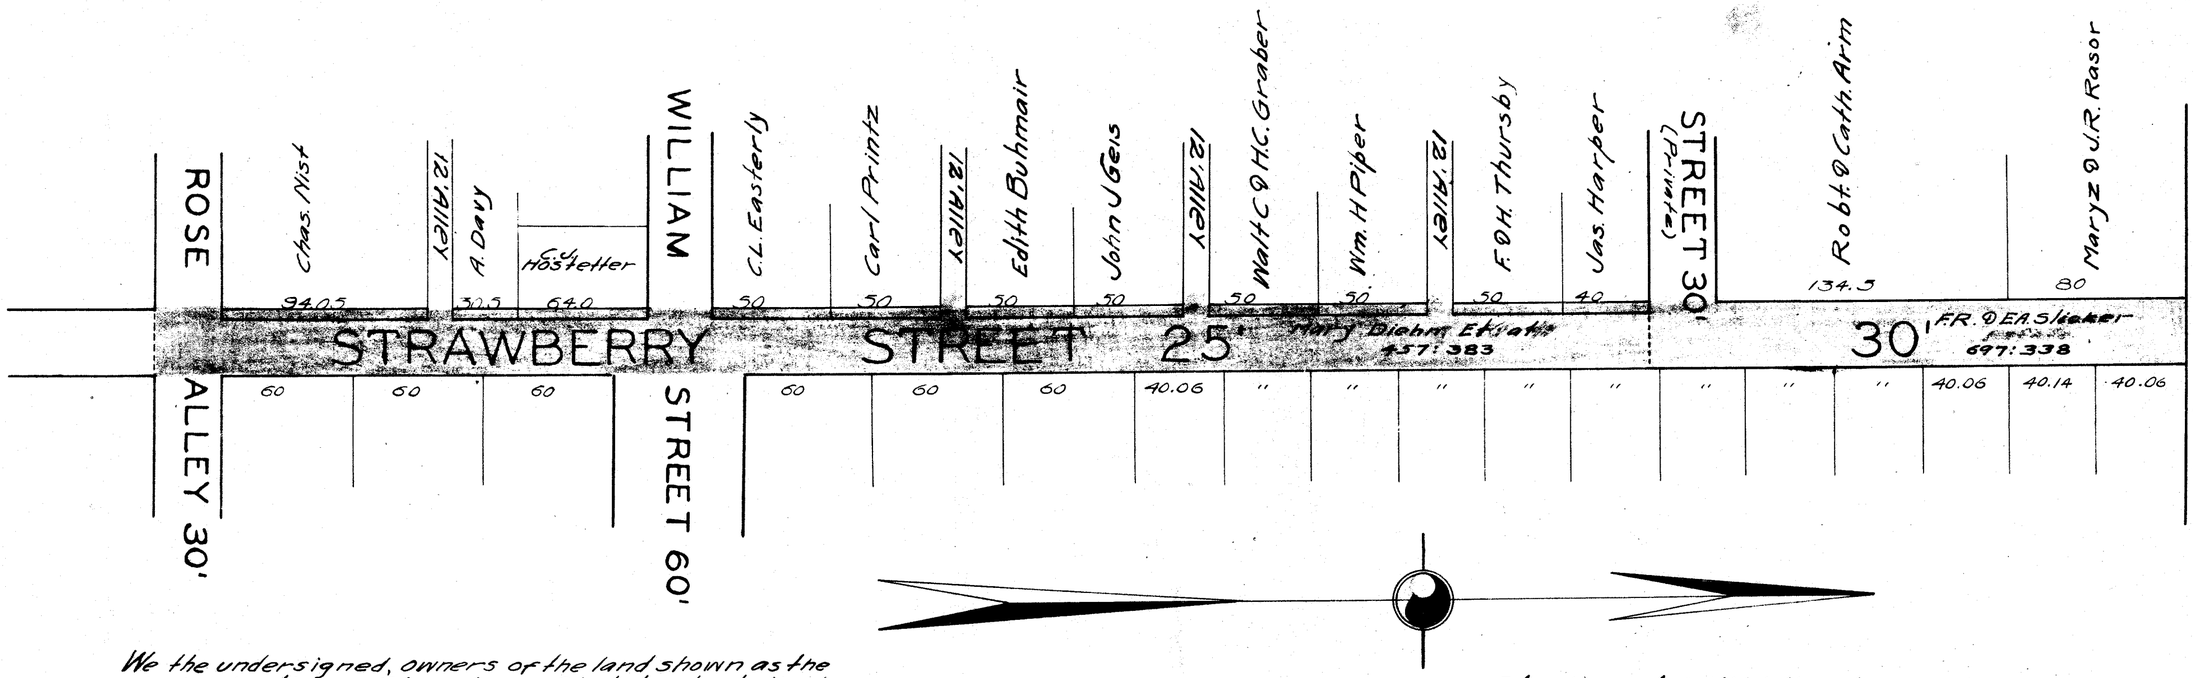

We the undersigned, owners of the land shown as the shaded portion of Strawberry St. do herby dedicate forever said parcels to the City of Massillon for public Street purposes, and acknowledge the same to be our said act and deed

I herby certify that the above map is a correct reproduction from the county tax map records, and was prepared in the City Engineers Office of the City of Massillon, Stark Co. Ohio

WITNESSES

City Engineer.

Approved by the planning commission of Massillon, Ohio
_____ 1925

PRESIDENT

SECRETARY

Accepted by Council _____ 1925

PRESIDENT

CLERK

State of Ohio
County of Stark } S.S.

Before me a Notary Public in and for said County, personally appeared the above named,

Who acknowledged that they did sign the foregoing instrument, and that the same is their free act and deed, for the purposes and uses therein set forth.

In testimony whereof, I hereunto set my hand and official seal, this _____ day of _____ 1925

NOTARY PUBLIC

Entered for transfer this ____ day of ____ 1925

COUNTY AUDITOR

Received for record this ____ day of ____ 1925
Recorded in plat record No. ____ Page ____
this ____ day of ____ 1925

COUNTY RECORDER

CITY OF MASSILLON OHIO	
DEDICATION PLAT OF STRAWBERRY STREET ROSE ALLEY FROM 925' NORTH	
APPROVED BY DEPARTMENT PUBLIC SERVICE ENG. DIV. CITY ENG.	
DRAWN BY HAJ. CHK. D BY	MAY-1925 SCALE 1"=50'

File No. 143. Acc. 569