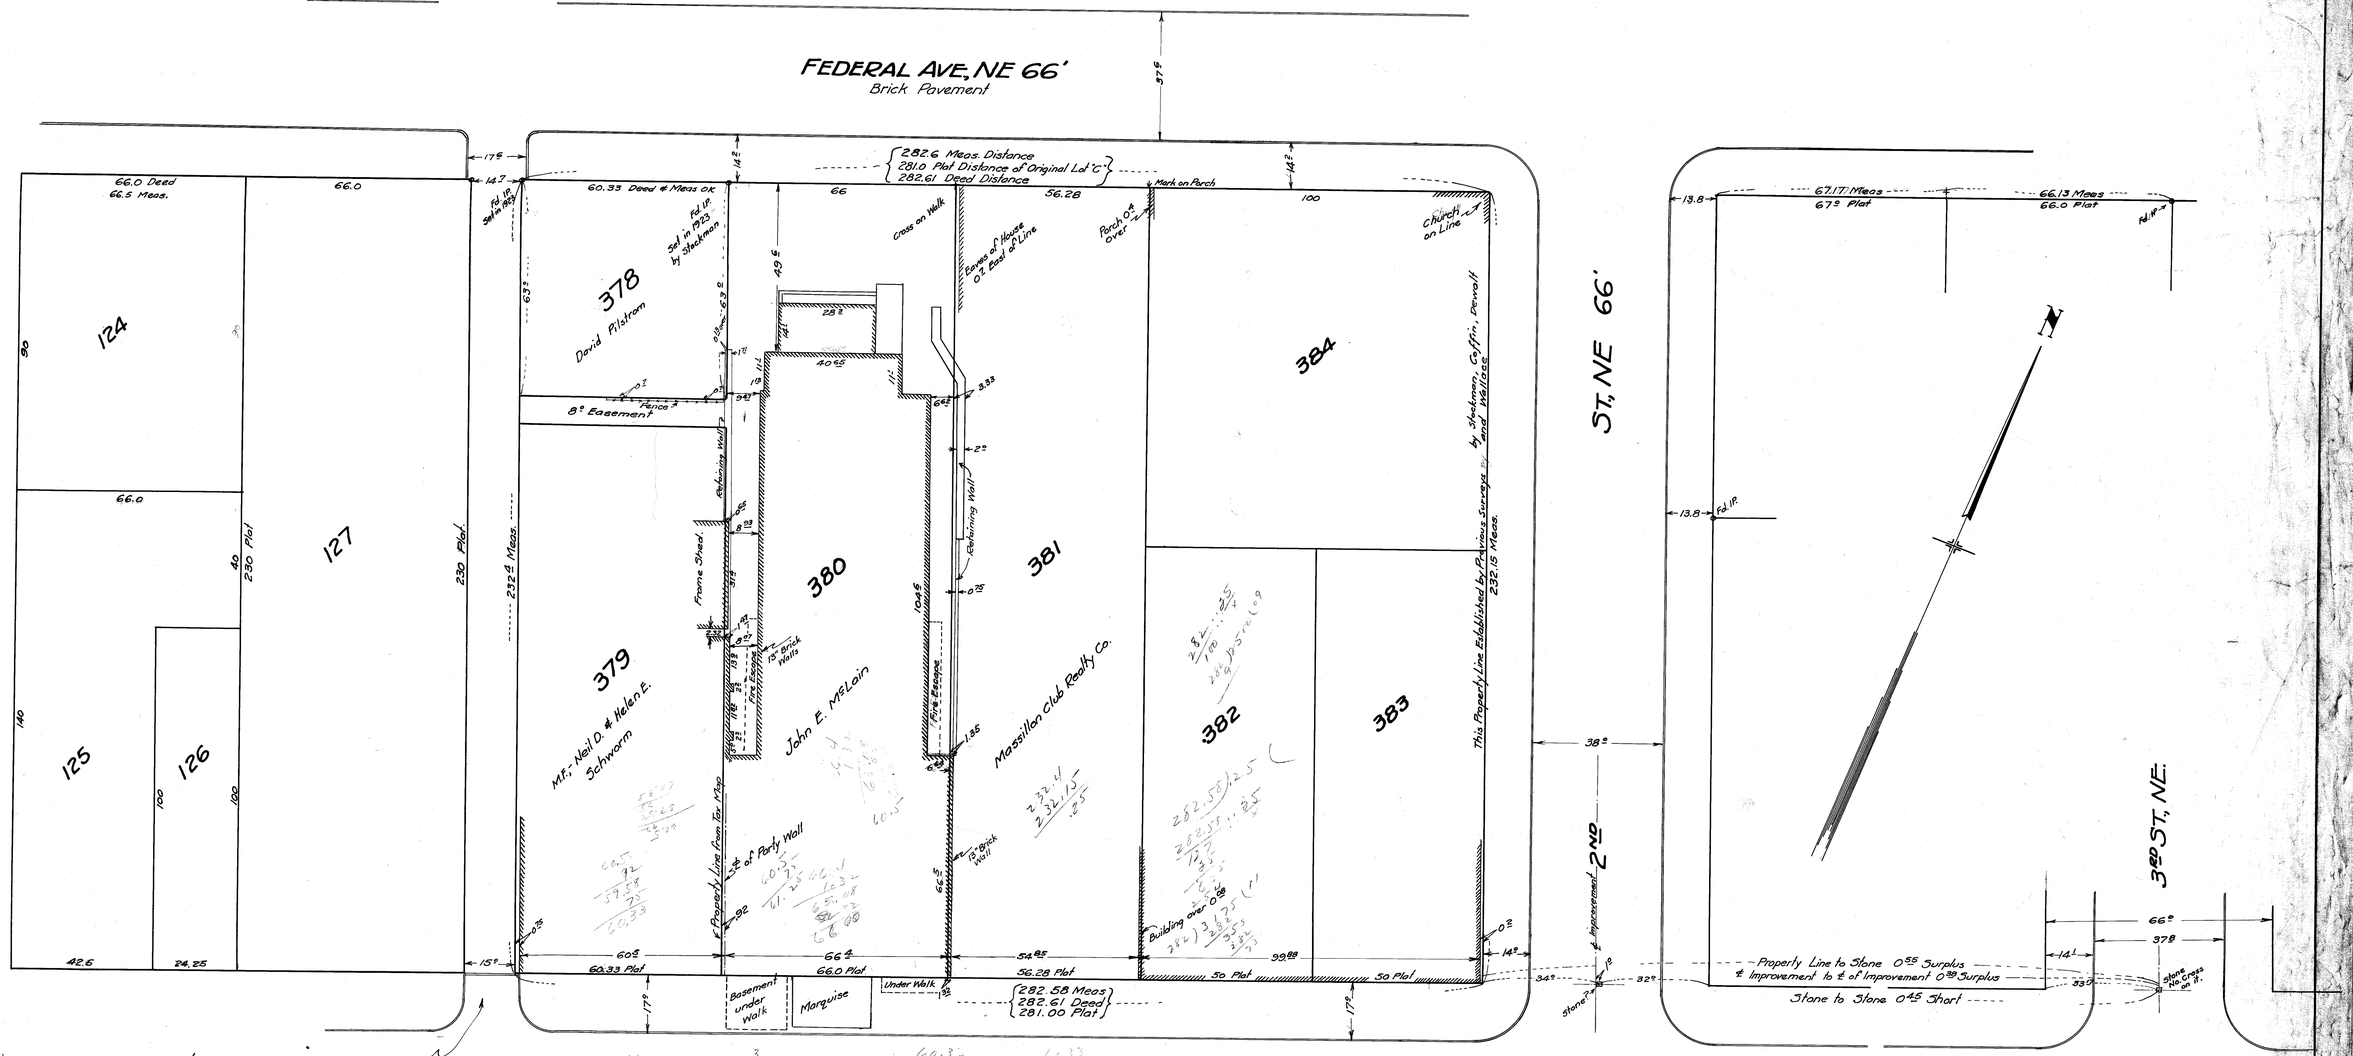

Note:-

The width of the above Alley is in question.
Stark County Plat Record Book #5, Page 12, shows a 10' Alley.
Original Deed for Lot 'C' mentions a 16' Alley.
Alley has a cobblestone Pavement 10'± Wide.
Alley was called a 15' Wide by Stockman in a survey made by him in 1923.
E.C. Coffin made survey in 1926 for Lot #124 he shows Alley 15' Wide

To all parties interested in title to premises surveyed:
I hereby certify that the above is a true and correct plat of a survey made by me, June 14th, 16th and 17th, 1930, and the lines and encroachments are shown thereon.

Geo. C. Wallace
CIVIL ENGINEER.

SURVEY OF LOT #380 IN THE CITY OF MASSILLON, STARK COUNTY STATE OF OHIO.

SCALE 1IN = 20FT

JUNE 18th 1930

FILE No. M 243
Acc No. 1116