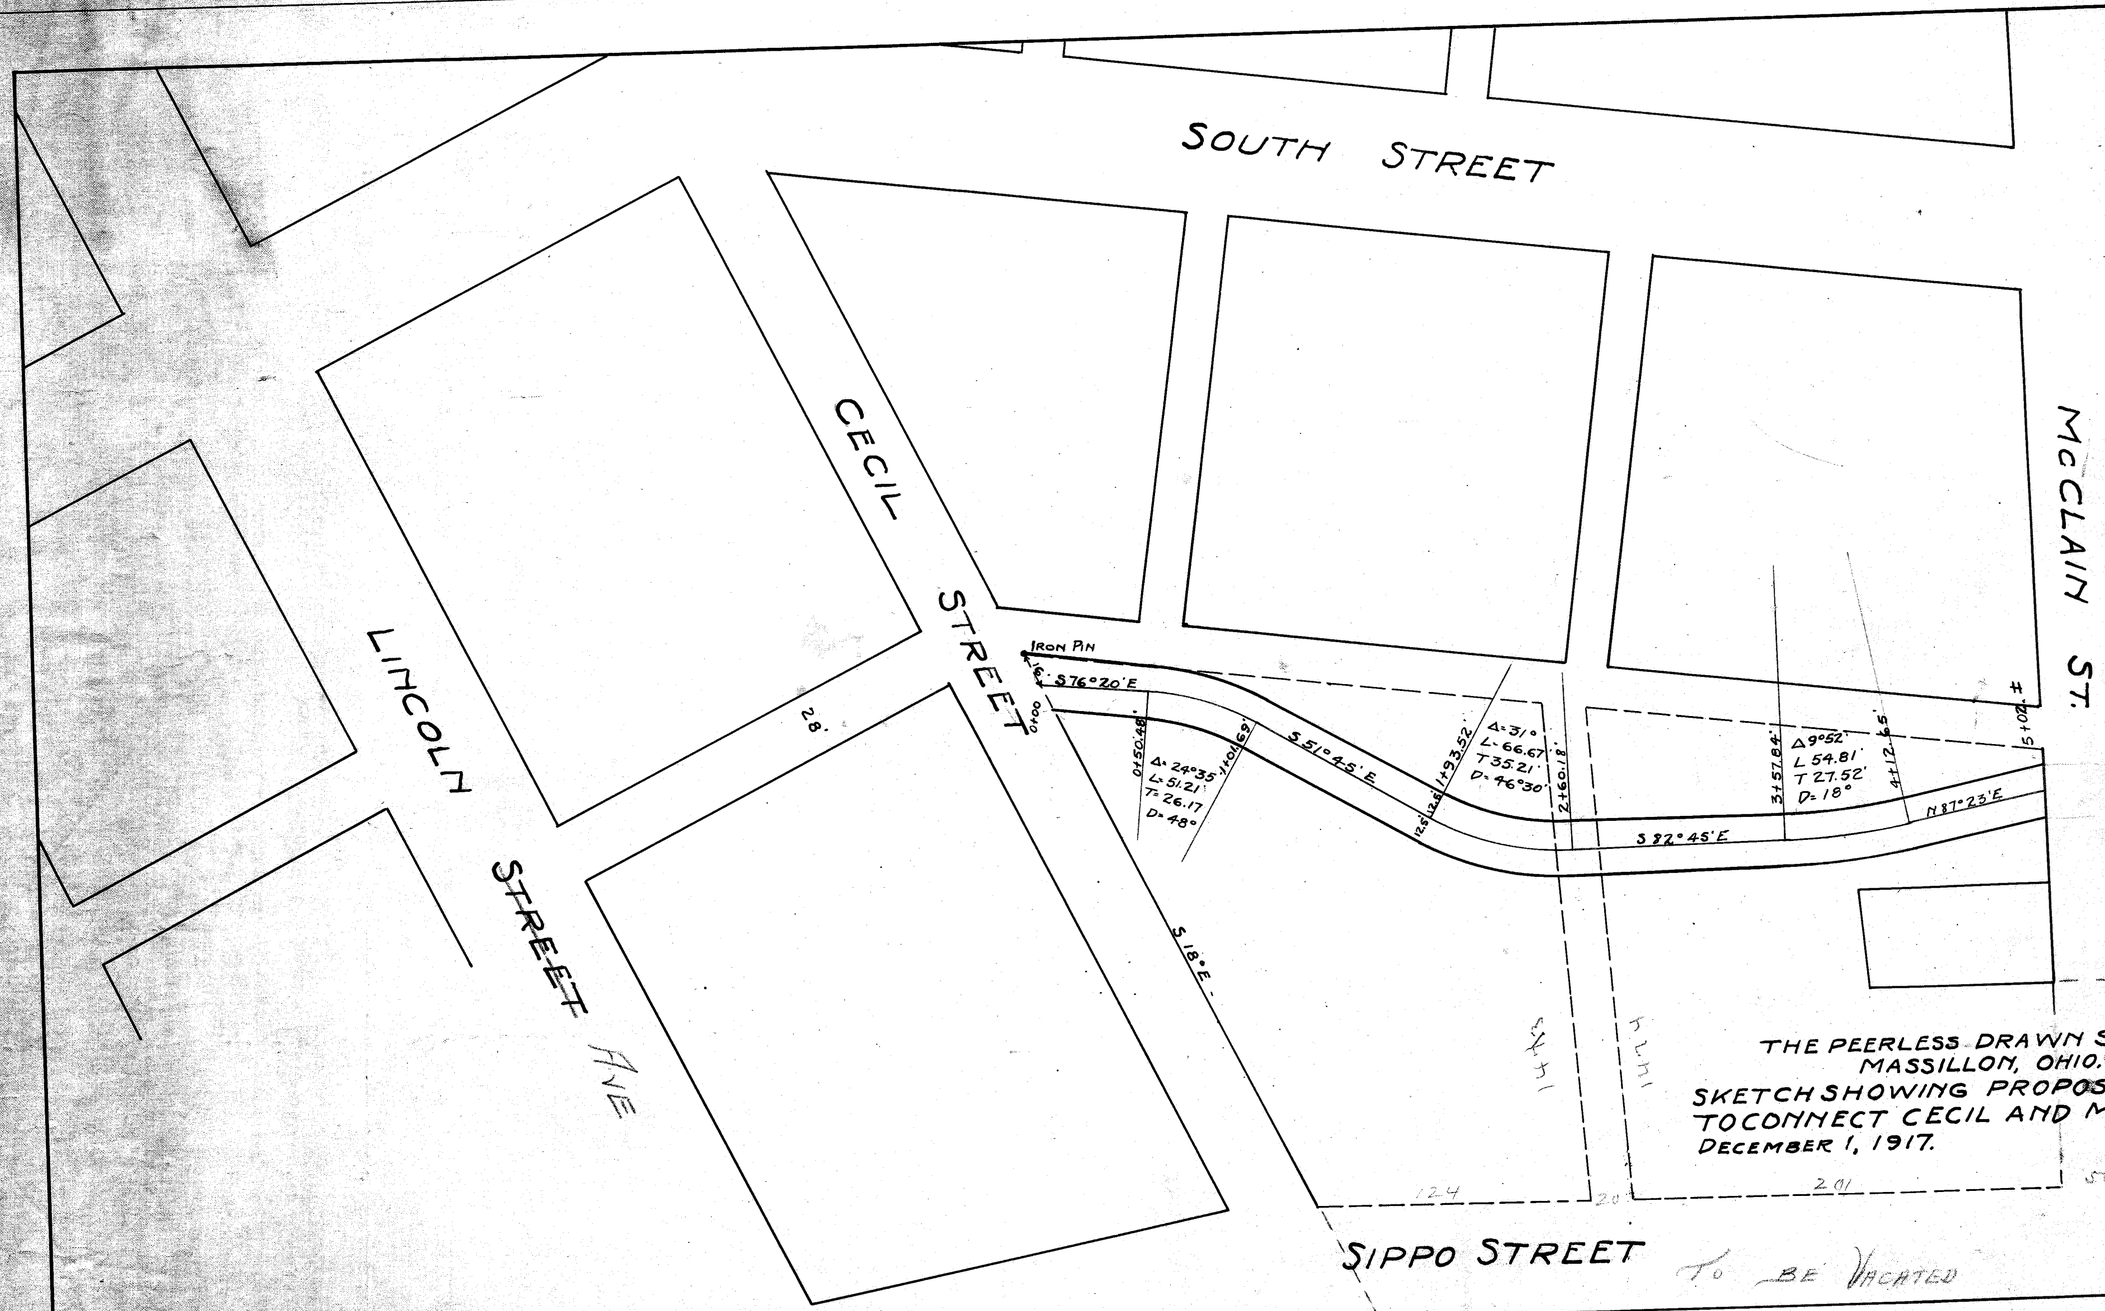

Approved this _____ day of _____

Platting Commissioner.

Approved this _____ day of _____

City Civil Engineer.

Accepted By The Council of the City of Massillon, Ohio, this _____ day of _____

Attest:

Clerk _____ President _____

Transferred _____ Received for Record _____

Auditor _____ Recorder.

Dedication:

Know all men by these Presents that The Peerless Drawn Steel Company the road of Massillon, Stark Co. Ohio, have caused embraced herein to be surveyed and laid out as shown and it is hereby dedicated to the Public for its use forever.

Signed and Sealed in the presence of

The Peerless Drawn Steel Co.

M. O'Brien

Mgr & Manager

State of Ohio ss.
County of Stark

On this 1st day of December, 1917.

Before me, a Notary Public came E.H. Stirley, Co. Treas. and Manager of The Peerless Drawn Steel Co. known to me to be the person who executed the above dedication and acknowledged the same to be his free act and deed.

Notary Public, Stark County Ohio.

Description:

Said road being 25' in width and whose center line is described as follows: Beginning at a point on the east line of Cecil St. 16' south of an iron pin at the intersection of the east line of Cecil St. and the south line of a 20' alley; thence S 76°20' E 50.48' to the P.C. of a 48° curve; thence along said curve to the right 51.21' to the point of tangency; thence S 51°45' E 91.83' to the P.C. of a 46°30' curve; thence to the left along said curve 66.67' to the point of tangency; thence S 82°45' E. 97.67' to the P.C. of an 18° curve; thence along said curve to the left 54.81' to the point of tangency; thence N 87°23' E. 90' more or less to the west line of McLain Street.

Engineer's Certificate

I hereby certify the above Plat to be correct to the best of my knowledge

C. R. Stebbins.

Civil Engineer.

FILE No. M 28
ACC No. 111