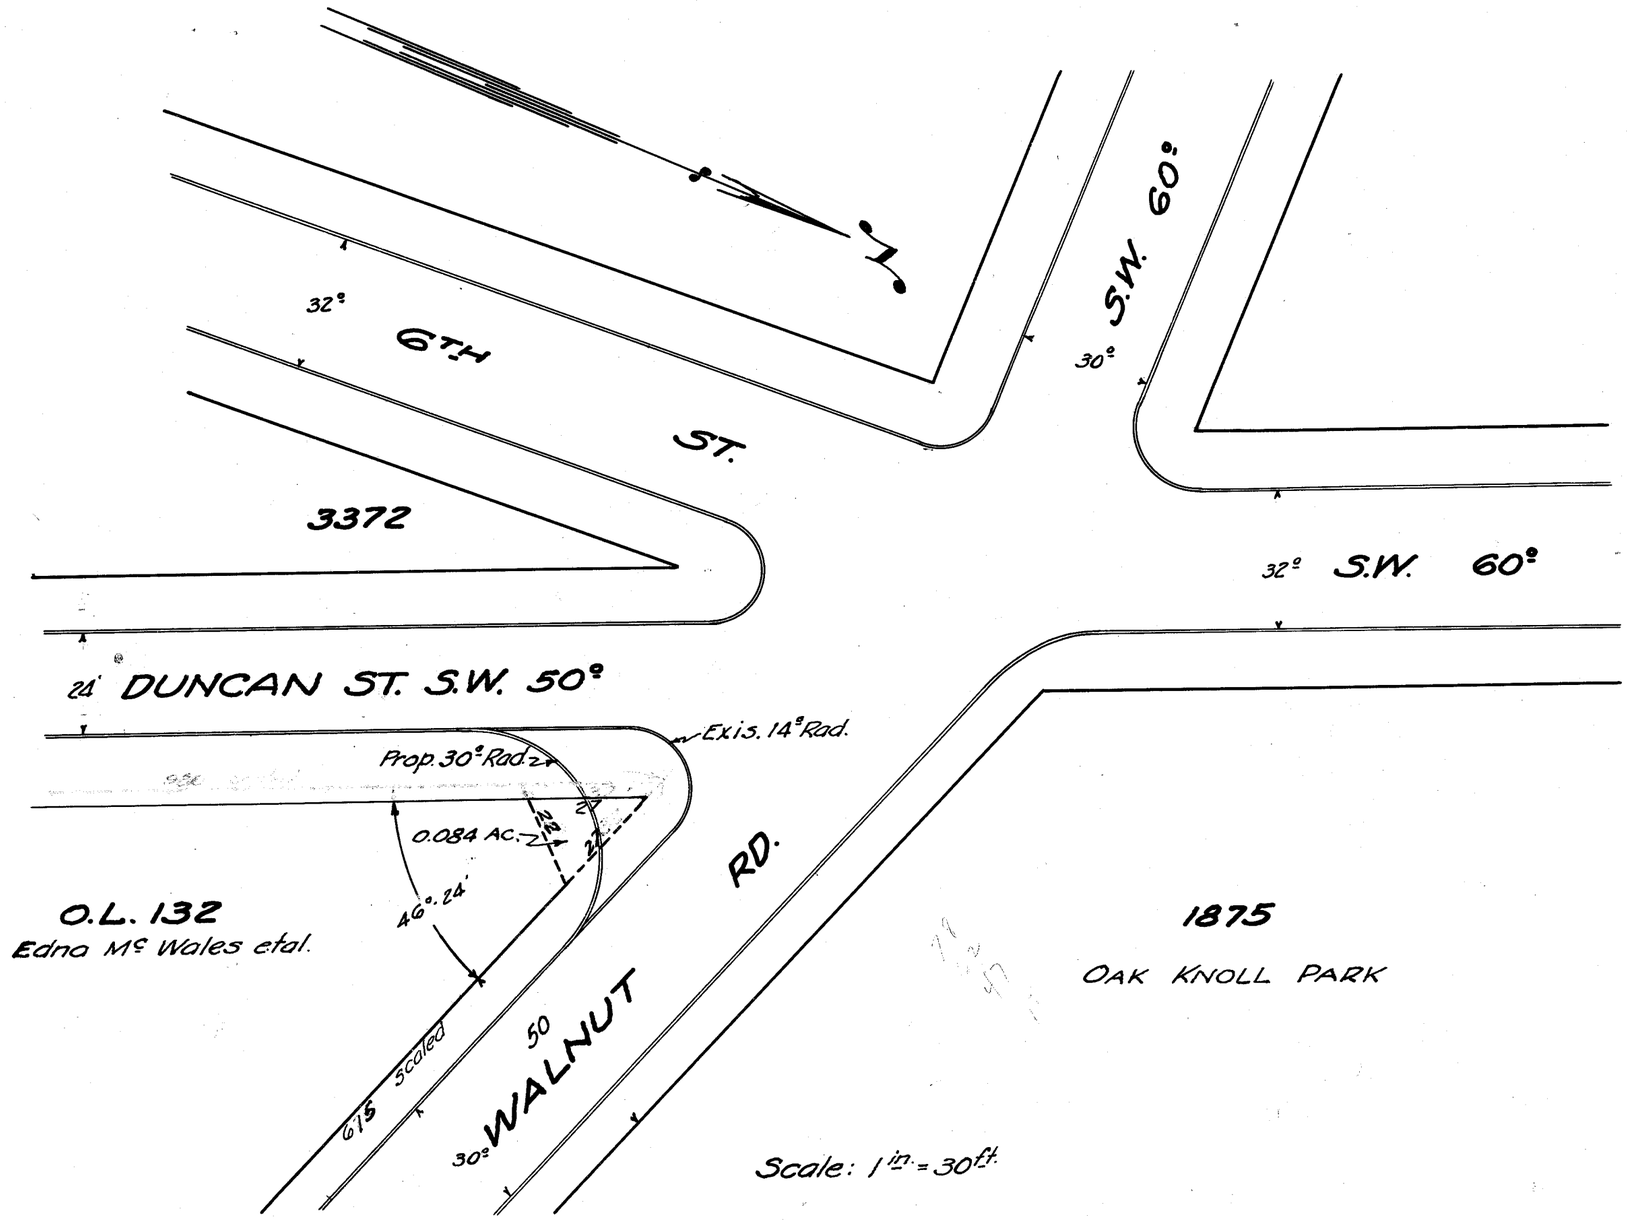

CITY OF PASADENA OHIO

DUNCAN & WALNUT S.W.

INTERSECTION S.E. COR.

RADIUS SET BACK

Approved	Scale 1" = 30°

File No M 309-A- Acc. No 1558