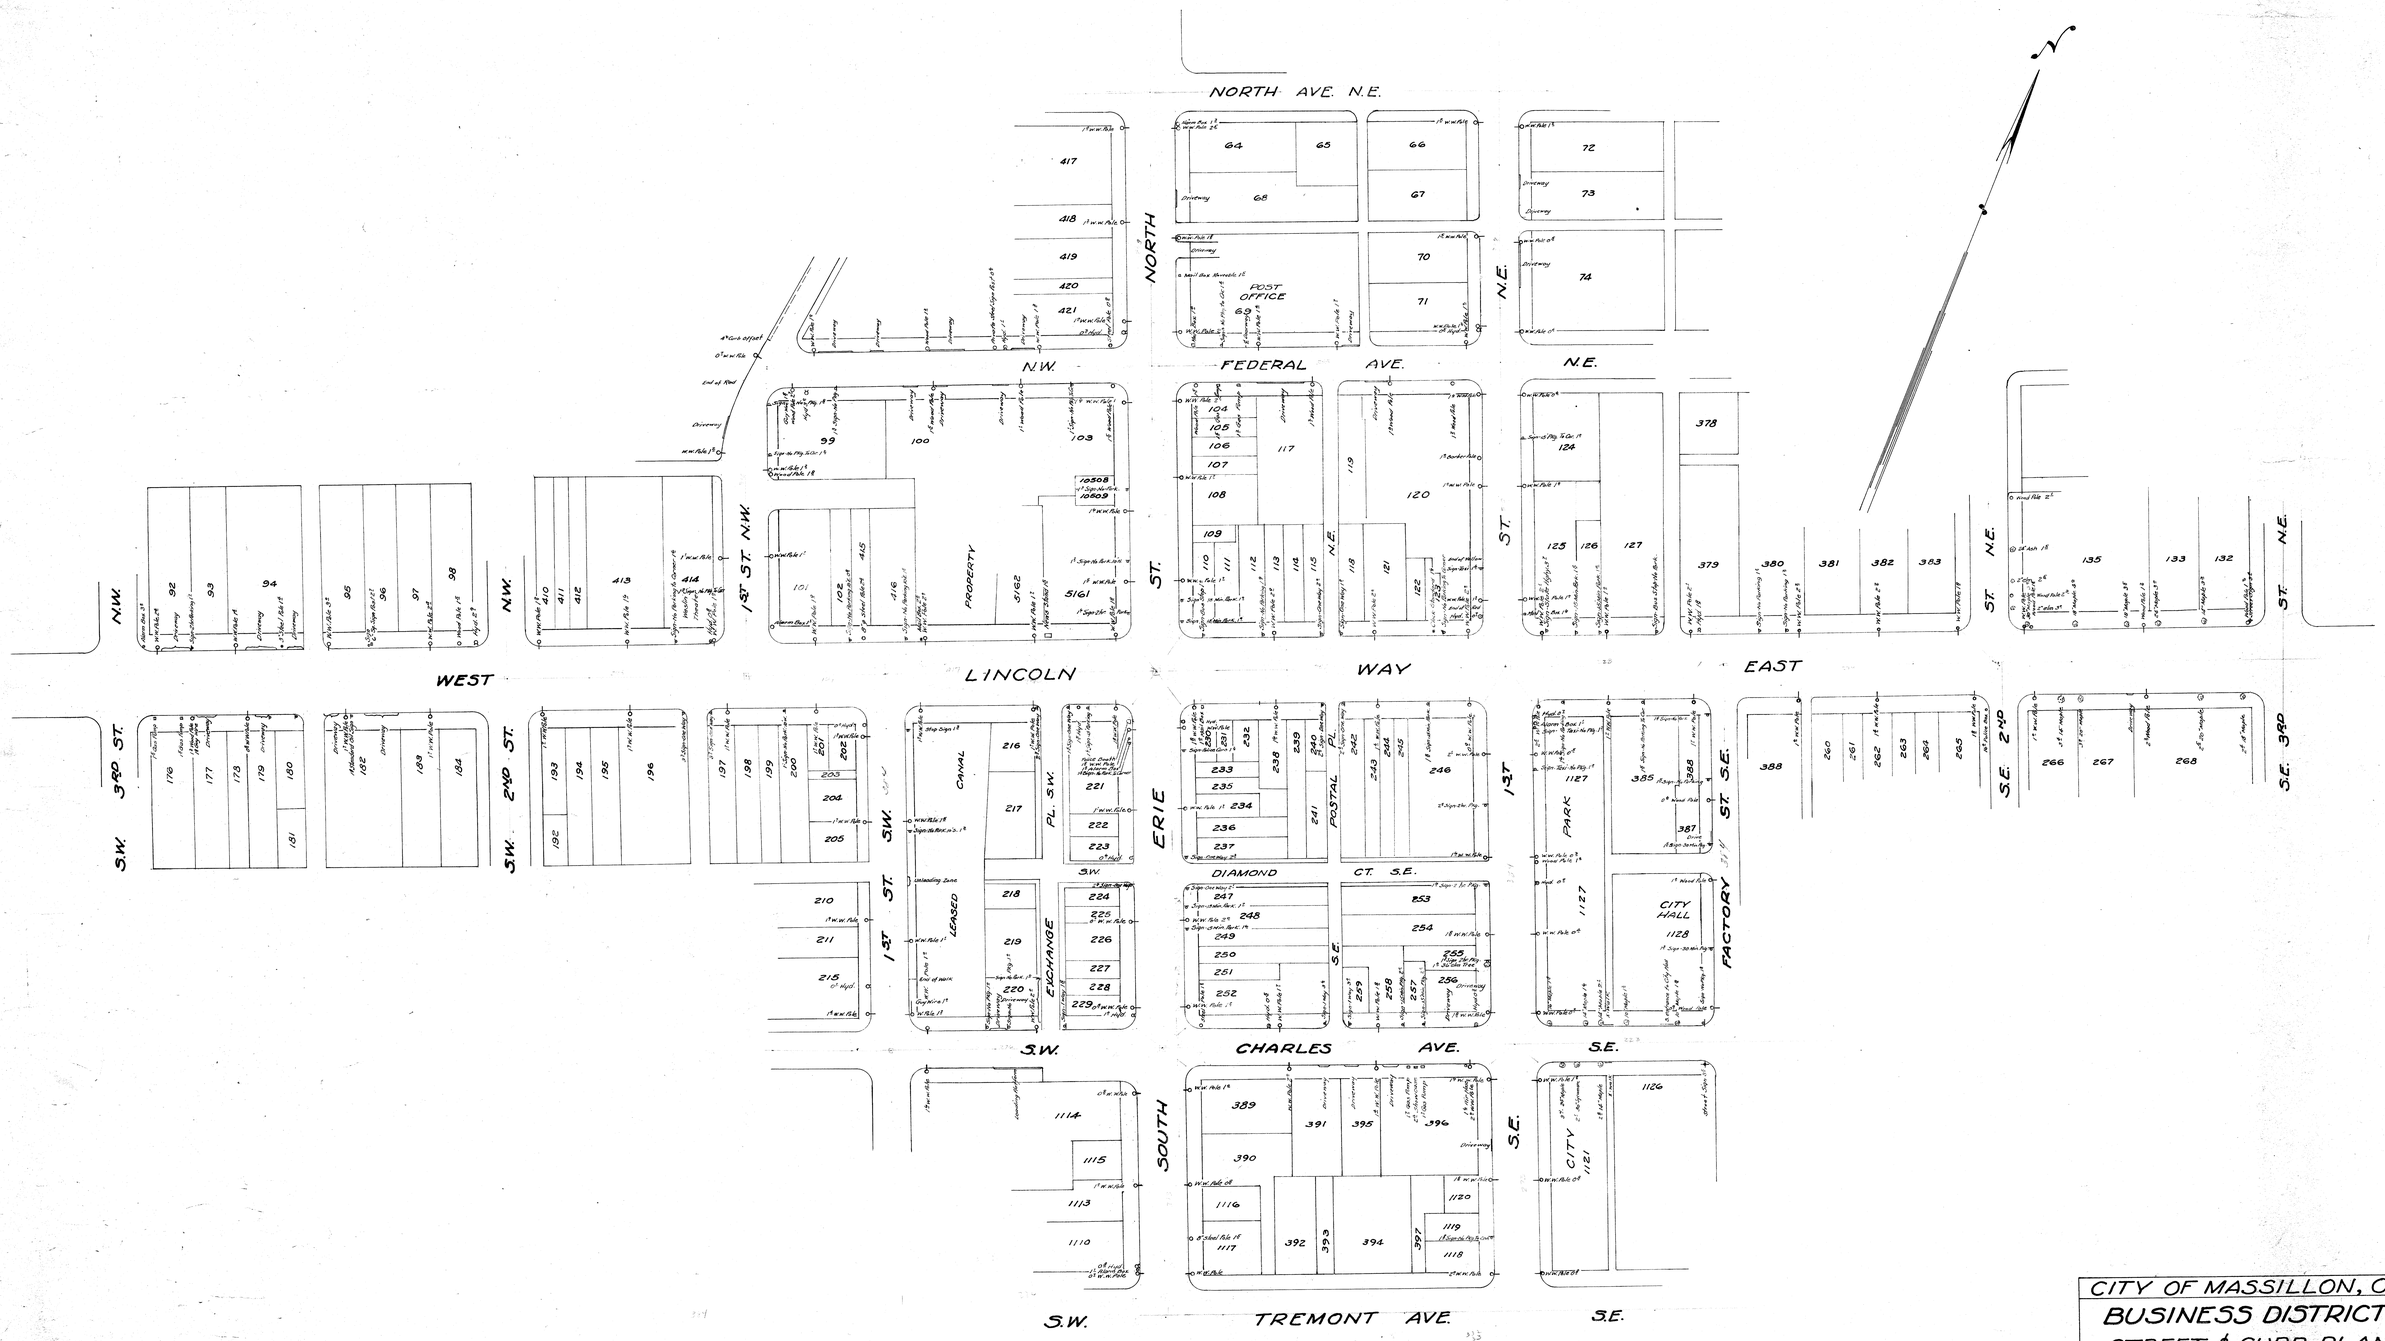

CITY OF MASSILLON, O.

BUSINESS DISTRICT

STREET & CURB PLAN

Approved CITY ENGINEER	DEPT. PUBLIC SERVICE ENGINEERING DIVISION
Dr. by H. Piper 4-15-42	SCALE - 1" = 50' ft.
Ch. by	N.B. 157 P. 53-62

File No. 14-328 Rec. No. 16024