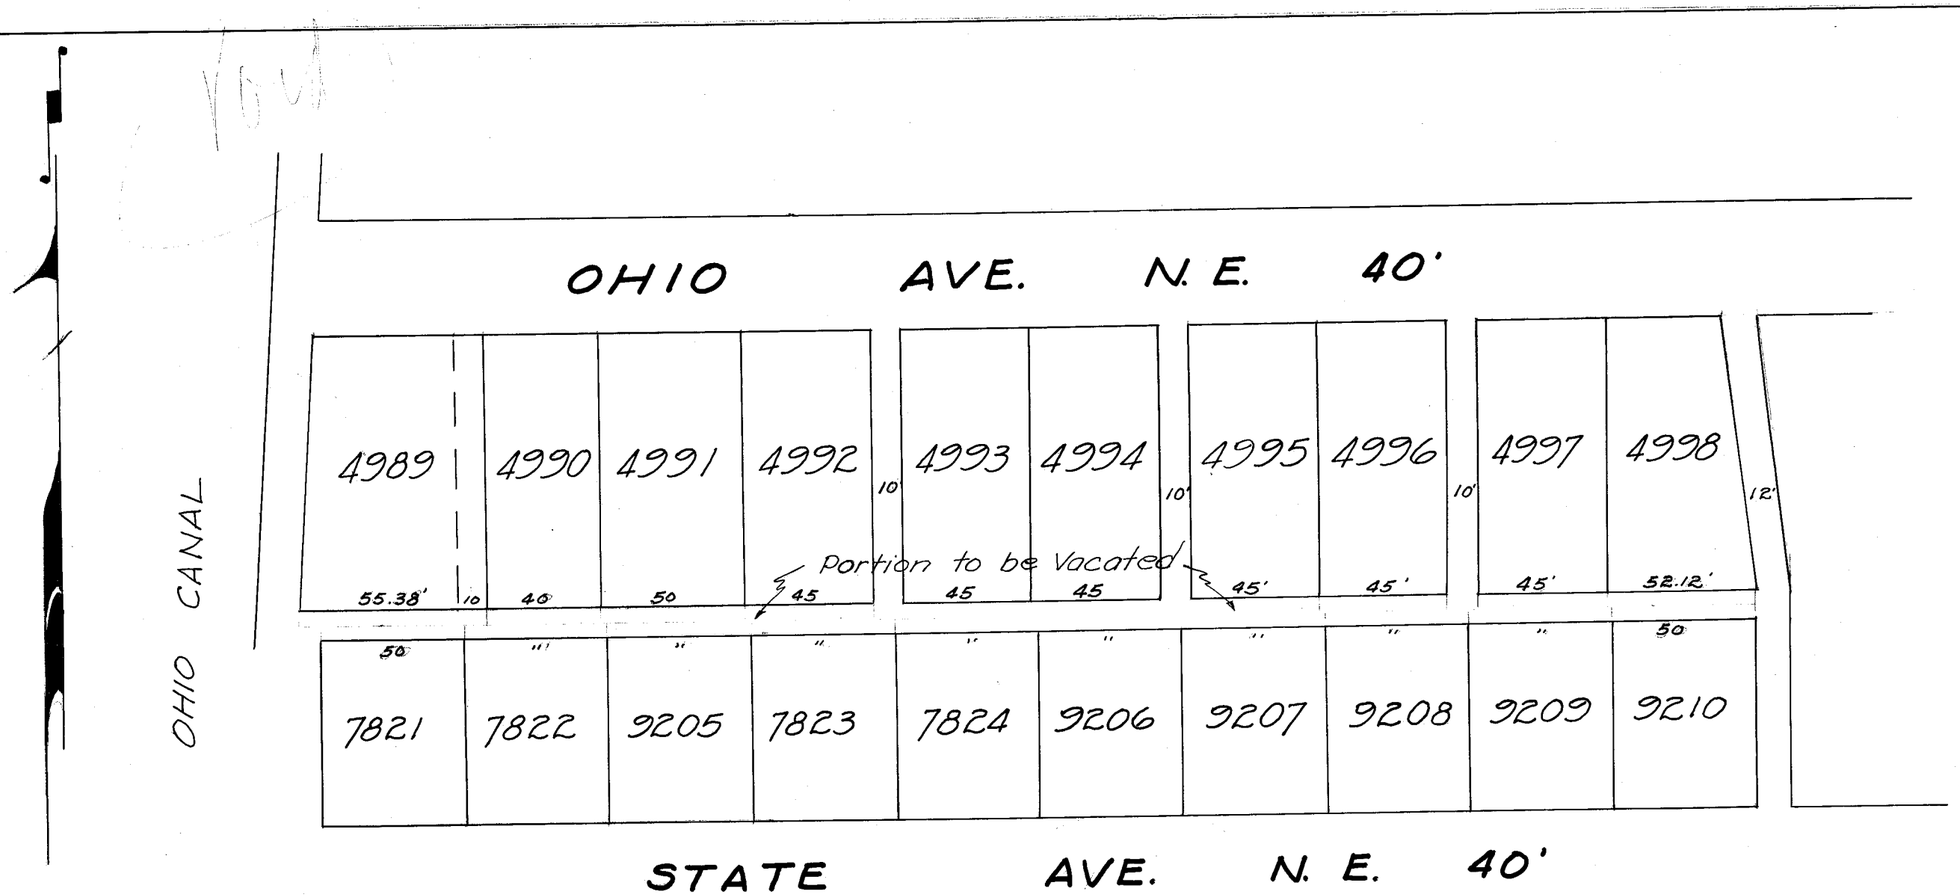

ERIE ST. No.

CERTIFICATION

I hereby certify the above to be a correct plat of the portion of alley to be vacated.

CITY ENGINEER

DESCRIPTION

That part of a 10 foot alley from the west line of Lot No. 4989 easterly to the east line of Lot No. 4998.

Approved by the Planning Commission of the City of Massillon, Ohio, at a meeting held 7-2 1952.

SECRETARY CHAIRMAN

Accepted by the City Council of Massillon, Ohio, by Ordinance No. _____ passed _____ 1952.

CLERK PRESIDENT

Vacated portion given City Lot No's

CITY ENGINEER

Received for Transfer this ___ day of ___ 1952.

COUNTY AUDITOR

Received for Record this ___ day of ___ 1952.
Recorded in Vol. ___ Page ___ this ___ day of ___ 1952

COUNTY RECORDER

CITY OF MASSILLON, OHIO		
ALLEY VACATION		
Bwt. Ohio Ave. & State Ave. N.E. Bwt. 4989 & 4998		
Approved CITY ENGINEER	DEPT. OF PUBLIC SERVICE ENGINEERING DIVISION	
Dr. by Bob Wagoner Ck by	July 2, 1952	Scale 1IN=50FT

FILE NO. M-385 ACC NO 1801