




PART S.W. 1/4 SECTION 33, JACKSON TWP.
PART N.W. 1/4 SECTION 4, PERRY TWP.
O.L. 366, MASSILLON, STARK CO., OHIO
FOR SANFORD REAMS

BOUNDARY SURVEY 1955, H.M. PIPER REG. ENG. & SURVEYOR
PT. TOPOGRAPHY 1956, H.M. PIPER
DRAWN BY R.E. WAGNER - REG. SURVEYOR 1961

SCALE 1" = 60'
■ EXISTING CURVE
■ EXISTING CURVE
■ EXISTING CURVE

	Sine	Cosine	Area Calculation N → S ← → Latitude ←	Part of Wales Estate E → W ← Departures	Massillon, Ohio D.M.D.	Double Area
N 4°-25' E 2705.30	.97701	.99703	→ 2697.27	208.34	→ 208.34	561,949.23
S 85°34' E 1246.44	.99701	.07730	96.35	1242.71	+1659.39	159,882.23
S 1°-04' W 332.14	.01862	.99983	332.08	6.18	-2895.92	961,677.11
S 2°-34' W 446.56	.04478	.99900	446.11	20.00	-2869.74	1,280,219.71
S 1°-37' W 475.17	.02821	.99960	474.98	13.40	-2836.34	1,347,204.77
S 2°-57' W 480.05	.05146	.99867	479.41	24.70	-2798.24	1,341,504.24
S 6°-01' W 294.85	.10482	.99449	293.23	30.91	-2742.63	804,221.39
S 1°-46' E 293.97	.03083	.99952	293.83	9.06	-2720.78	799,446.79
S 57°-09' W 271.68	.84009	.54244	147.37	228.23	-2501.61	368,662.27
S 66°-29' W 1032.10	.91694	.39902	411.83	946.37	-1327.01	546,502.53
S 67°-18' W 366.30	.92254	.38591	141.36	337.93	-42.71	6,037.49
S 66°-14' W 292.30	.91519	.40301	117.80	267.50	-562.72	66,288.42
N 37°-42' E 678.80	.61153	.79122	537.08	415.11	-415.11	222,947.28
N 4°-25'	8918.06		3234.35	1875.22		628,237.65
			3234.35	1875.22		7,838,305.81
						<u> 628,237.65 </u>
						2 <u> 7,210,068.16 </u>
						3,605,034.08
						= 82.76 Acres