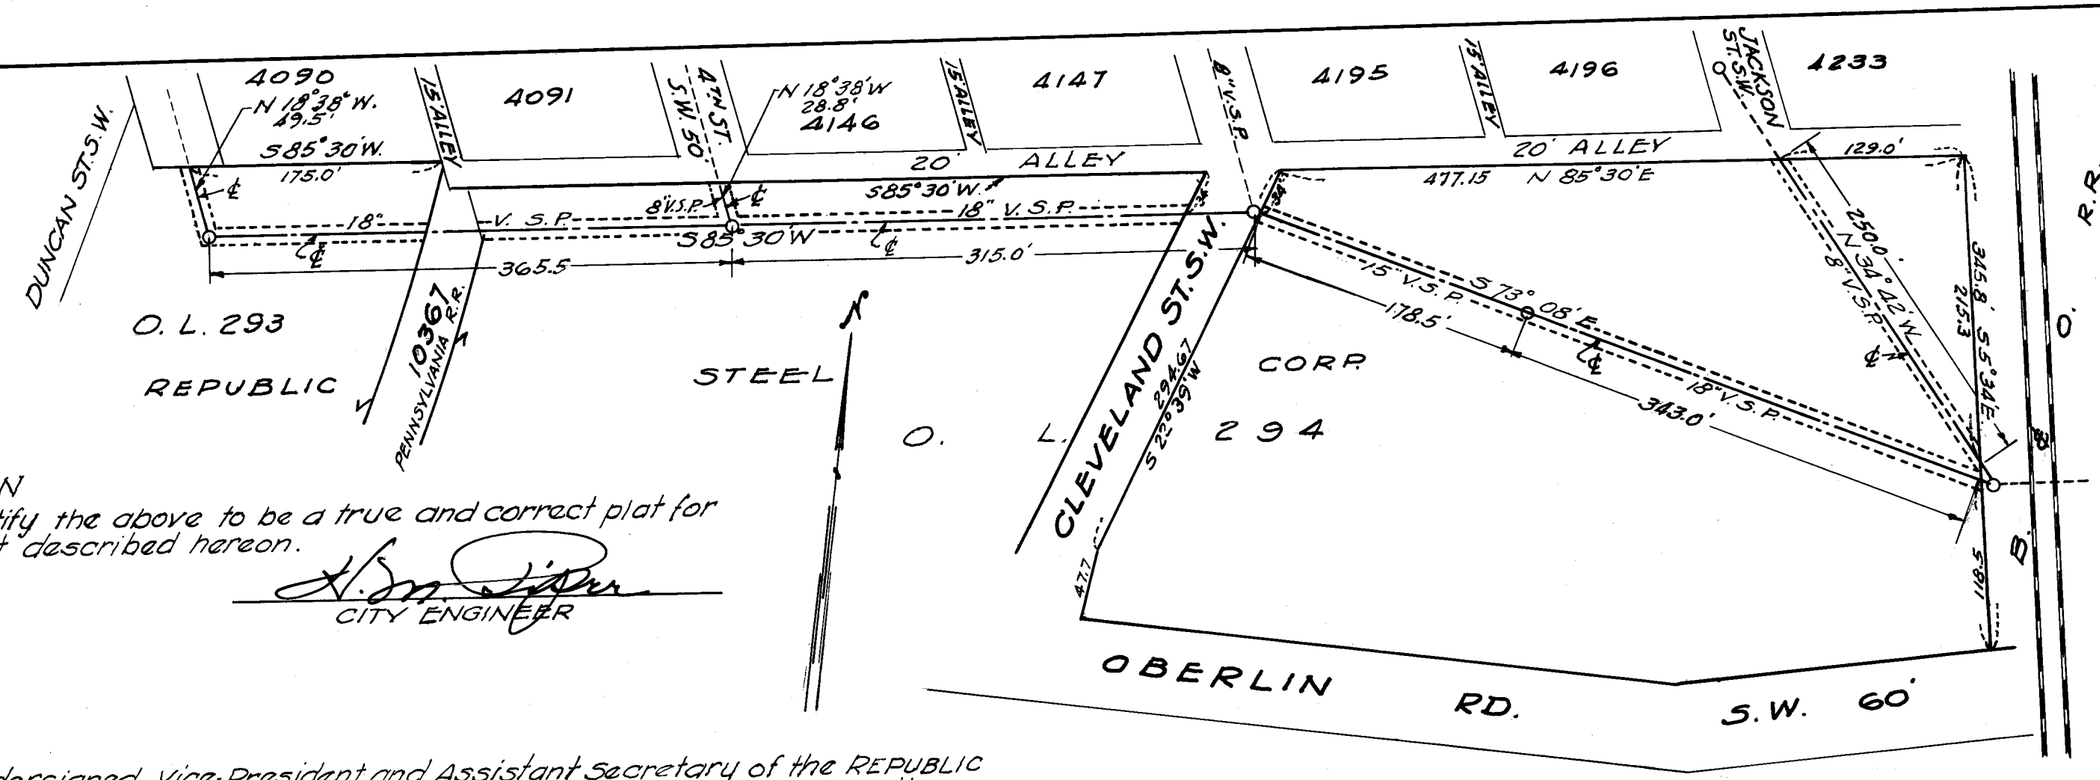

CERTIFICATION

I hereby certify the above to be a true and correct plat for the easement described hereon.

H. Von Piper
CITY ENGINEER

GRANT

We, the undersigned, Vice-President and Assistant Secretary of the REPUBLIC STEEL CORPORATION, a New Jersey Corporation qualified to do business in the State of Ohio, for the sum of one dollar and other considerations, receipt of which is hereby acknowledged, do hereby grant to the City of Massillon, Ohio, its successors and assigns, the right to forever maintain a sanitary sewer with appurtenances, in and upon O.L. 293 and 294 within a strip of land 12 feet wide, said strip having its centerline as shown hereon.

WITNESS

_____

_____

REPUBLIC STEEL CORPORATION
OWNERS of O.L. 293 & 294
BY:

_____
Vice-President

_____
Asst. Secretary

Transfer not necessary _____

_____
COUNTY AUDITOR

Received for Record this ___ day of _____ 1958.
Recorded in Vol. ___ Page ___ this ___ day of _____ 1958.

_____
COUNTY RECORDER

ACKNOWLEDEMENT

State of Ohio
County of Stark ss:

Before me, a Notary Public in and for said County, did personally appear _____ Vice-President and _____ Assistant Secretary of REPUBLIC STEEL CORPORATION, owners of O.L. 293 & 294, who acknowledged that they did sign this instrument in behalf of said Corporation, the same being their free act and deed according to law.

In testimony whereof, I hereunto set my hand and seal this ___ day of _____ 1958.

_____
NOTARY PUBLIC

My Commission expires _____

CITY OF MASSILLON, OHIO

SANITARY SEWER EASEMENT

THRU O.L. 293 AND O.L. 294

Approved: H. Von Piper
CITY ENGINEER

DEP'T. OF PUBLIC SERVICE
ENGINEERING DIVISION

DR. BY: H. PIPER FEB. 4, '58 SCALE: 1" = 100 FT.

FILE NO. M 467 ACC. NO. 2054