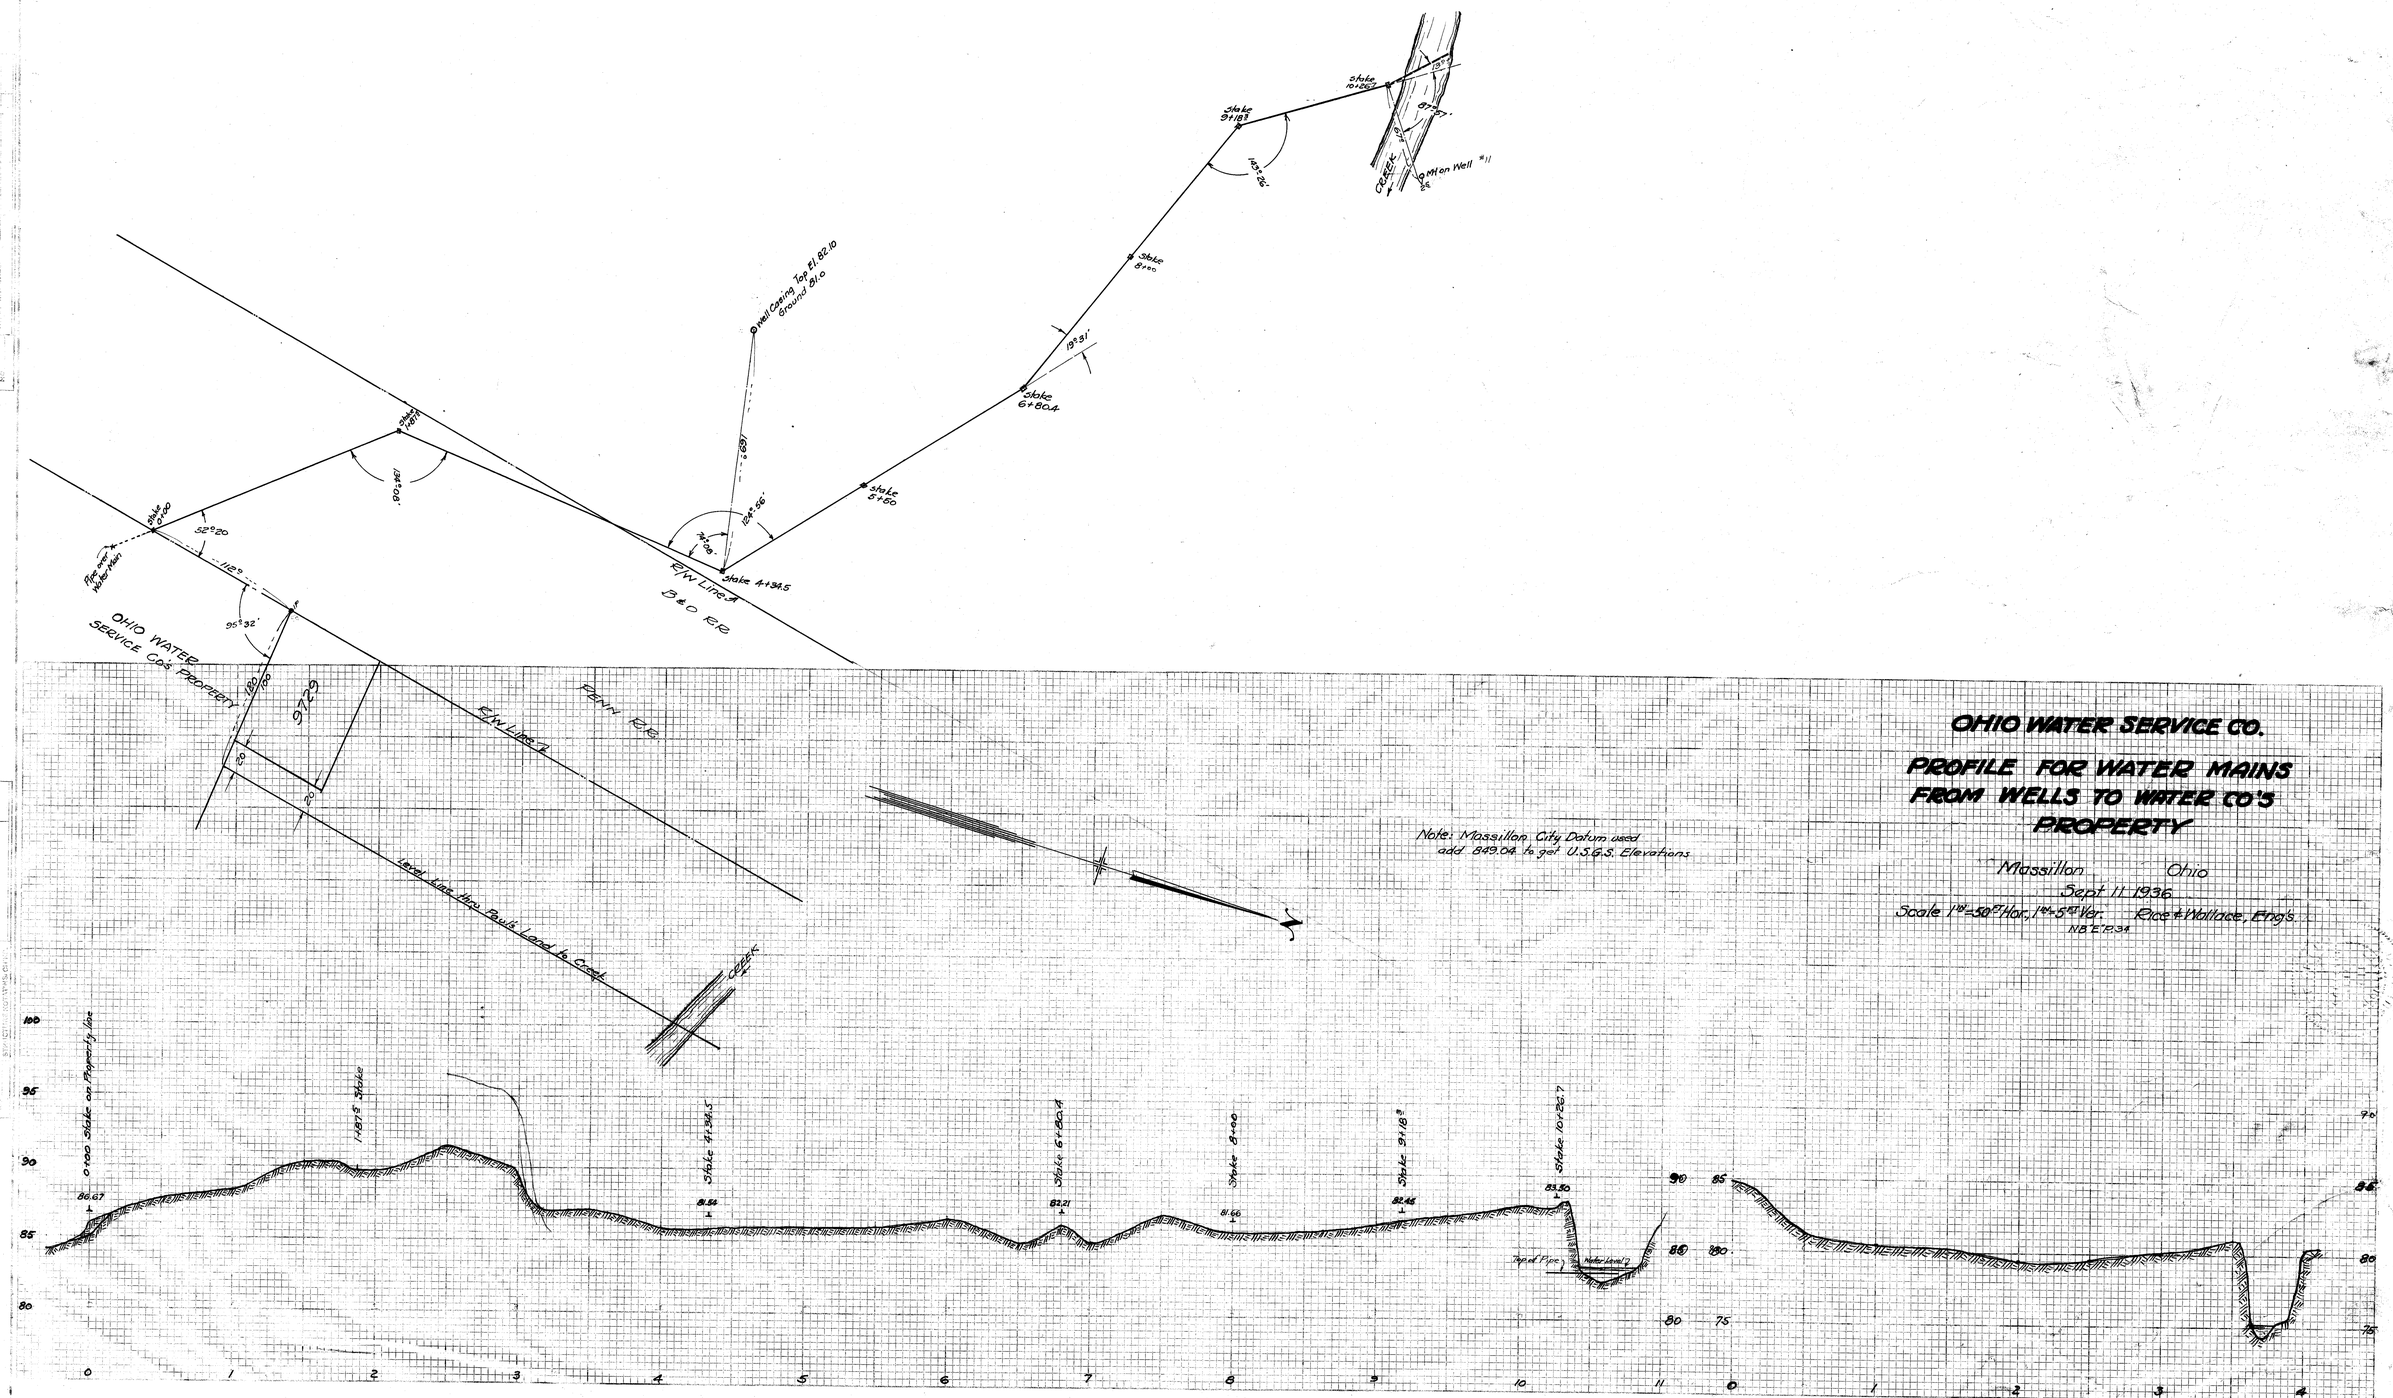
OHIO WATER SERVICE CO.
PROFILE FOR WATER MAINS FROM WELLS TO WATER CO'S PROPERTY
Massillon Ohio
Sept 11 1936
Scale 1"=50' Hor. 1"=5' Ver. Rice + Wallace, Eng'rs.
N.B.E. P.31
Note: Massillon City Datum used add 849.04 to get U.S.G.S. Elevations
Stake 0+00 Stake on Property line
Stake 1+87.5
Stake 4+34.5
Stake 6+80.4
Stake 8+00
Stake 9+18.3
Stake 10+26.7
Stake 4+34.5
Stake 6+80.4
Stake 8+00
Stake 9+18.3
Stake 10+26.7
Well Casing Top El. 82.10 Ground 81.0
Flow over Water Main
OHIO WATER SERVICE CO.'S PROPERTY
9729
R/W Line of B & O R.R.
Point R.R.
Level Line thru Paul's Land to Creek
Creek
Top of Pipe
Water Level
FILE No. M474 Acc. No. 2069