


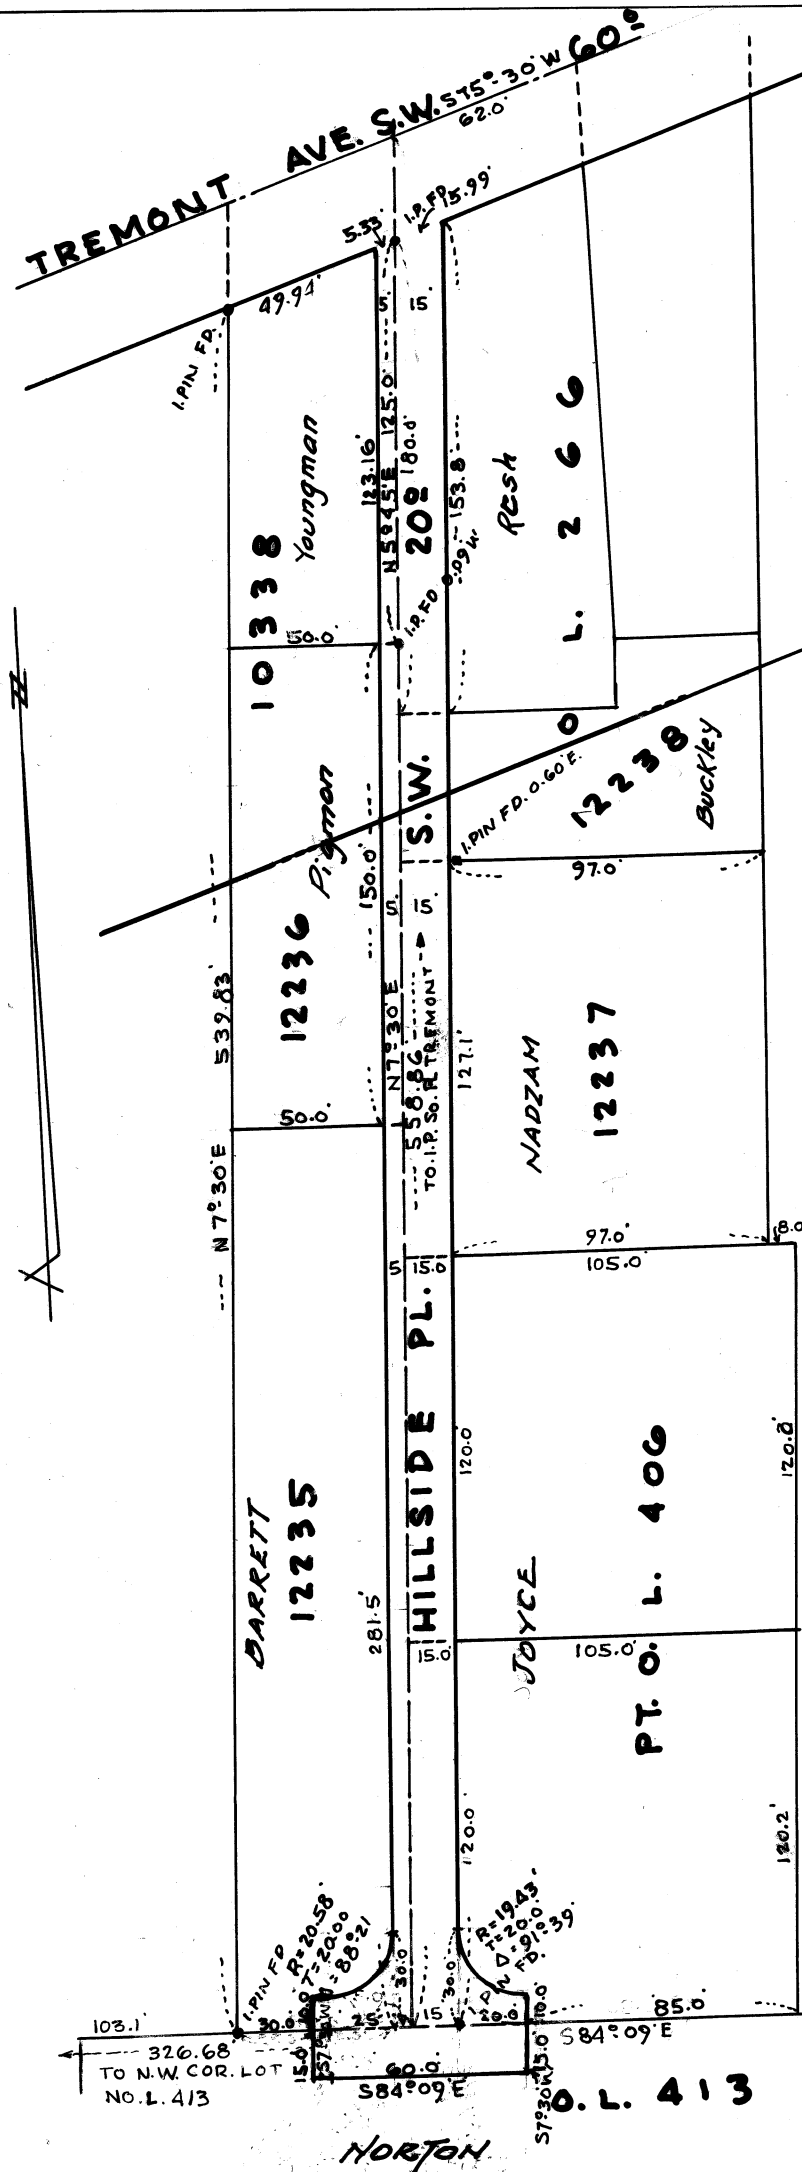

CERTIFICATION:
I HEREBY CERTIFY THIS PLAT TO BE A TRUE AND
CORRECT PLAT OF THE STREET SURVEYED BY ME.

Robert F. Wagoner
REG. SURVEYOR

MASSILLON PLANNING COMMISSION:
APPROVED BY CITY PLANNING COMMISSION AT A
MEETING HELD MAY 3 1962.

John D. Bartholomew Alvin D. Wampler
SECRETARY CHAIRMAN

MASSILLON CITY COUNCIL:
ACCEPTED BY THE CITY COUNCIL OF MASSILLON,
OHIO, BY ORD. NO. 57-1962 PASSED. 9-4- 1962.

John D. Bartholomew Willard C. Geis
CLERK PRESIDENT

ENTERED FOR TRANSFER THIS 25th DAY OF Sept 1962.

Joe York
COUNTY AUDITOR

RECEIVED FOR RECORD THIS 25th DAY OF September 1962.
RECORDED IN VOL. 34 PG. 249 THIS 25th DAY OF September 1962

Russell E. Motta
COUNTY RECORDER

12237 =	.044	AC. IN ST.	<u>Sec 4.60 R# 465</u>
12238 =	.006	" " "	
N. O.L. 266	.055	" " "	
S. O.L. 266	.010	" " "	
N. PT. 10338	.014	" " "	
S. PT. 10338	.006	" " "	
12236	.011	" " "	
12235	.040	" " "	
N. O.L. 406	.041	" " "	
S. O.L. 406	.047	" " "	
O.L. 413	.021	" " "	

ACKNOWLEDGEMENT:
WE, THE UNDERSIGNED, OWNERS OF THE LAND
DELINEATED HEREON, DO HEREBY ACKNOWLEDGE
THE SIGNED SIGNING OF SAME TO BE OUR FREE
ACT AND DEED AND DO HEREBY DEDICATE HILLSIDE
PL. S.W. 202 TO PUBLIC USE FOREVER.
WITNESS DWNER

Harry M. Lipin Anne M. Nadgam
Robert F. Wagoner John A. Nadgam
Harry M. Lipin Frank E. Norton
Harry M. Lipin Margaret R. Norton
Robert F. Wagoner Thomas W. Joyce
Harry M. Lipin Helene L. Joyce
Harry M. Lipin Buddy Pigman
Harry M. Lipin Norma J. Pigman
Harry M. Lipin William M. Barrett
Harry M. Lipin Helene L. Barrett
Harry M. Lipin James M. Buckley
Harry M. Lipin Faye E. Buckley
Harry M. Lipin Ray H. Rash
Harry M. Lipin Delores G. Rash
Harry M. Lipin John F. Youngman
Harry M. Lipin Lorraine E. Youngman

COUNTY OF STARK SS:
STATE OF OHIO

BEFORE ME, A NOTARY PUBLIC, IN AND FOR
SAID COUNTY, DID PERSONALLY APPEAR John A. & Anne
M. Nadgam, Frank E. & Margaret R. Norton, Thomas W. & Helene L. Joyce,
Buddy & Norma J. Pigman, William M. & Helene L. Barrett, James M. &
Faye E. Buckley, Ray H. & Delores G. Rash and M.E. & Lorraine E.
Youngman.

WHO ACKNOWLEDGED THE
THE SIGNING OF SAME TO BE OUR FREE ACT AND DEED
ACCORDING TO LAW.

IN WITNESS WHEREOF, I HEREUNTO SET MY HAND
AND SEAL THIS 21st DAY OF May 1962.

Medred M. Jones
NOTARY PUBLIC

MY COMMISSION EXPIRES Aug. 22, 1964

DEDICATION PLAT HILLSIDE PL. S.W. 202

PT. LOT 10338, O.L. 266, LOTS 12235, 12236, 12237, 12238, & PT. O.L. 406 & O.L. 413
SCALE 1"=60'

ROBERT F. WAGONER SURVEYOR