



ORIGINAL			DATE
SURVEY	SURVEYED	BY	10/19/65
NOTE BOOK	PLOTTED		10/21/65
	TEMPLATE		
	AREAS		
	AREAS CHECKED		
NO.			
8			
1			
4			

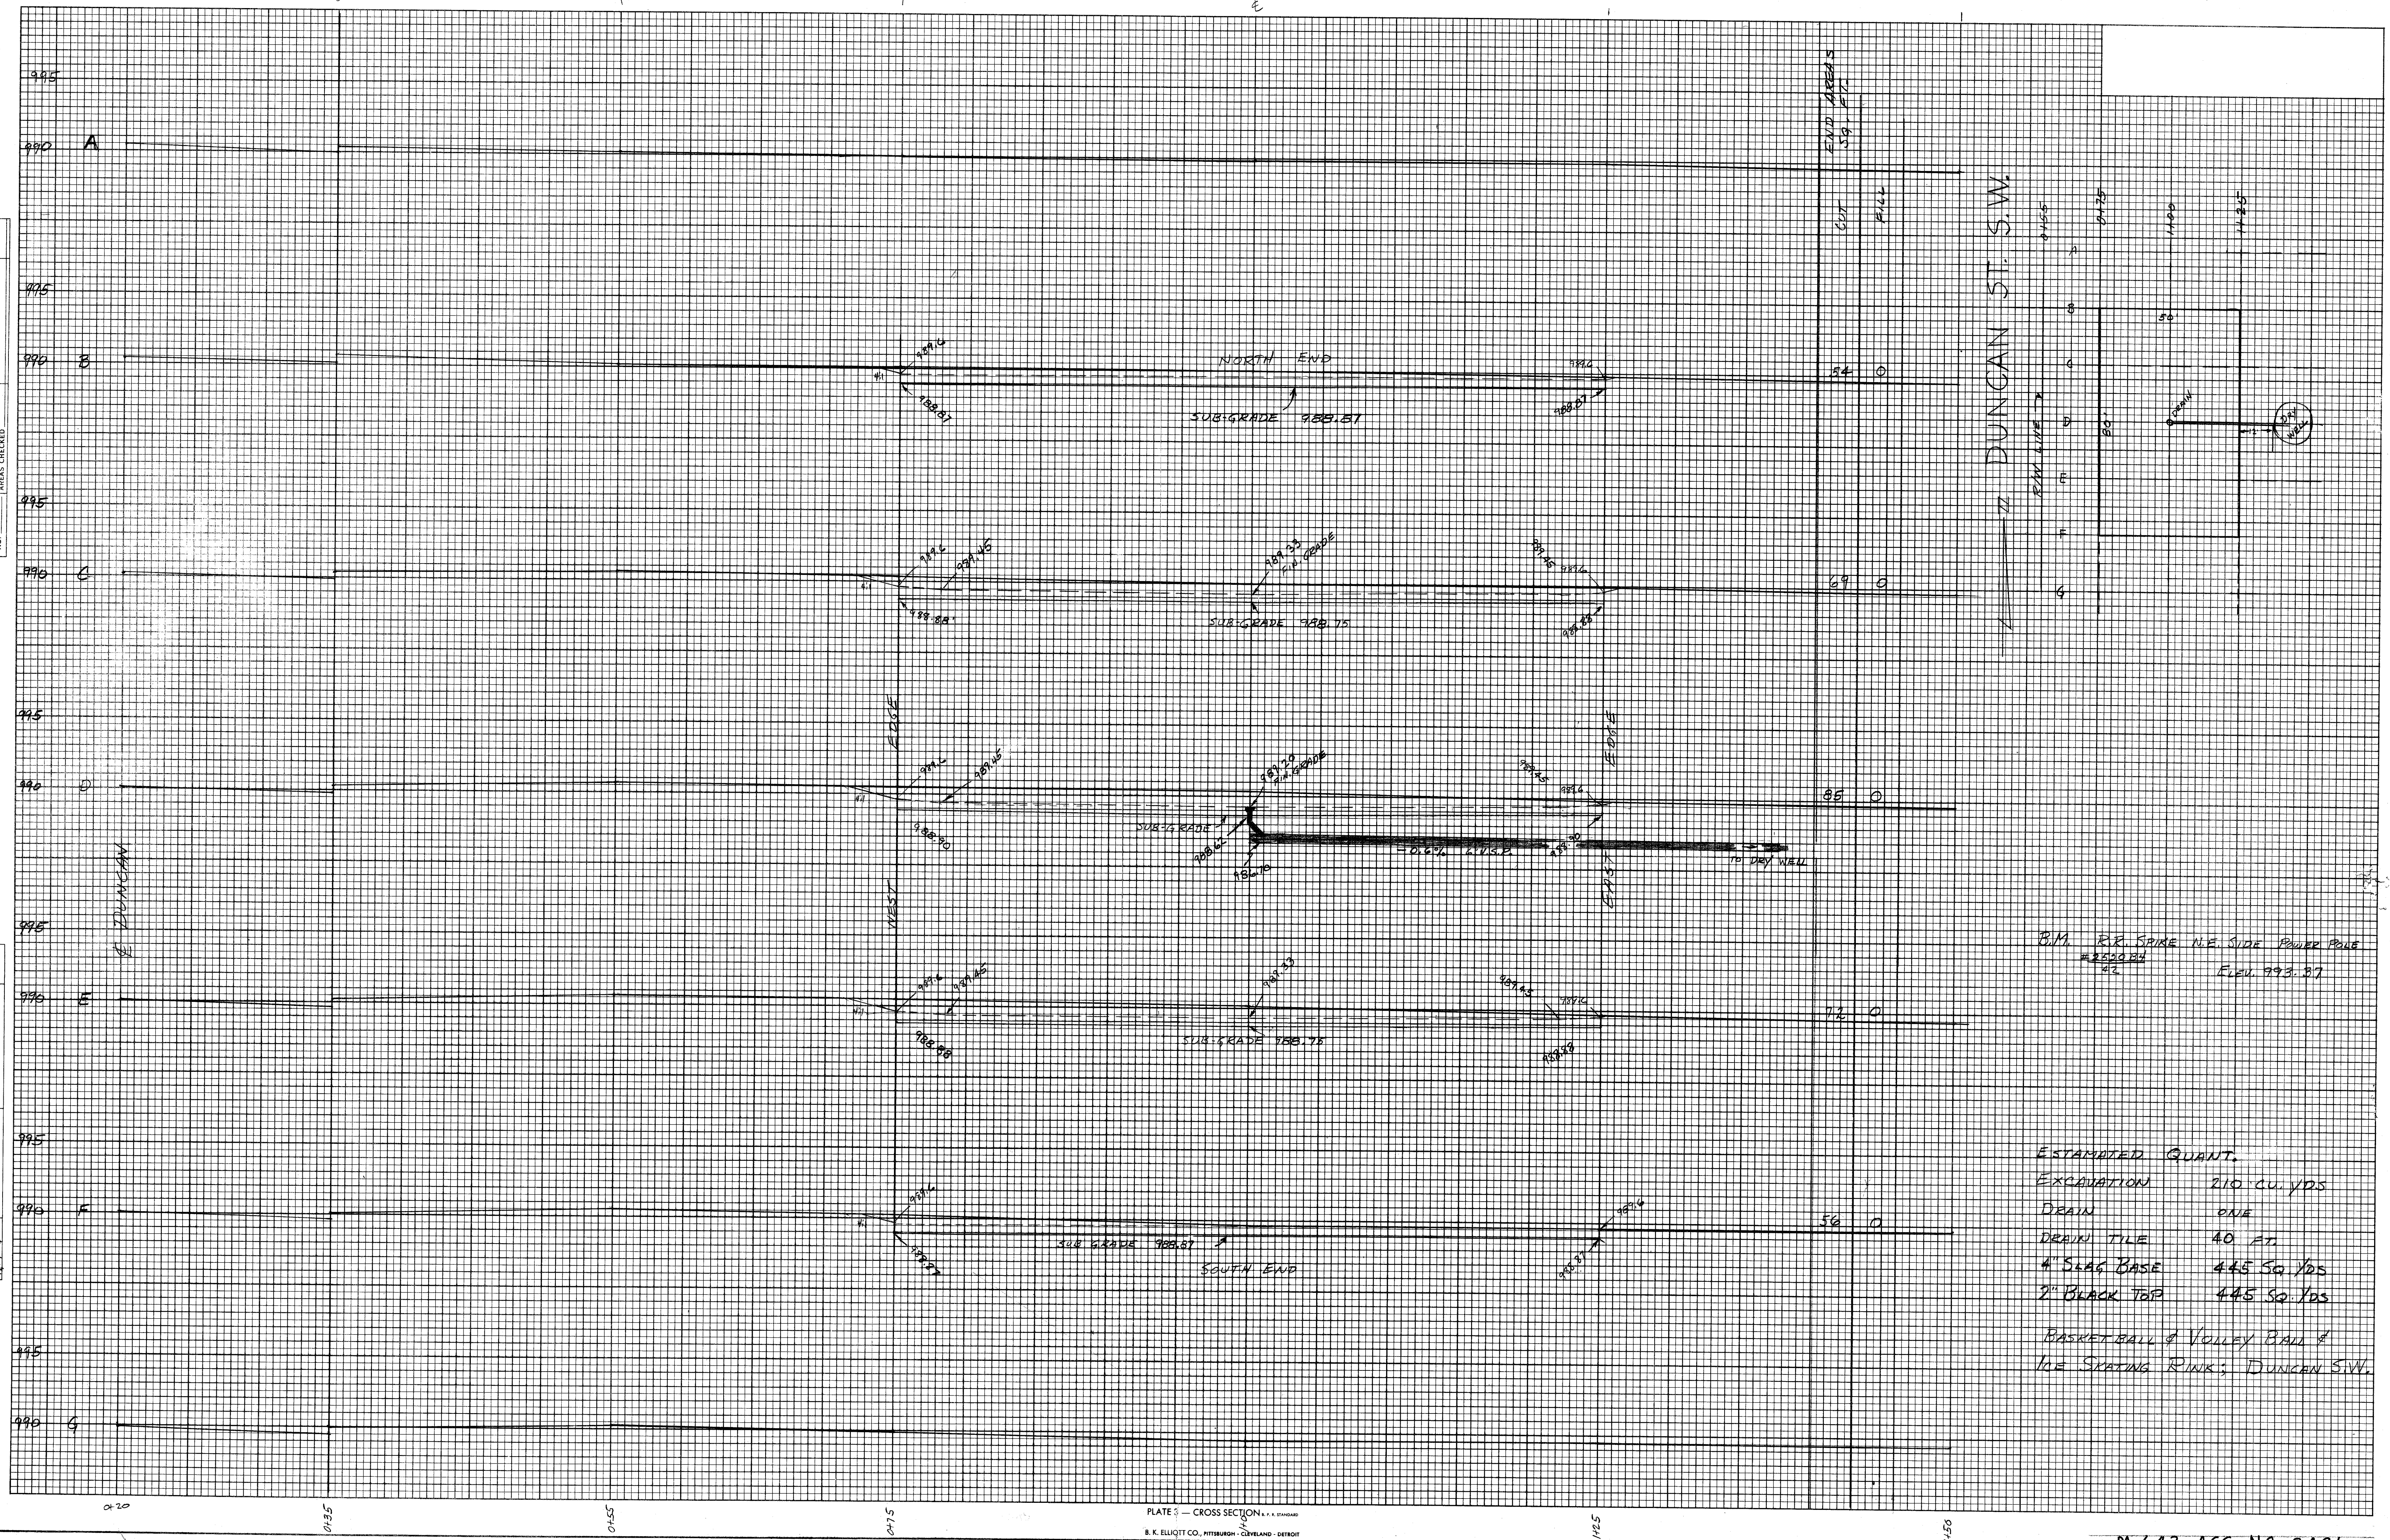


FINAL SURVEY	DATE	BY
SURVEYED		
PLOTTED		
NOTE BOOK		
NO.		

ORIGINAL SURVEY	DATE	BY
SURVEYED	10-25-50	R. J. FAULHABER
PLOTTED	1-6-54	
NOTE BOOK		
NO. 214		



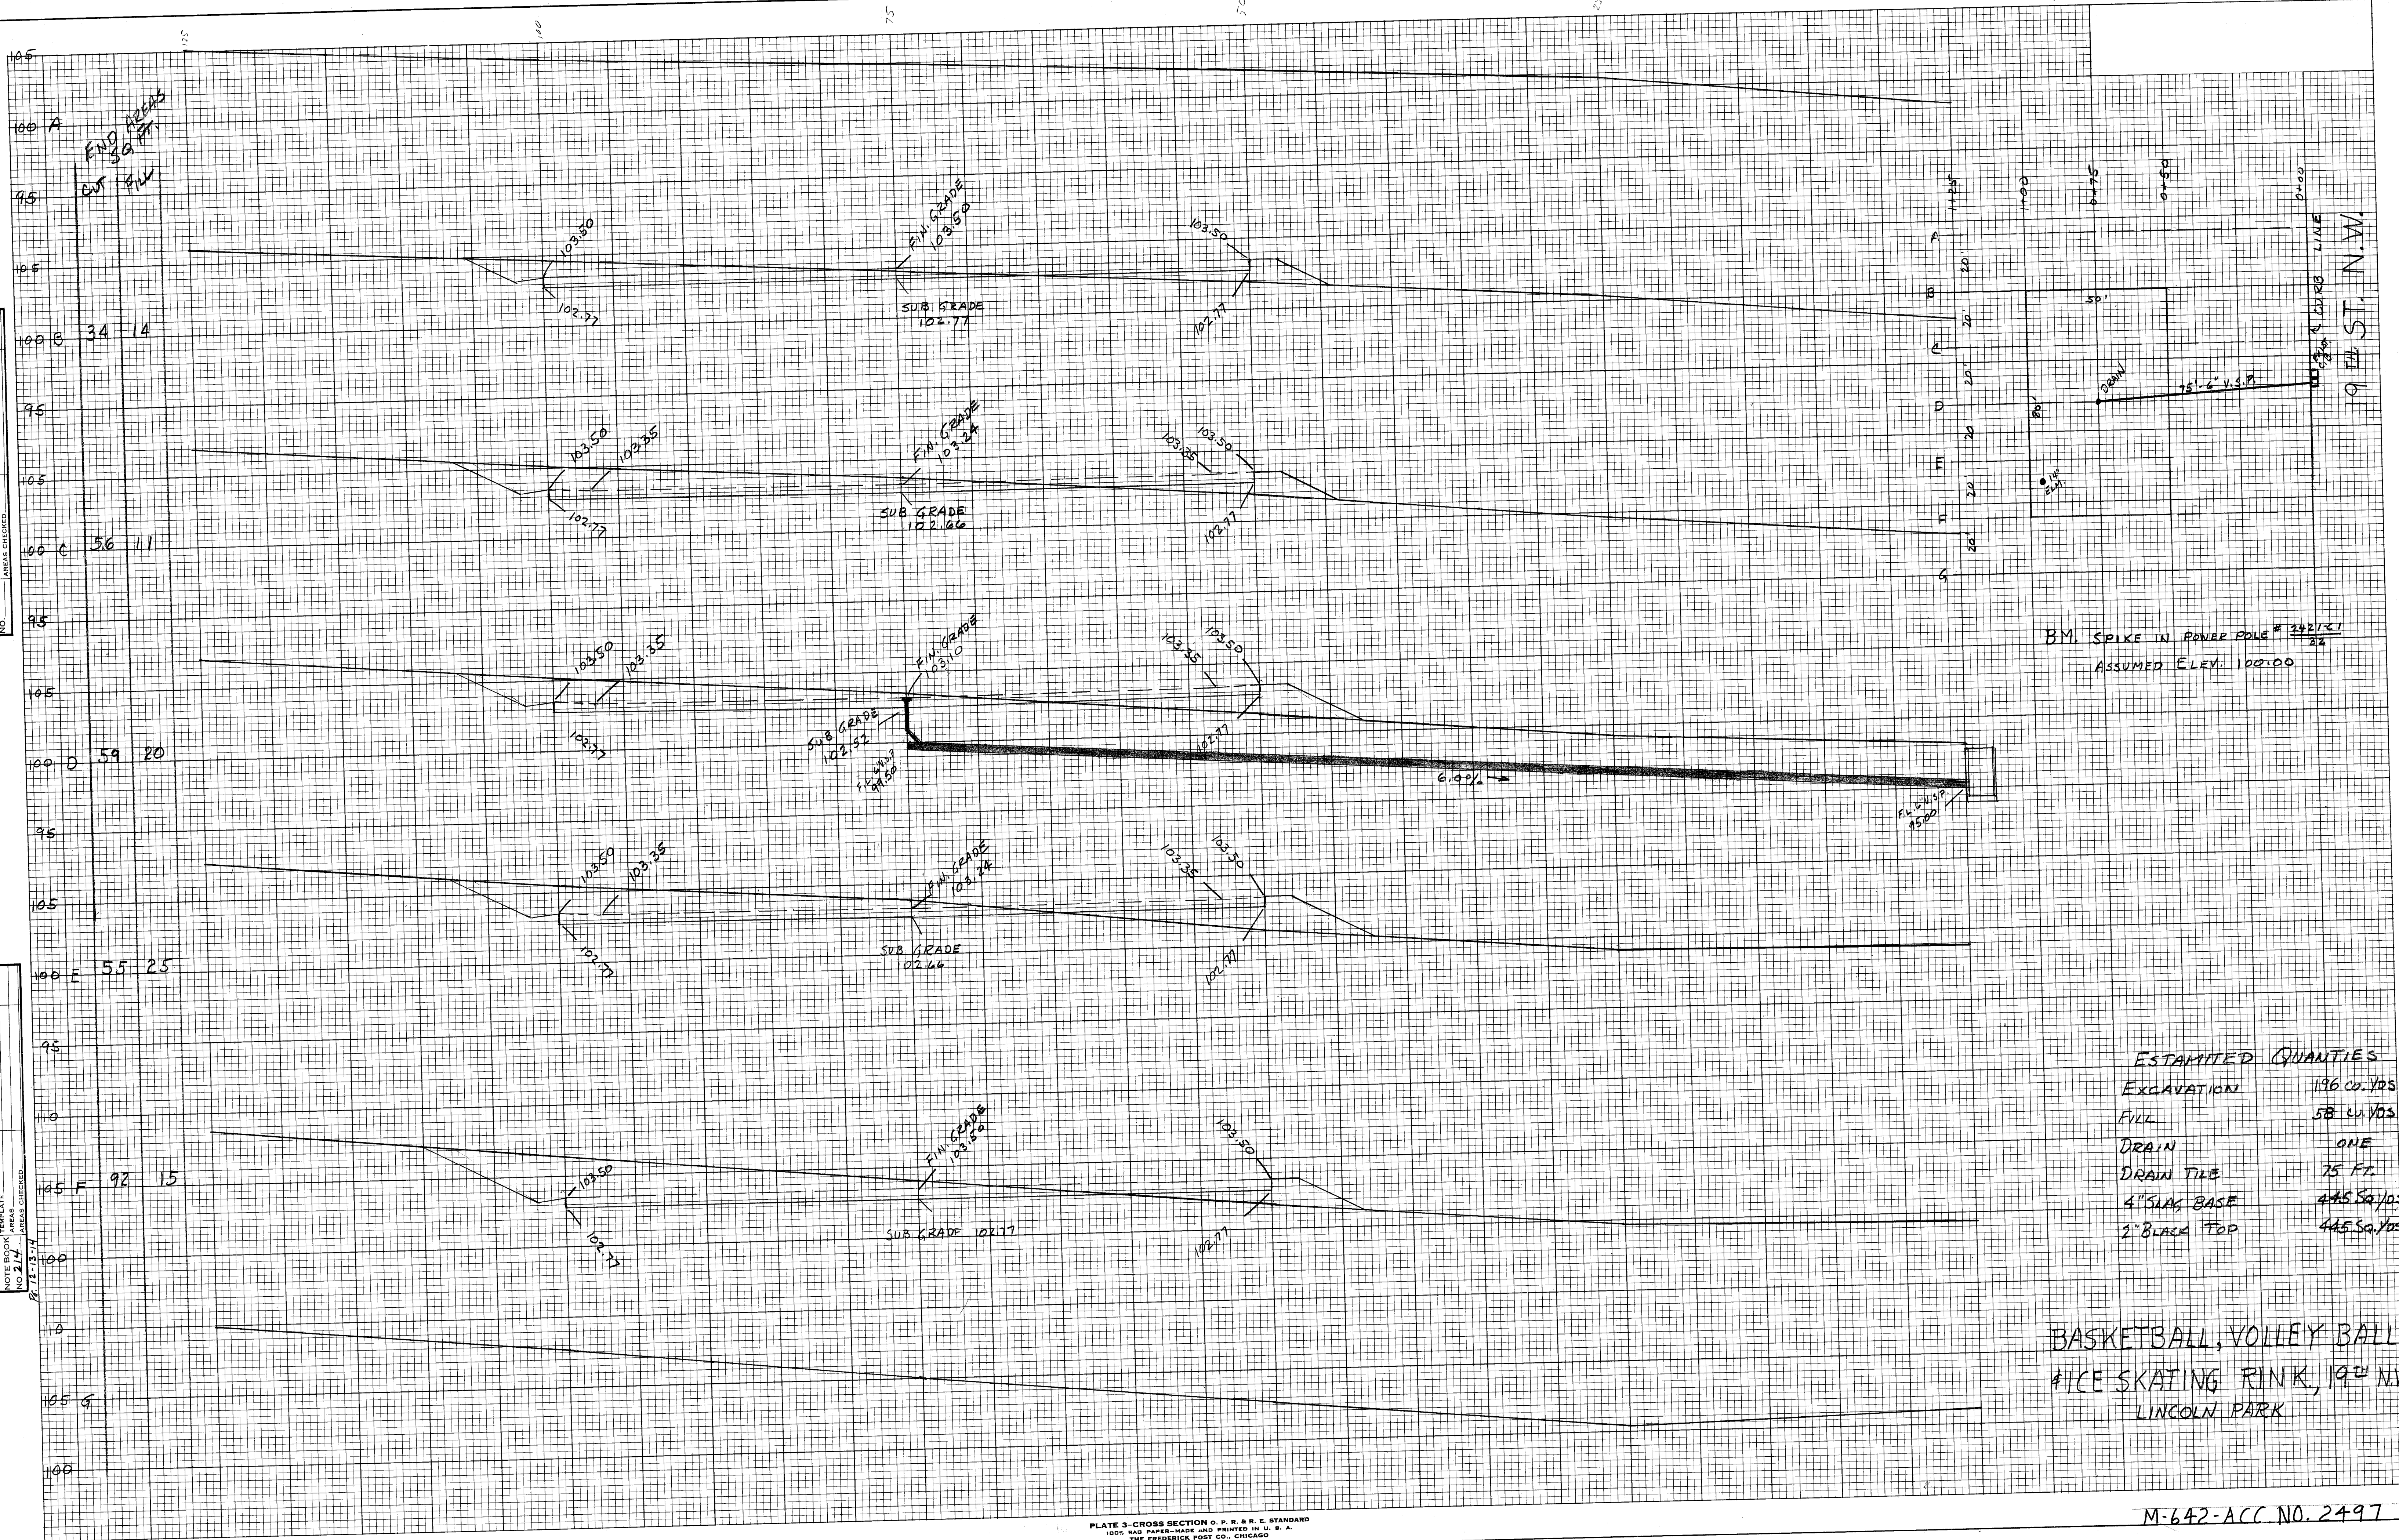


ORIGINAL SURVEY	SURVEYED	BY	DATE
NOTE BOOK	PLOTTED	R. J. FAULLABER	10-20-65
NO. 214	TEMPLATE	"	1-7-66
	AREAS		
	AREAS CHECKED		

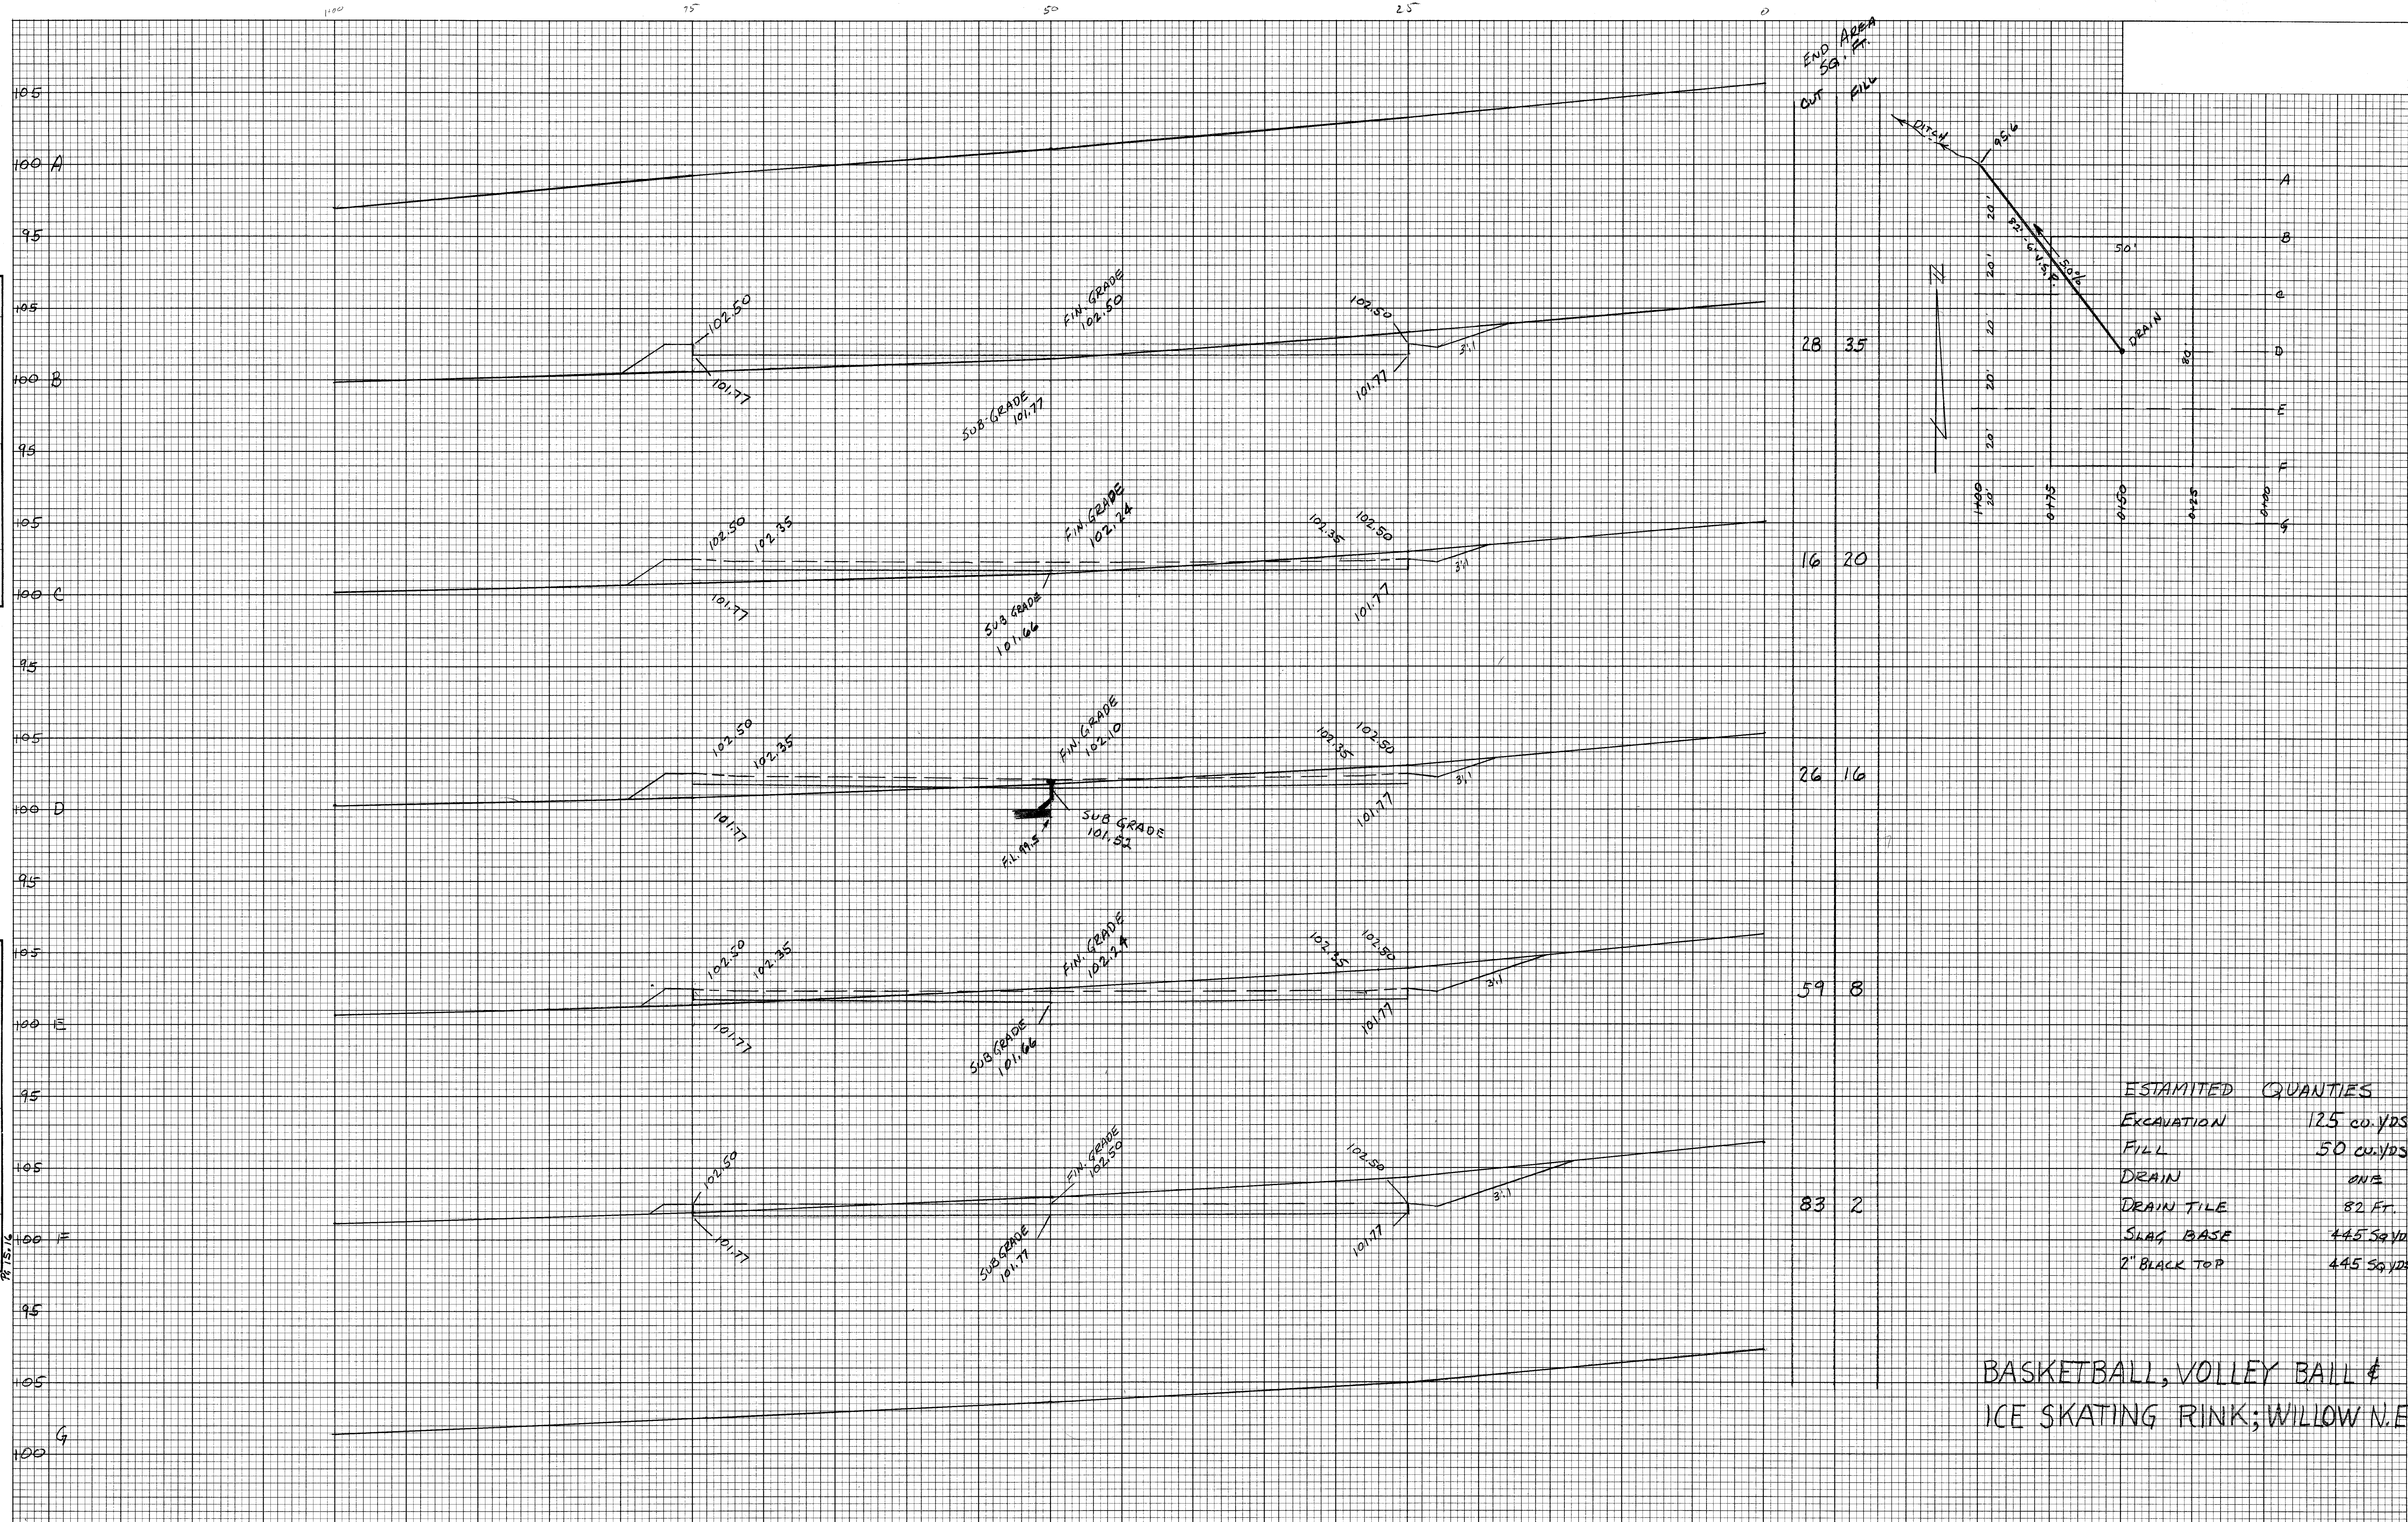

FINAL SURVEY	DATE
SURVEYED	BY
PLOTTED	
NOTE BOOK	
NO.	

ORIGINAL SURVEY	DATE
SURVEYED	BY
PLOTTED	
NOTE BOOK	
NO.	

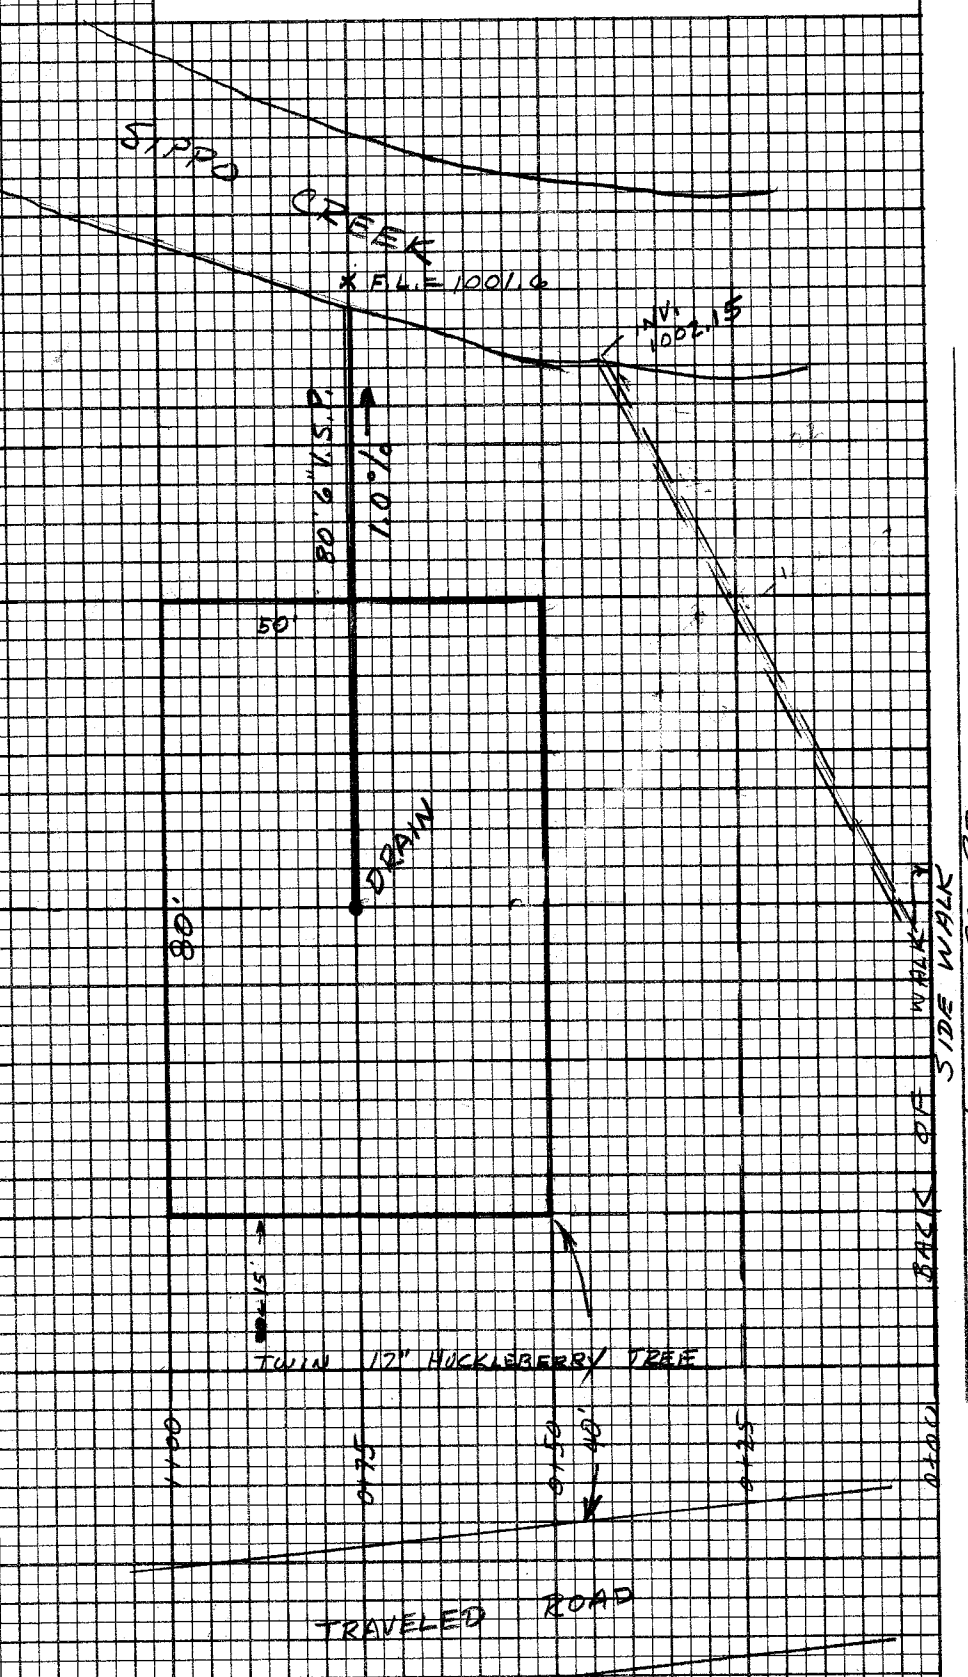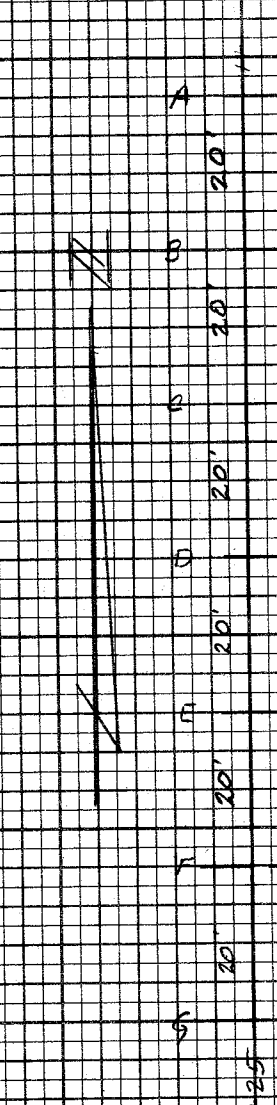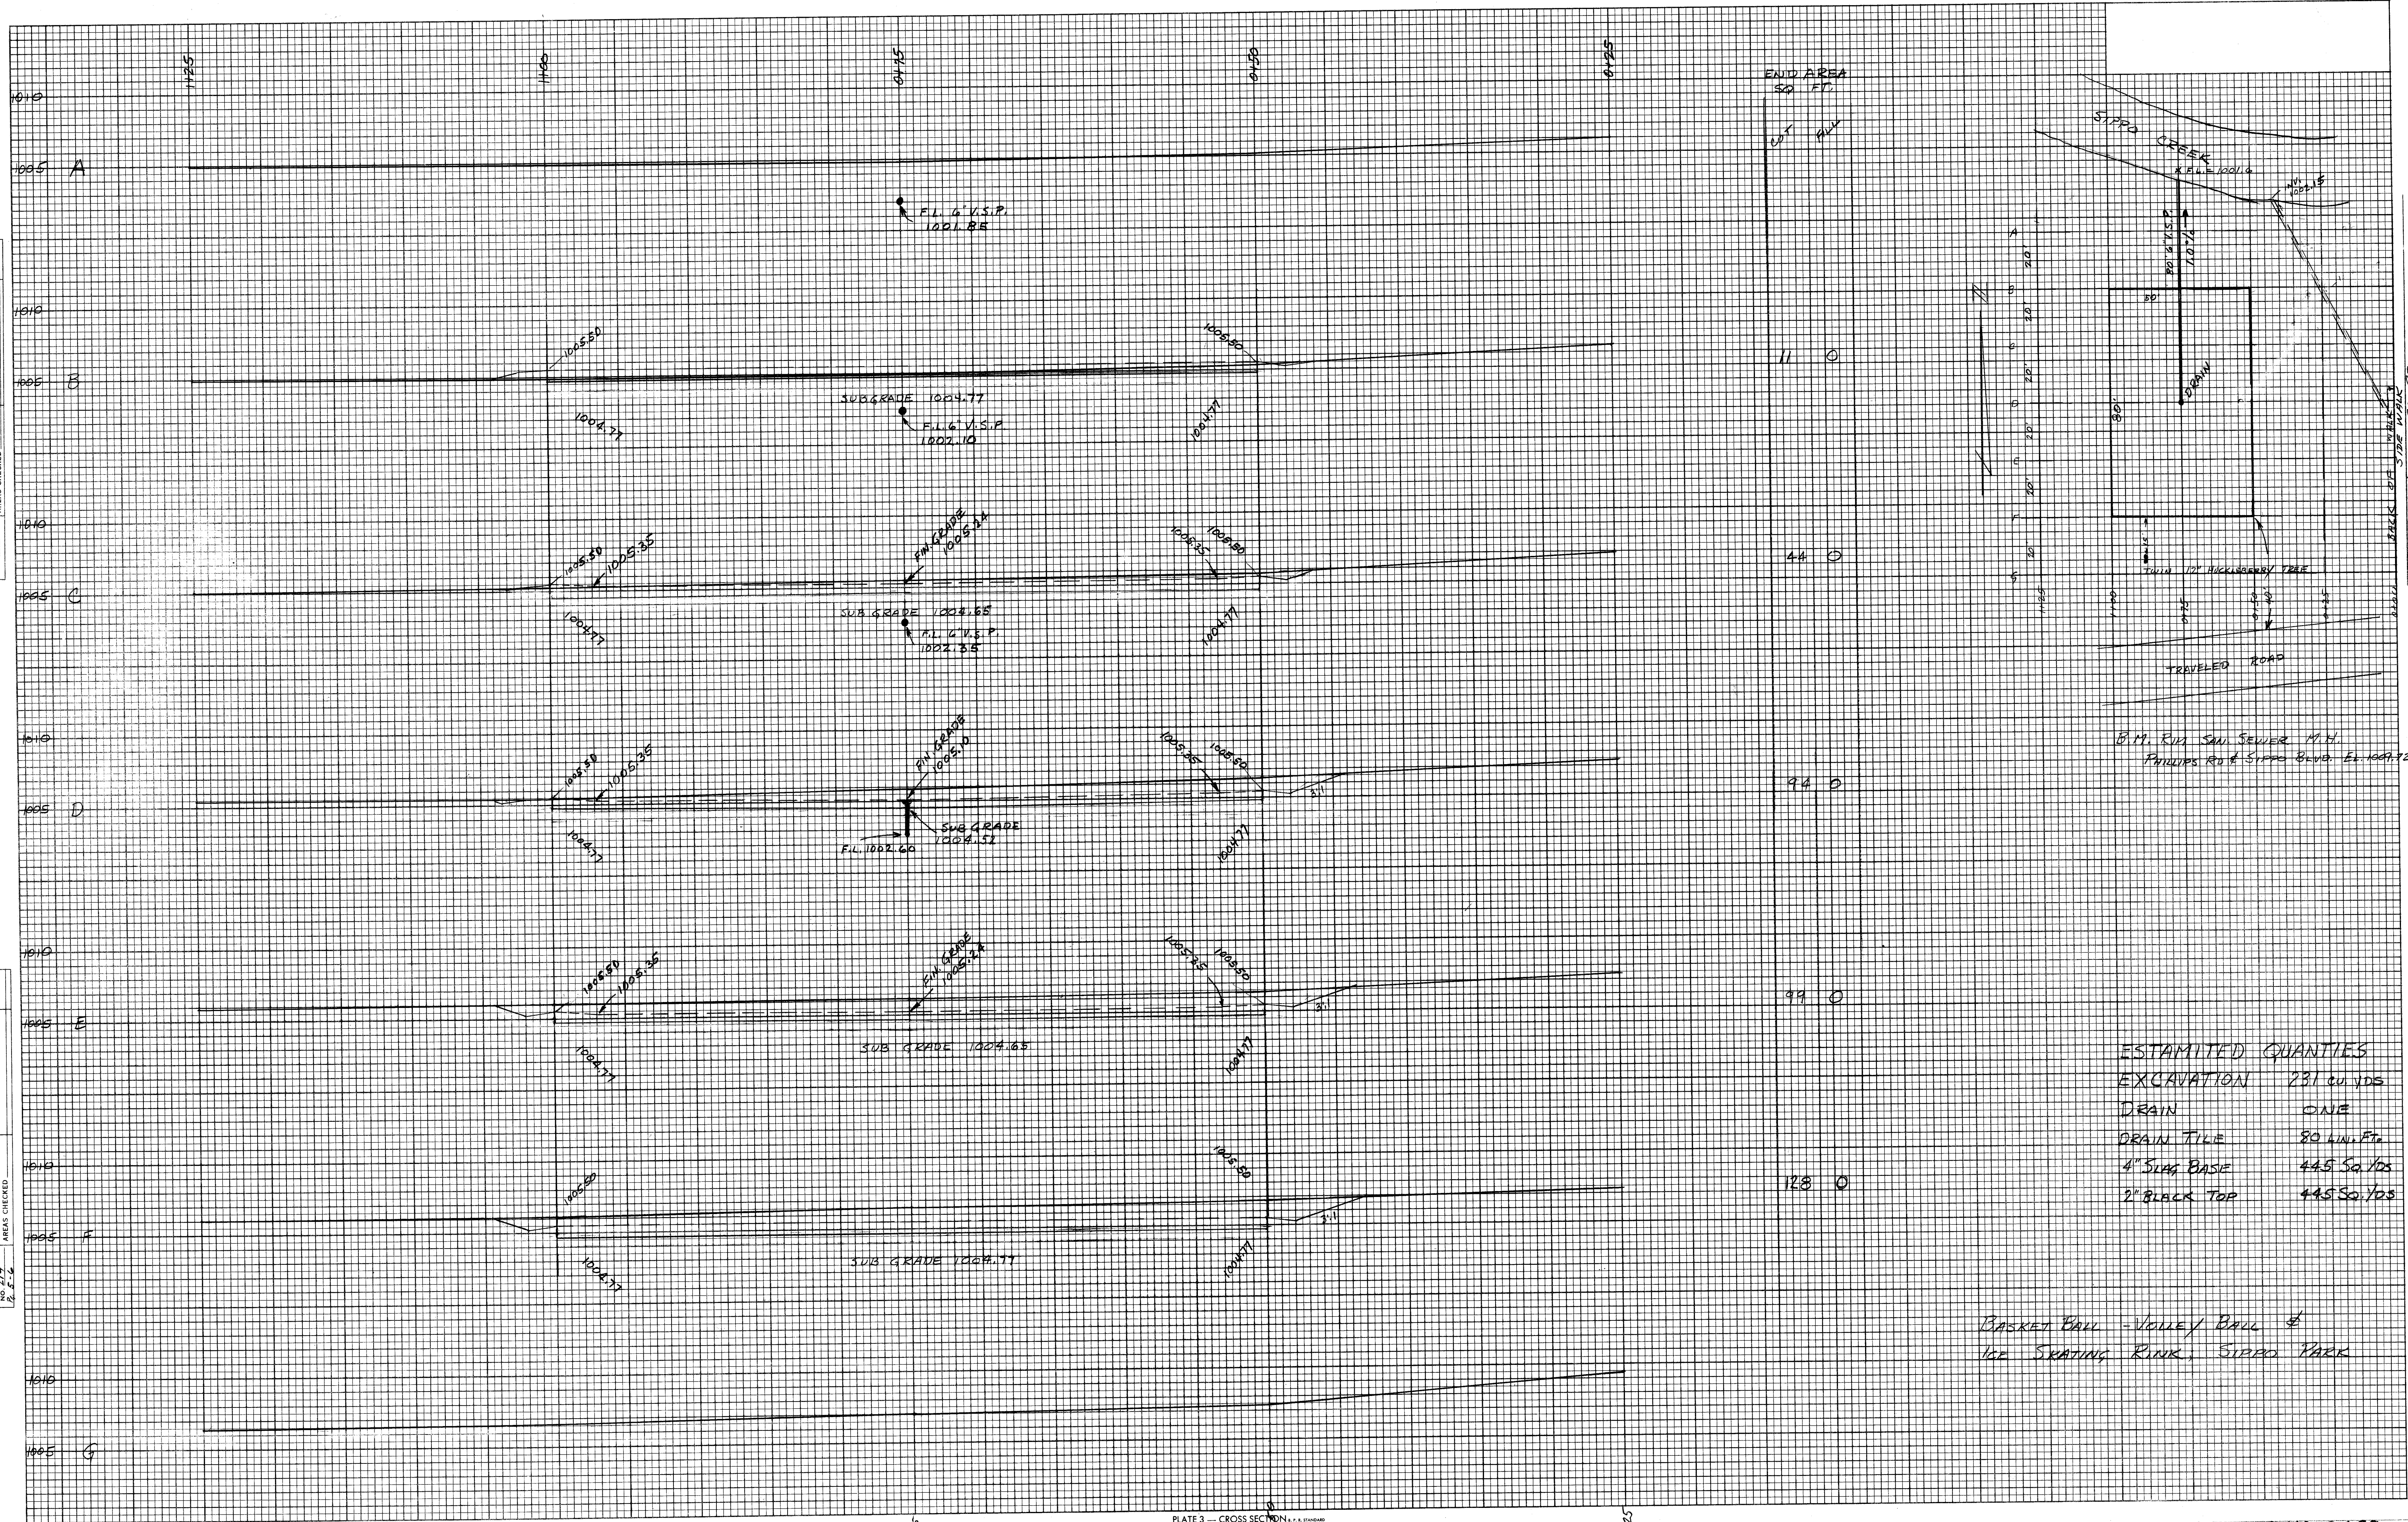


ESTAMATED QUANTITIES

EXCAVATION	231 cu. yds
DRAIN	ONE
DRAIN TILE	80 LIN. FT.
4" SLAG BASE	445 Sq. Yds
2" BLACK TOP	445 Sq. Yds

BASKET BALL - VOLLEY BALL &
ICE SKATING RINK, SIPPO PARK

FINAL	BY	DATE
SURVEY		
PLOTTED		
NOTE BOOK		
NO.		

ORIGINAL	BY	DATE
SURVEY	R. J. FAULHABER	10/20/55
PLOTTED	"	1/5/56
NOTE BOOK		
NO. 214		
AREAS CHECKED		

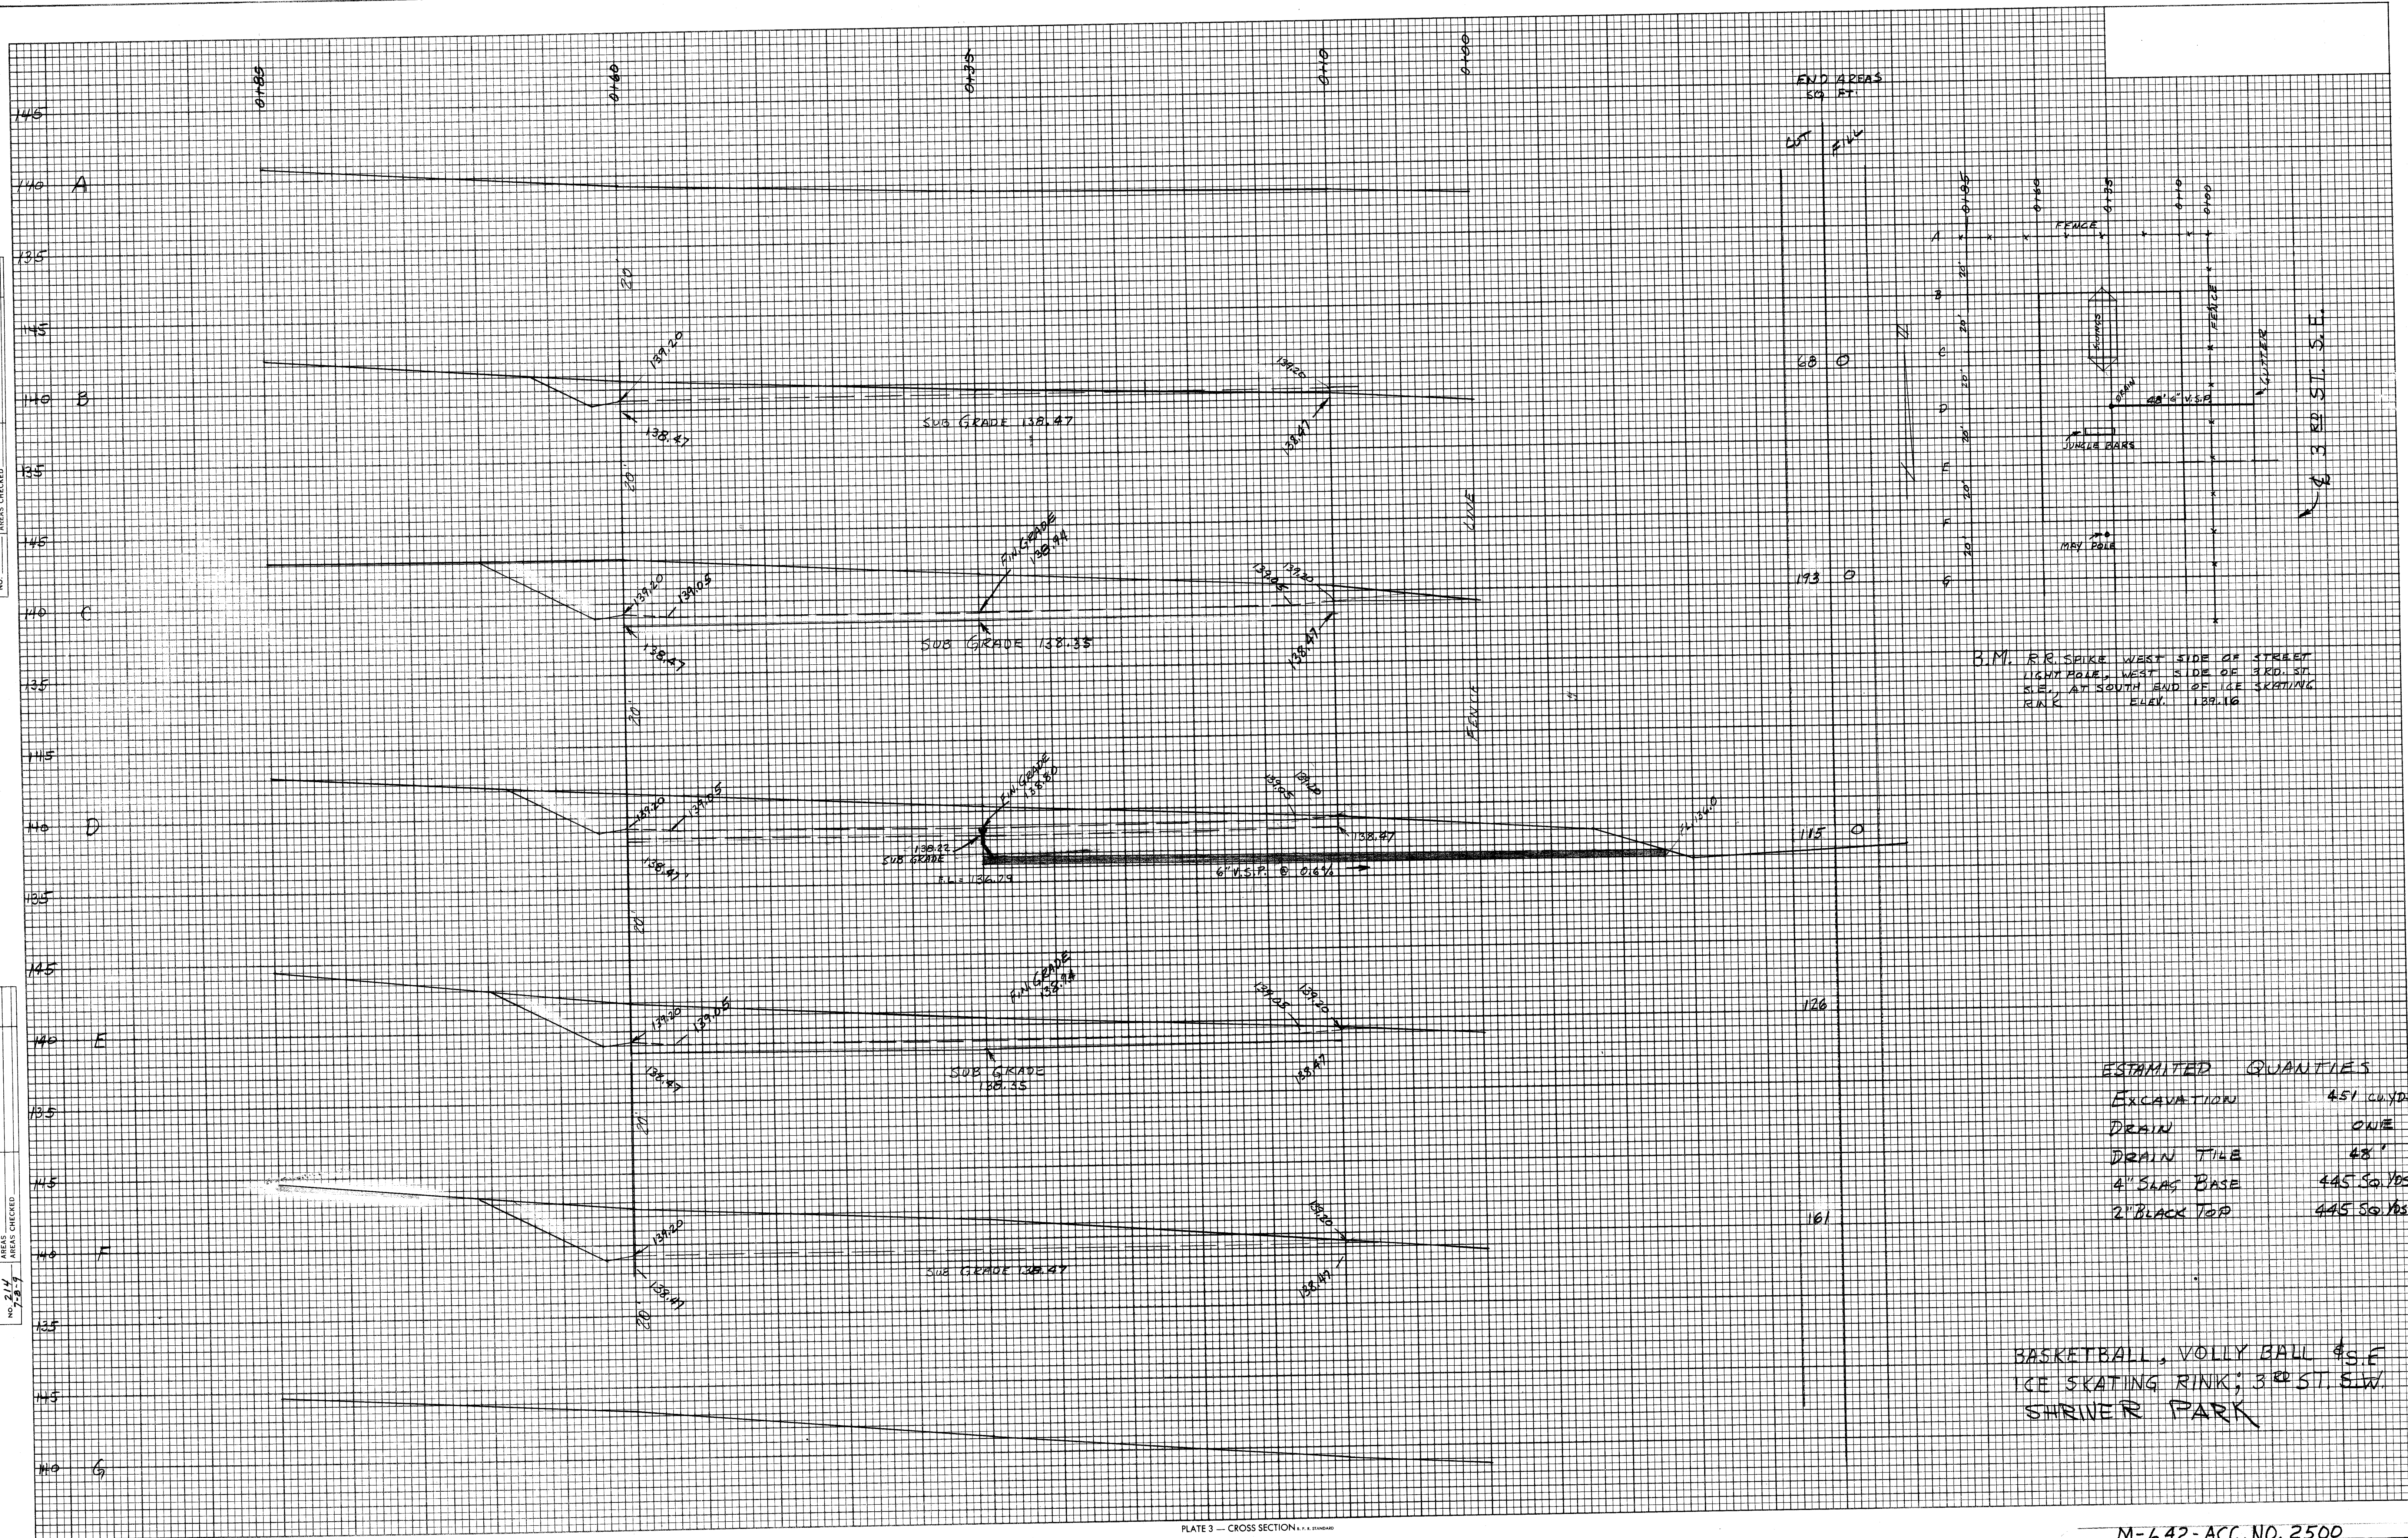


ESTIMATED QUANTITIES	
EXCAVATION	451 cu. yds
DRAIN	ONE
DRAIN TILE	68'
4" SLAG BASE	445 sq. yds
2" BLACK TOP	445 sq. yds

BASKETBALL, VOLLY BALL & S.F.
ICE SKATING RINK; 3RD ST. S.W.
SHRIVER PARK

FINAL SURVEY	DATE
SURVEYED	BY
NOTE BOOK	PLOTTED
NO. 214	AREA CHECKED

ORIGINAL SURVEY	DATE
SURVEYED	BY
NOTE BOOK	PLOTTED
NO. 214	AREA CHECKED

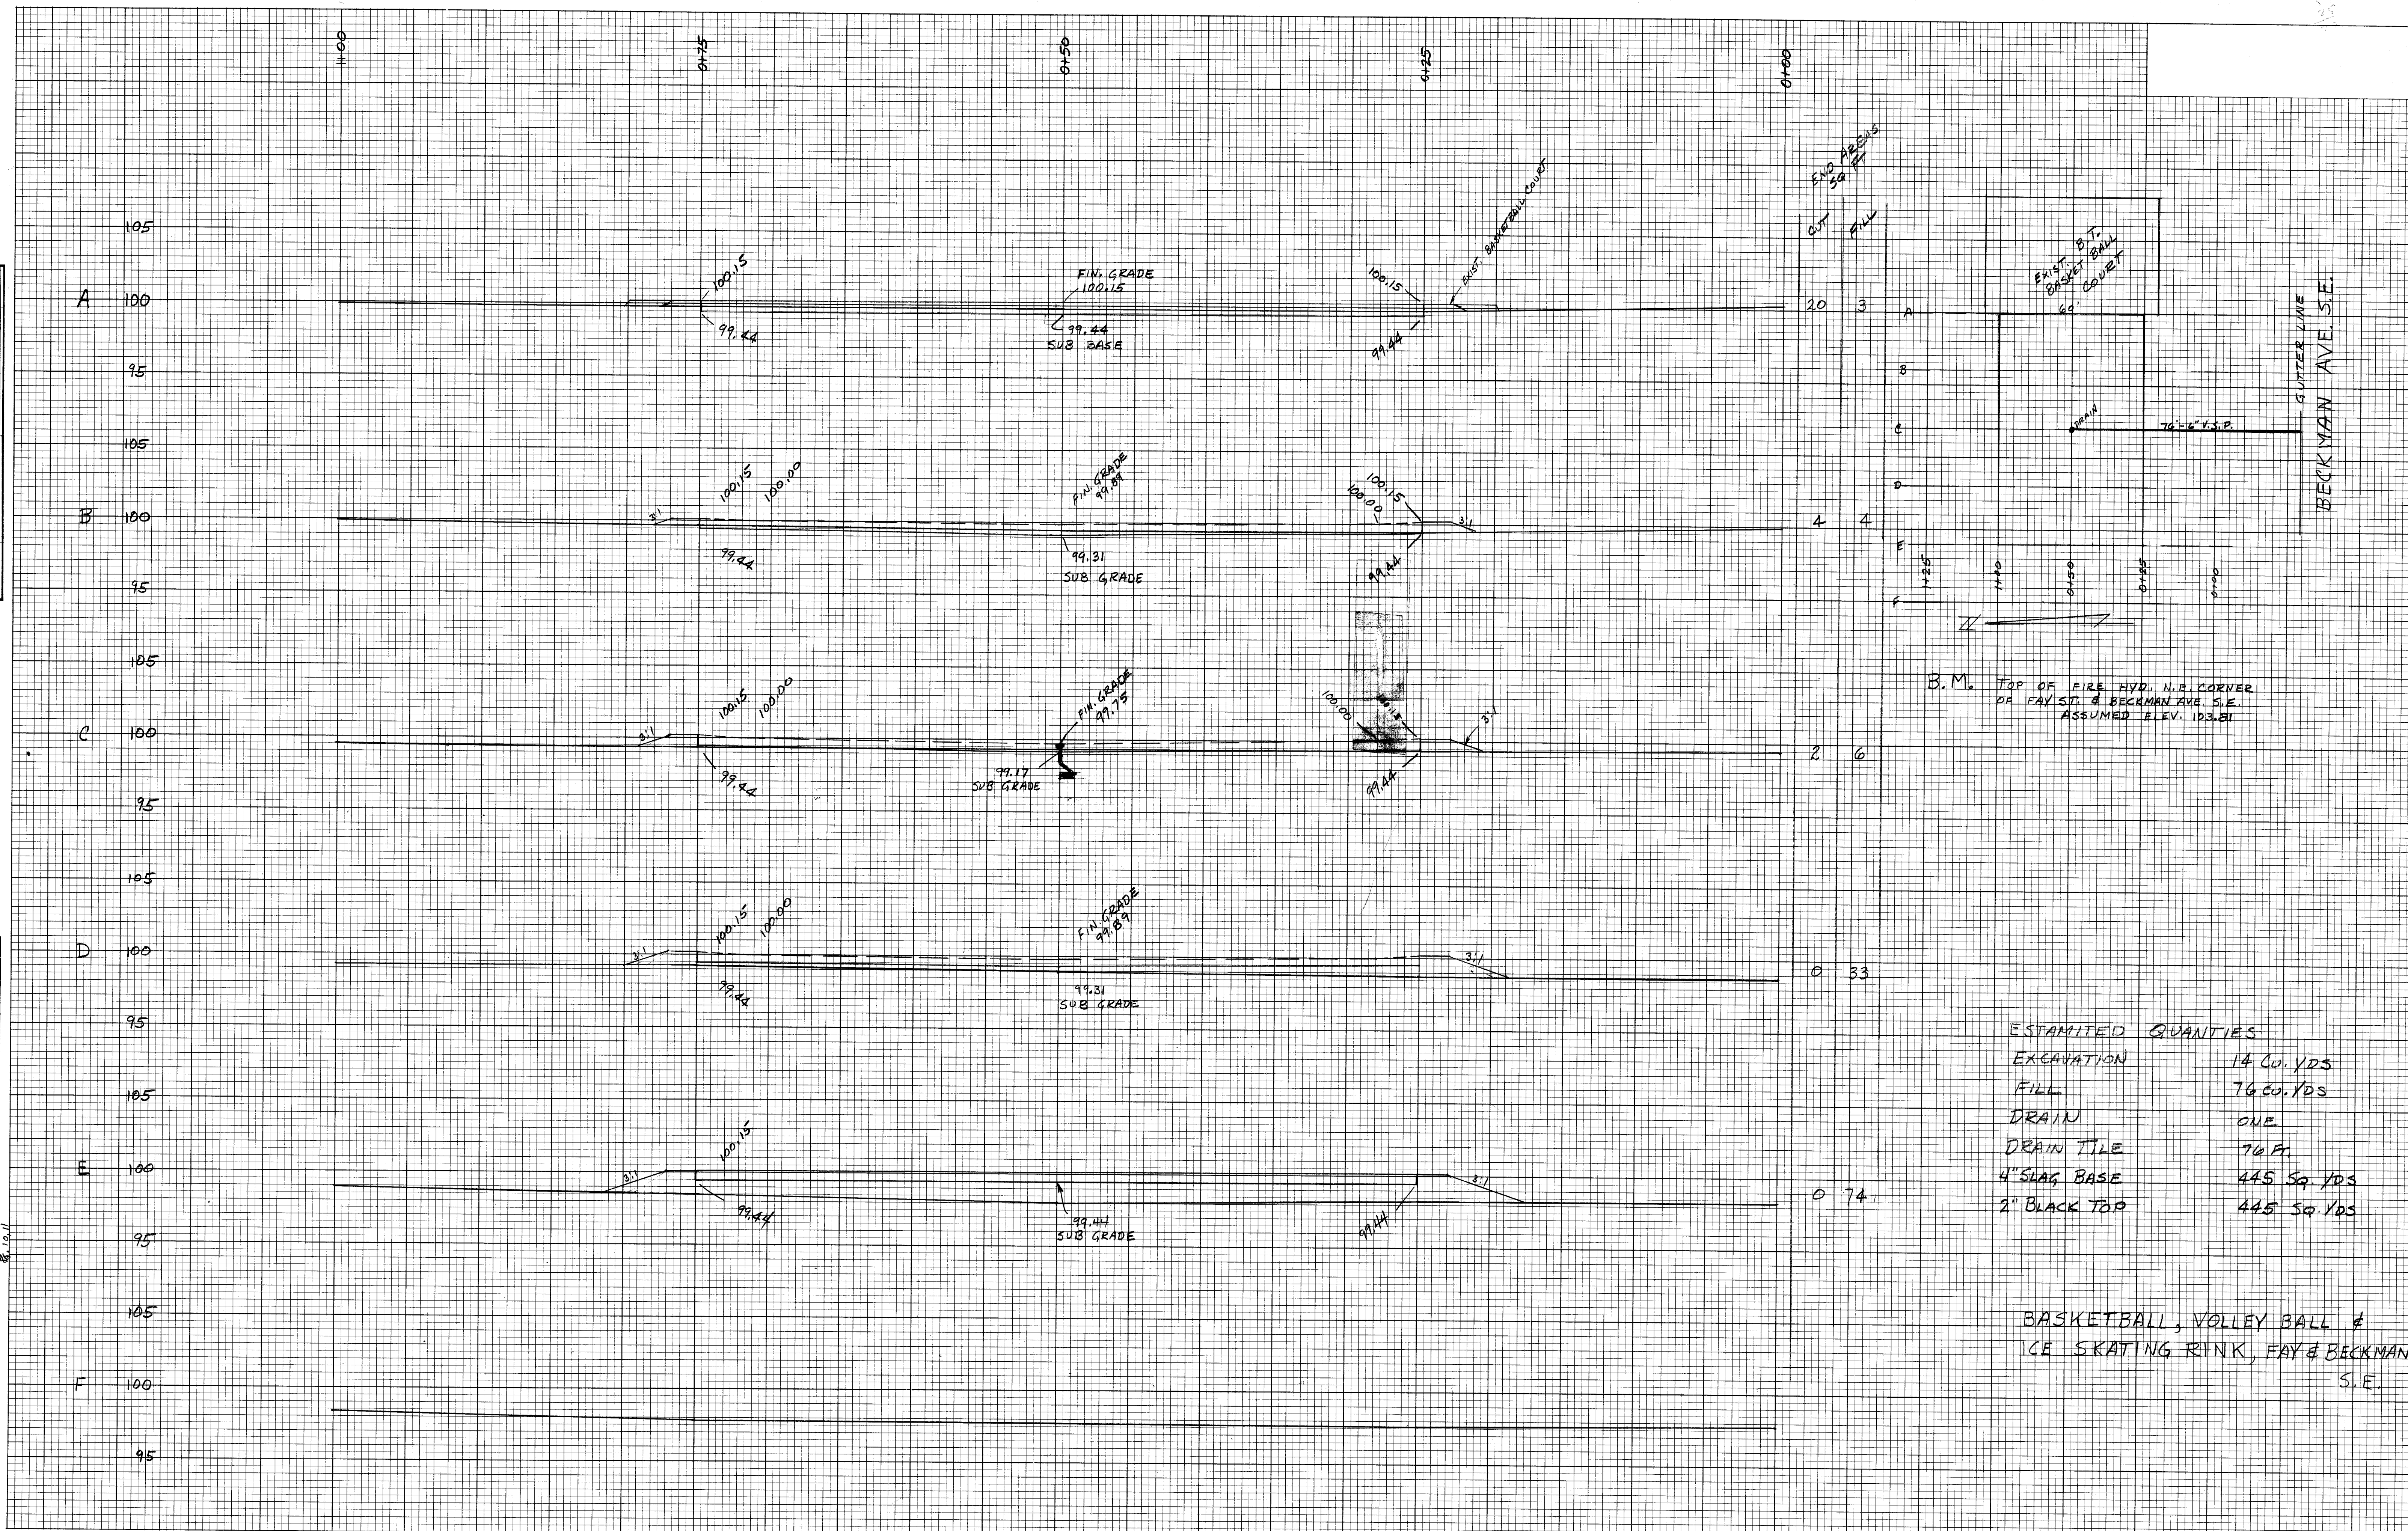

ESTAMITED QUANTITIES	
EXCAVATION	14 CO. YDS
FILL	76 CO. YDS
DRAIN	ONE
DRAIN TILE	76 FT.
4" SLAG BASE	445 SQ. YDS
2" BLACK TOP	445 SQ. YDS

BASKETBALL, VOLLEY BALL &
ICE SKATING RINK, FAY & BECKMAN
S.E.