


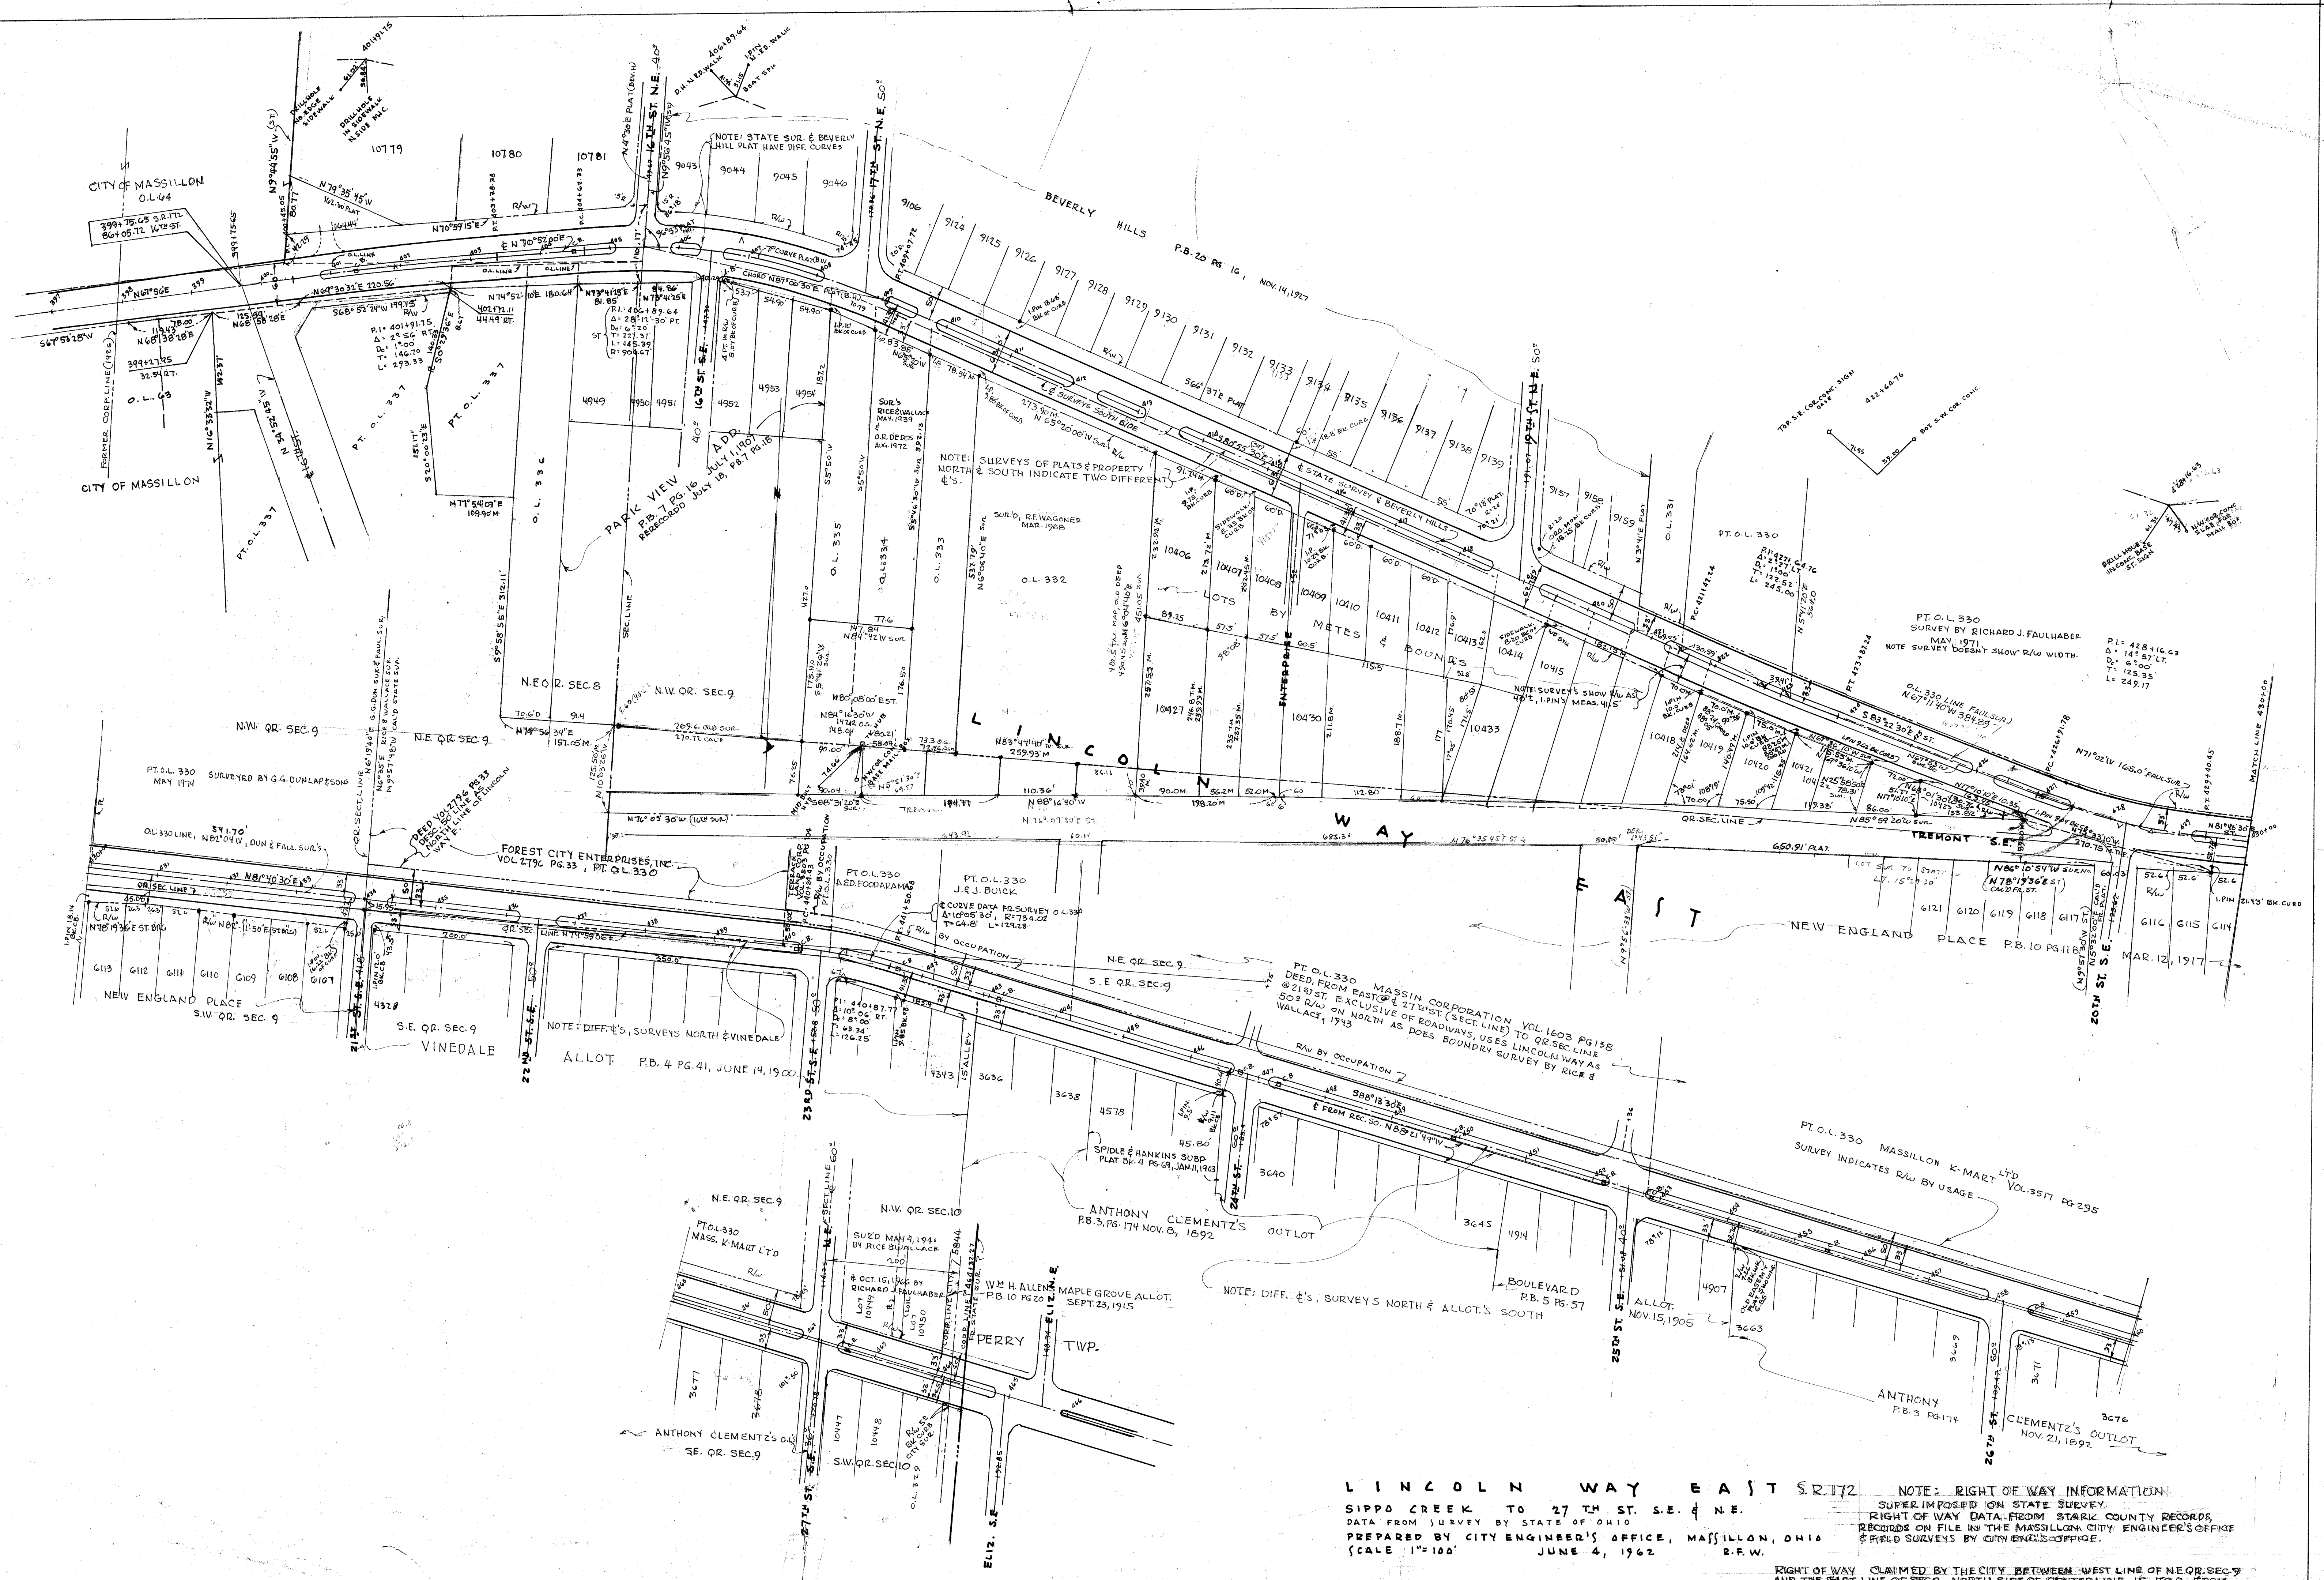

LINECOLN WAY EAST S. 172  
SIPPO CREEK TO 27 TH ST. S.E. & N.E.  
DATA FROM SURVEY BY STATE OF OHIO  
PREPARED BY CITY ENGINEER'S OFFICE, MASSILLON, OHIO  
JUNE 4, 1962 R.F.W.

NOTE: RIGHT OF WAY INFORMATION  
SUPERIMPOSED ON STATE SURVEY.  
RIGHT OF WAY DATA FROM STARK COUNTY RECORDS.  
RECORDS ON FILE IN THE MASSILLON CITY ENGINEER'S OFFICE.  
FIELD SURVEYS BY CITY ENGINEER'S OFFICE.

RIGHT OF WAY CLAIMED BY THE CITY BETWEEN WEST LINE OF NE Q. SEC. 9  
AND THE EAST LINE OF SEC. 9, NORTH SIDE OF CENTERLINE 15 50.0' FROM  
DEED TO MASSIN CORPORATION VOL. 1603, PG. 138, WHICH EXCLUDES 50' FOR ROADWAY.